






Front South-East Context Elevation

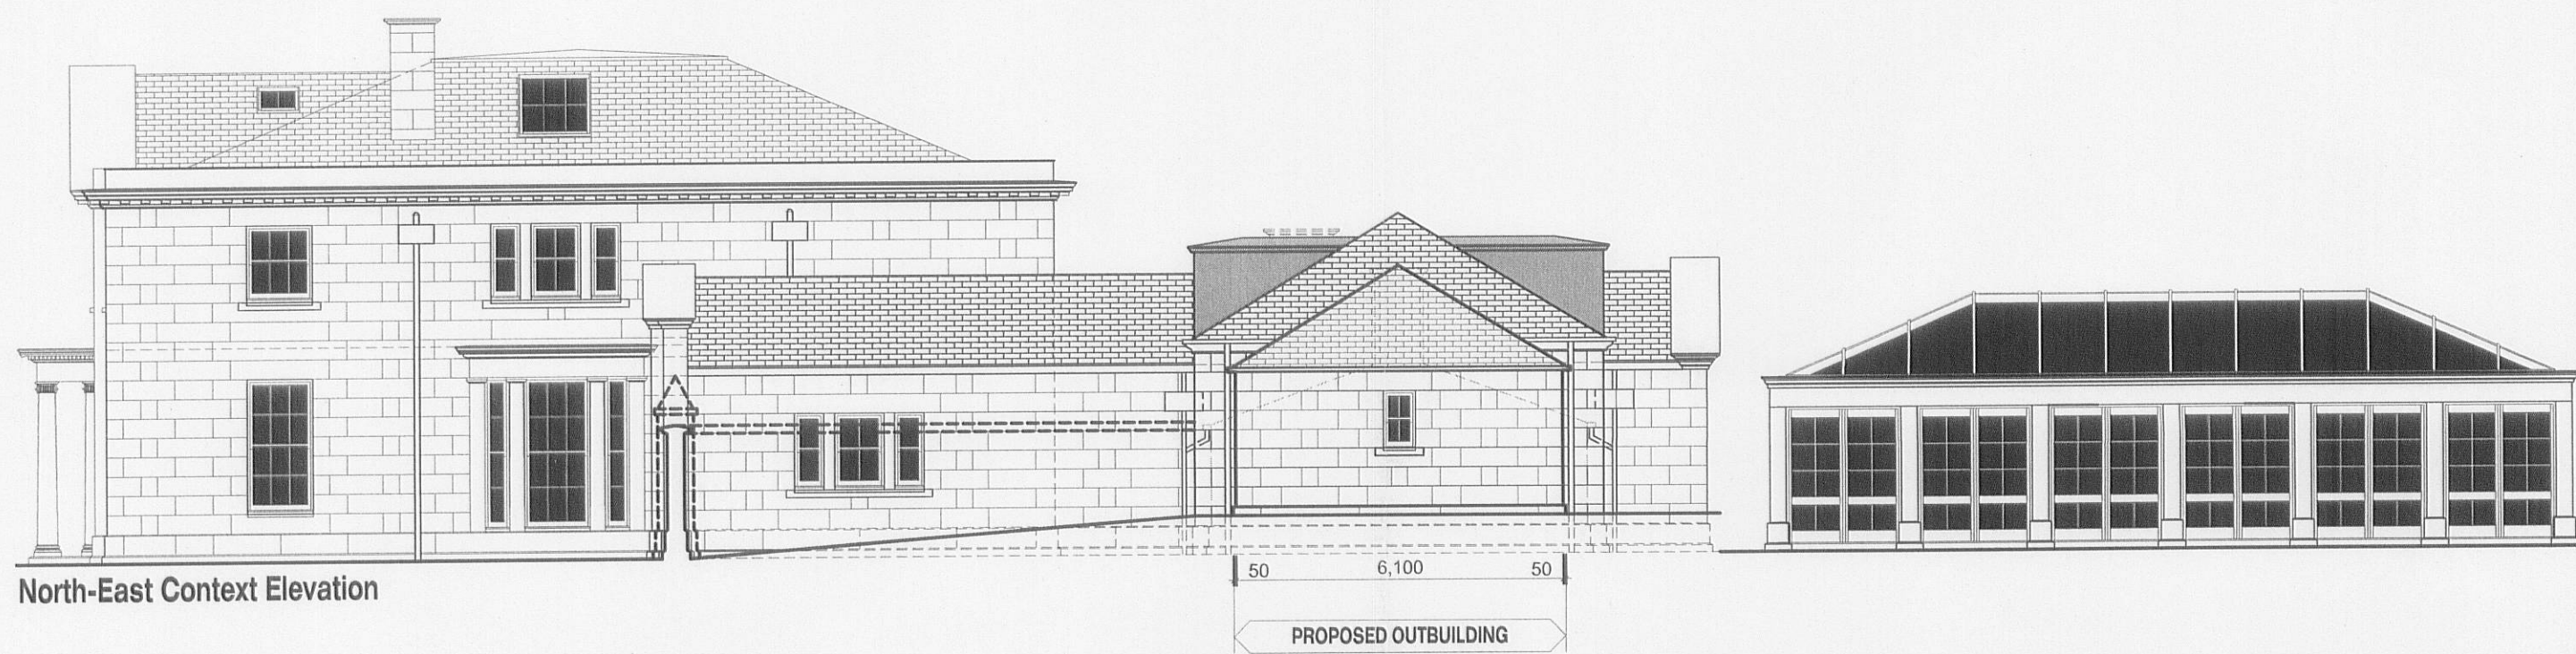

North-East Context Elevation

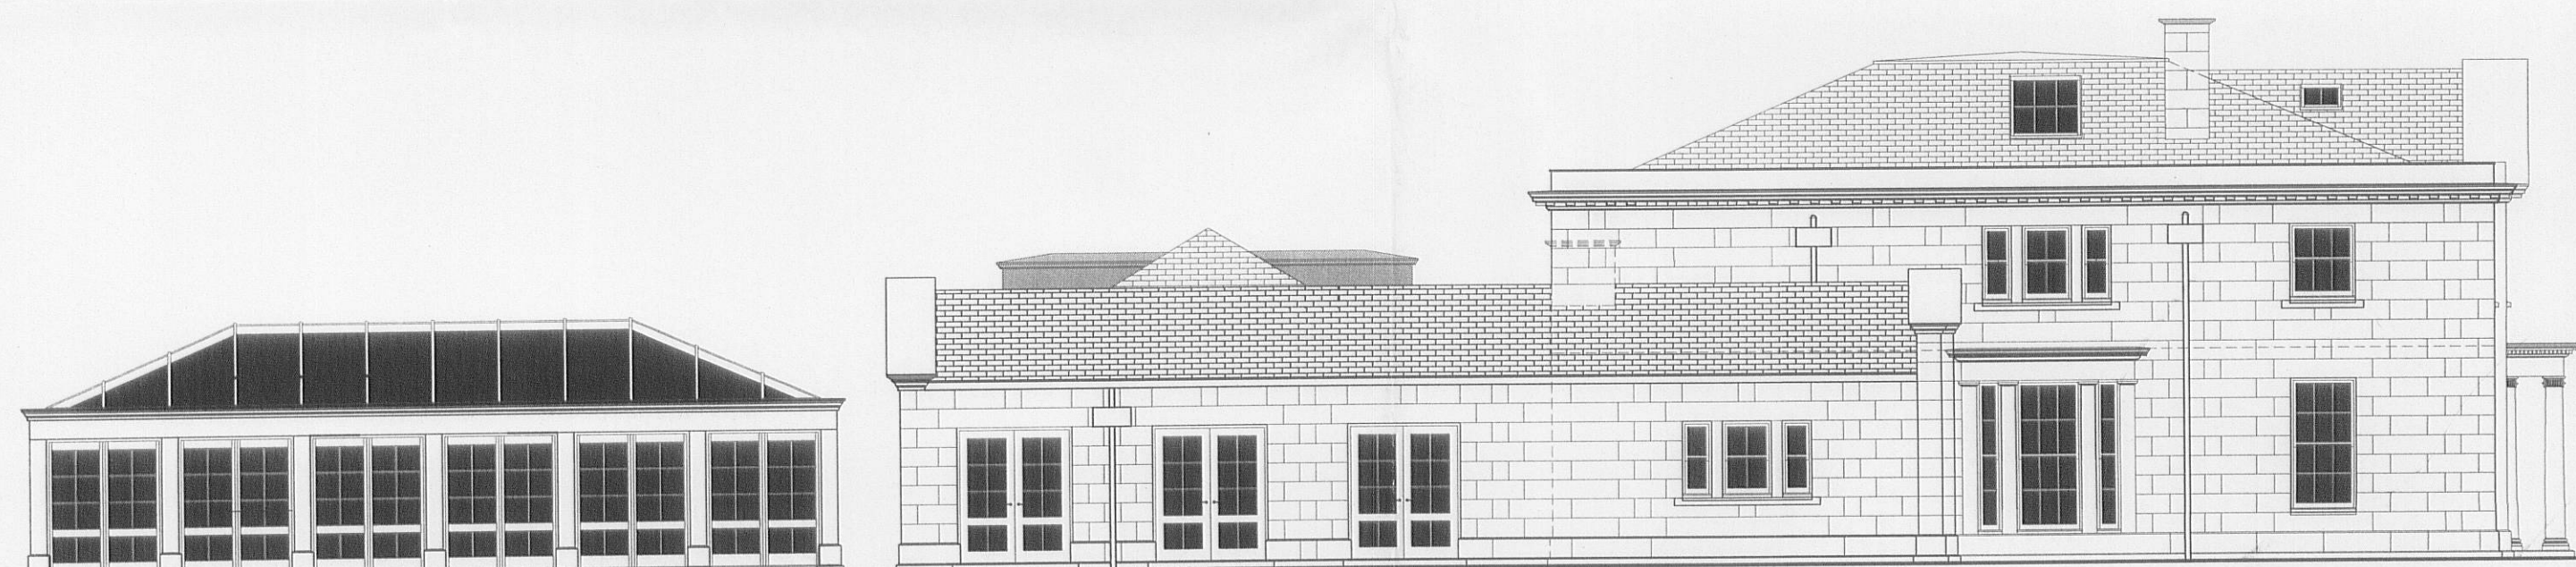

South-West Elevation(s)

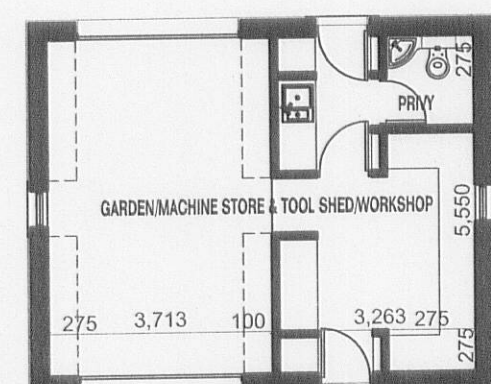

Floor Plan, 1:125



MATERIALS:
NATURAL STONE WALLING WITH
SLATE ROOF AND
TIMBER WINDOWS/DOORS TO
MATCH EXISTING HOUSE.




Rear North-West Context Elevation




Elevations. 1:125



PROPOSED OUTBUILDING

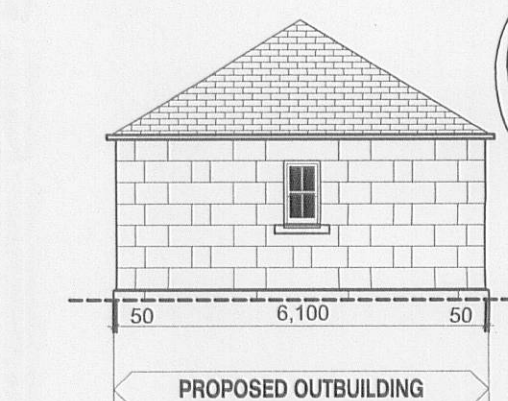

PROPOSED OUTBUILDING

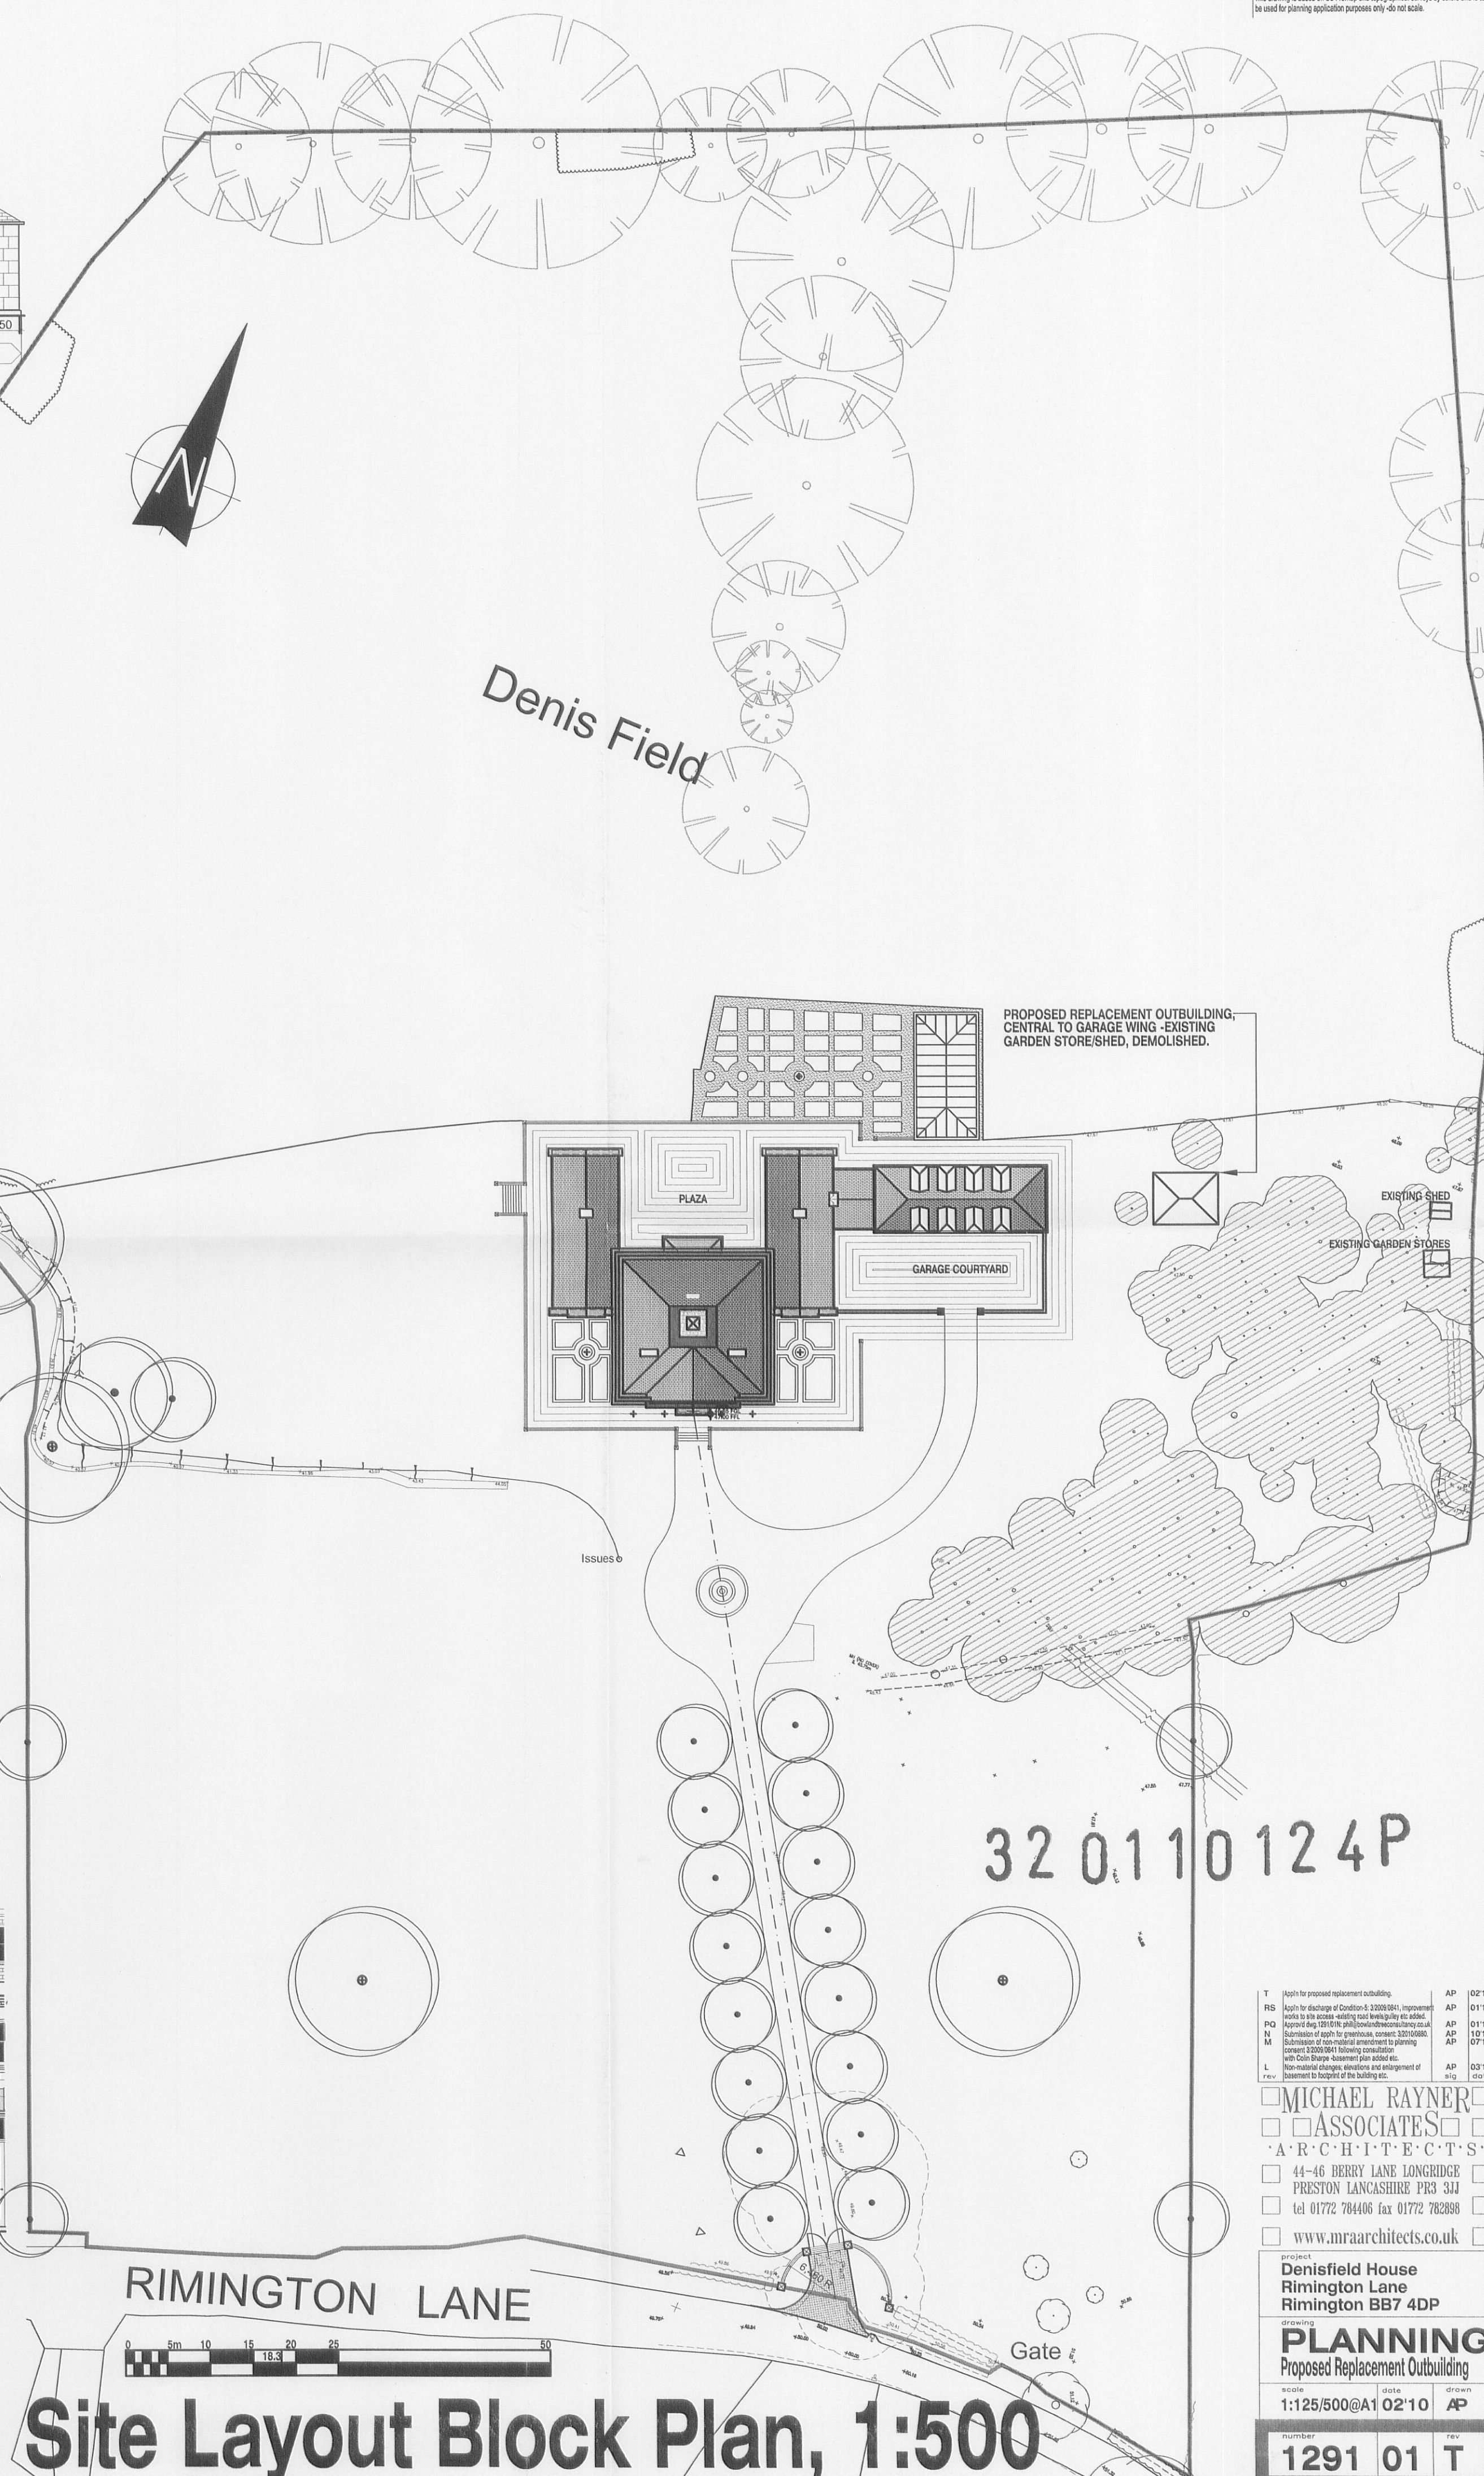

32 01 10 12 4P

Appl for proposed replacement subuniting	AP	02'
Appl for discharge of Condition 5-2009-0594, Improvement work to the access and parking lot belonging to the added Apartment 102 (10/10/10) phil@downwestconsultancy.co.uk	AP	01'
Submission of applications for the premises, consent 3/2009-041	AP	01'
Submission of applications for the premises, consent 3/2009-041 for planning consent 3/2009-041 following consultation with City Council	AP	07'
Non-material changes, elevations and enlargement of basement to benefit of the building etc.	AP	03'
AP	slip	00'

MICHAEL RAYNER
ASSOCIATES
 A · R · C · H · I · T · E · C · T · S

44-46 BERRY LANE LONGRIDGE
 PRESTON LANCASHIRE PR3 3JJ
 tel 01772 784406 fax 01772 782896
 www.mraarchitects.co.uk

project
Denisfield House
Rimington Lane
Rimington BB7 4DP

drawing
PLANNING
Proposed Replacement Outbuilding

number	01	rev
1291	01	T

Site Layout Block Plan, 1:500