



Construction (Design and Management) Regulations 2007
 Designer's Considerations
 Street Design Partnership's duty on this project is that of "Designer" as defined by Regulation 2, and to have avoided foreseeable risks to those involved in the construction and future use of the structure and in so doing eliminated hazards (as far as is reasonably practicable, taking account of other design considerations) and reduced risks associated with those hazards.
 The Designer has provided adequate information about any significant risks associated with the design and construction of the work with others in order to inform the way in which risks are managed and controlled.
 The allocated risks are restricted to site or project specific risks and as such are not considered as a complete and final list of all hazards that may arise.

PLOTS 1,2 & 3

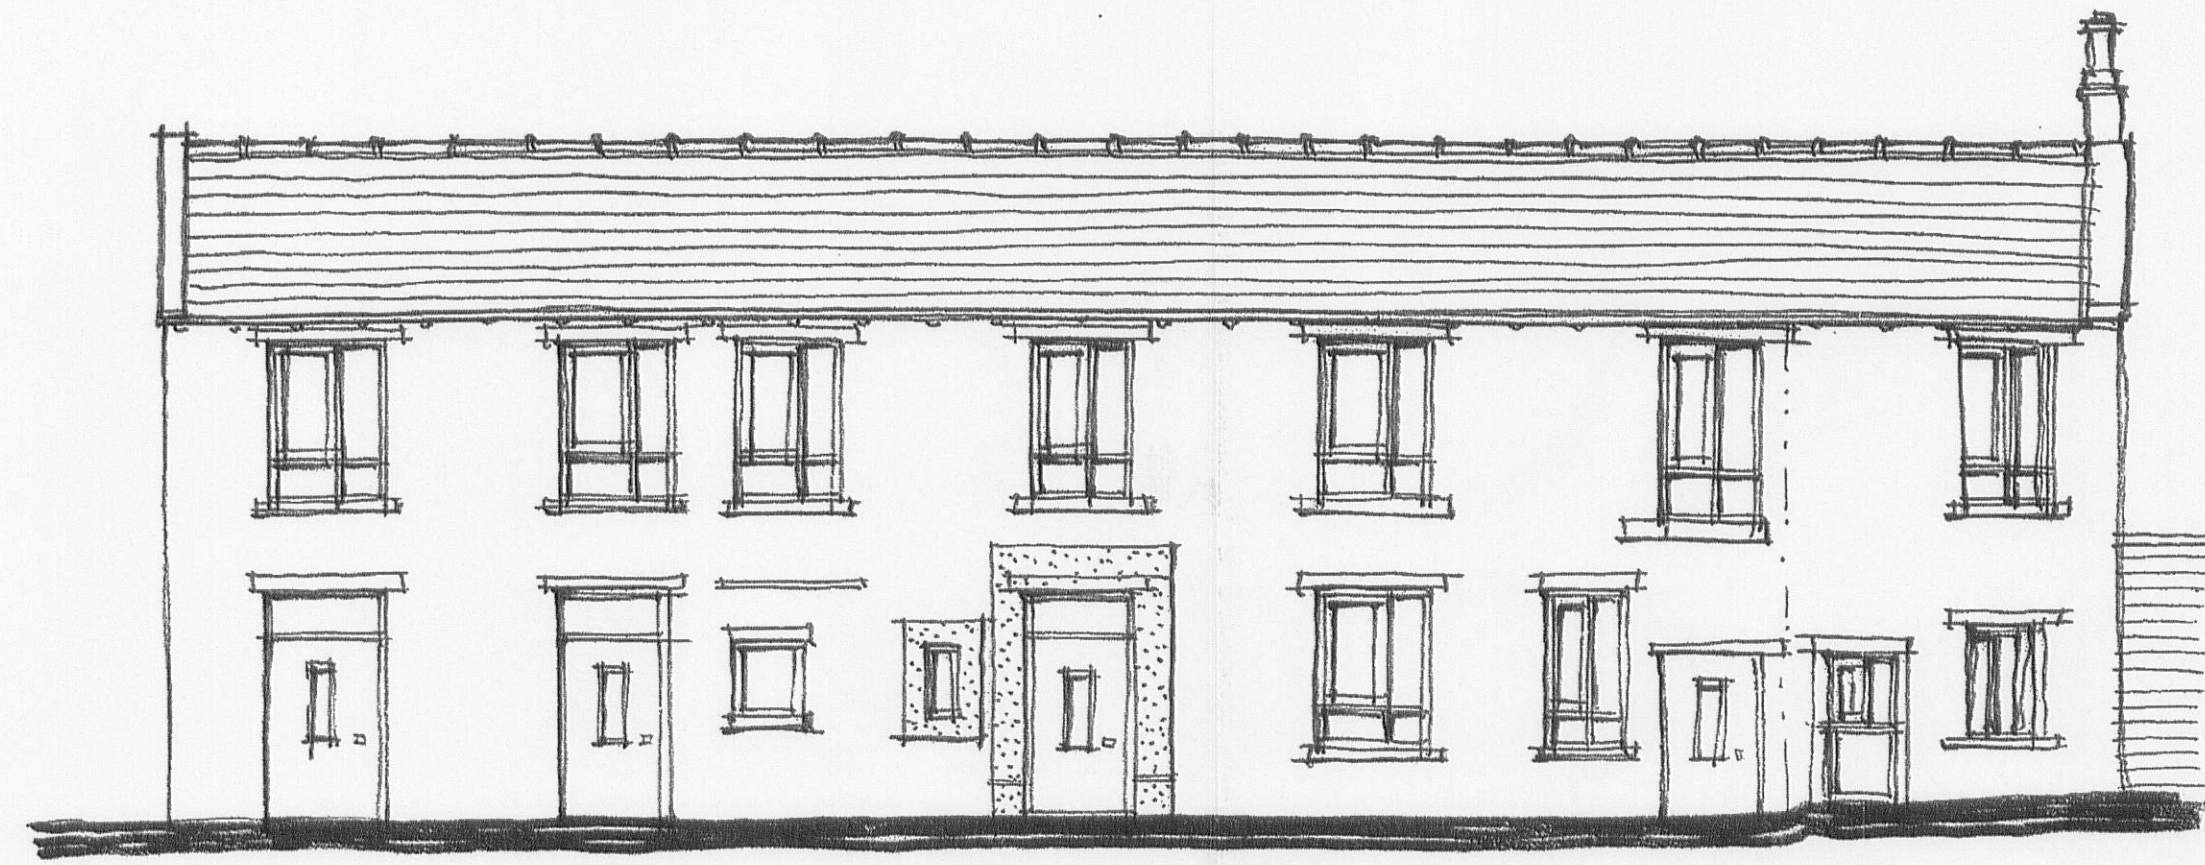


ELEVATION TO COURTYARD

PLOTS 1,2 & 3

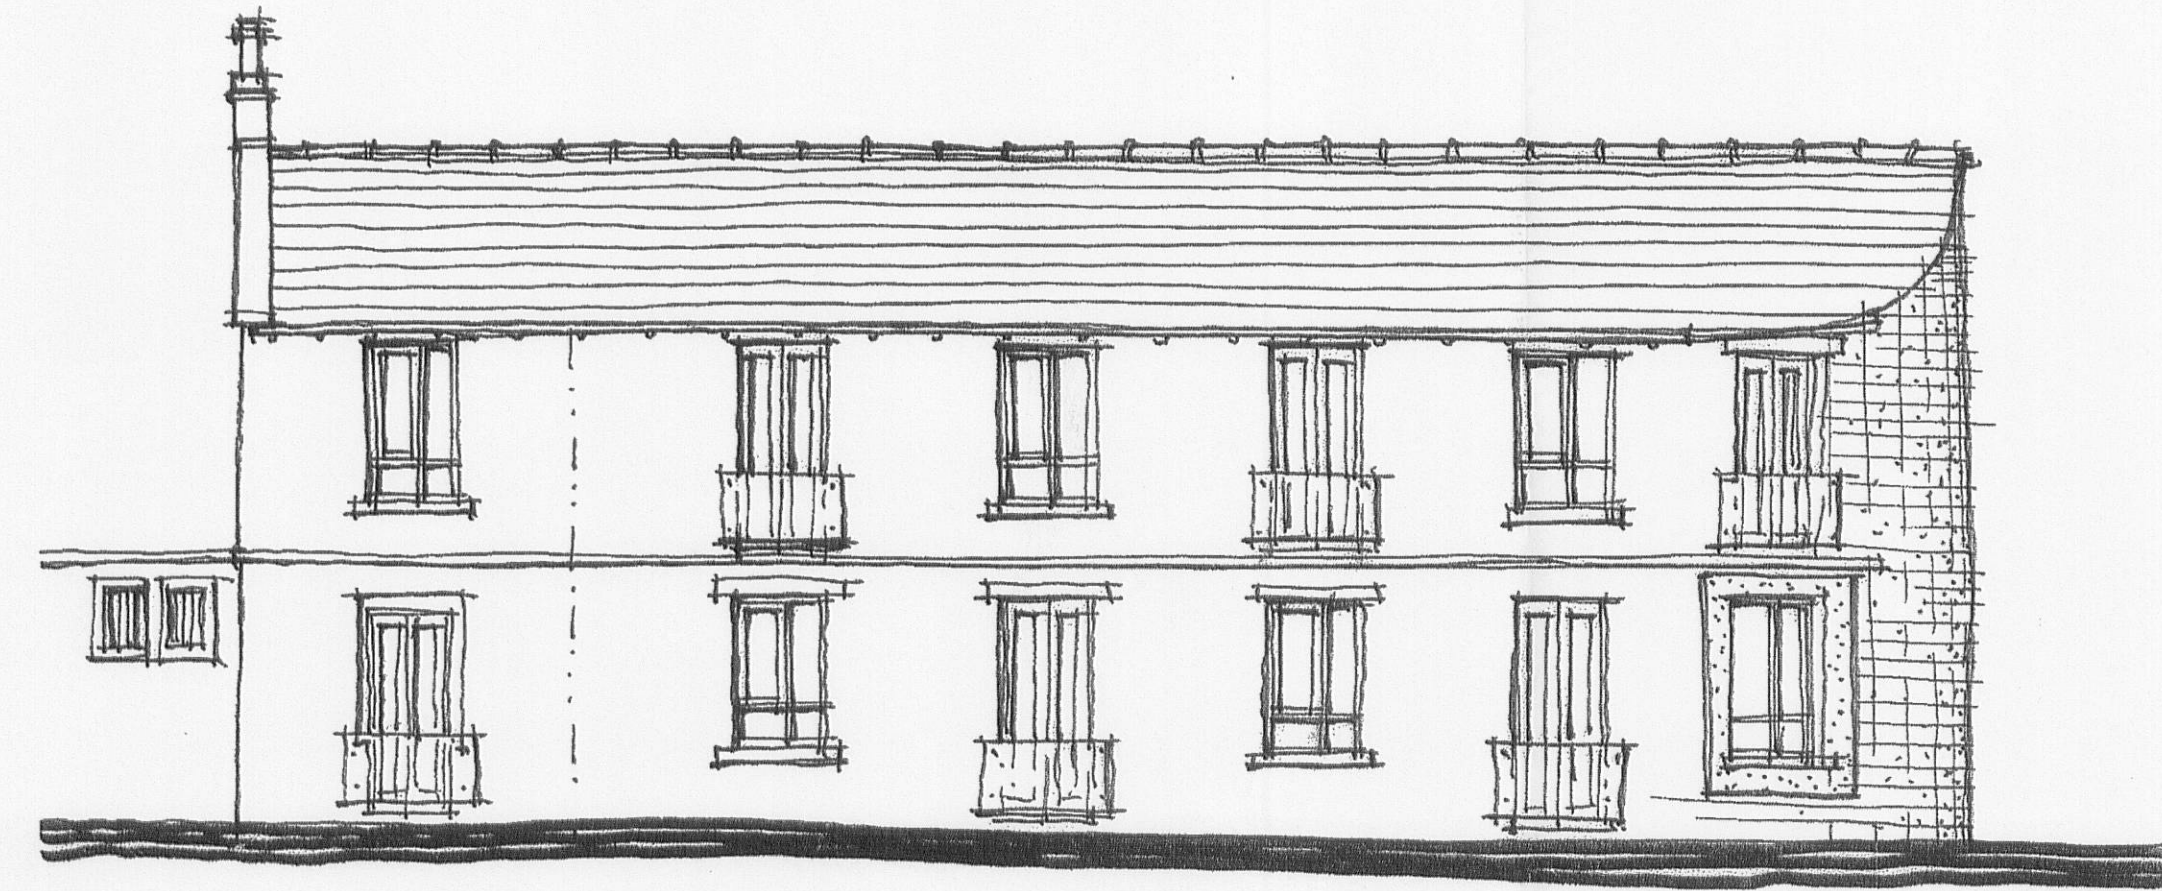

ELEVATION TO WATER COURSE

PLOTS 1,2 & 3

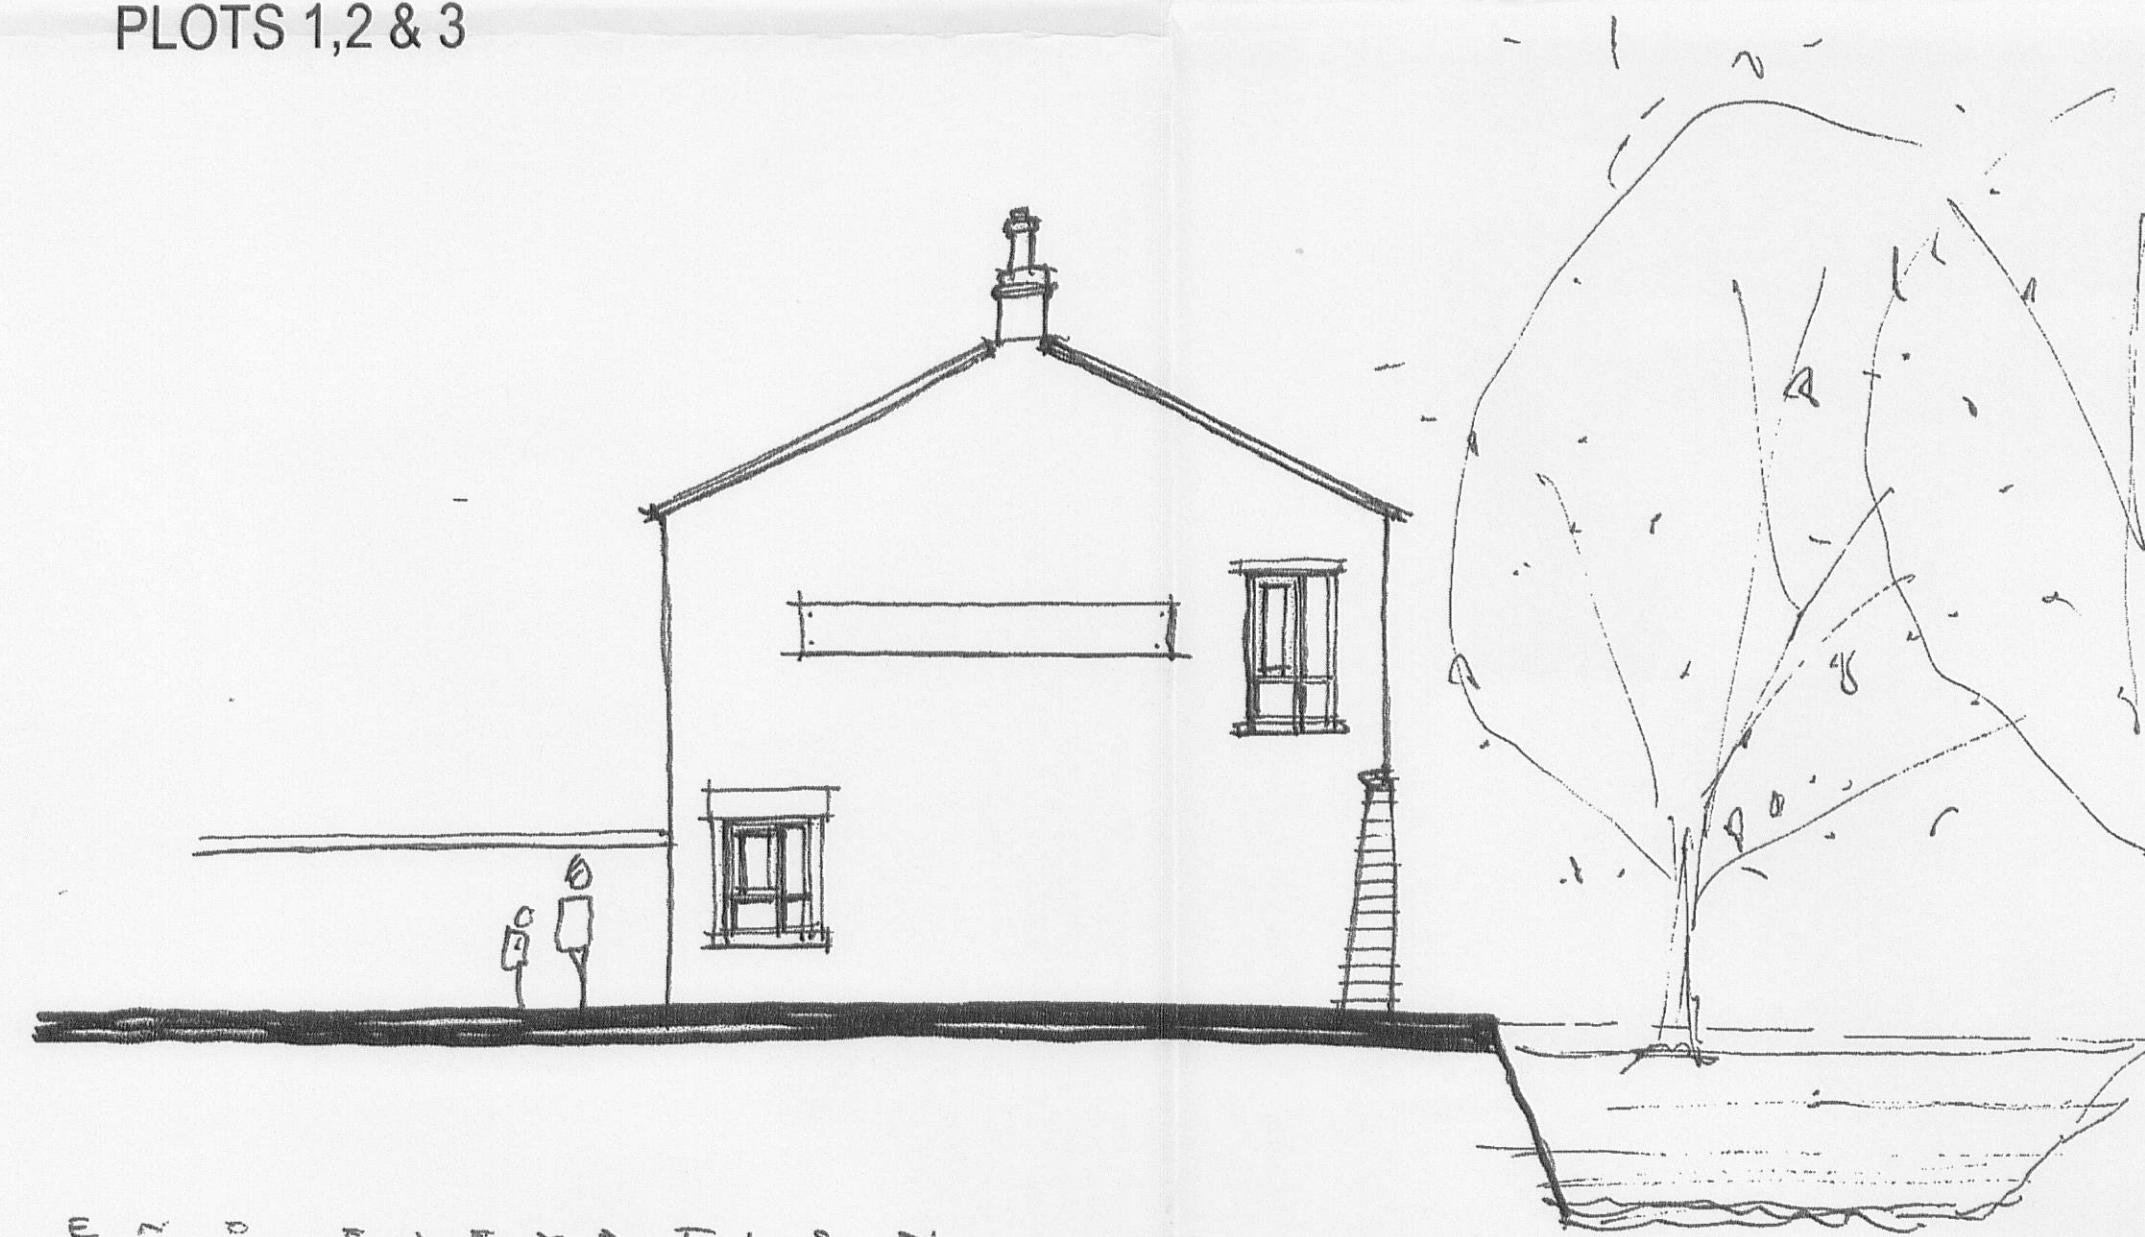

ELEVATION

320110129P

Rev	revision:	date:
client:	project:	drawing:
Bowdell Ltd.	Land off Watt Street and Whalley Road Sedden	Victoria Mill Elevations
project no:	drawing no:	revision: drawn: checked: date: scale @ A1
5808	PS 04	MJB 16.02.11 1/100

street design partnership
 architecture urban design interiors

