


Construction Design and Management Regulations 2007

Designer Considerations


Street Design Partnership's duty on this project is that of "Designer" as defined by Regulation 2, and have avoided foreseeable risks to those involved in the construction and future use of the junction and to any other persons (by the use of reasonably practical, design, assessment of other design considerations) and reduced risks associated with those hazards.

The Designer has provided adequate information about any significant risks associated with the design and co-ordinated this work with others in order to improve the way in which risks are managed and controlled.

The associated risks are restricted to site or project specific risks and as such are not considered as a complete and final list of all hazards that may exist.

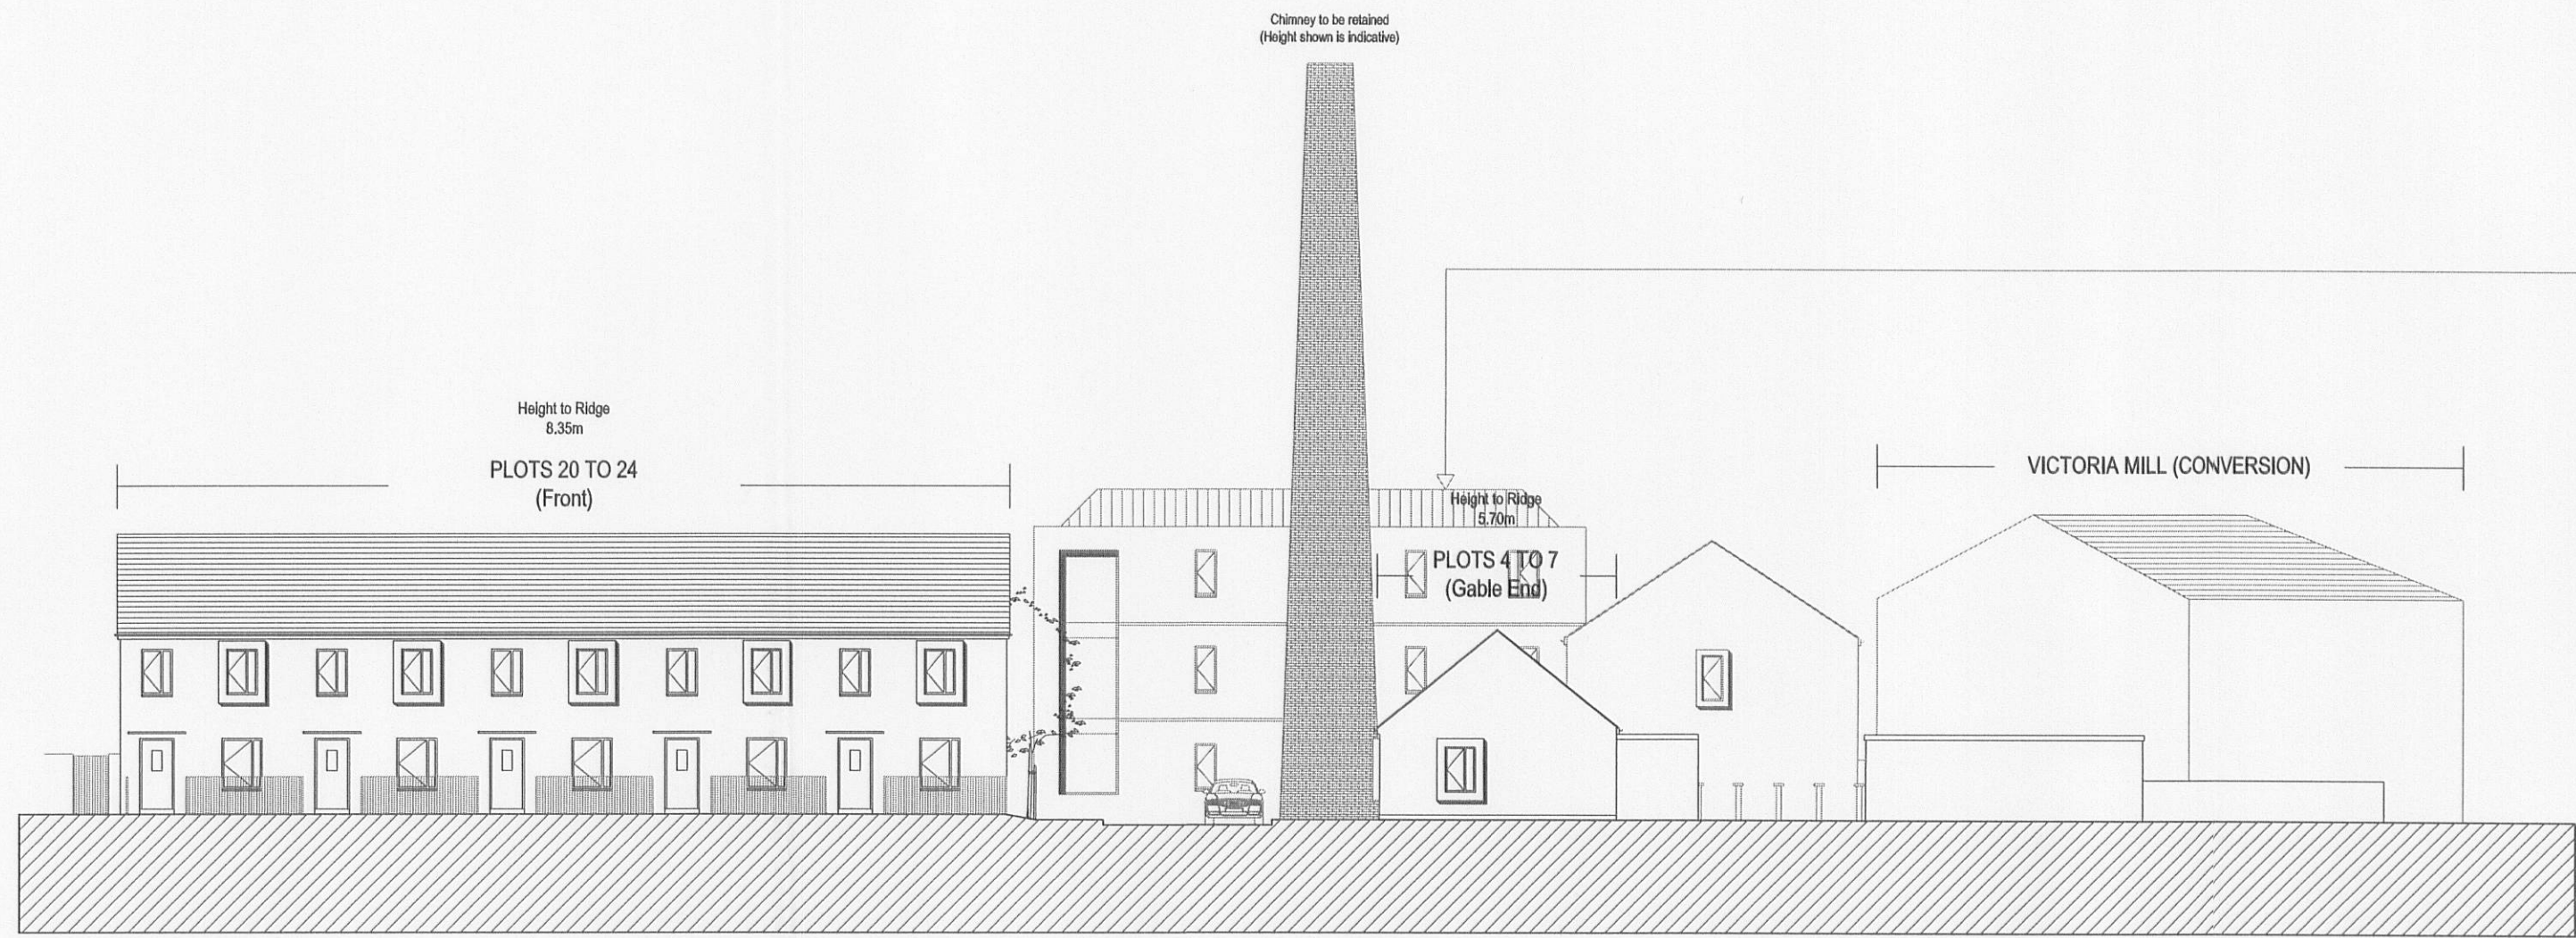

ELEVATION TO WATT STREET

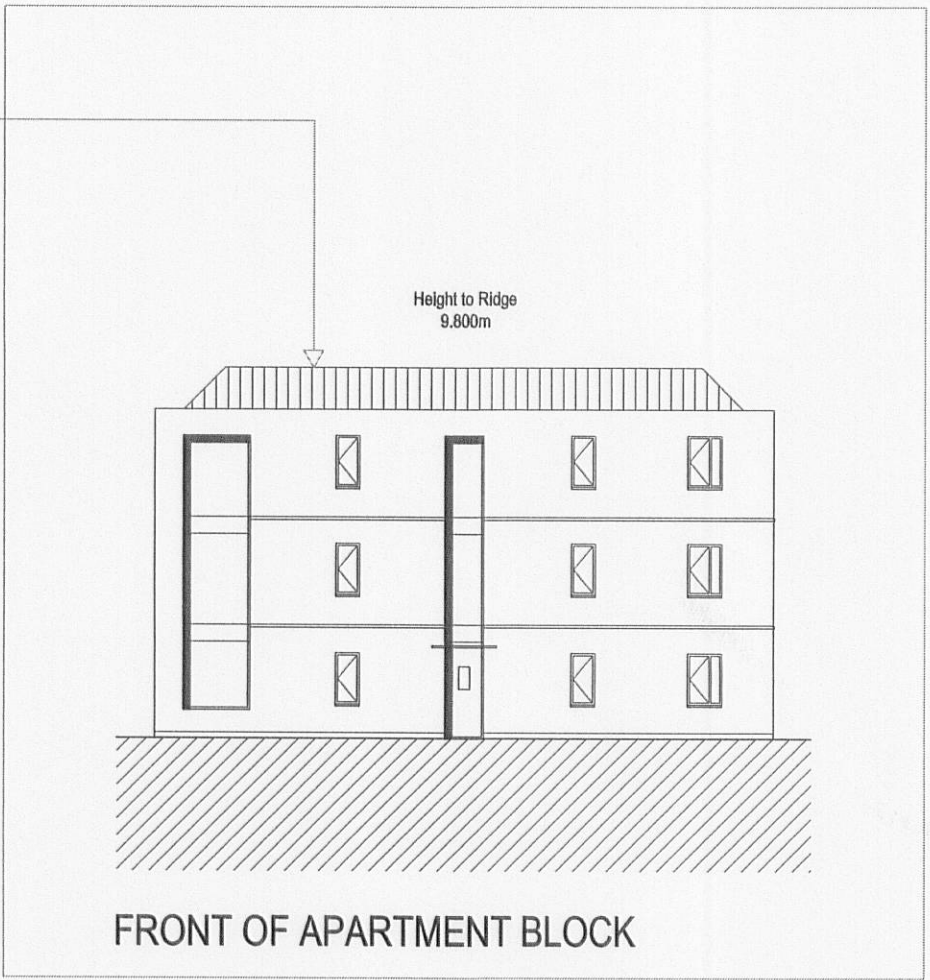

FRONT OF APARTMENT BLOCK



STREET SCENE THROUGH THE SITE, FACING EAST



REAR OF THE SITE, FACING EAST

32 0110129P

client:	project:	drawing:
Bowsall Ltd.	Land off Watt Street and Whalley Road Salford	Proposed Elevations

project no:	drawing no:	revision:	drawn:	checked:	date:	scale @ A1
5808	PS 05		MJB		16.02.11	1/200

street design partnership
architecture urban design interiors

