



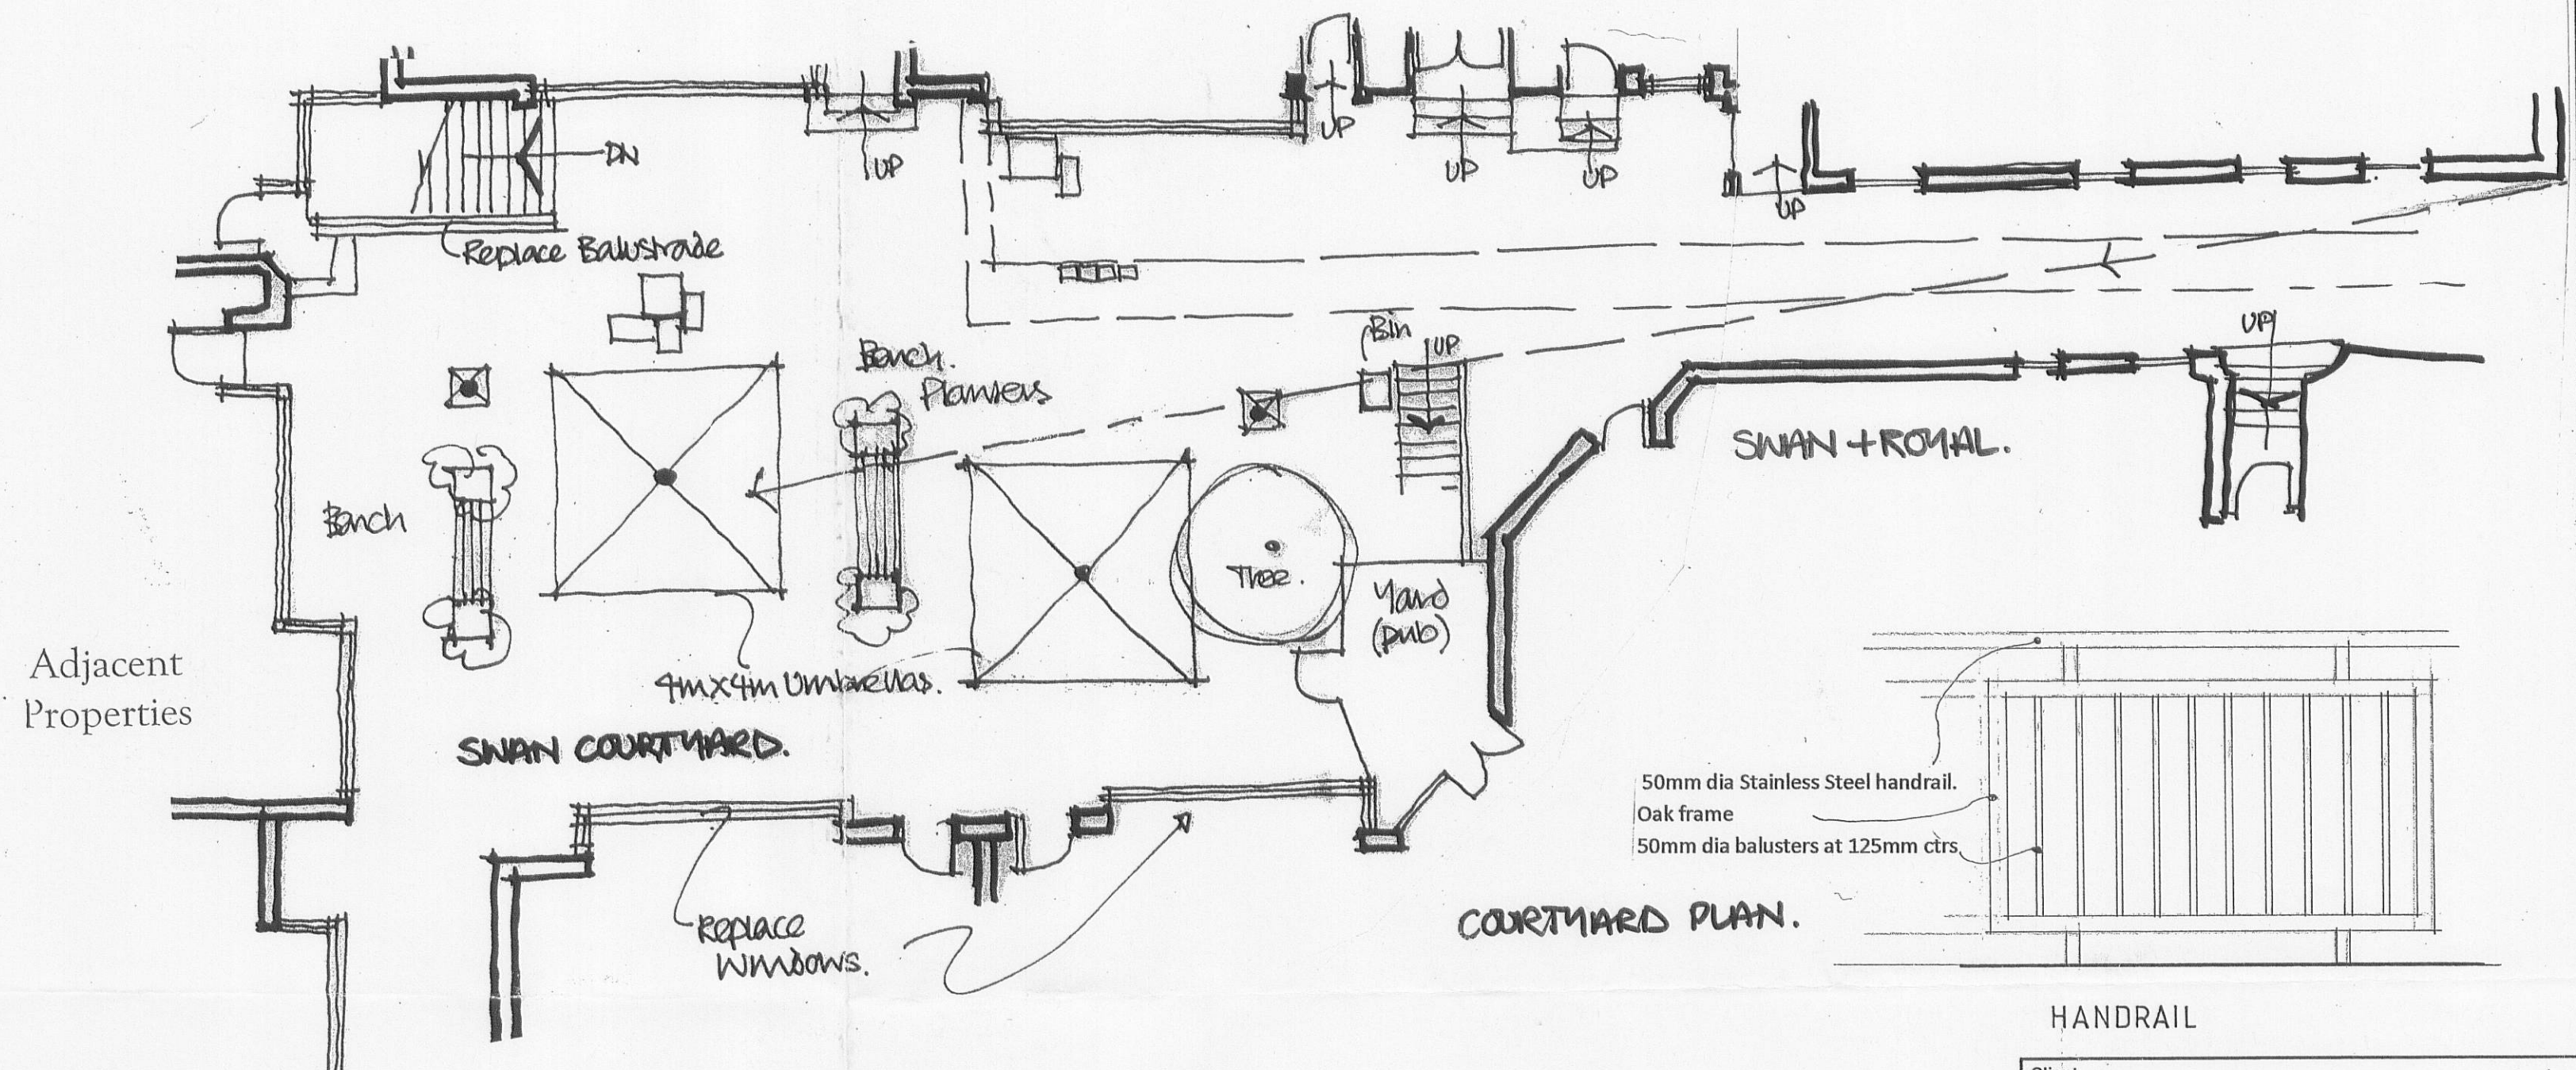

(Swan Courtyard) ELEVATION A

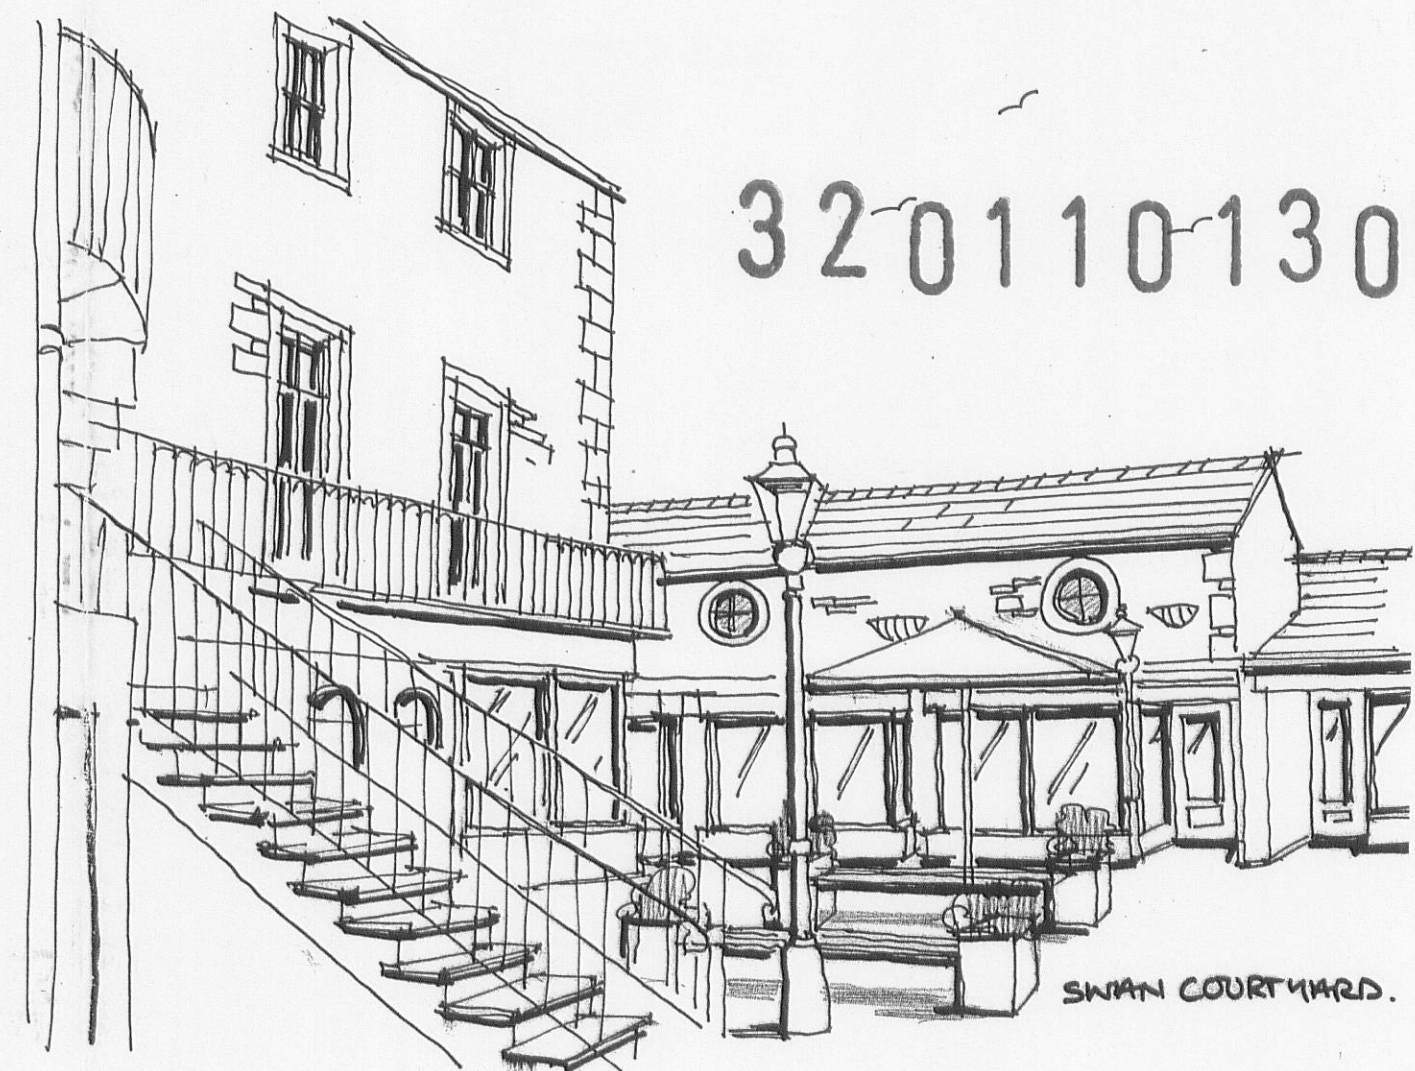

HANDRAIL

Client

TRUEMAN ESTATES LTD.

Job Title

PROPOSED REPLACEMENT WINDOWS
AND ALTERATIONS TO COURTYARD

Drawing Title

PROPOSED ELEVATIONS

Scale

1:100 1:50

Date

JAN 11

Drawn

LKR

spa
ARCHITECTS

SUNDERLAND PEACOCK & ASSOCIATES LTD.
HAZELMERE, PIMLICO ROAD, CLITHEROE,
LANCASHIRE, BB7 2AG
T 01200 423178 F 01200 427328
E info@sunderlandpeacock.com
www.sunderlandpeacock.com

