



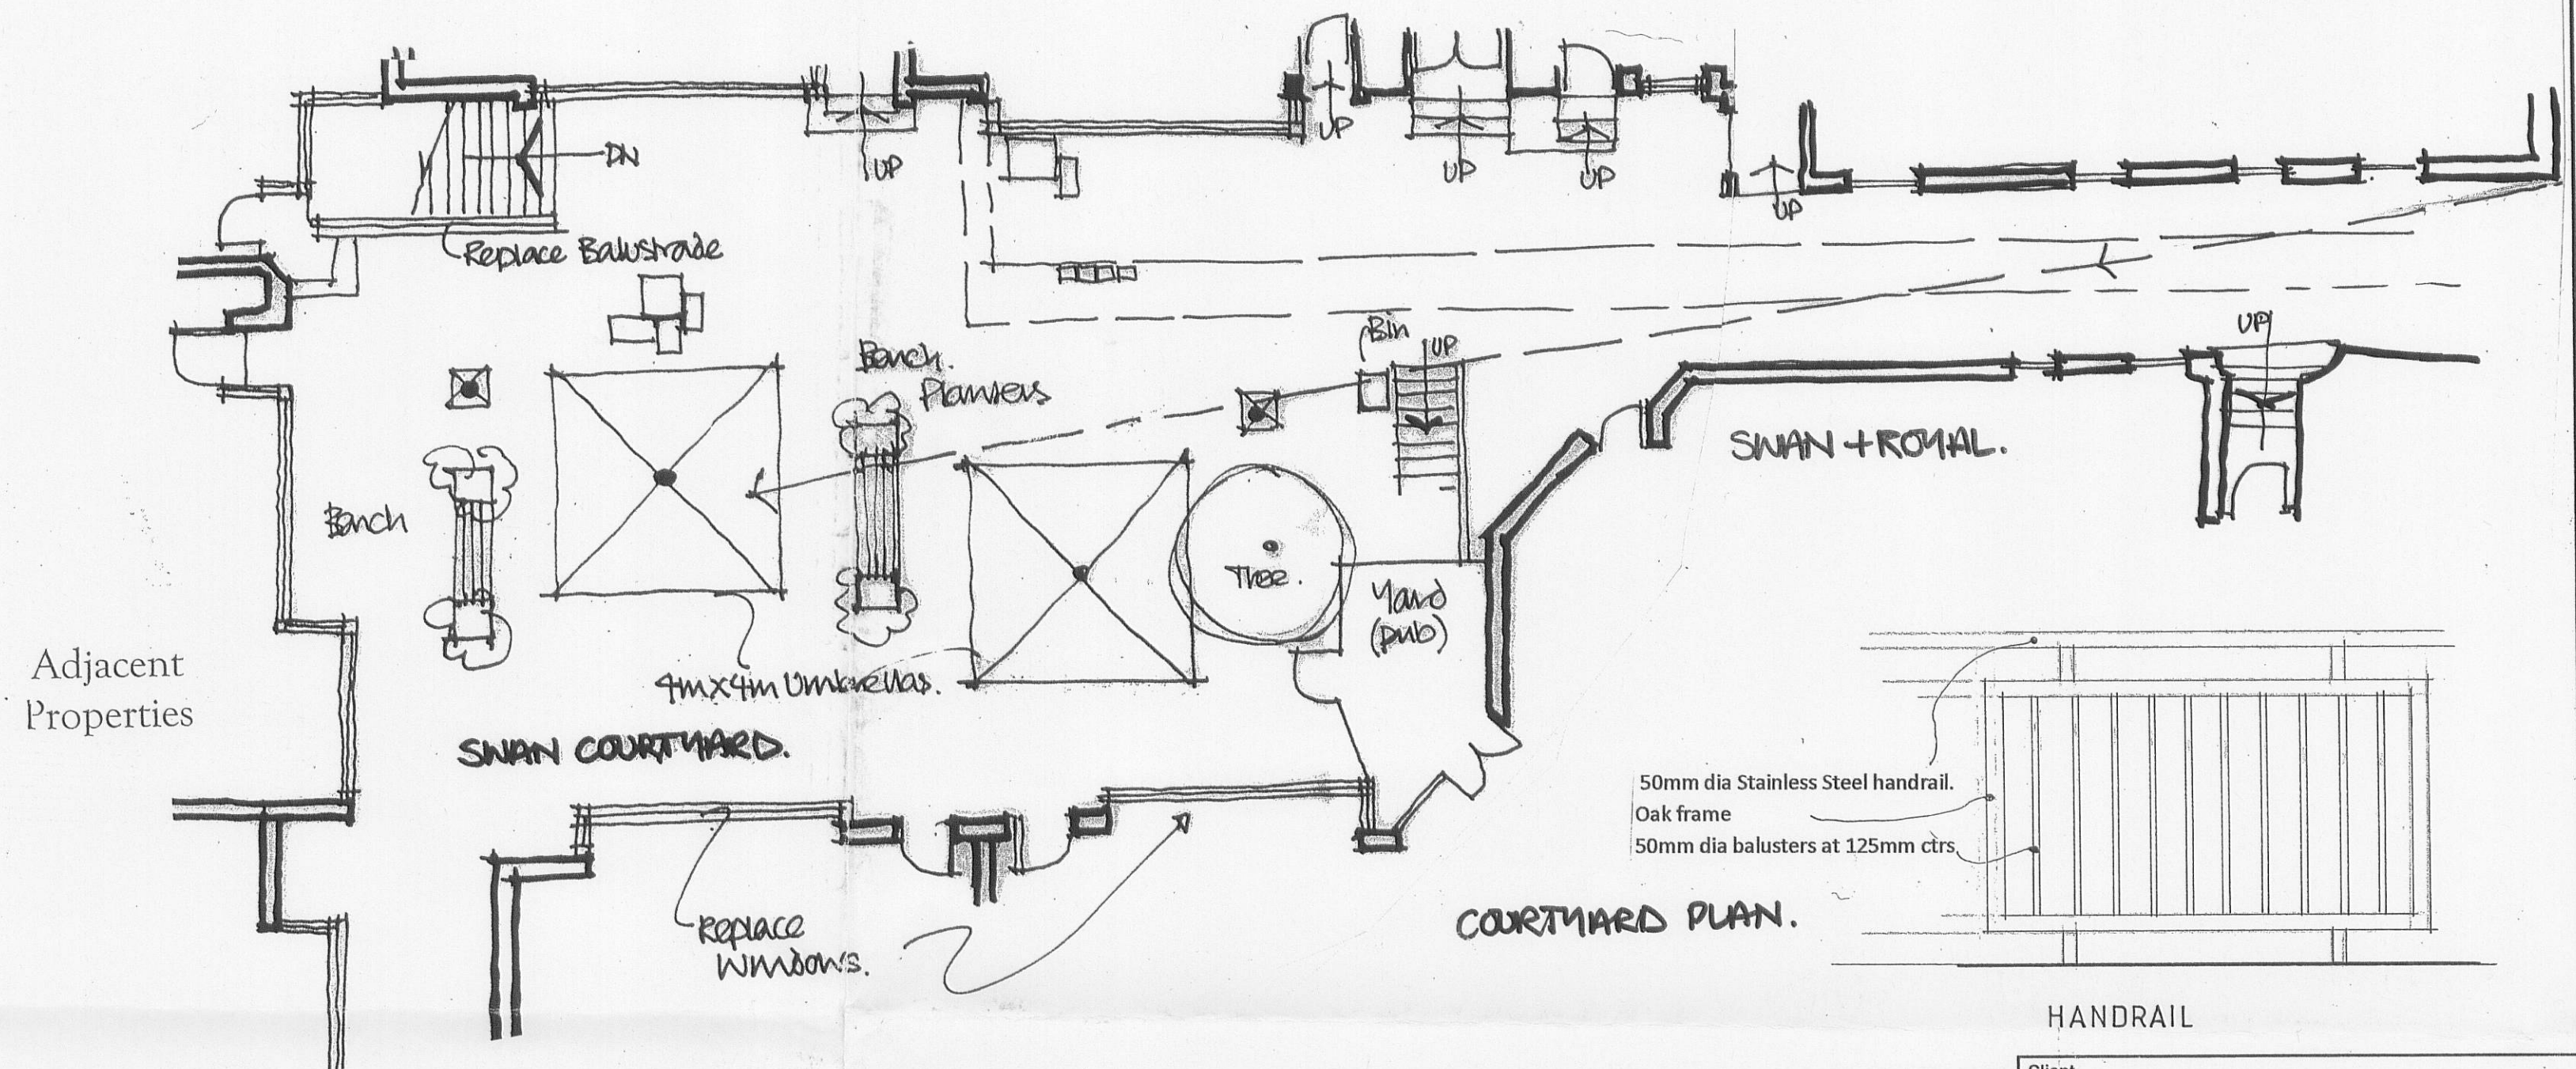

(Swan Courtyard) ELEVATION A

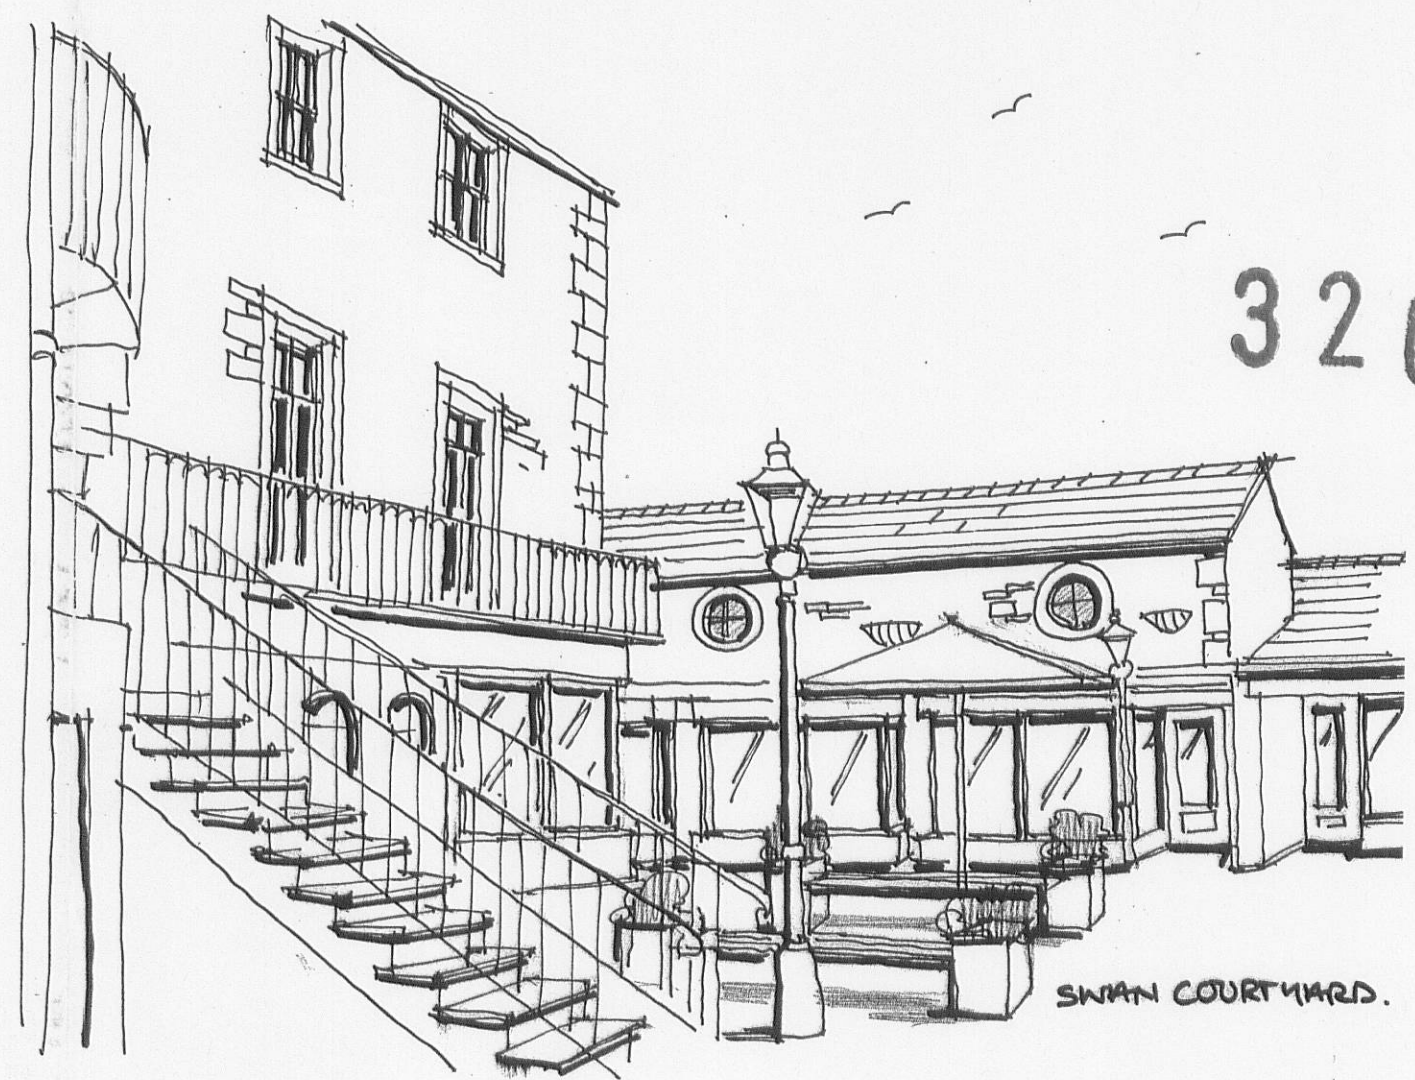

320110131P

|   |                |              |
|---|----------------|--------------|
| Client<br><b>TRUEMAN ESTATES LTD.</b>   |                |              |
| Job Title<br>PROPOSED REPLACEMENT WINDOWS<br>AND ALTERATIONS TO COURTYARD   |                |              |
| Drawing Title<br>PROPOSED ELEVATIONS   |                |              |
| Scale<br>1:100 1:50   | Date<br>JAN 11 | Drawn<br>LKR |
| <p><b>spa</b> ARCHITECTS</p> <p>SUNDERLAND PEACOCK &amp; ASSOCIATES LTD.<br/>HAZELMERE, PIMLICO ROAD, CLITHEROE,<br/>LANCASHIRE, BB7 2AG<br/>T 01200 423178 F 01200 427328<br/>E info@sunderlandpeacock.com<br/>www.sunderlandpeacock.com</p> |                |              |
| <p>3979 — 1-1 B</p>   |                |              |