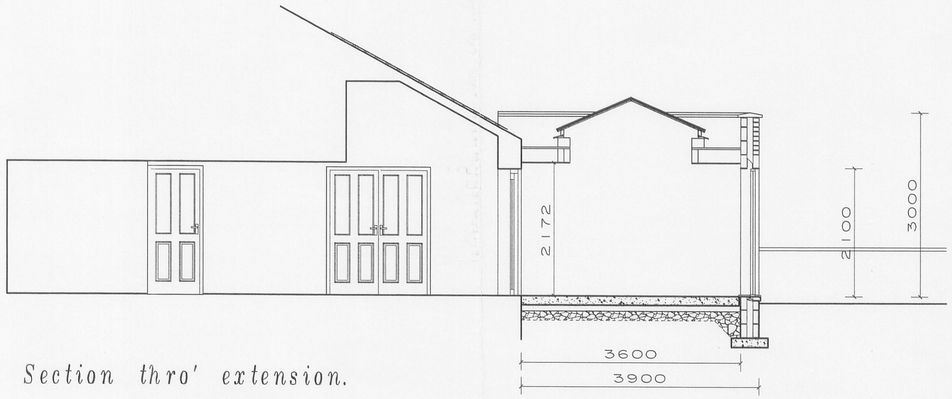

Section thro' extension.

Proposed Gable Elevation No.11.

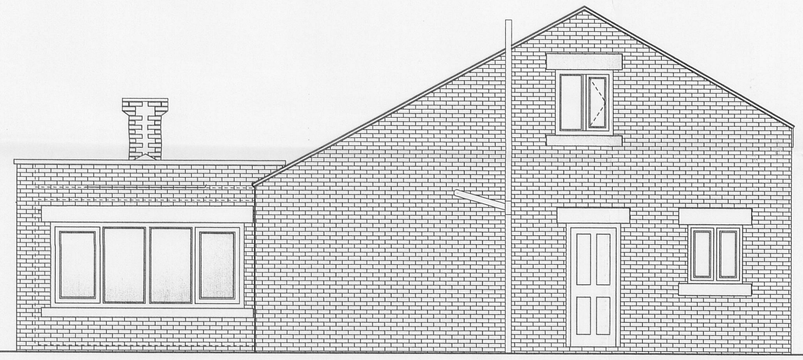

Proposed Gable Elevation No.10

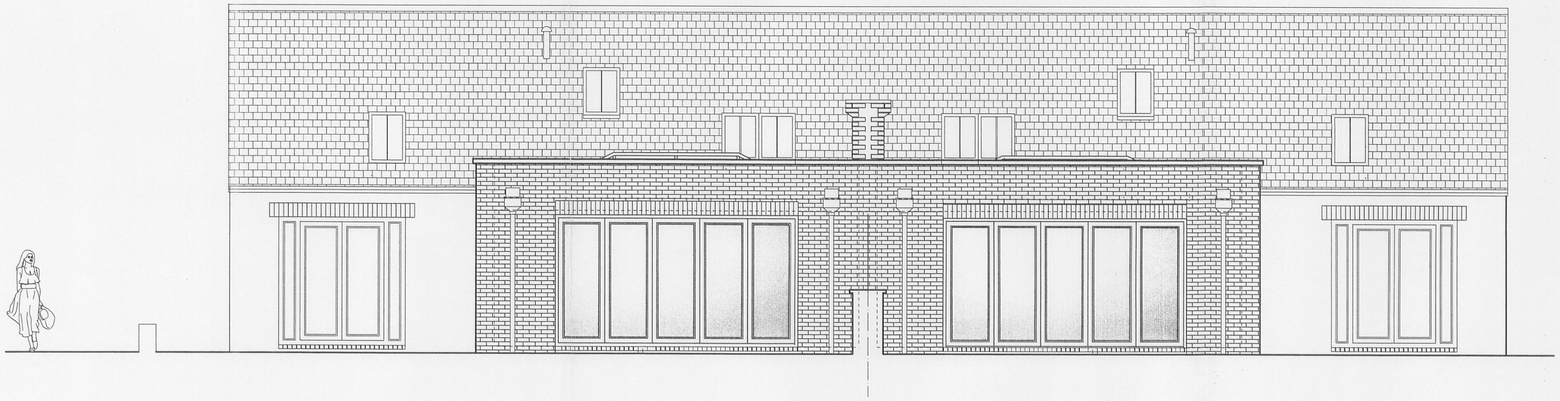

Proposed Rear Elevation N0.11. N0.10.

revision		date

client
X

320110304P

Anthony Flanagan
Architectural Designer & Surveyor
Spring House 194/196 Union Road, Oswaldtwistle, Lancashire BB5 3EG
Telephone 01254 385095 Fax 01254 398100

client
Mr. & Mrs. M. Herd.
No.10. The Old Stables.
off Mitton Road.
Whalley.

project
Proposed single storey extension at rear of 10. The Old Stables to form Garden Lounge.

title
Proposed Plan & Elevations

scale	drawn	date
1:50	AF	09/03/11

drwg. no	rev.
10/1943/05	A