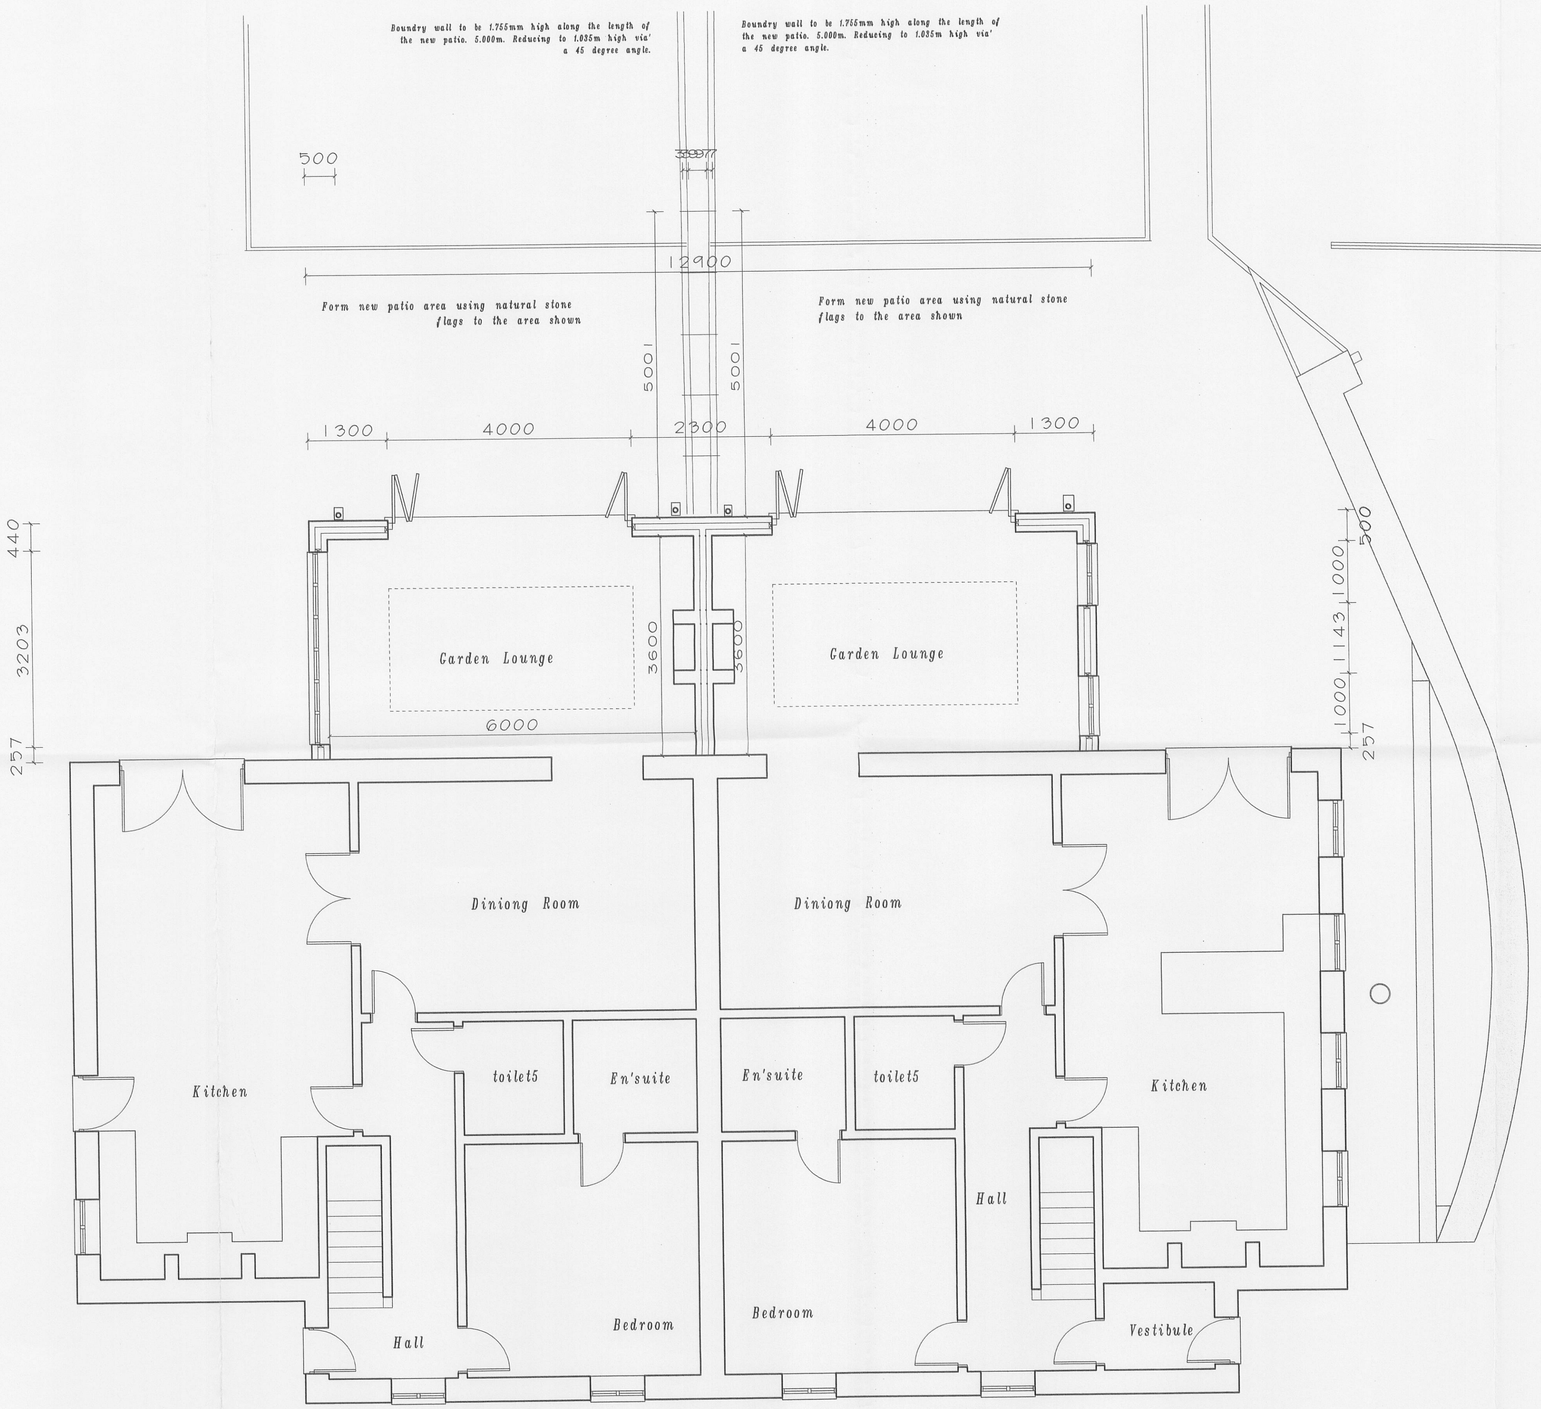

Proposed floor plan

revision		date

client
X

32 01 10304P

Anthony Flanagan
Architectural Designer & Surveyor
Spring House 194/196 Union Road, Oswaldtwistle, Lancashire BB5 3EG
Telephone 01254 385095 Fax 01254 398100

client
Mr. & Mrs. M. Herd.
10. The Old Stables
Mitton Road.
Whalley

project
Proposed Garden Lounge Extension at rear of Nos. 10 & 11 The Old Stables

title
Proposed Floor Plan

scale	drawn	date
1:50	AF	11/03/11

drwg. no 10/1943/06 rev. X