
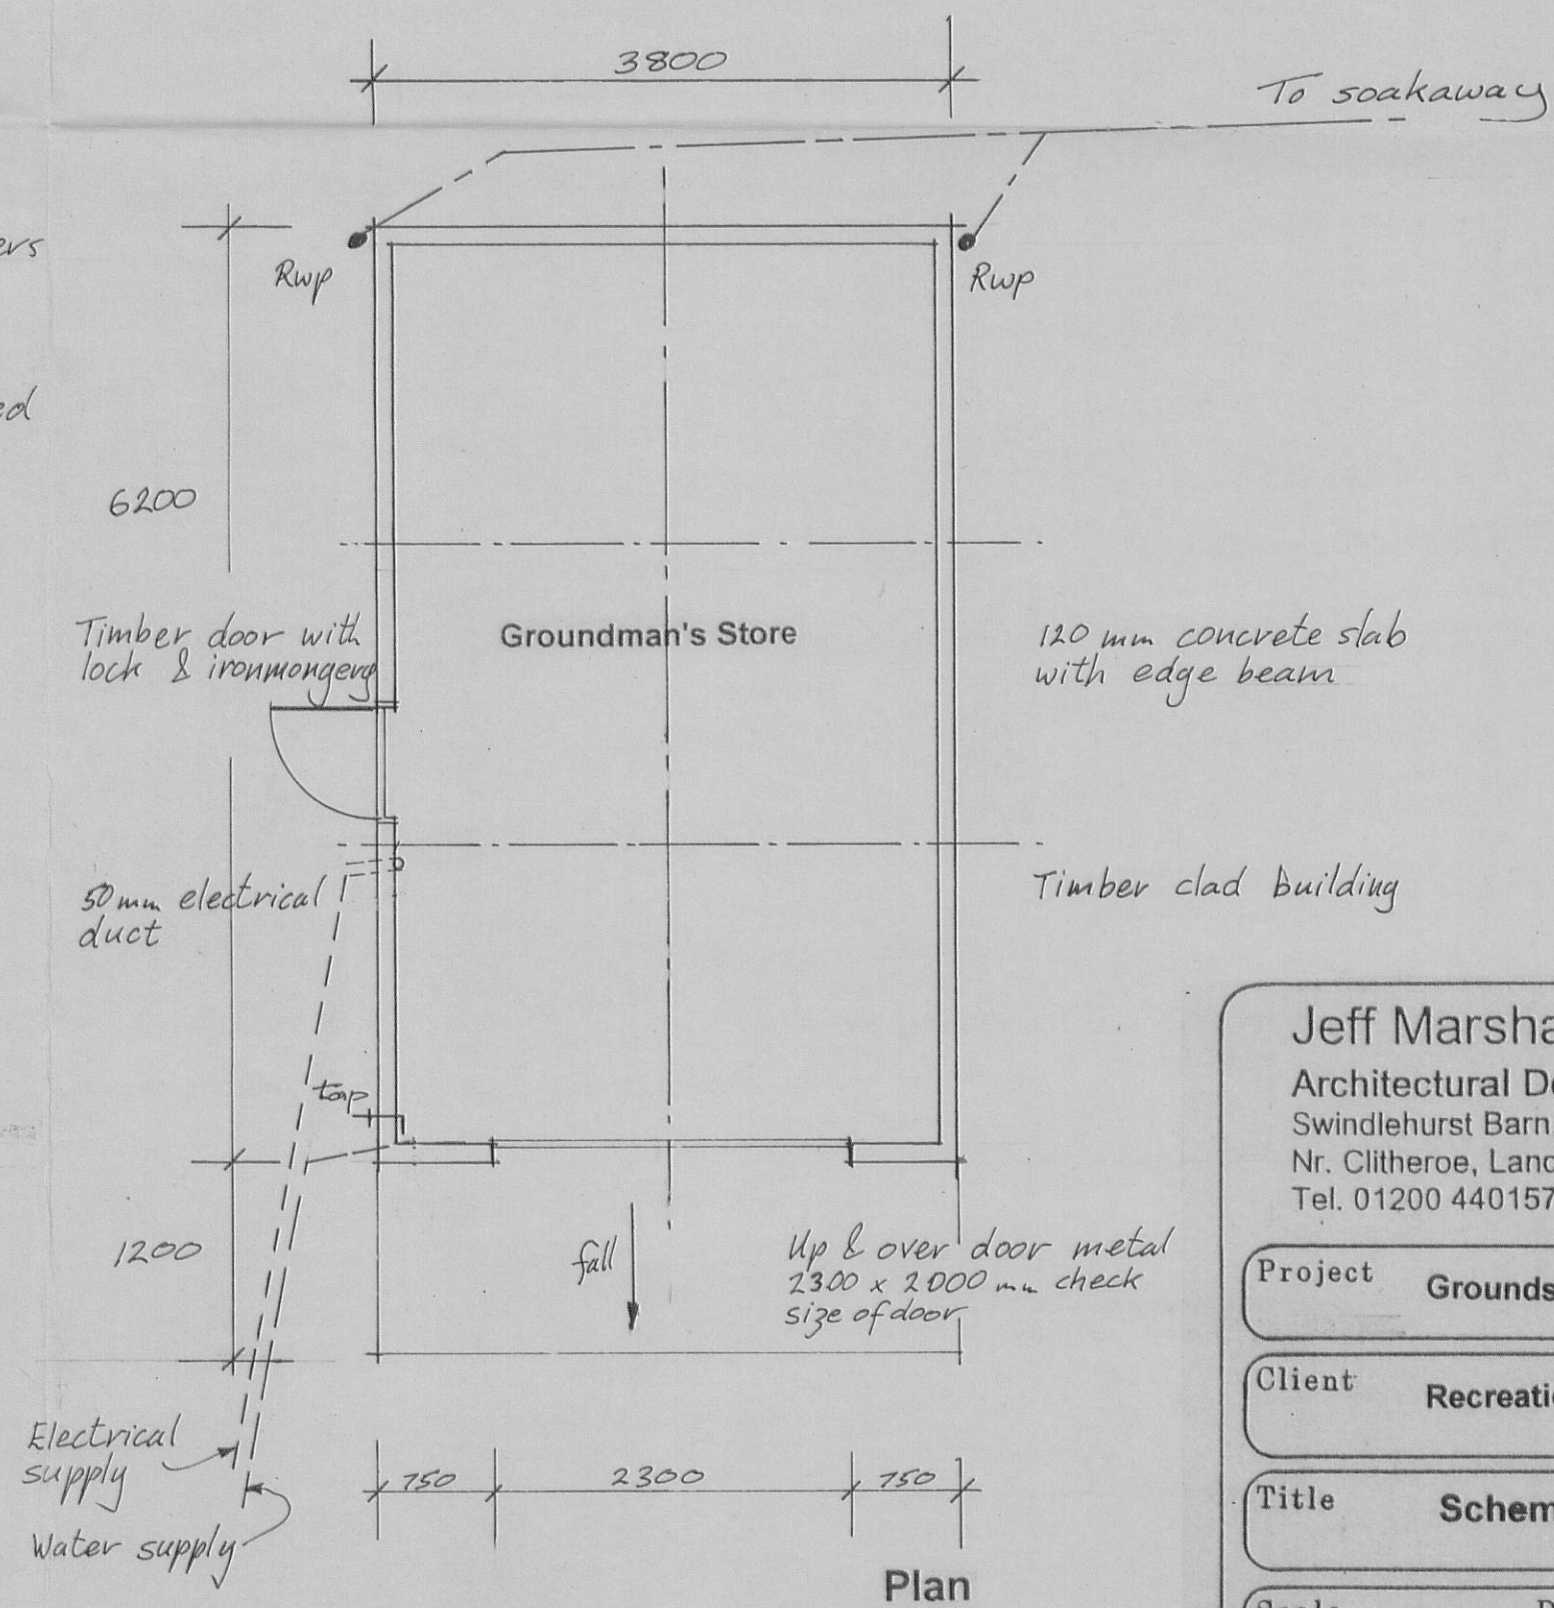
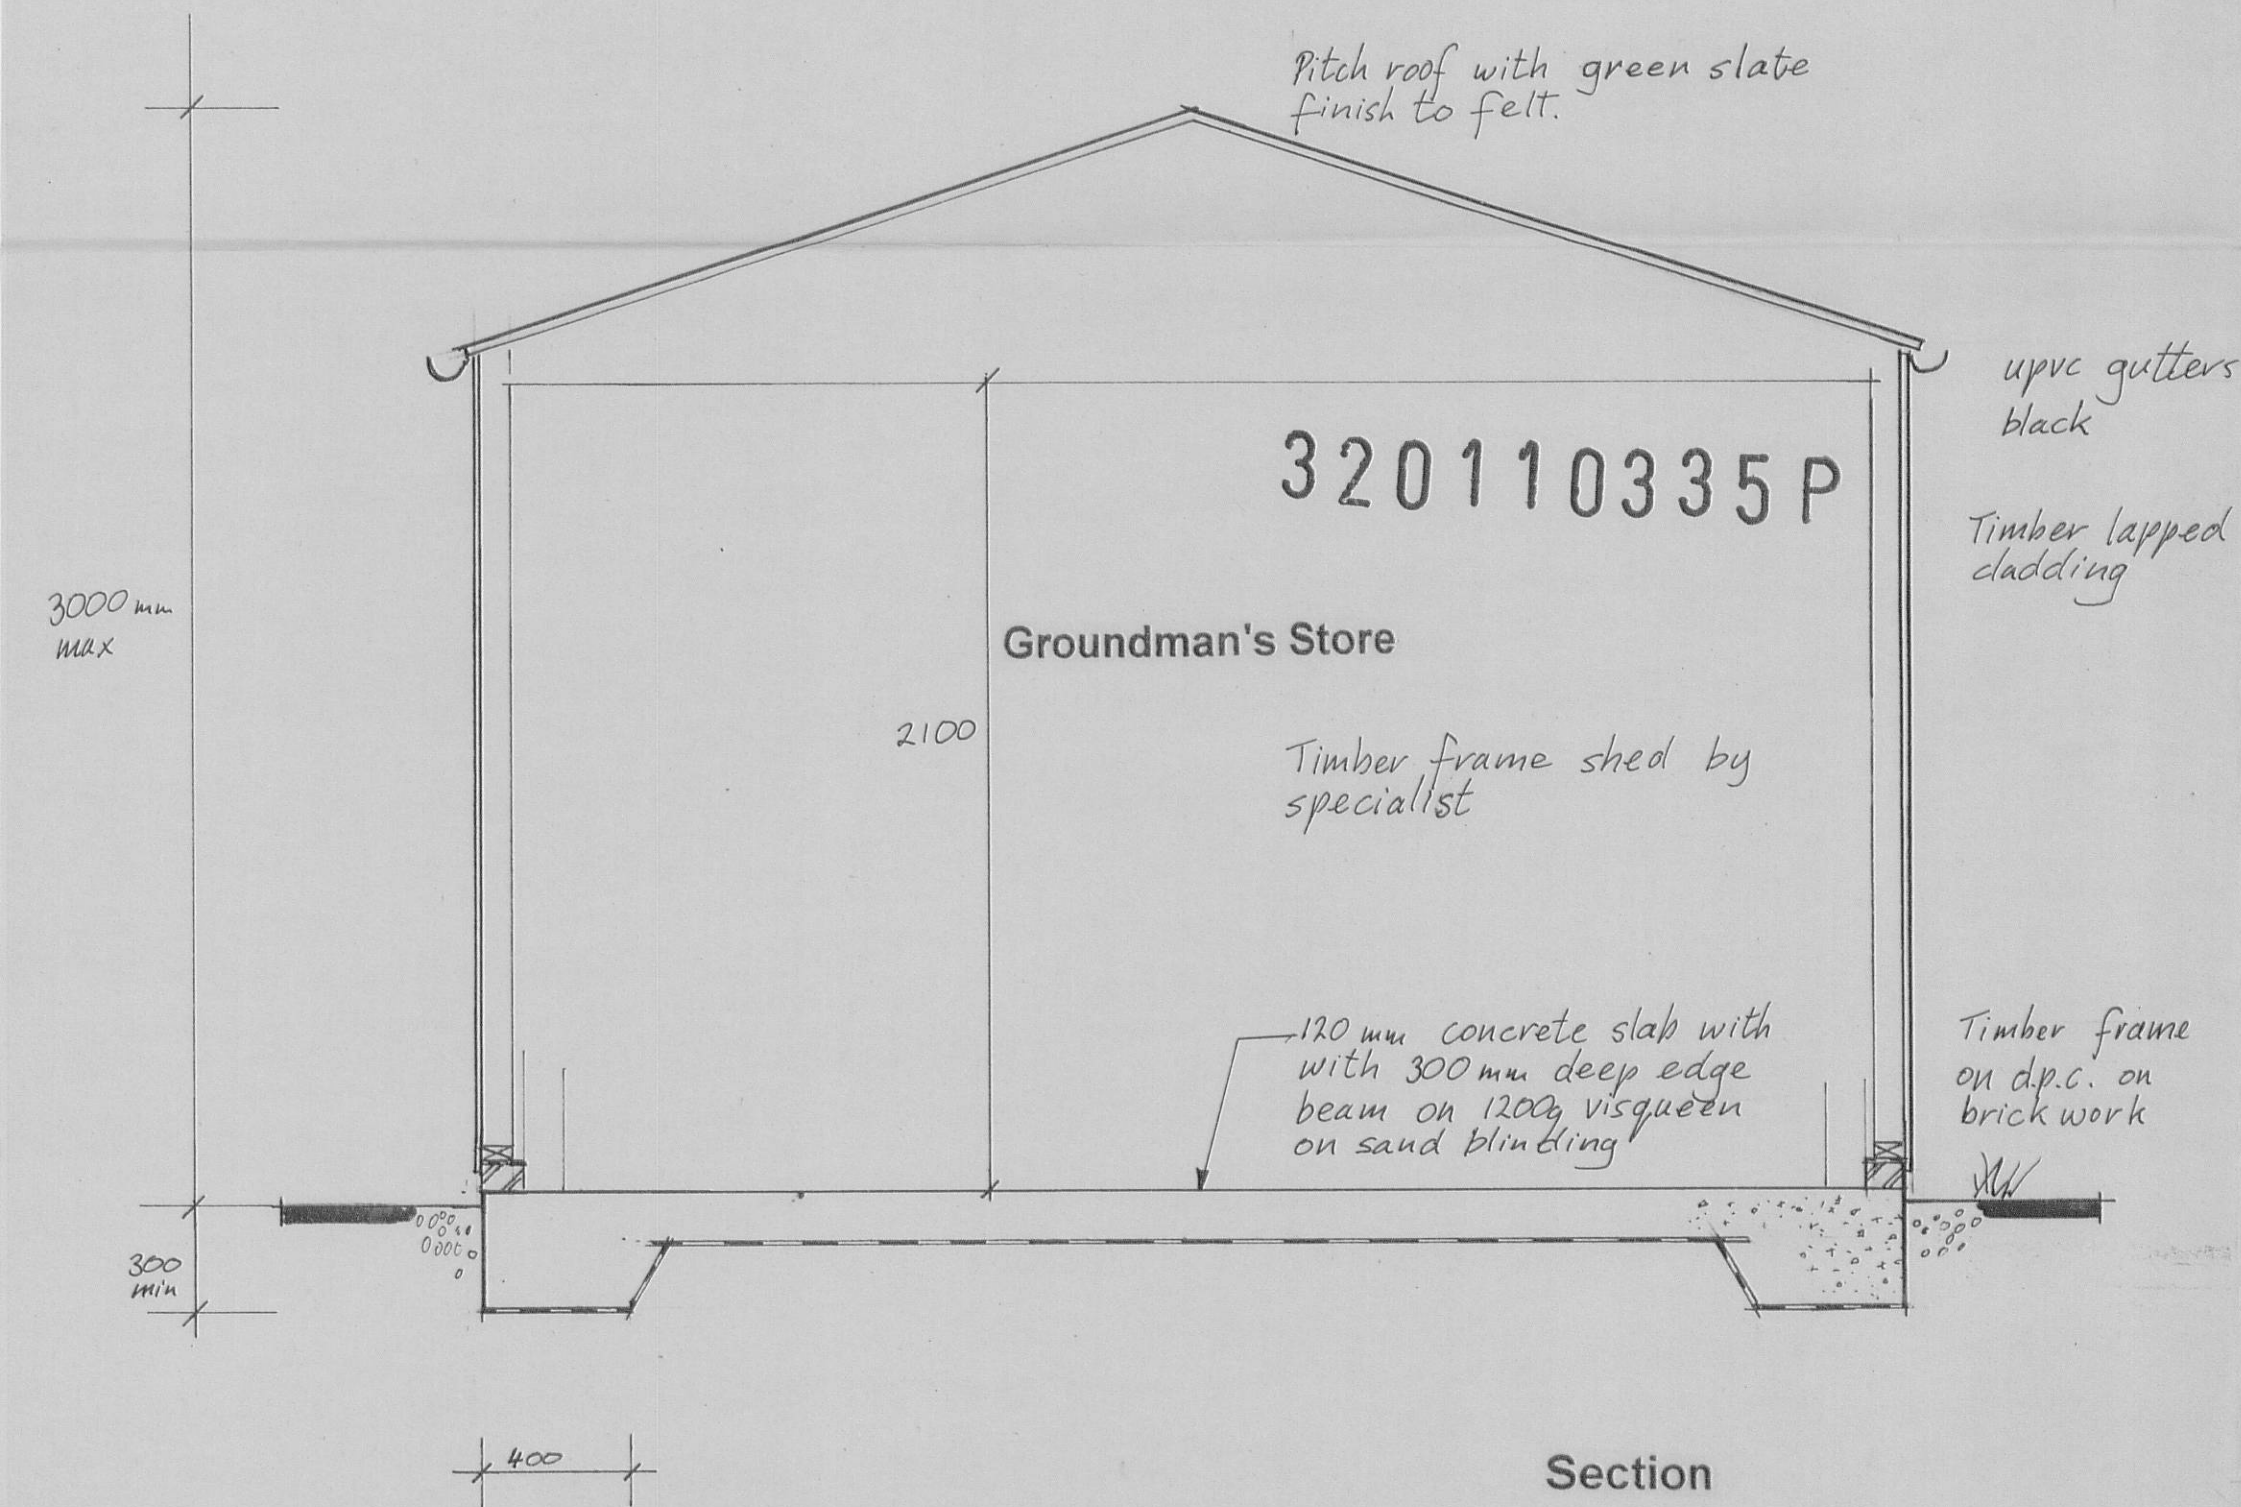
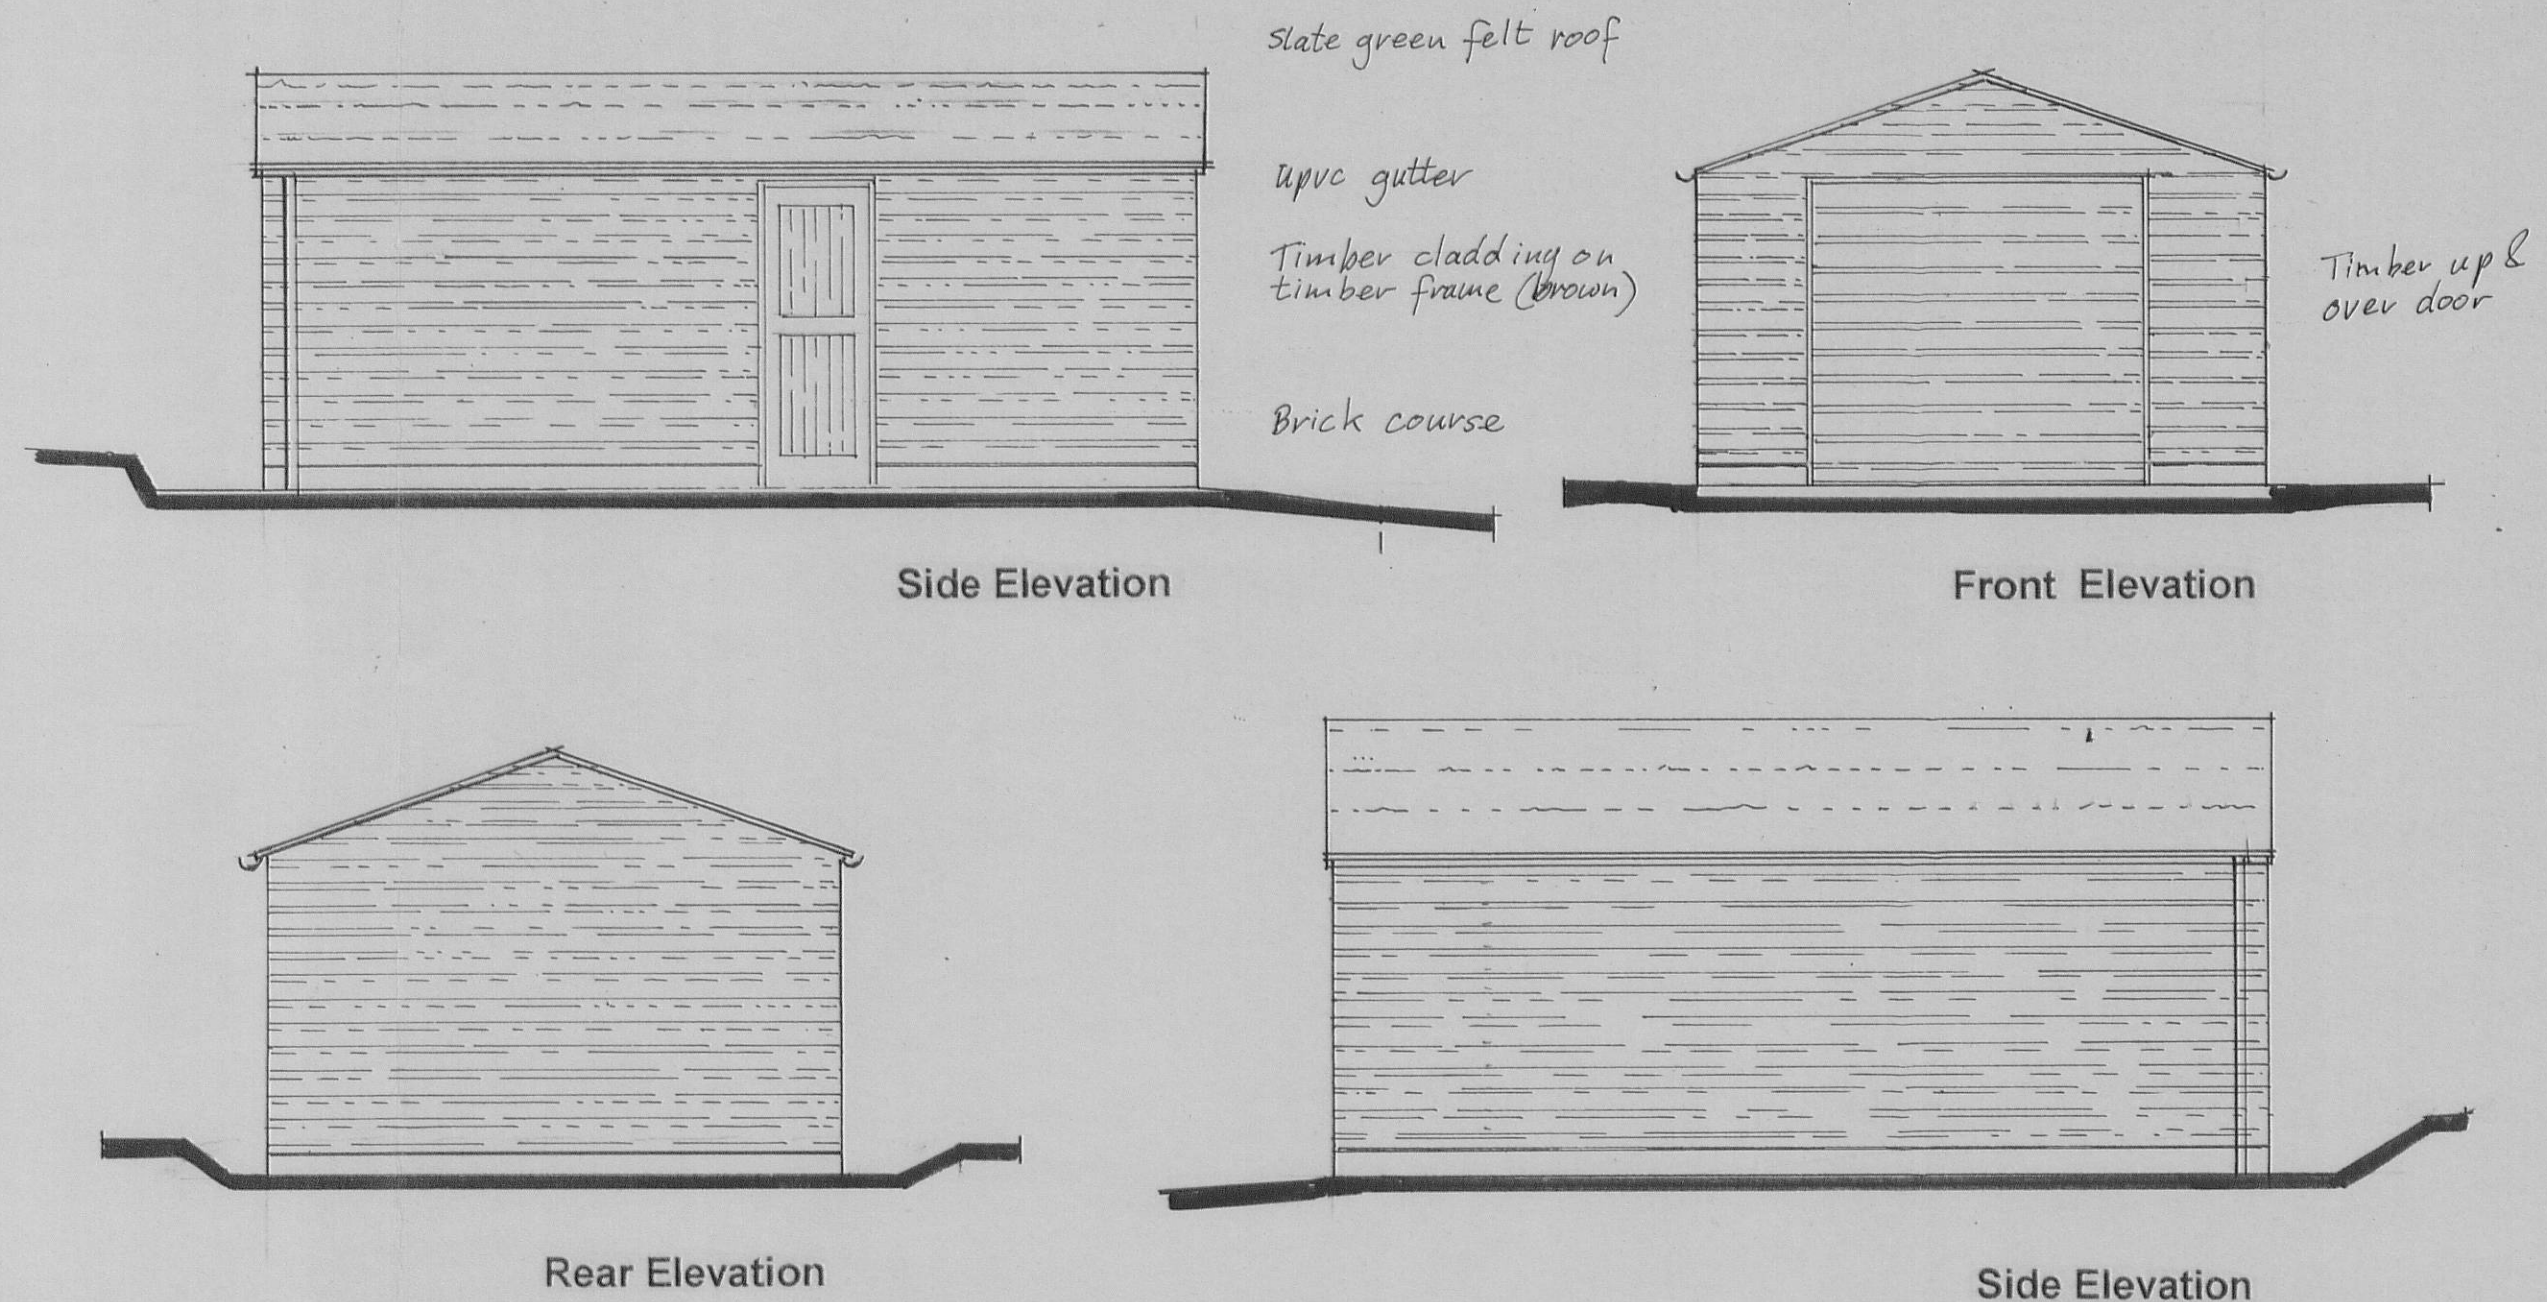


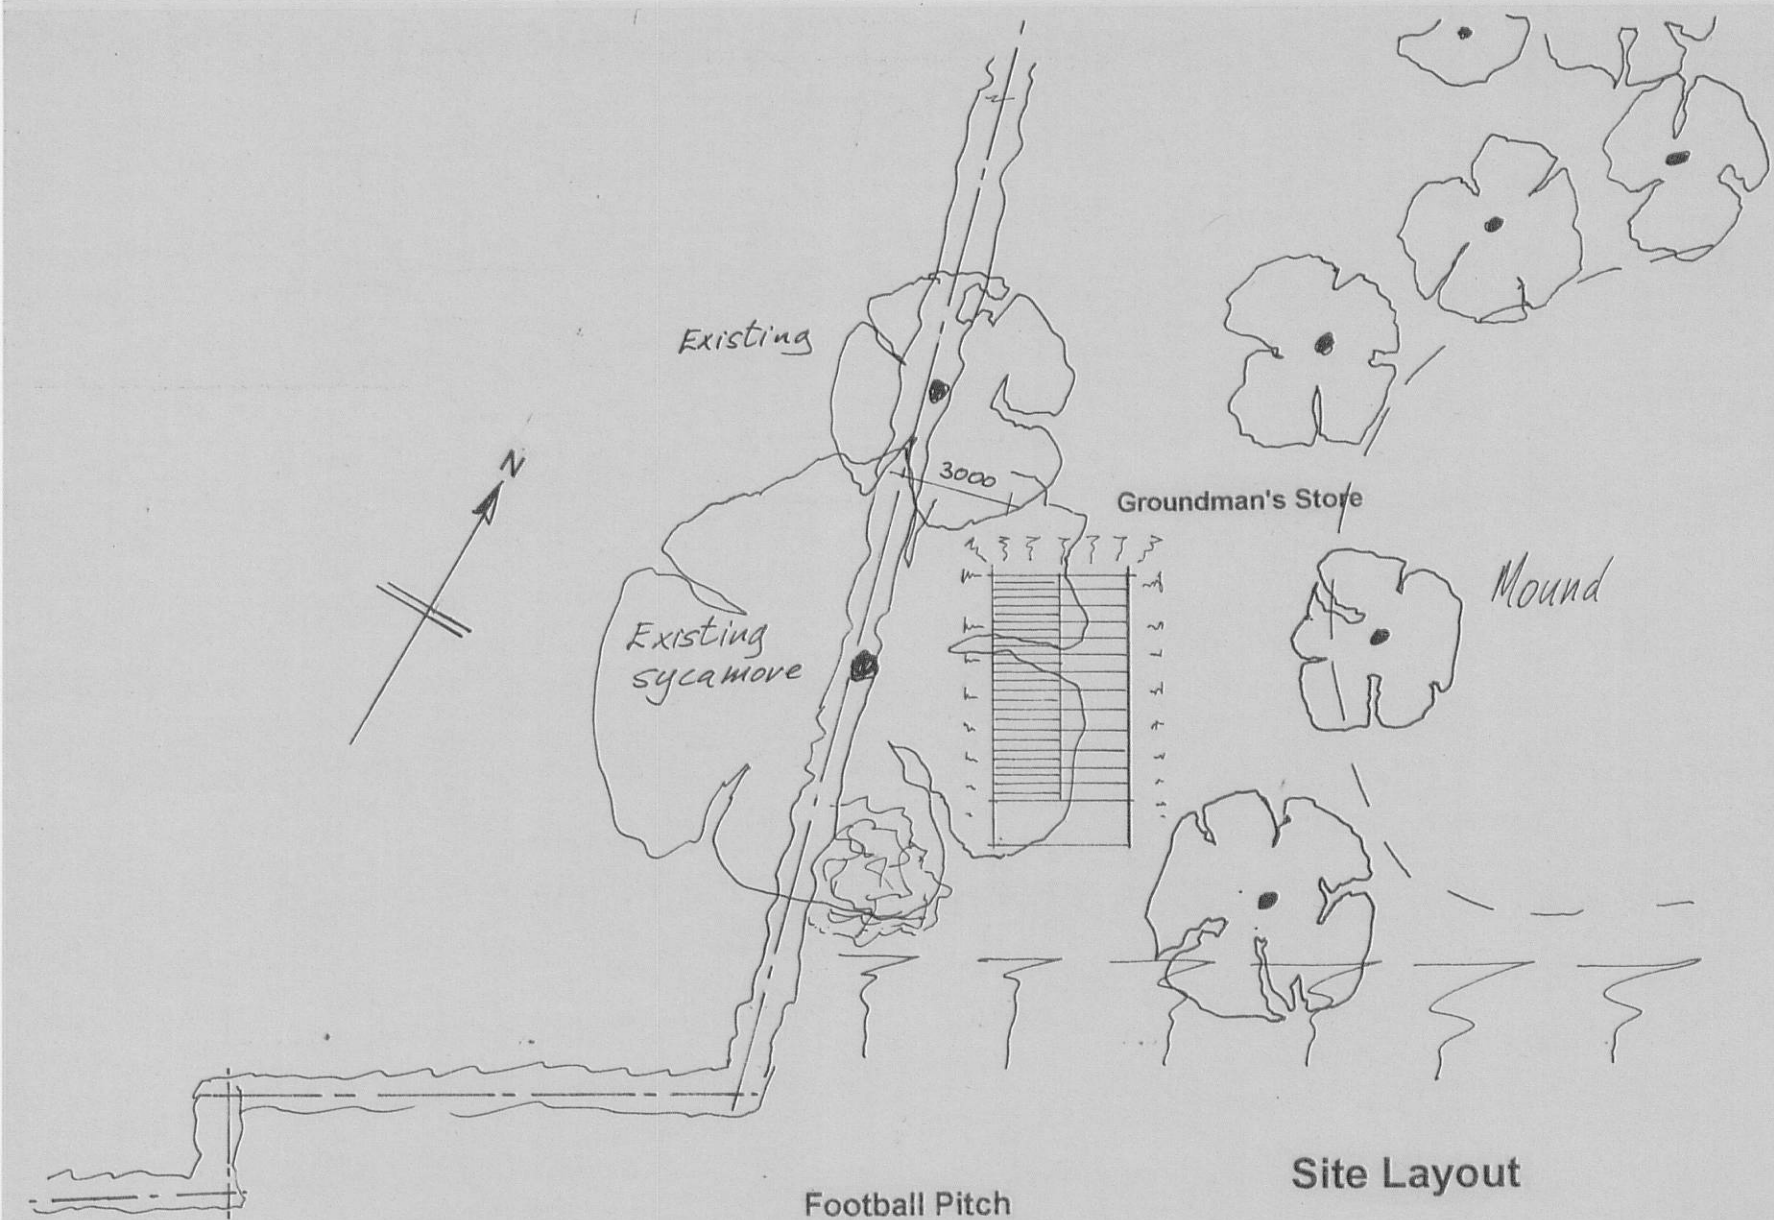

Jeff Marshall & Associates
 Architectural Designers and Surveyors,
 Swindlehurst Barn, Back Lane, Grindleton,
 Nr. Clitheroe, Lancs. BB7 4RW.
 Tel. 01200 440157

Project **Groundsman's Store**

Client **Recreation Ground Committee**

Title **Scheme drawing**

Drg N°
70/6/2

Scale Date Drn