




EXISTING REAR VIEW SCALE 1:500

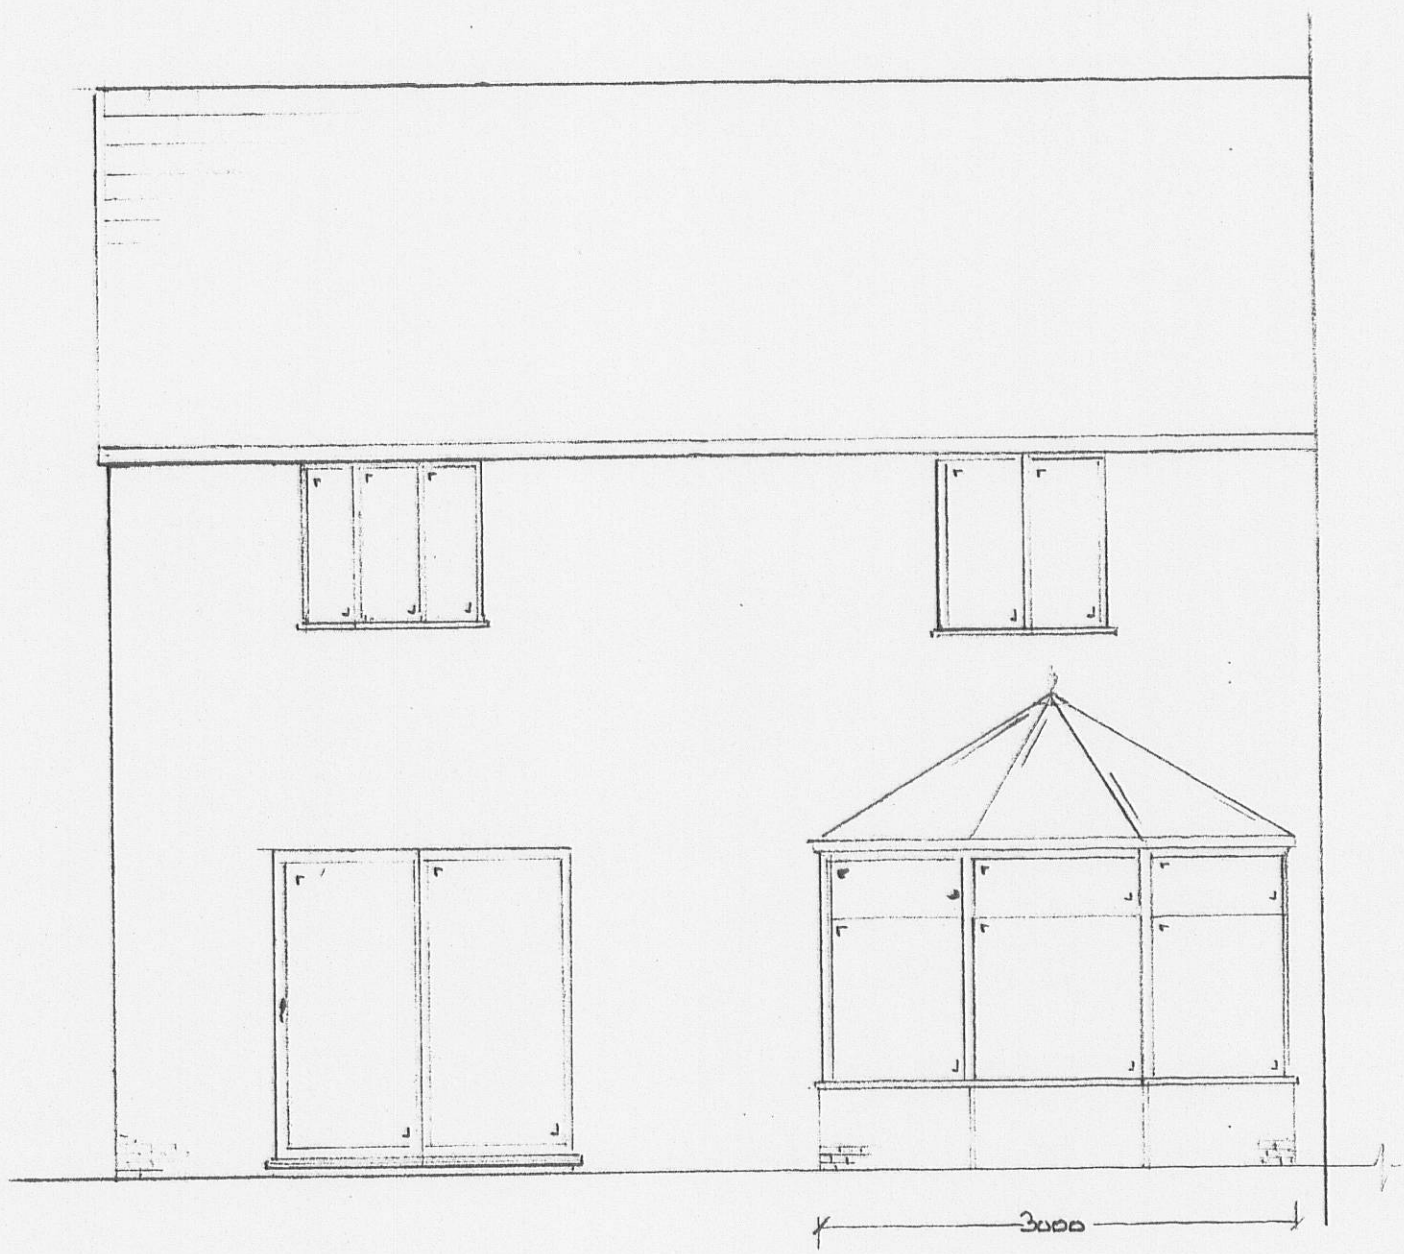


PROPOSED REAR VIEW SCALE 1:500

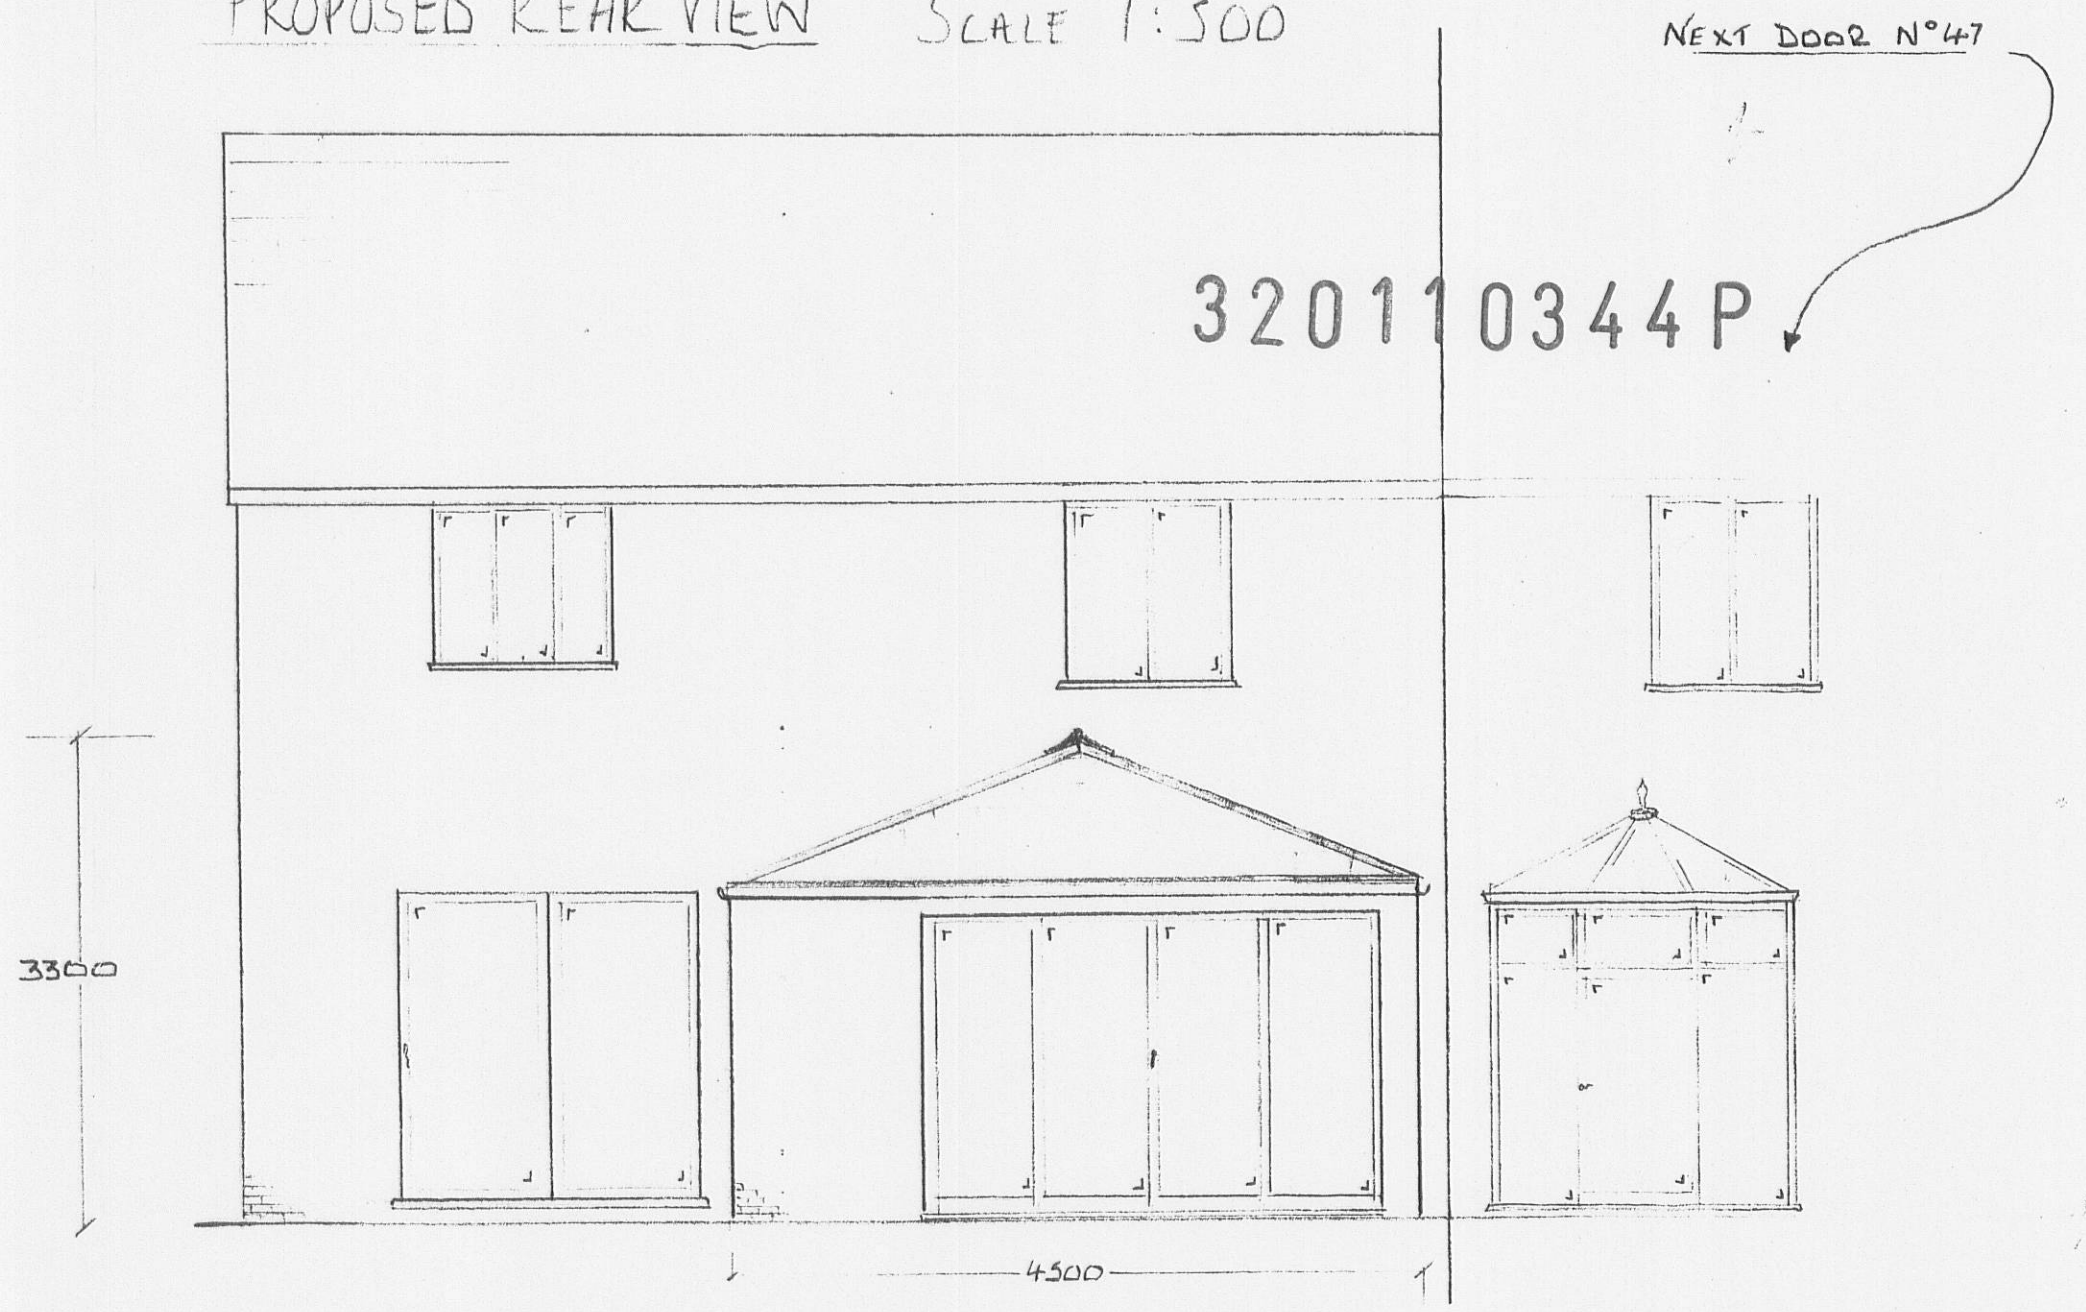

TOTAL AREA PLAN VIEW WITH PROPOSED REAR EXTENSION SCALE 1:1000

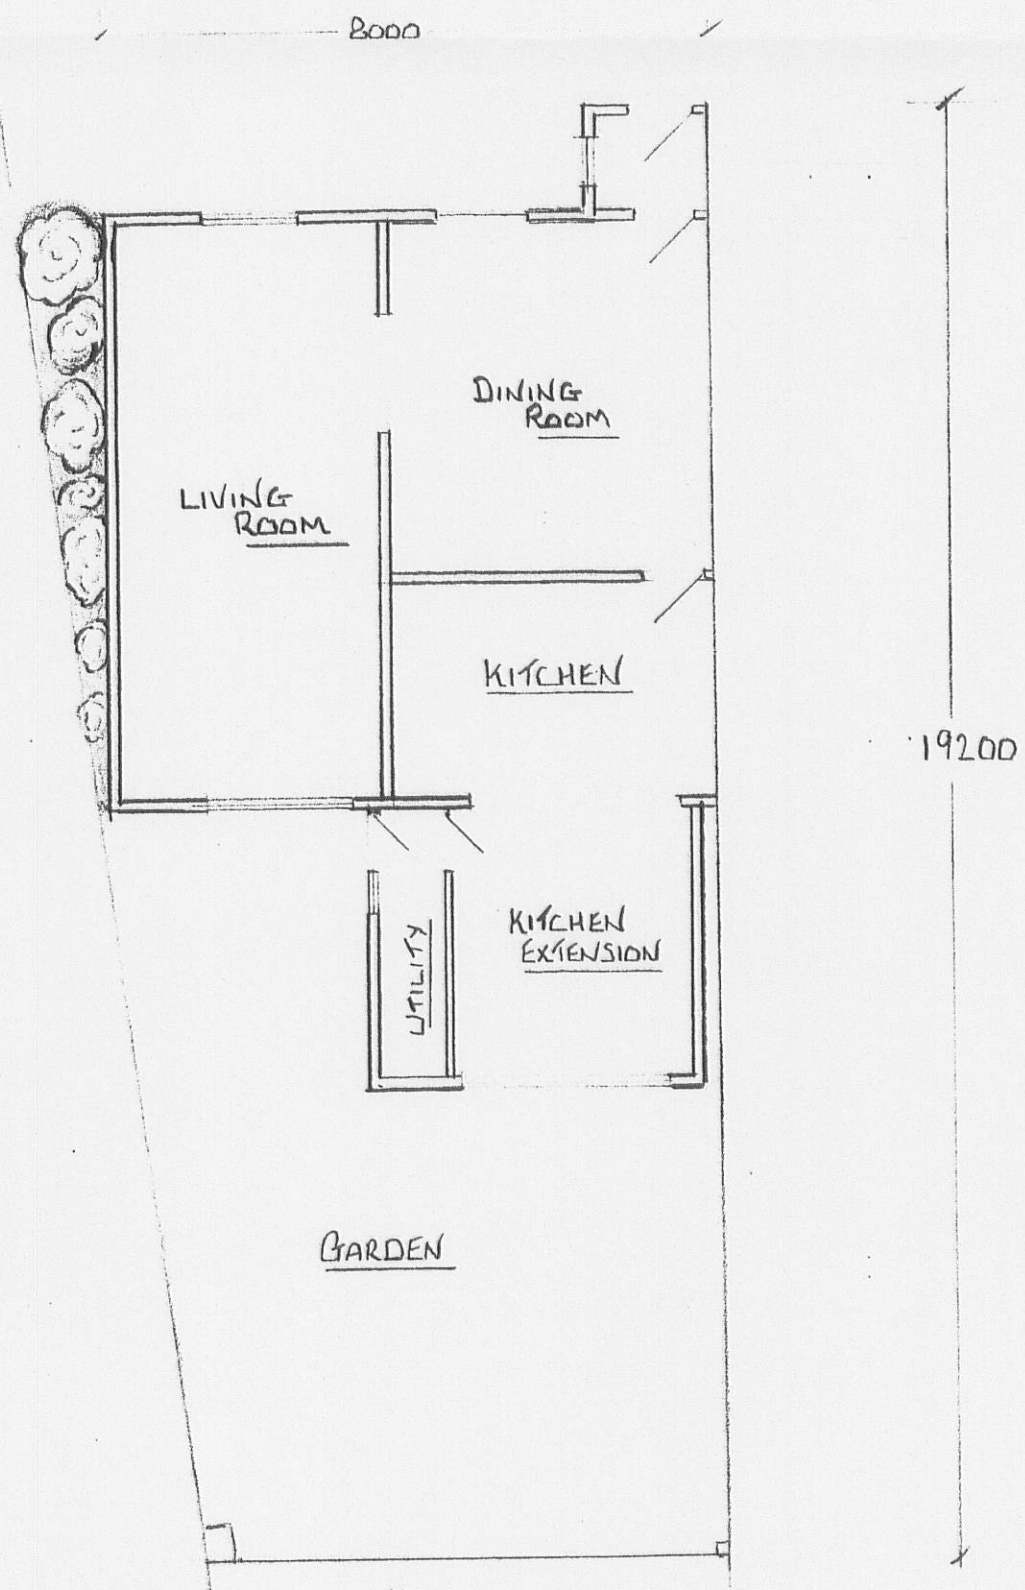

PLAN VIEW SCALE 1:500

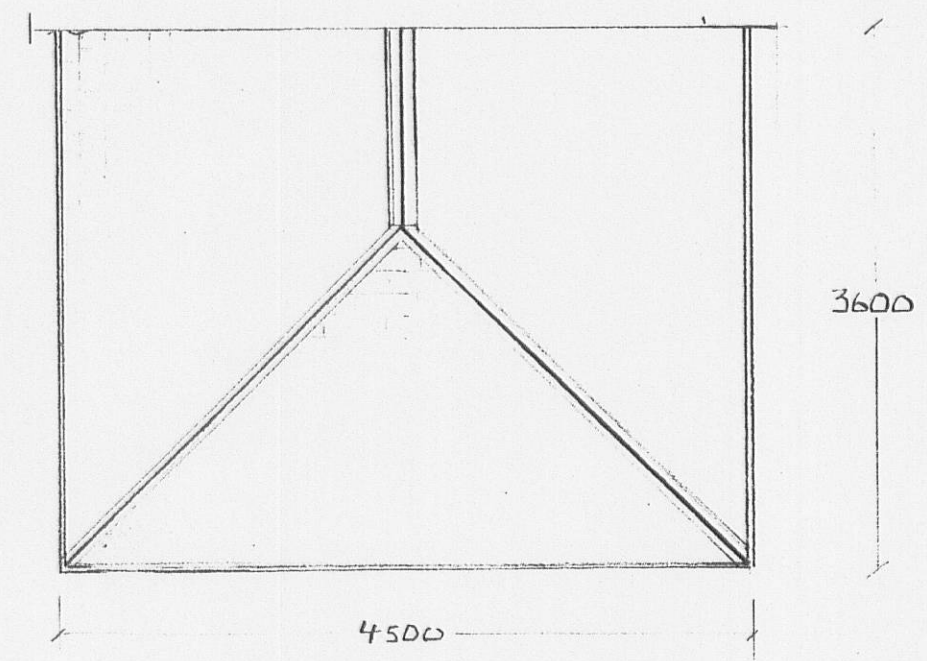

PROPOSED REAR EXTENSION
MR+MRS P JONES
45 MEARLY SYKE
CLITHERDE