
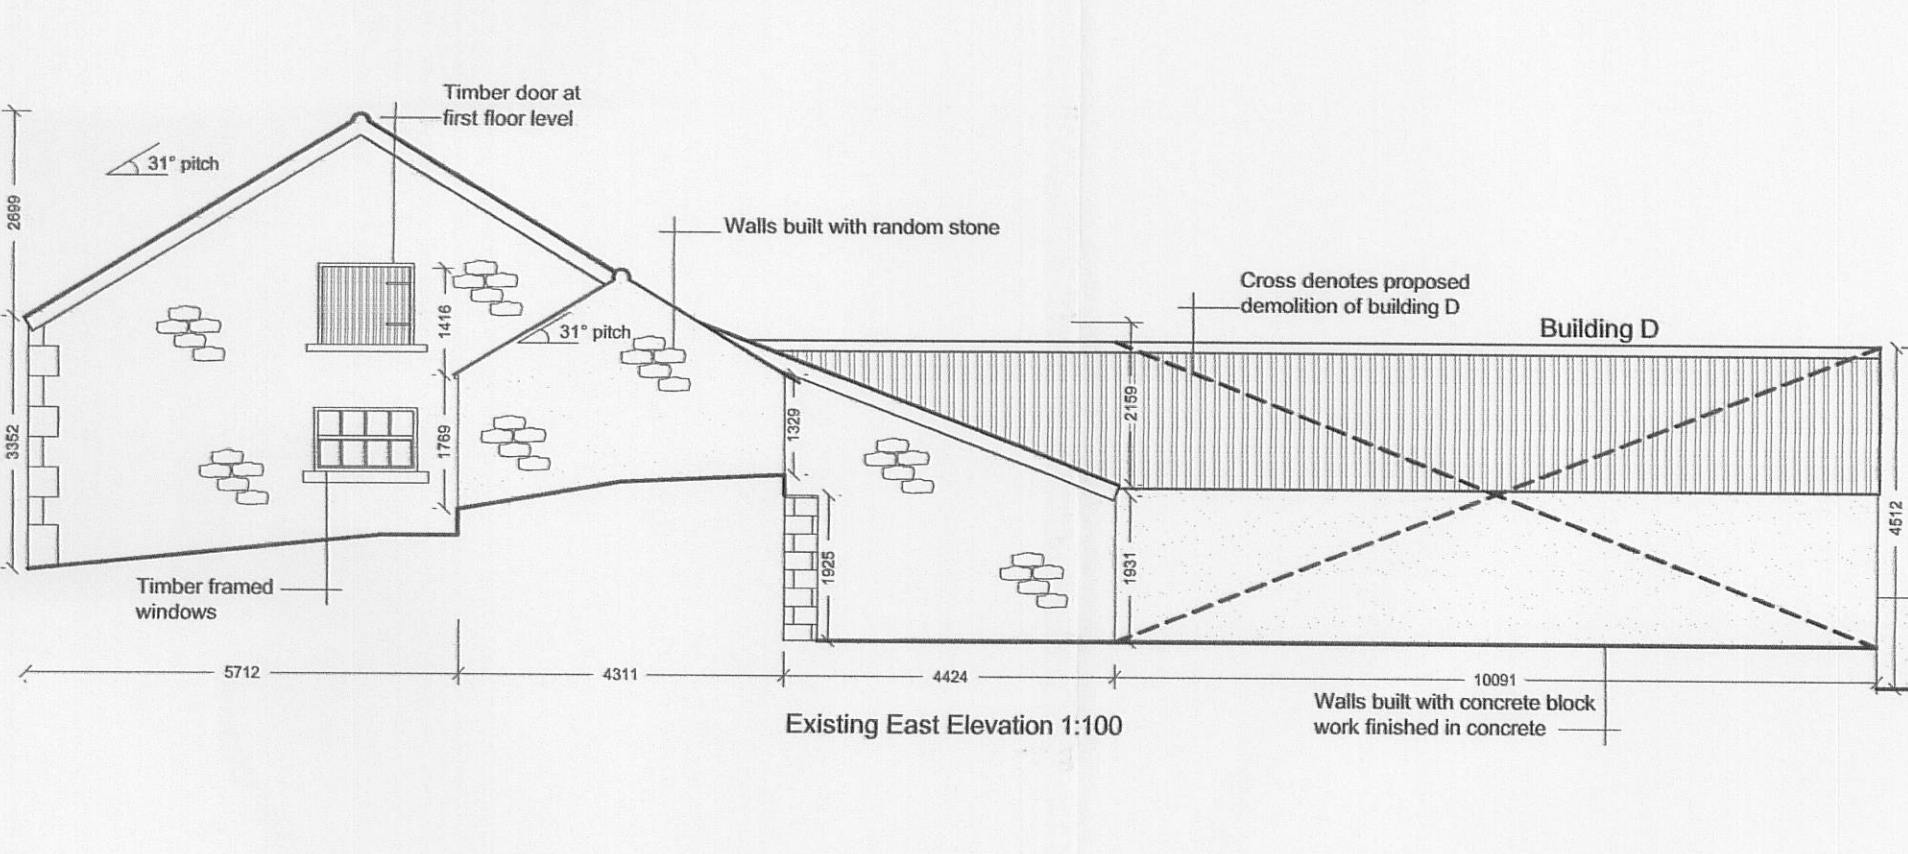
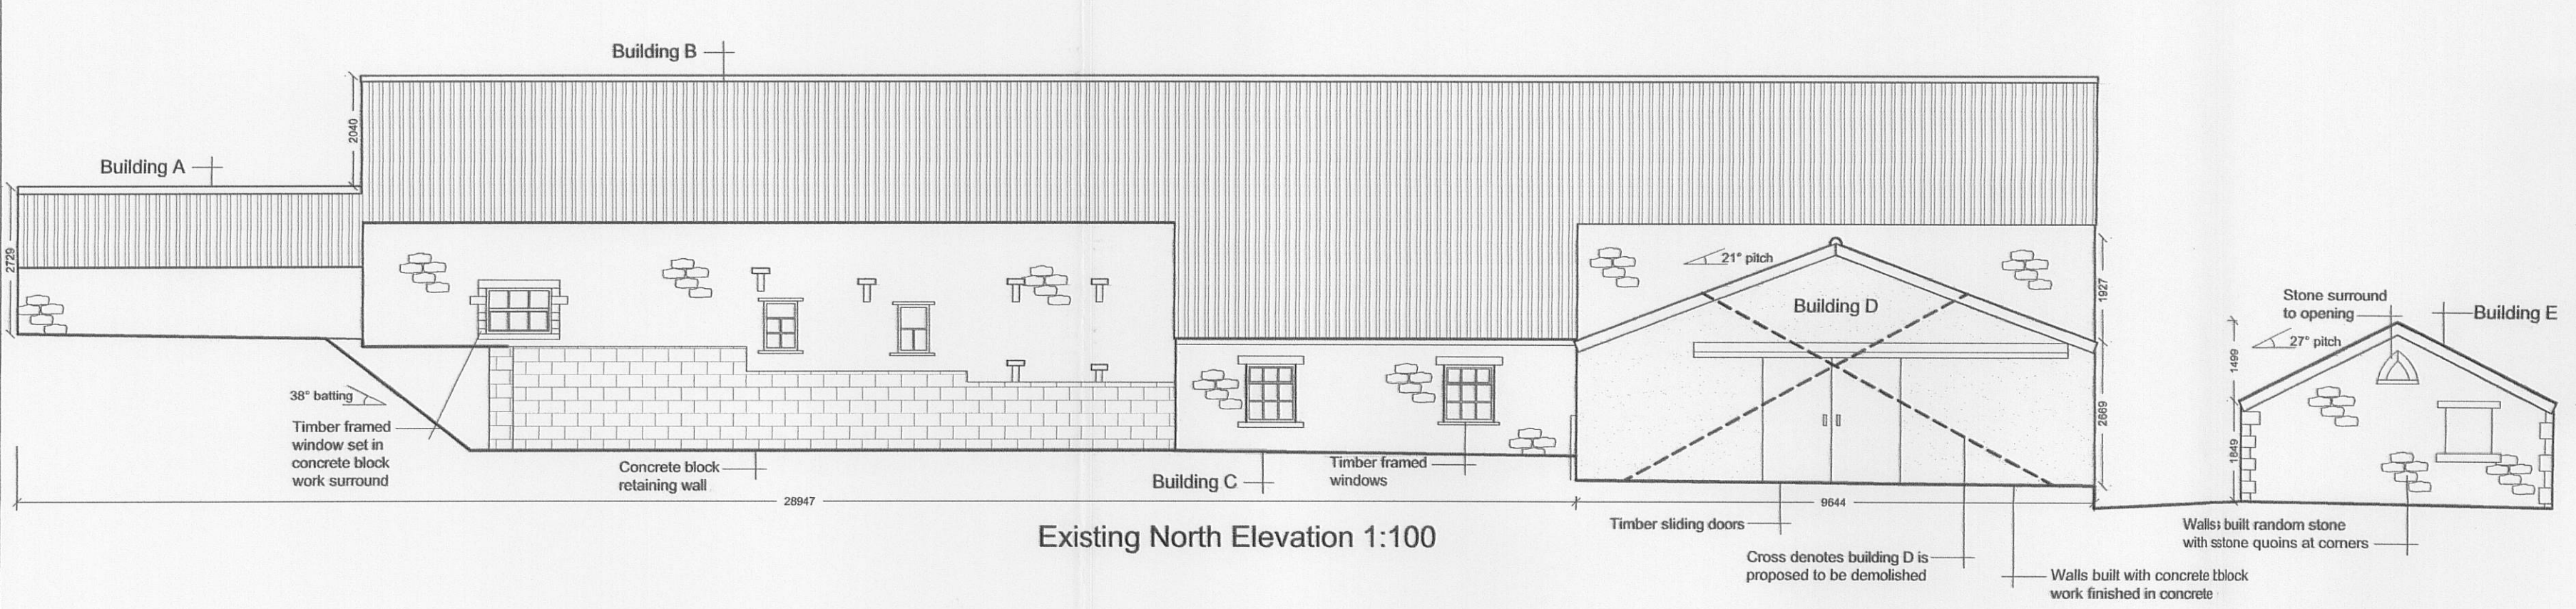
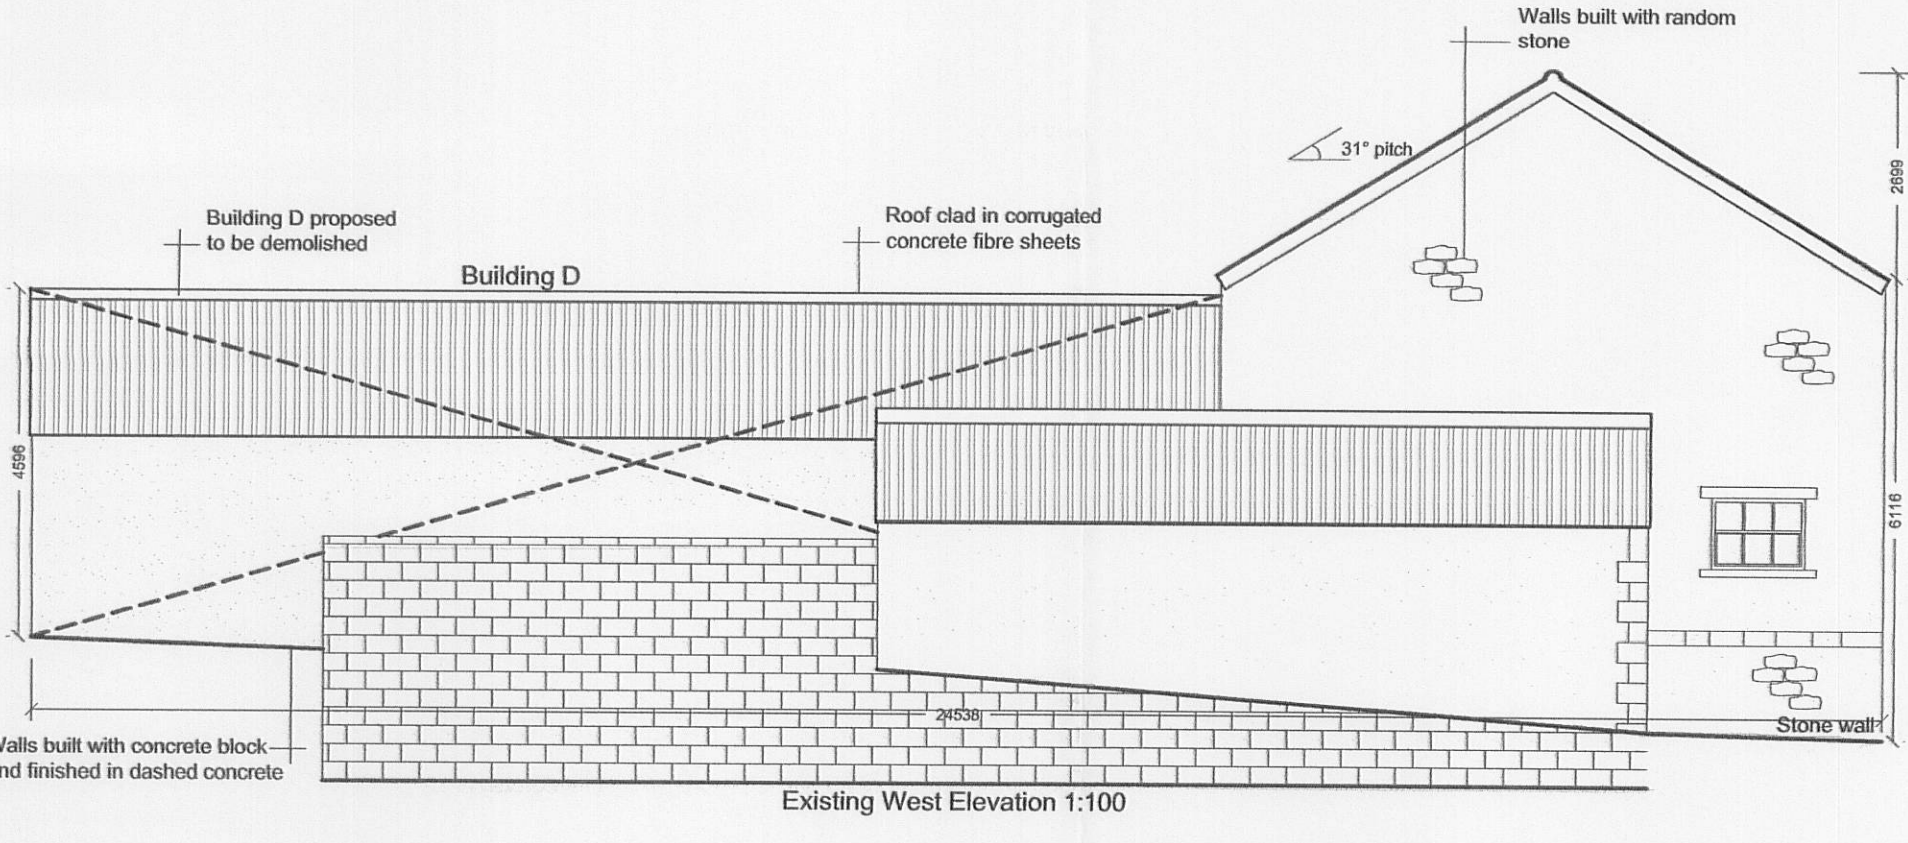
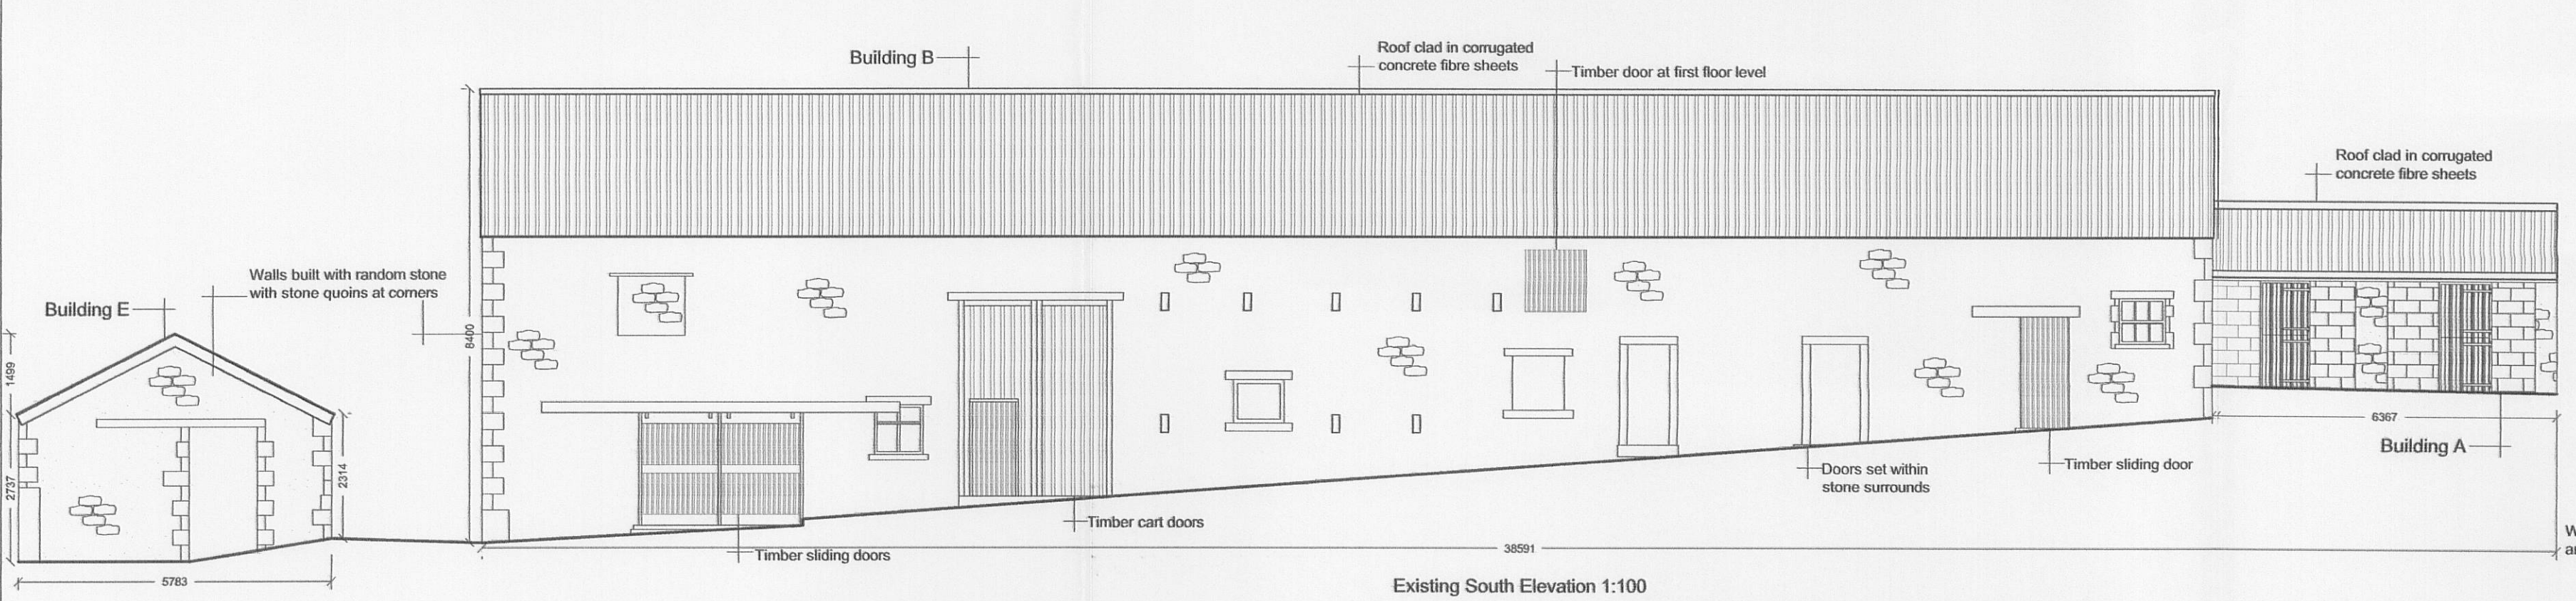
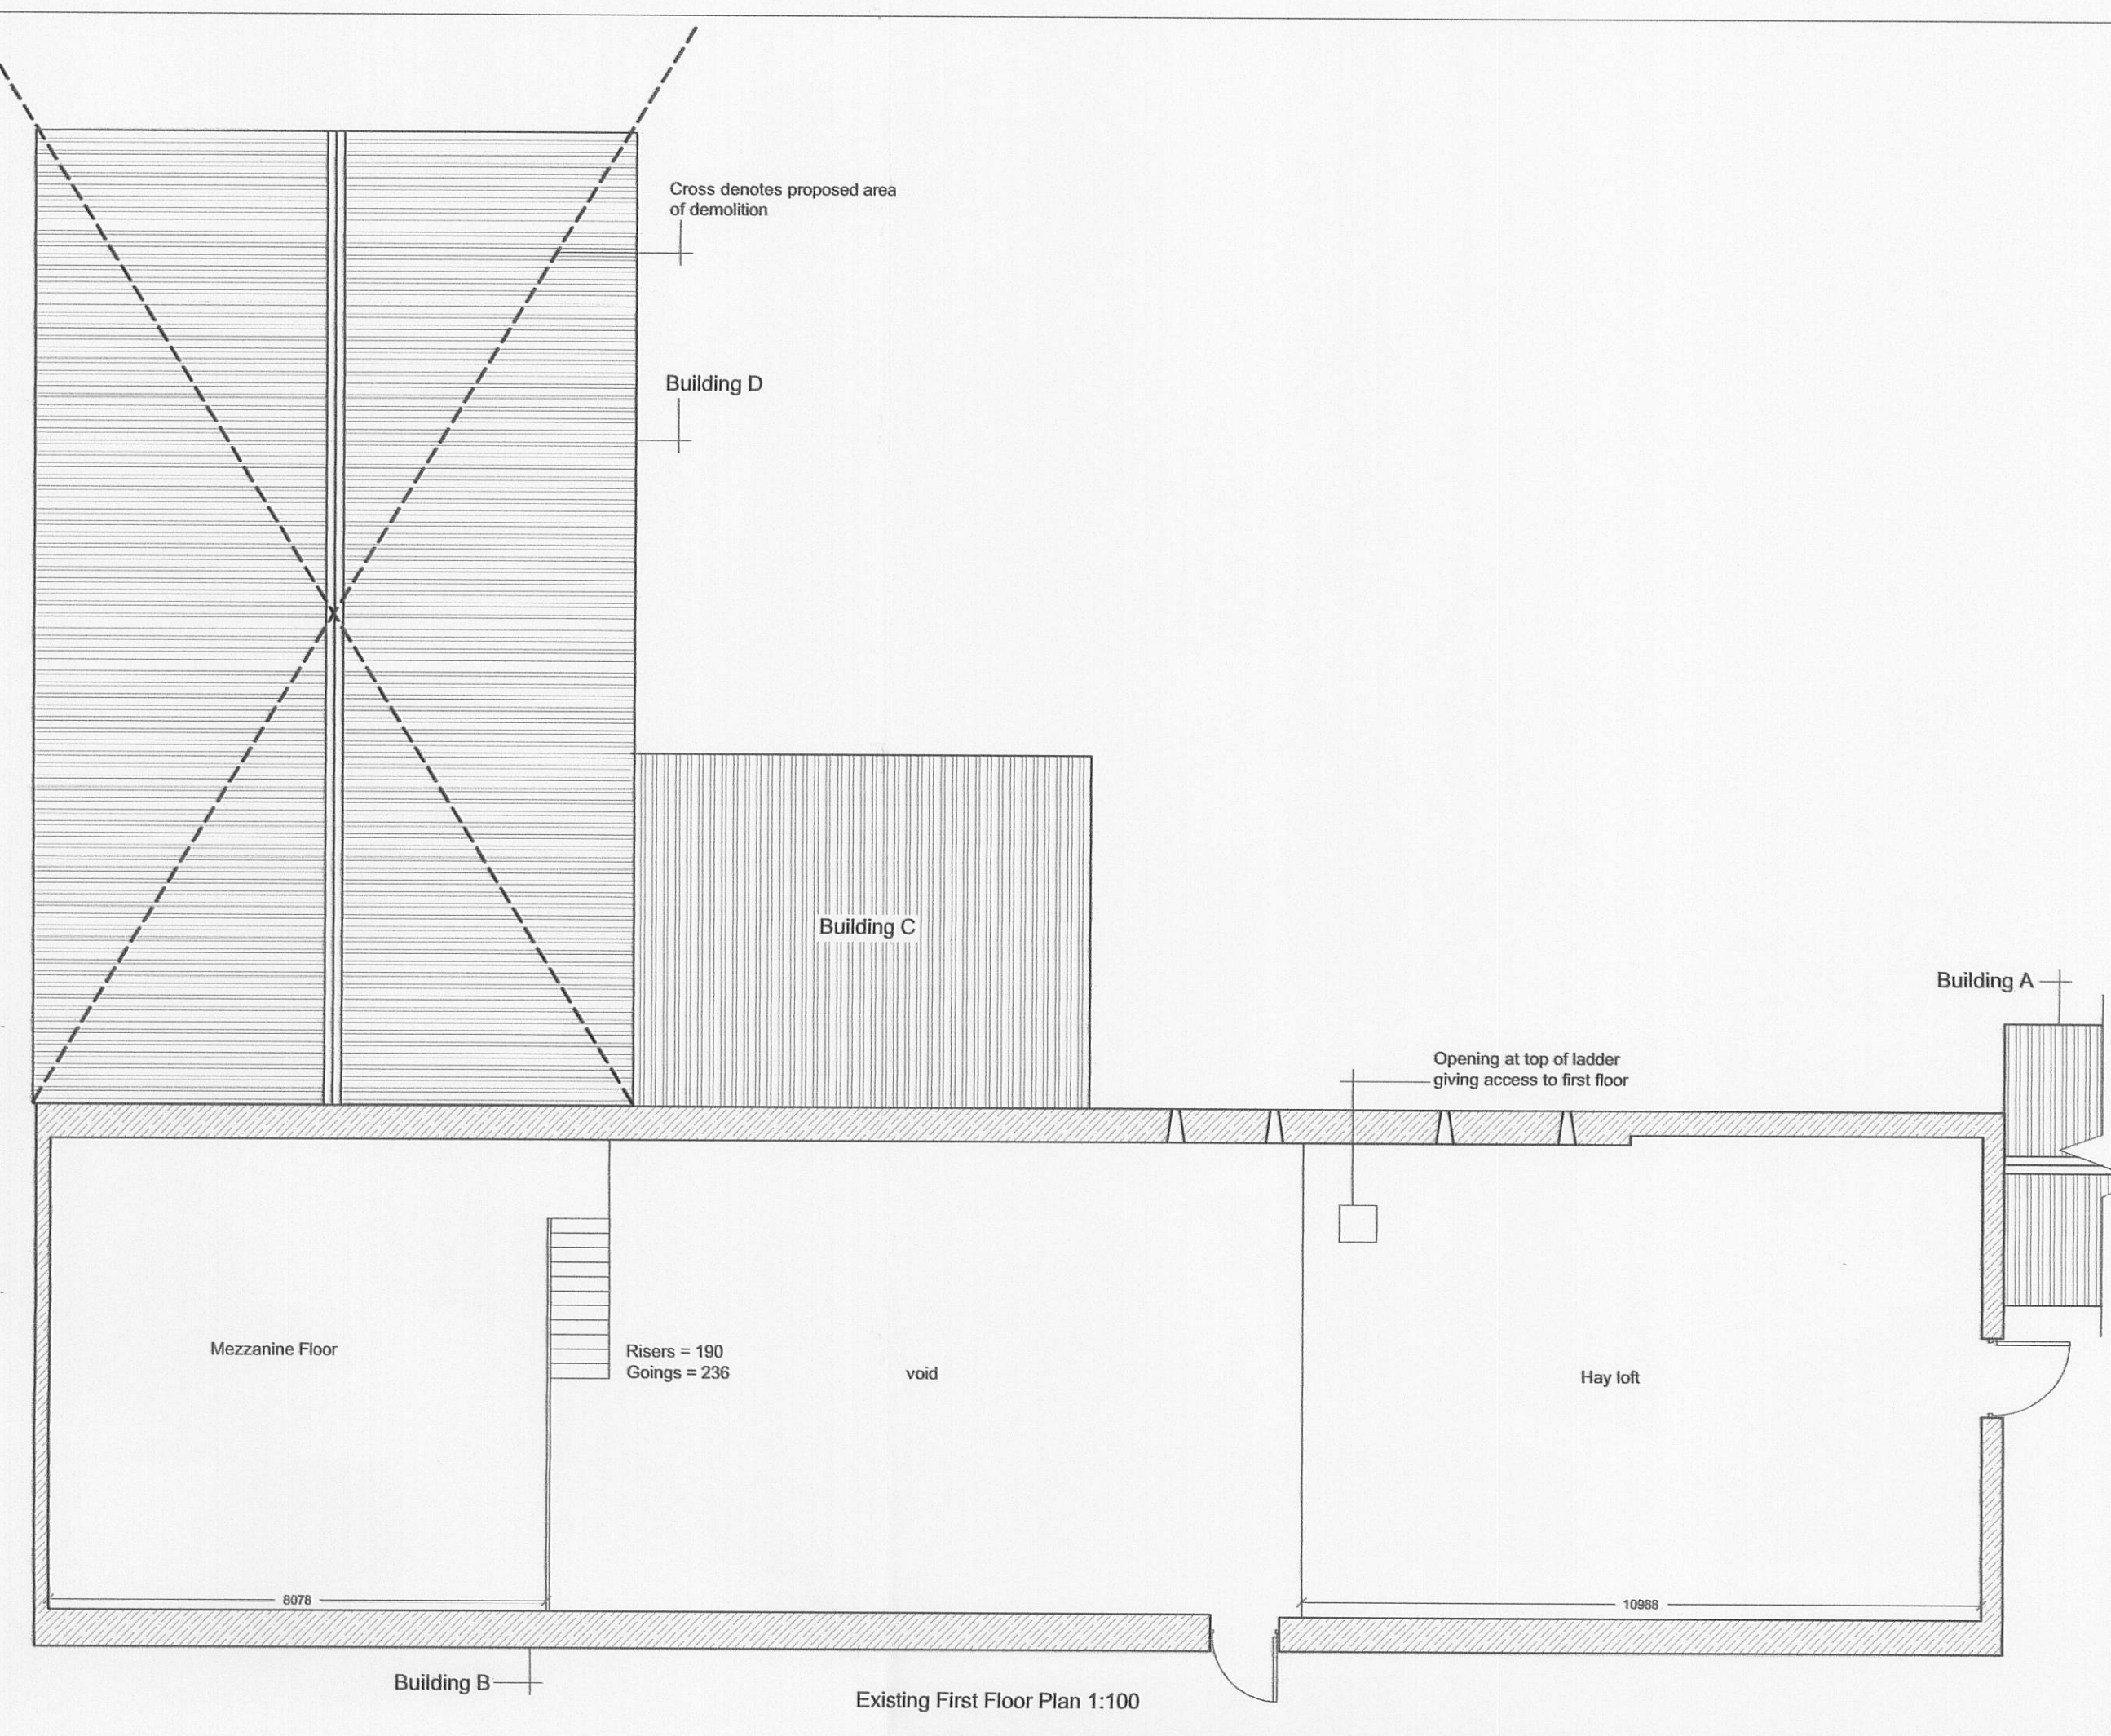


Proposed Barn Conversion at Wiswell Hall Farm, Wiswell Lane, Wiswell, Clitheroe, BB7 9AF~

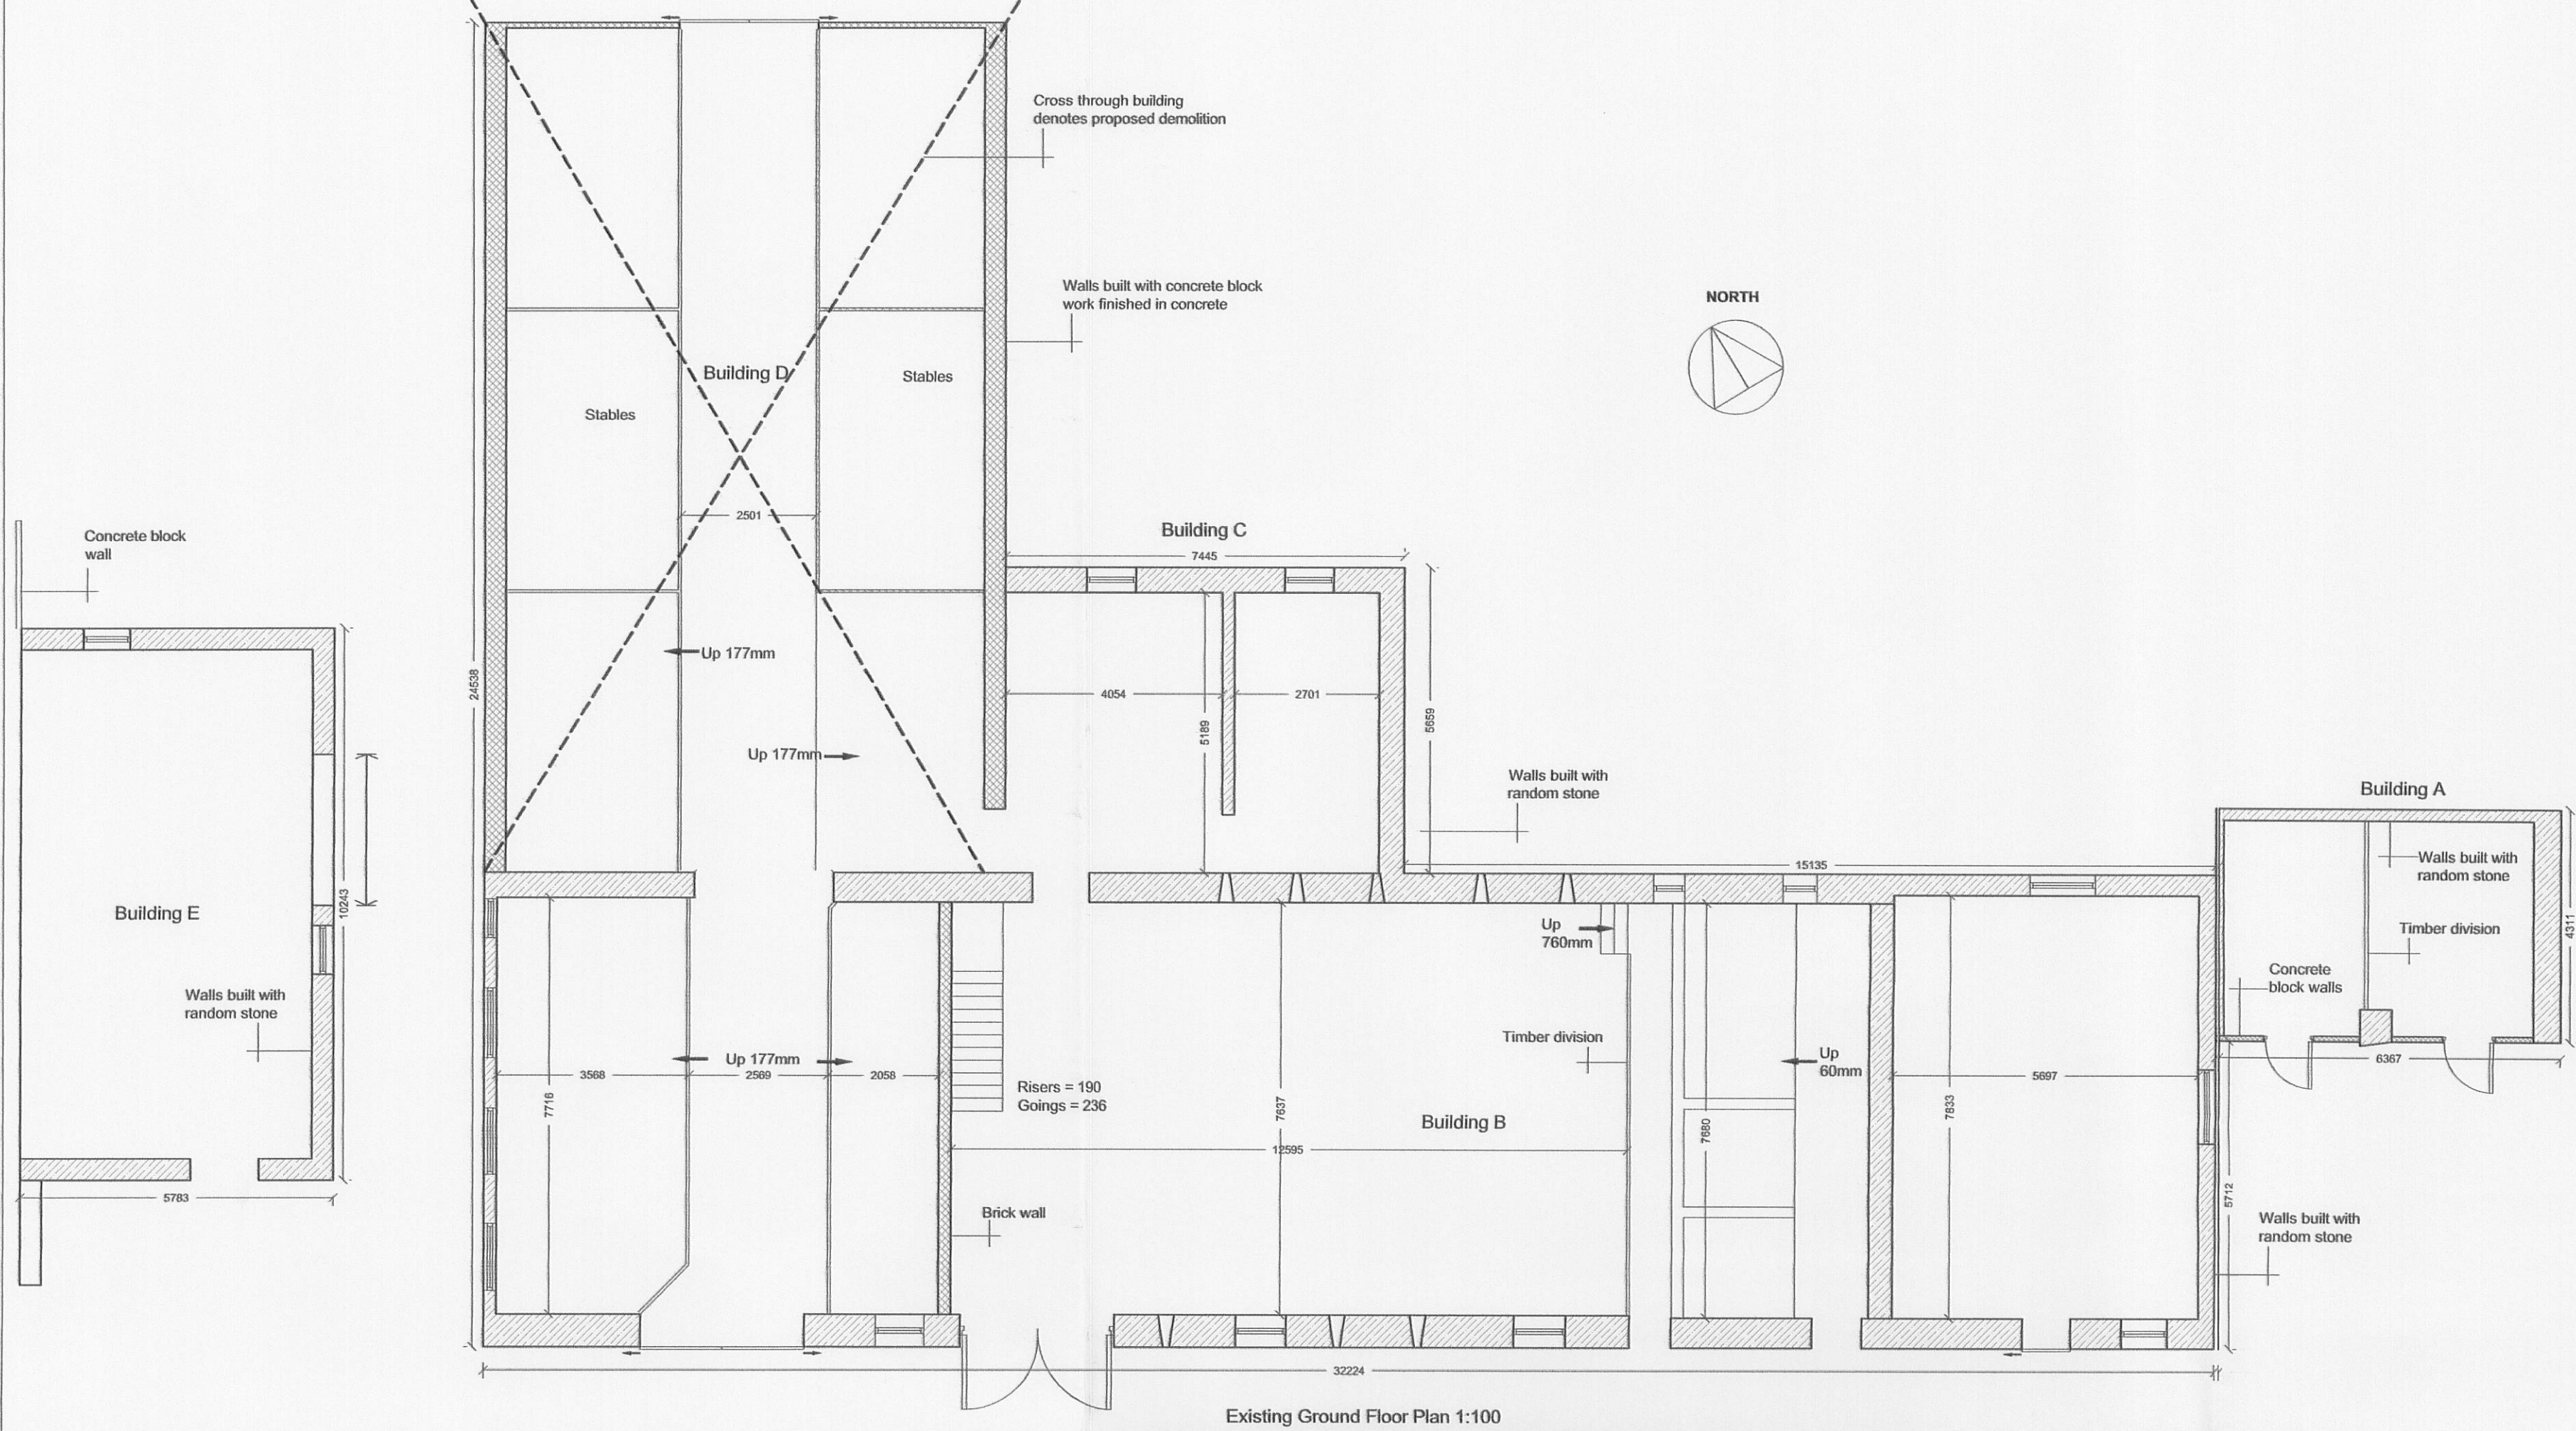

320110356 P

Notes:

All work is to be carried out to the latest current British standards Codes of Practice and recognised working practices.

All work and materials should comply with Health and Safety legislation.

All dimensions are in millimetres where explicitly shown otherwise.

The contractor should check and certify all dimensions as work proceeds and notify the GHA of any discrepancies.

Do not scale off the drawings, if in doubt ask.



Chartered Surveyors
34 Wellgate
Clitheroe
Lancashire BB7 2DP

T: 01200 442301
F: 01200 442302
Email: info@ghaonline.co.uk

am conversion at
Farm
e

ing floor plans & elevations show
posed to be demolished

b: Whi/492/1264/05

S. Whitwell

.11	Scale
-----	-------

Amendments:

nts:					
------	--	--	--	--	--