


Rubbish Map
Town and Country Planning Act 1900

23 King Street, Clitheroe
Granted with Conditions

11 JUL 2011

320110371P

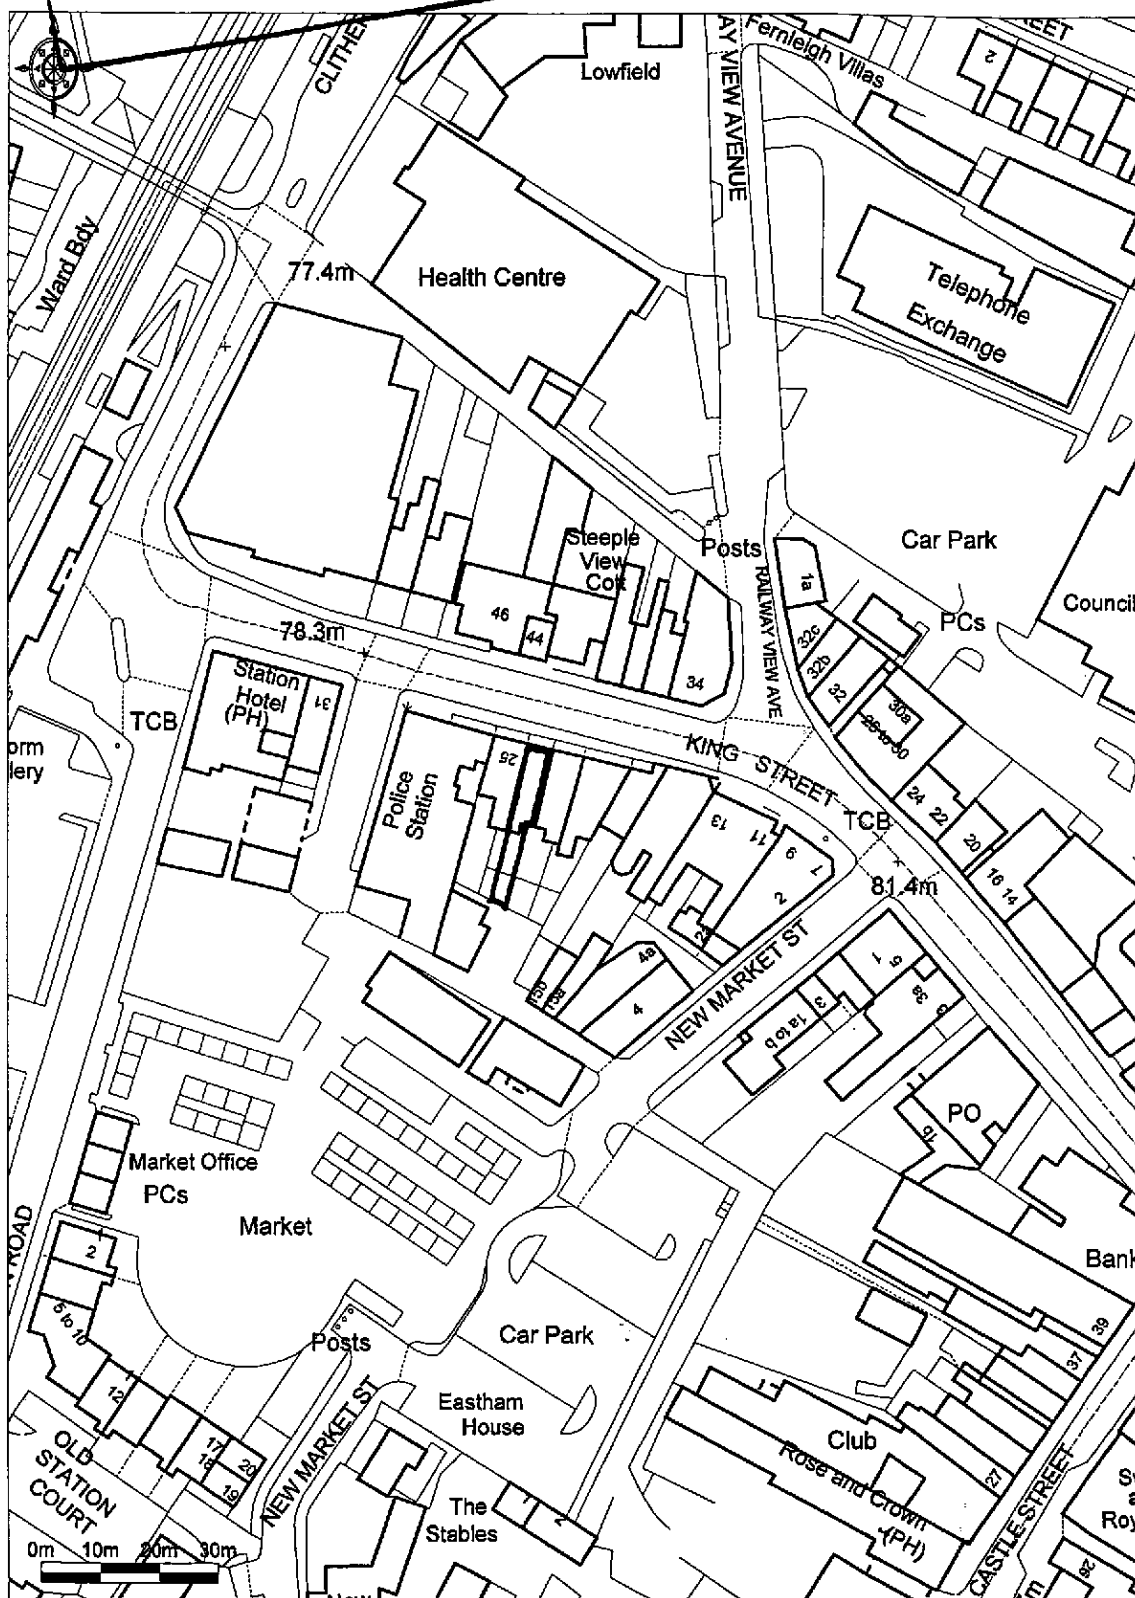

Promap

Ordnance Survey © Crown Copyright 2011. All rights reserved.
License number 100020449. Plotted Scale - 1:1250