






FRONT ELEVATION

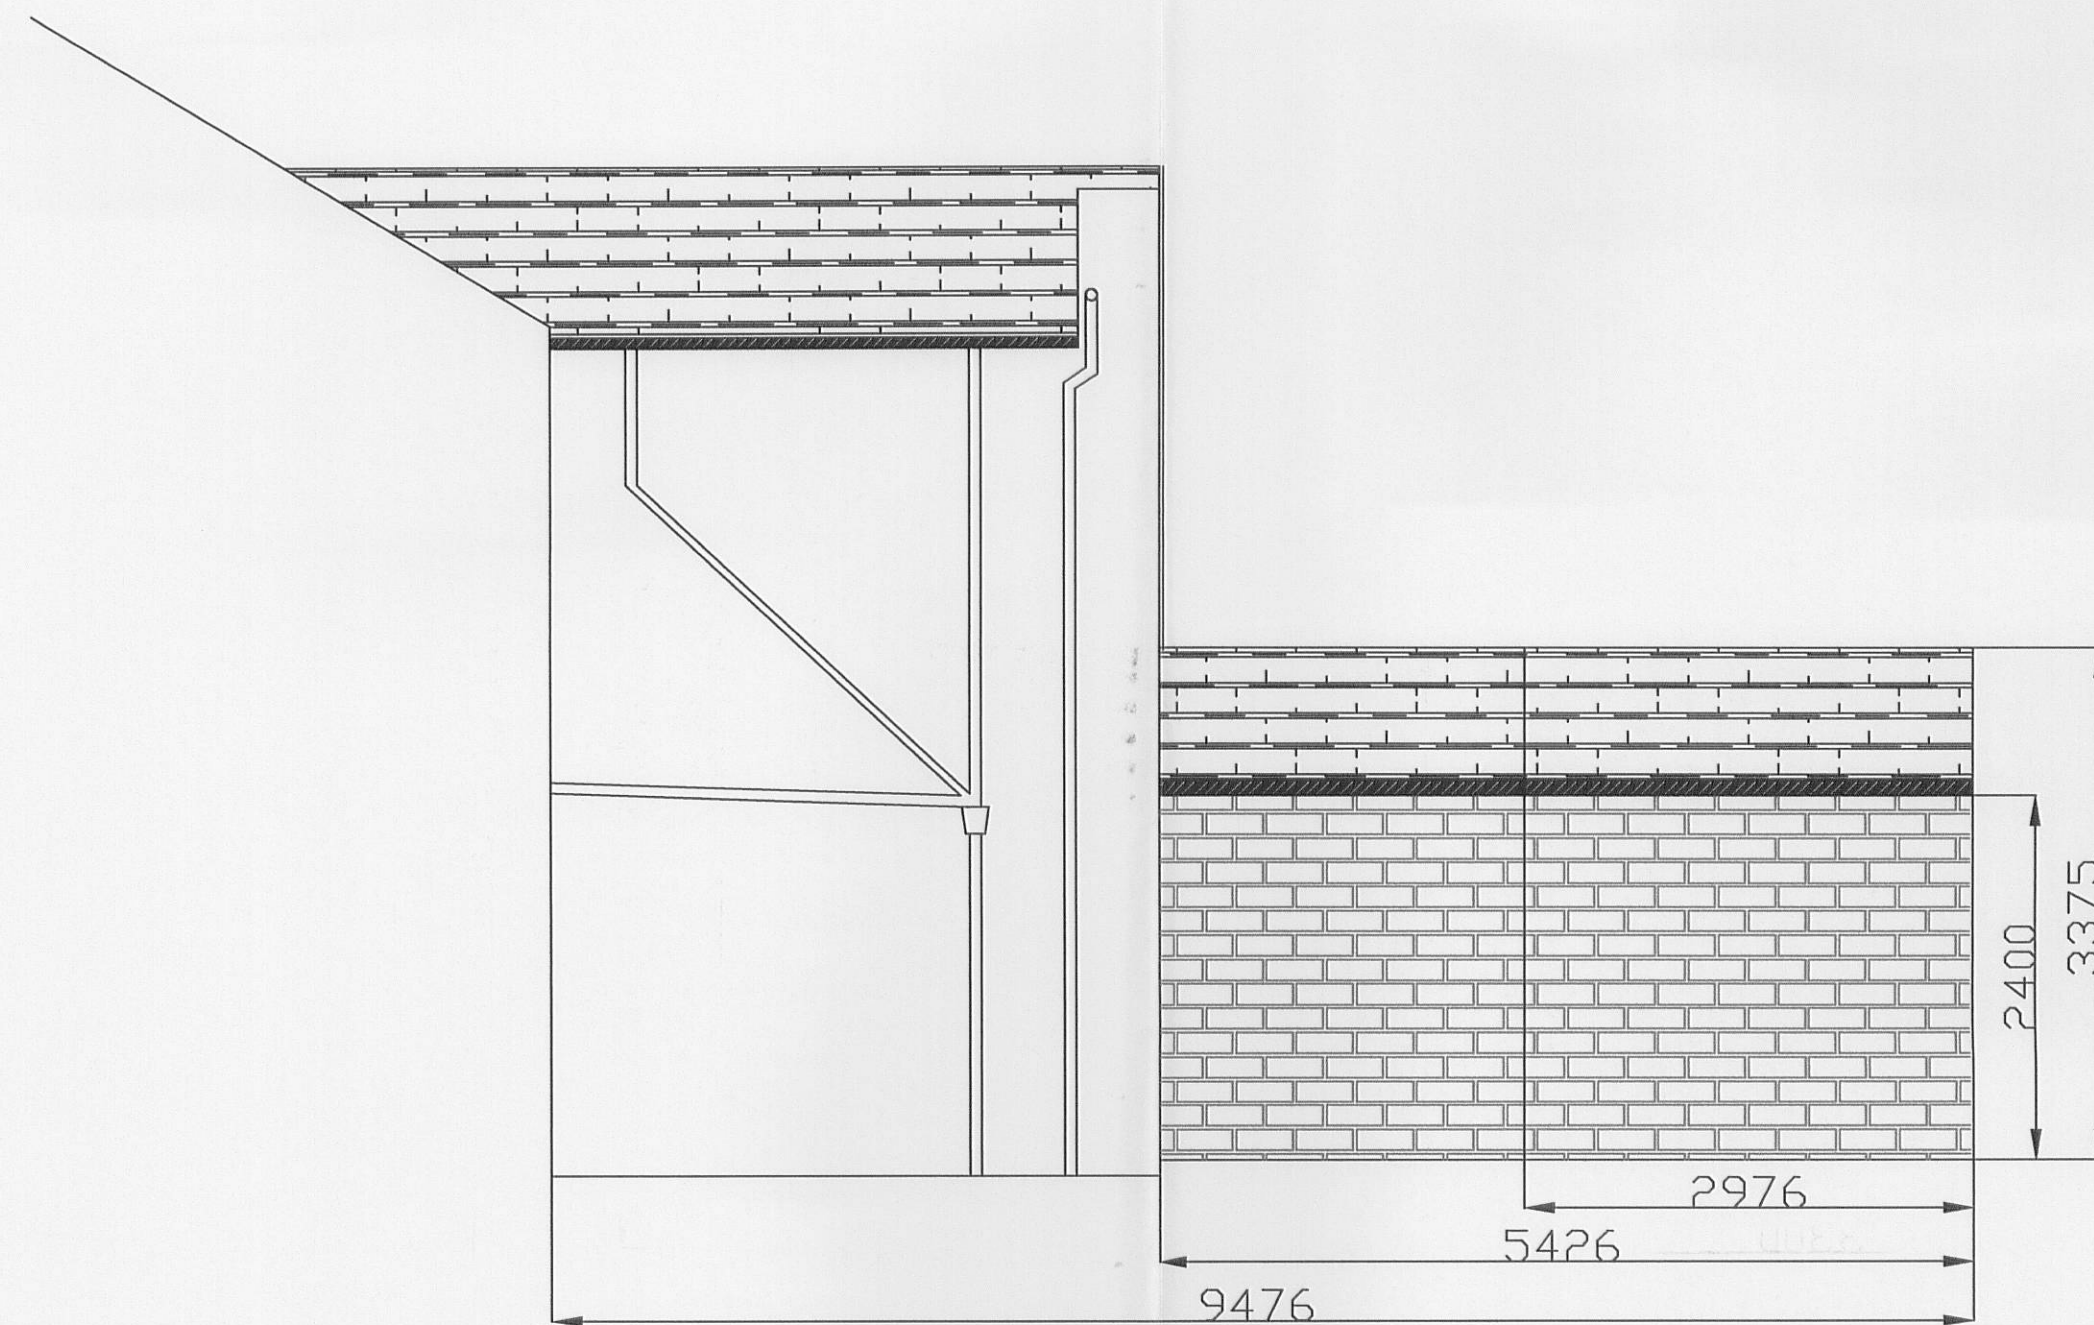

SIDE ELEVATION

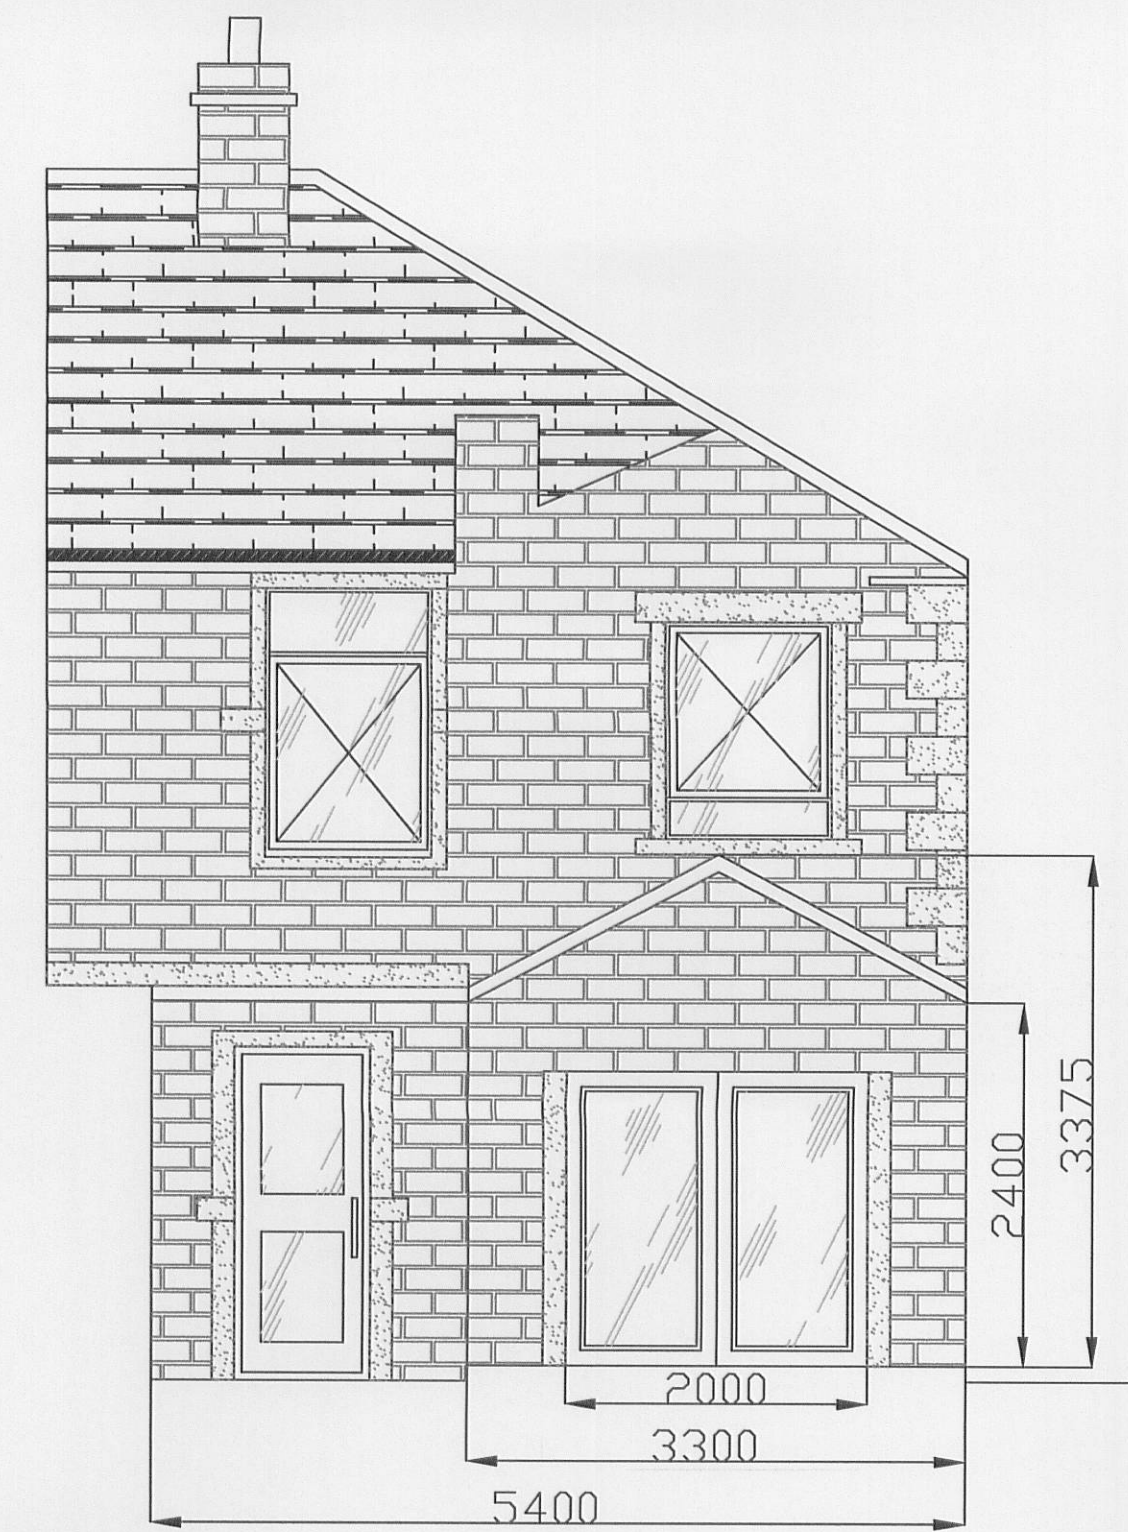

REAR ELEVATION

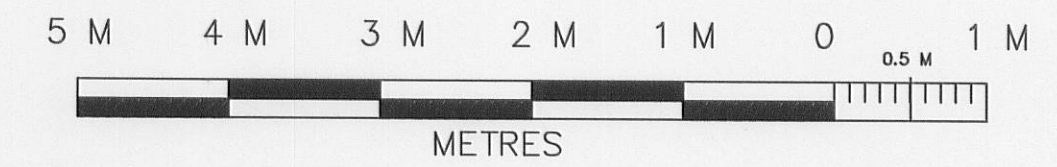

320110393P

Description	Rev	Date	By
AJH ASSOCIATES Chartered Building Surveyors 21 Deanfield Court Tel: 01200 429987 Pimlico Link Road Fax: 01200 429988 Clitheroe e-mail: info@ajh-associates.co.uk Lancs BB7 1QS www.ajh-associates.co.uk			
Client	B & S FINEGAN		
Project	129 WHALLEY ROAD SABDEN		
Description	PROPOSED ELEVATIONS		
Scale	1:50		
Date	21/03/2011		
By	DW		
Checked	TH.		
No.	2788/202		
DO NOT SCALE THIS DRAWING. CHECK ALL DIMENSIONS ON SITE.			
THIS DRAWING IS PROTECTED BY COPYRIGHT. IT MAY NOT BE REPRODUCED IN ANY FORM OR BY ANY MEANS FOR ANY PURPOSE, WITHOUT GAINING PRIOR WRITTEN PERMISSION FROM AJH ASSOCIATES			