

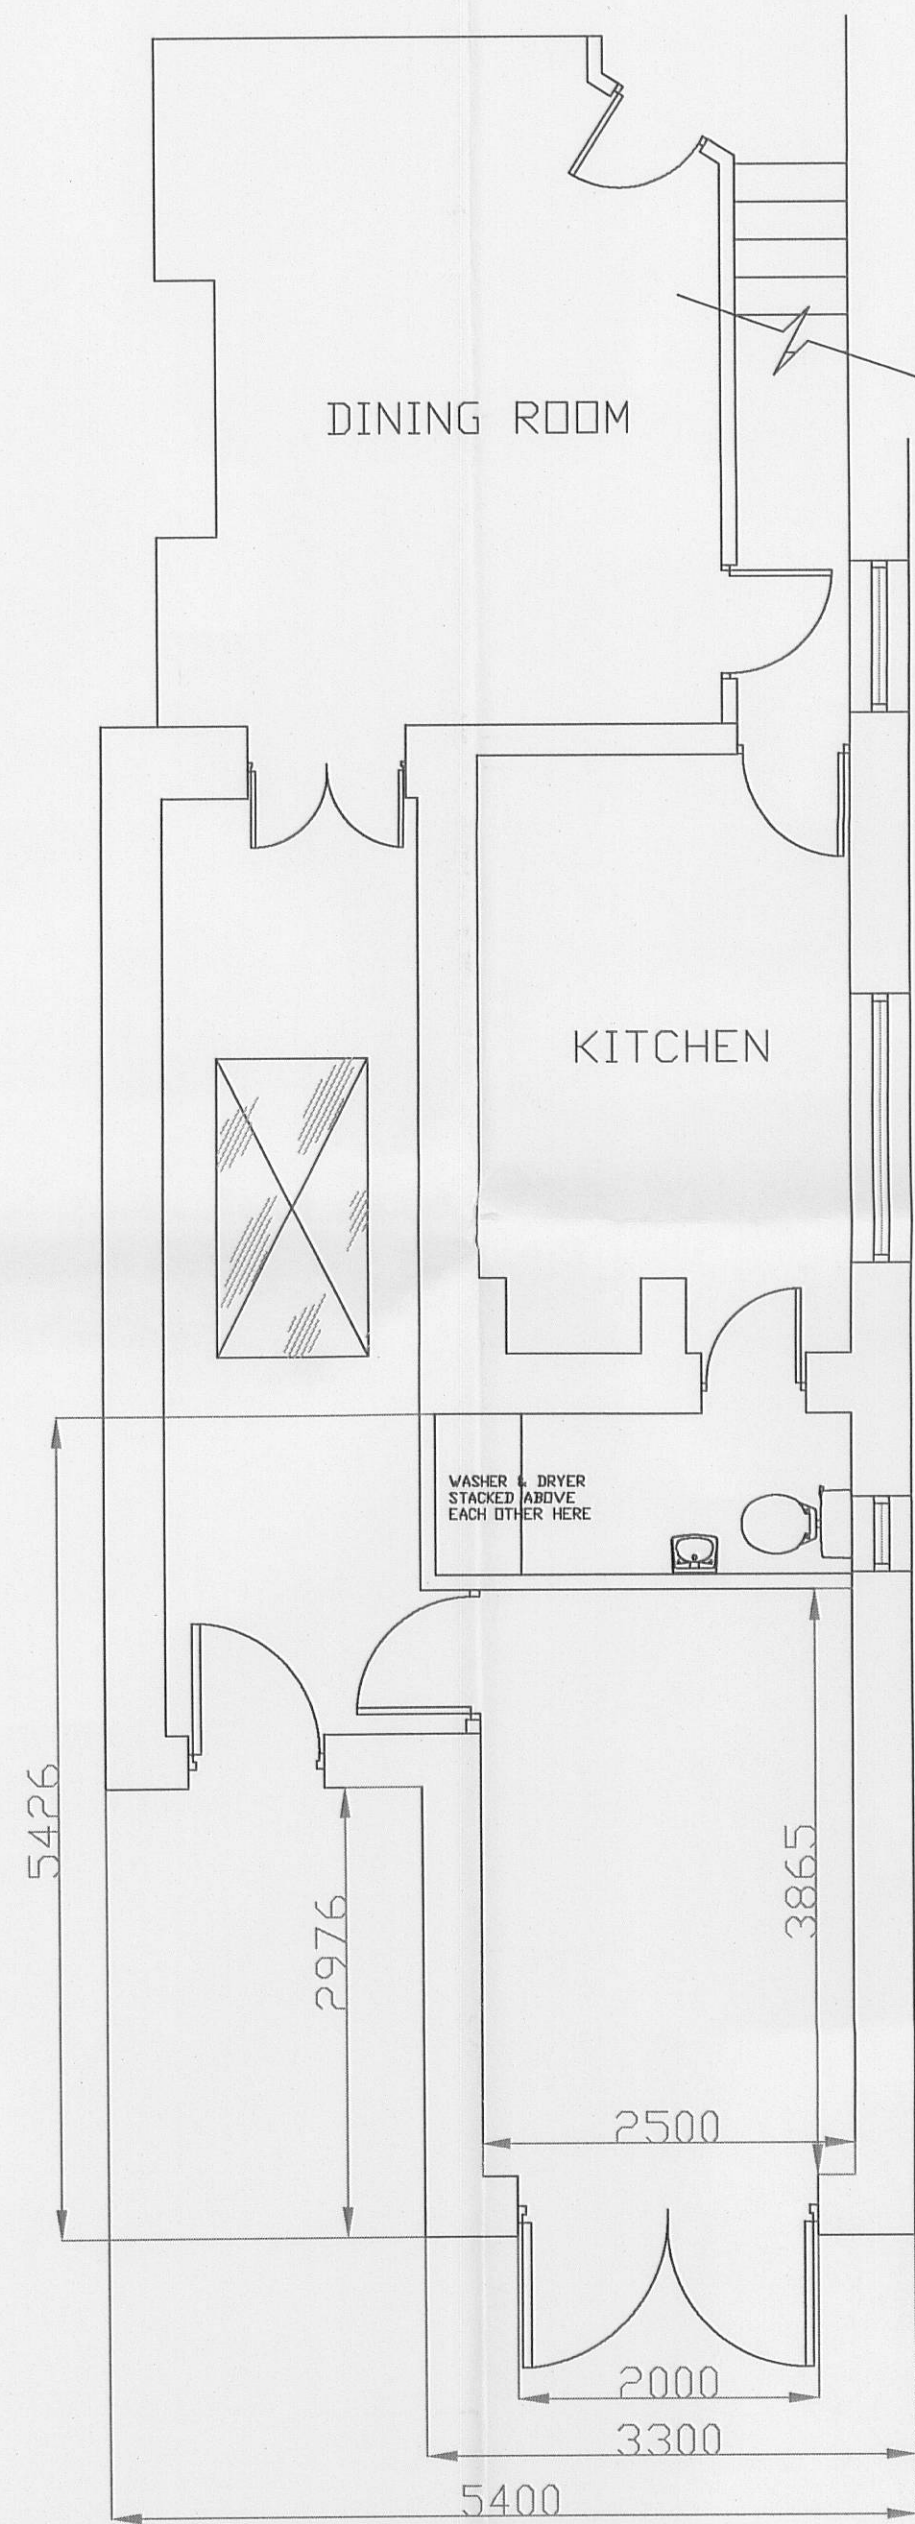


GROUND FLOOR

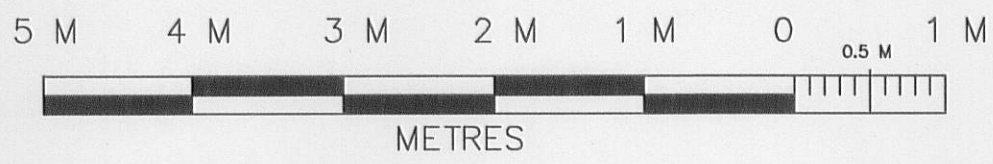

FIRST FLOOR

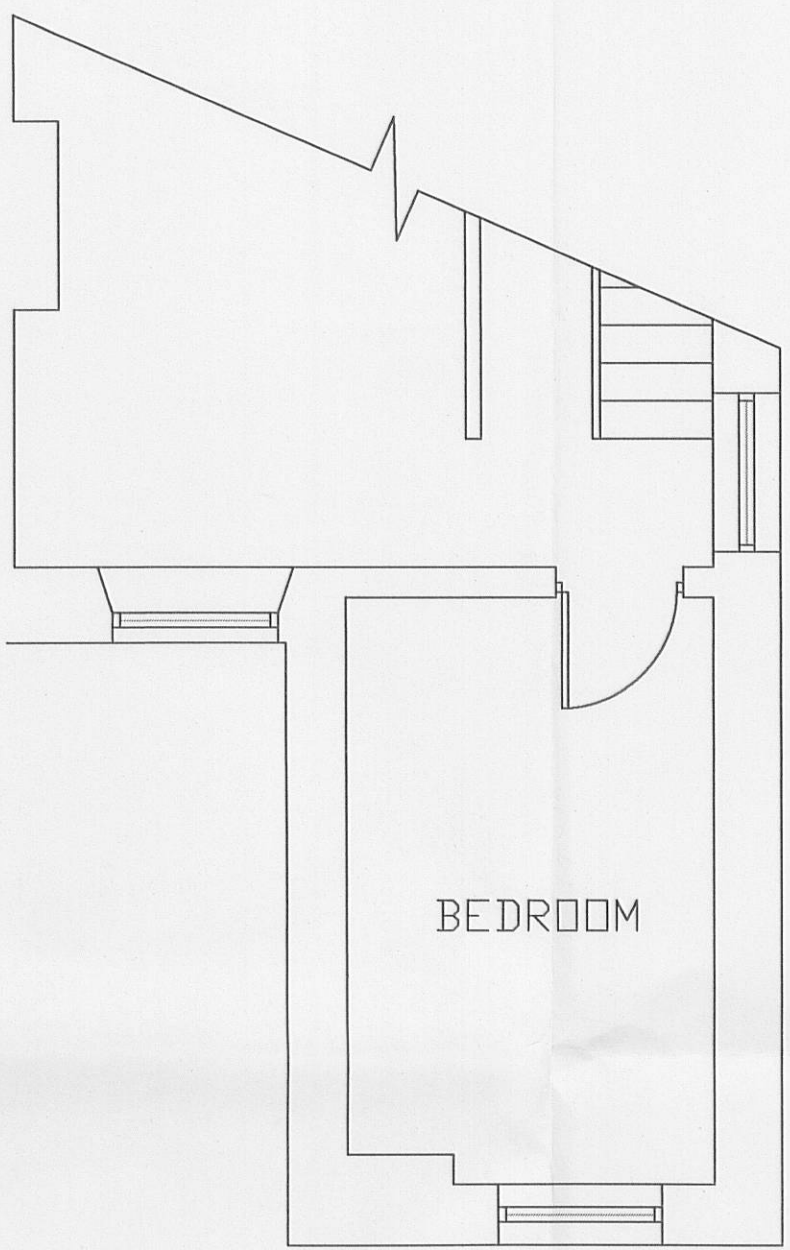

SCALE BAR

320110393 P

Description	Rev	Date	By
AJH ASSOCIATES Chartered Building Surveyors			
21 Deanfield Court Pimlico Link Road Clitheroe Lancs BB7 1QS		Tel: 01200 428967 Fax: 01200 428968 e-mail: info@ajh-associates.co.uk www.ajh-associates.co.uk	
Client B & S FINEGAN	Scale 1:50		
Project 129 WHALLEY ROAD SABDEN	Date 04/05/2011	By DW	
Description PROPOSED PLANS	Checked TH.	No. 2788/103	
DO NOT SCALE THIS DRAWING. CHECK ALL DIMENSIONS ON SITE			

THIS DRAWING IS PROTECTED BY COPYRIGHT. IT MAY NOT BE REPRODUCED IN ANY FORM OR BY ANY MEANS FOR ANY PURPOSE, WITHOUT GAINING PRIOR WRITTEN PERMISSION FROM AJH ASSOCIATES