


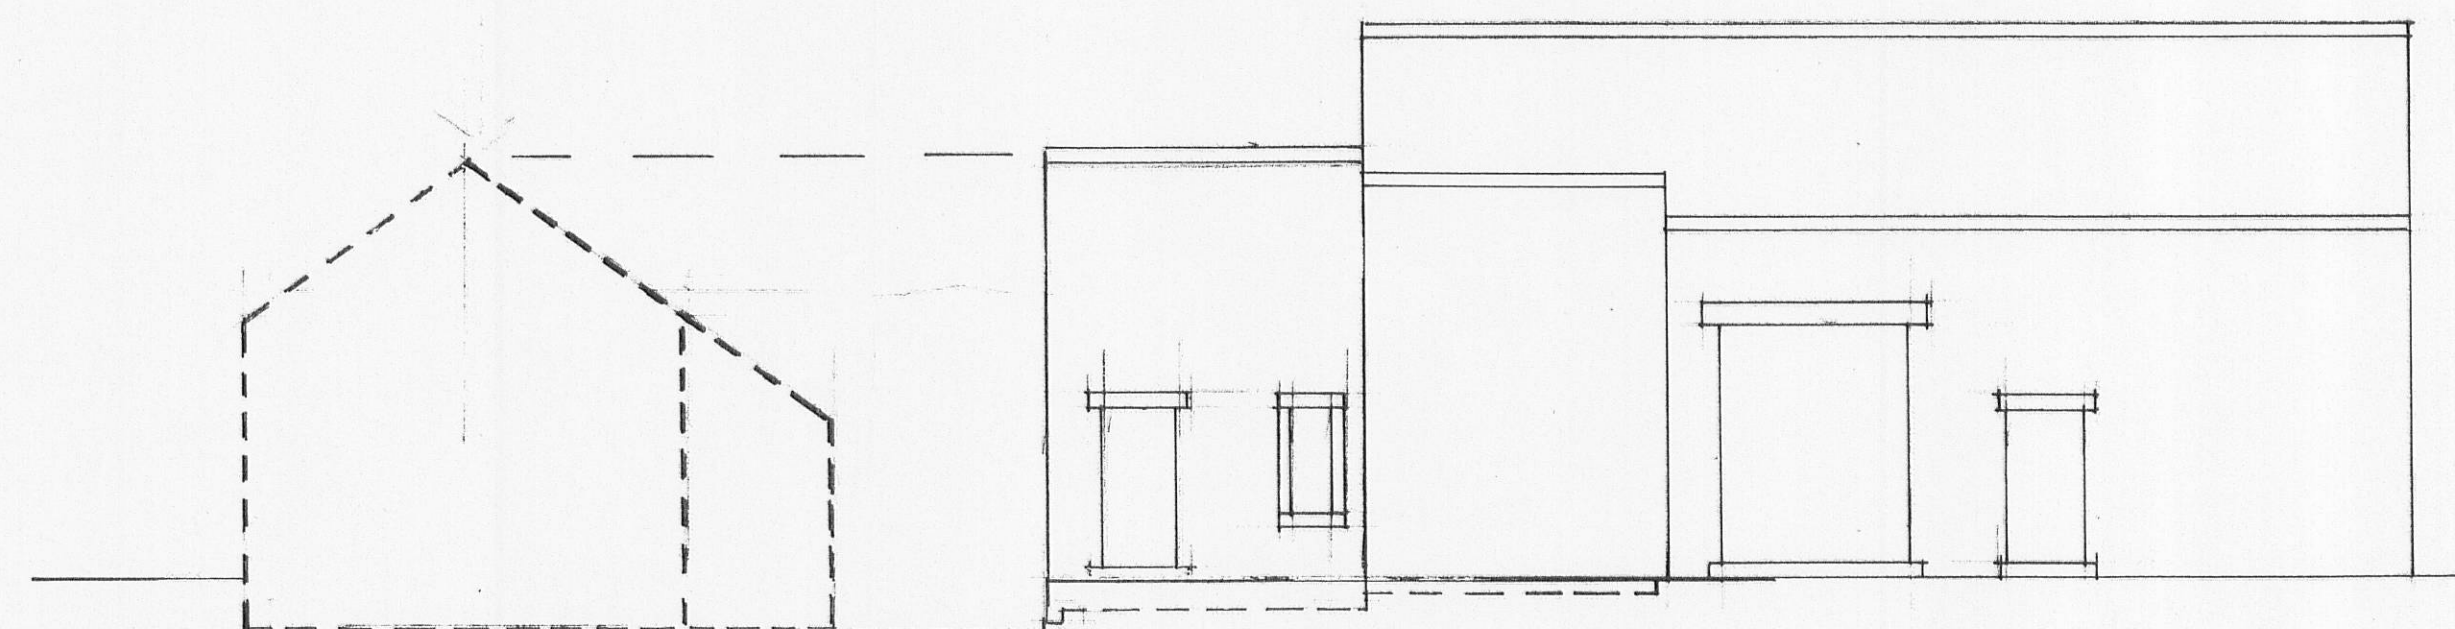


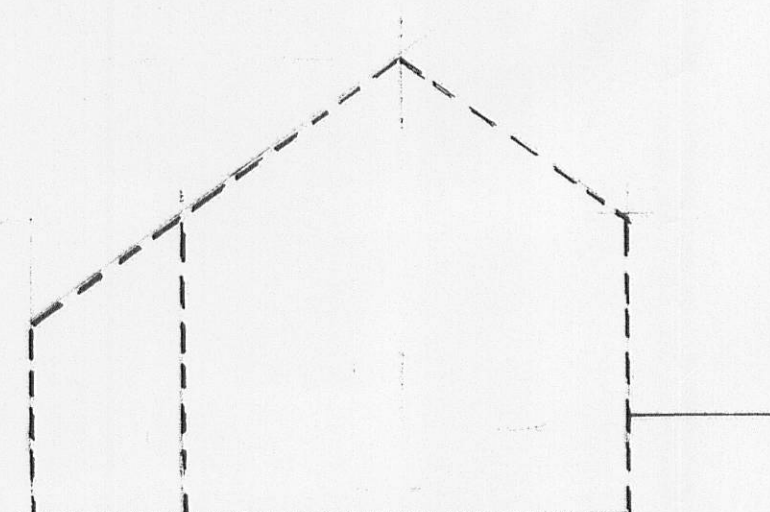

Existing South West

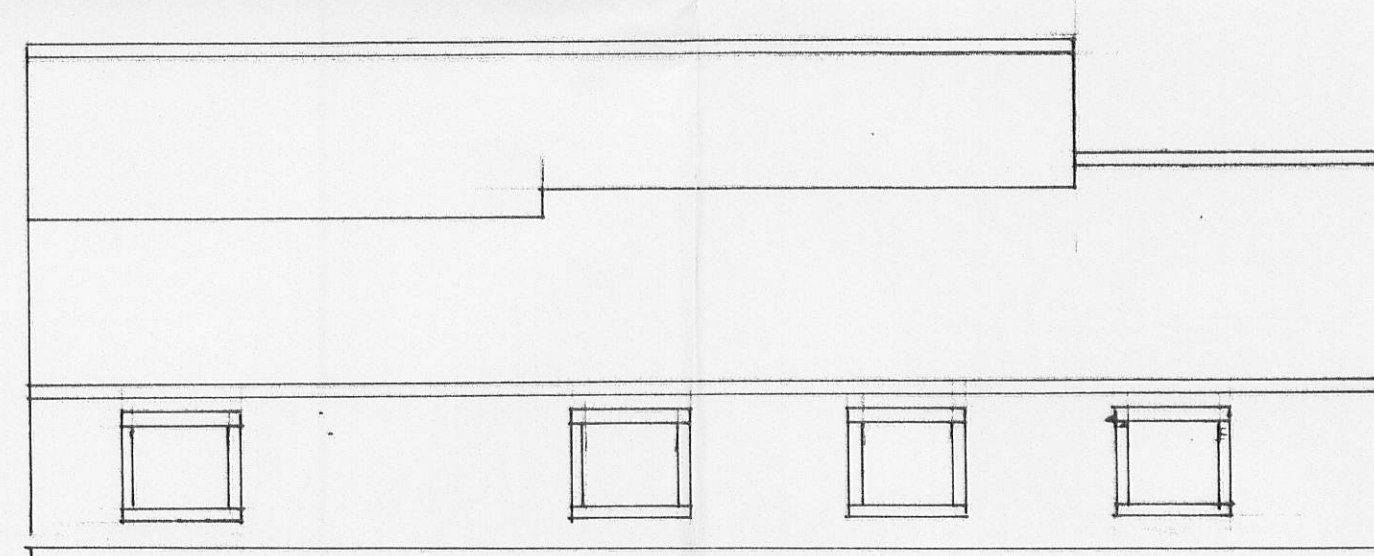

Existing North East

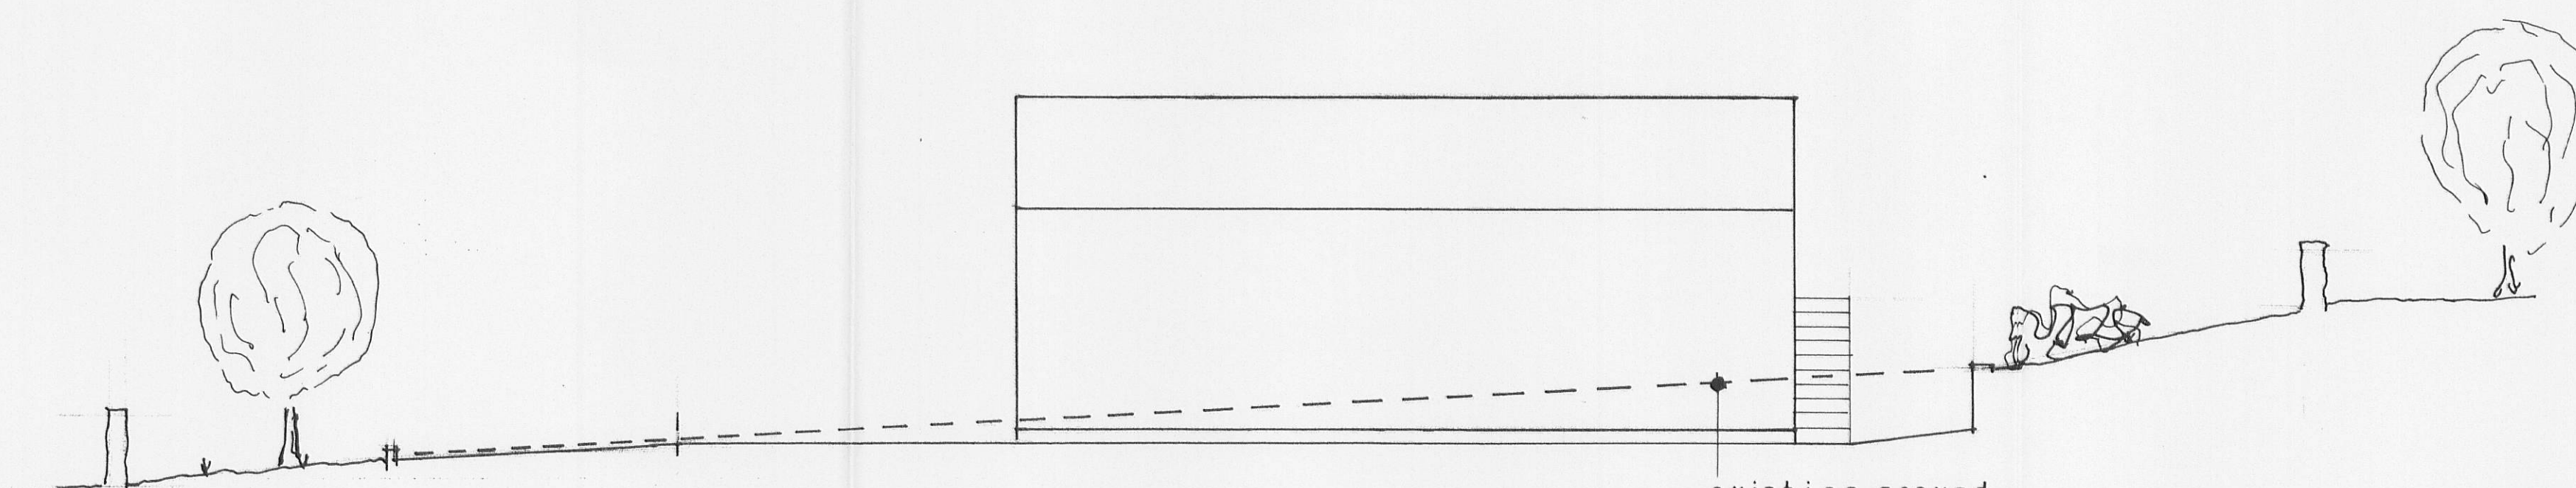

Section A-A

existing ground level

AMENDED PLANS RECEIVED
DATE 13/10/11

320110417P

S.J.Bialecki Limited
Building Surveyors

Drawing no 5004

Scale 1:100

Existing Elevations

Proposed
Annex Extension
At
Clerk Laithe Barn
Newton in Bowland