




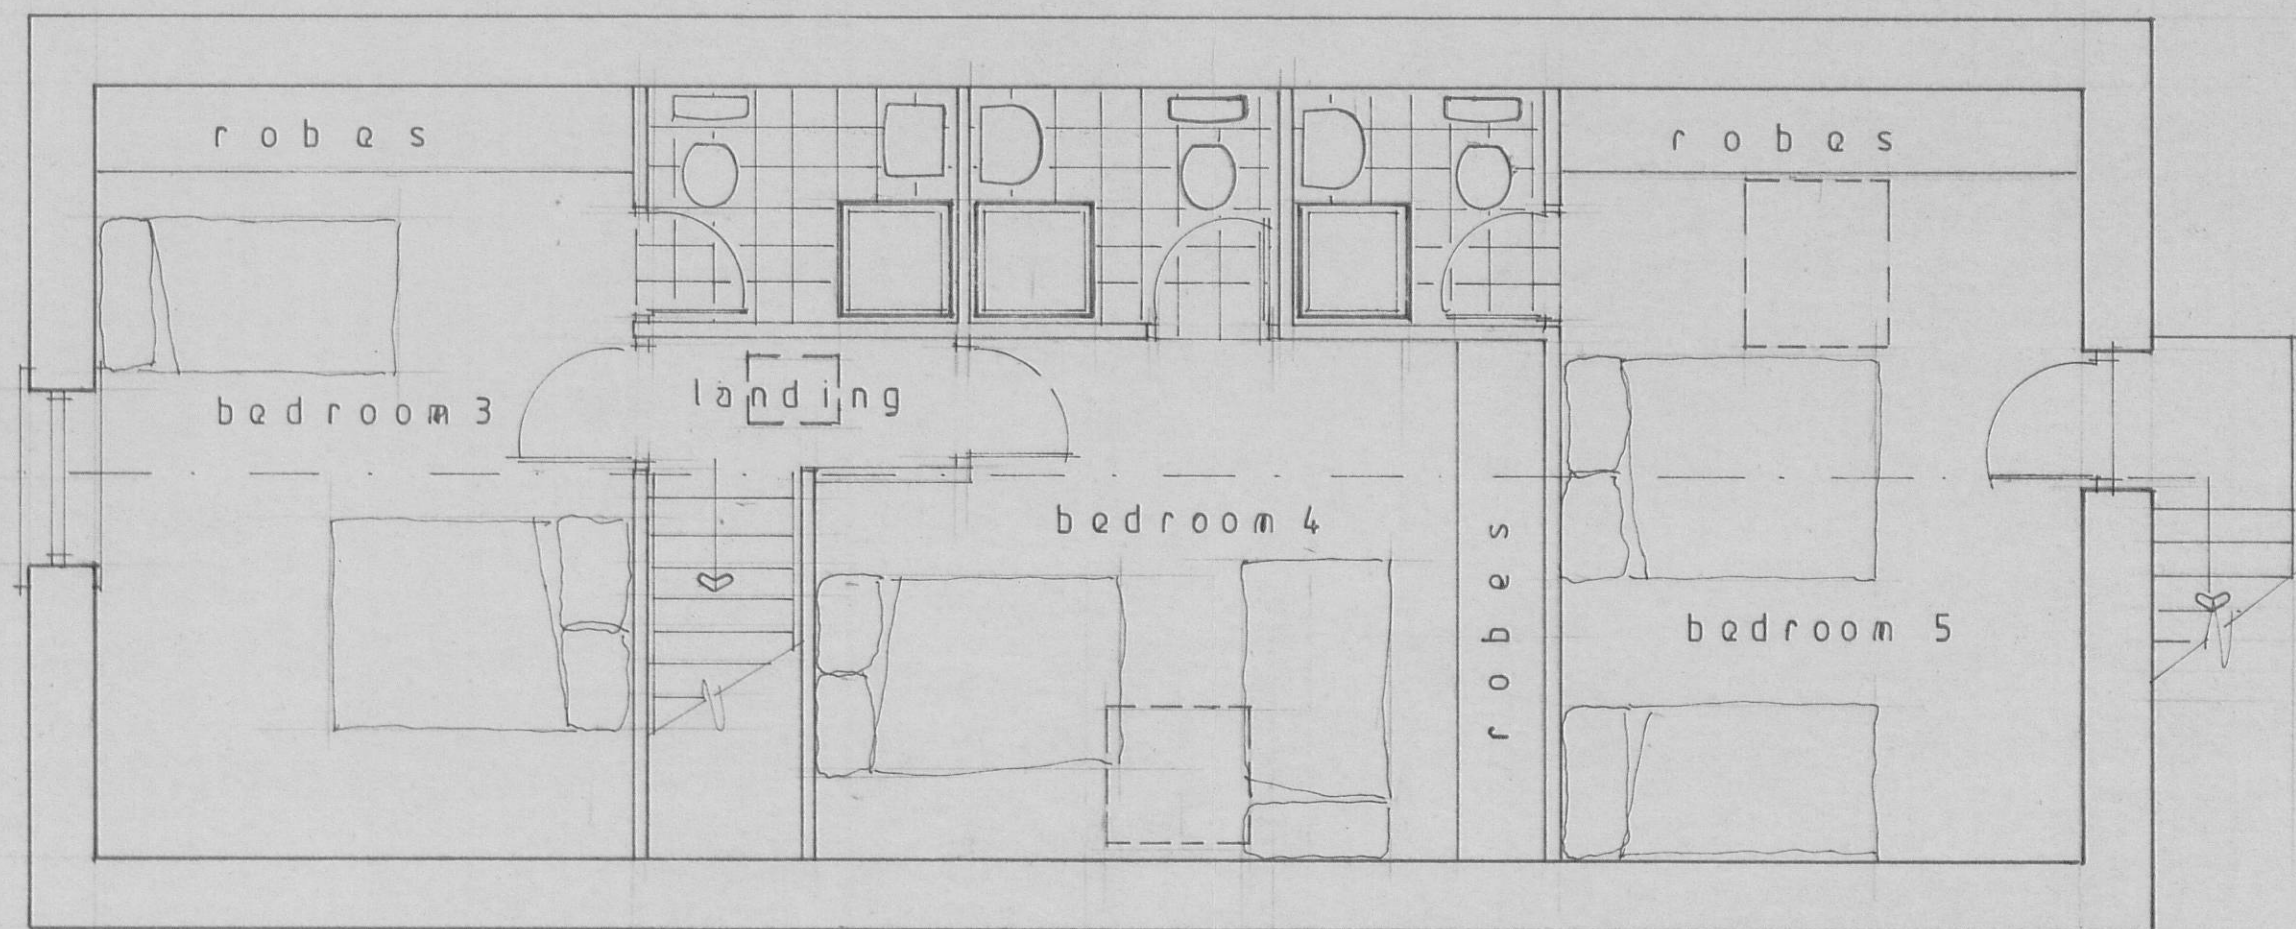


Proposed First Floor

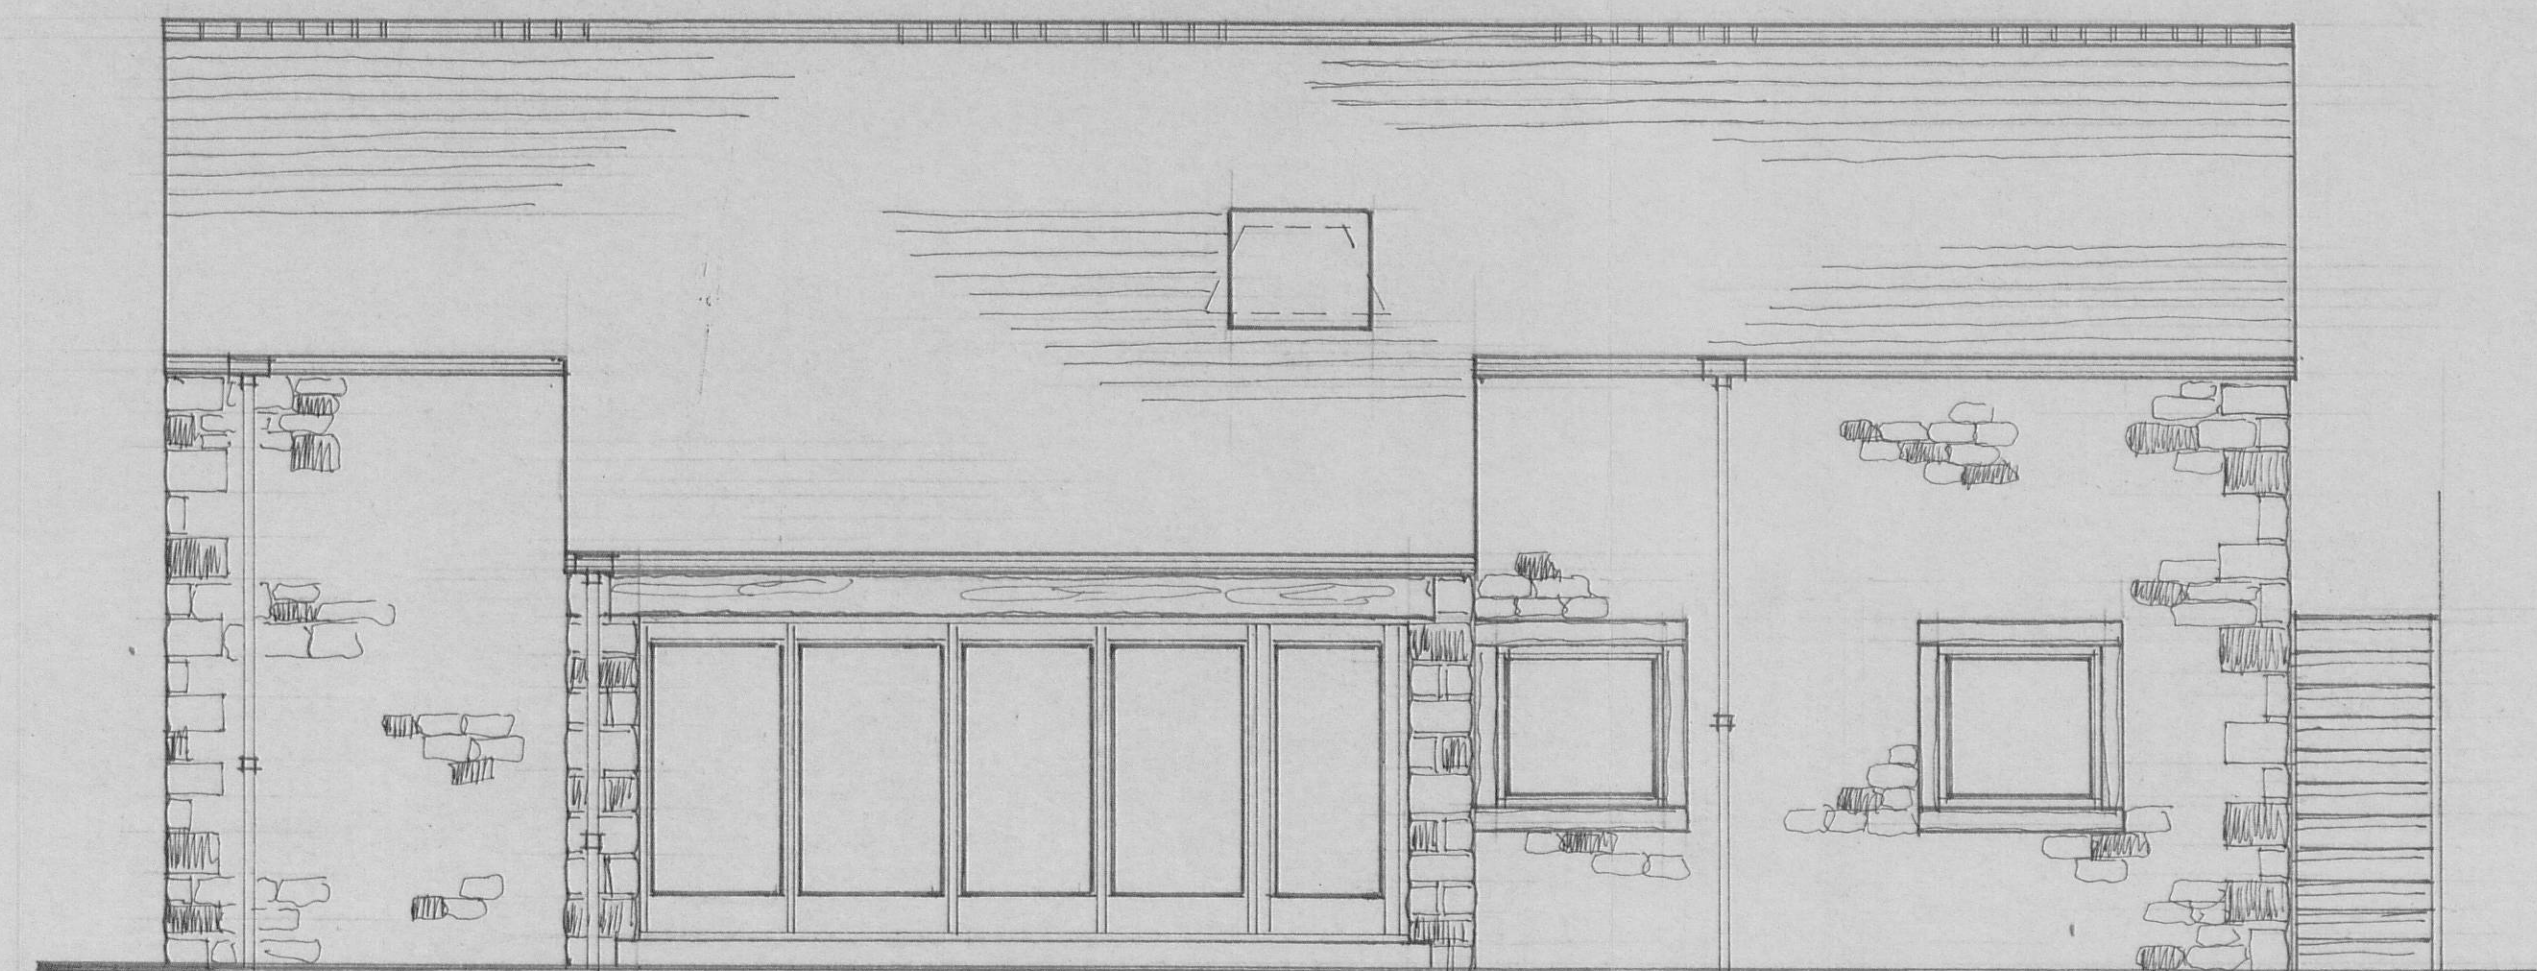



Proposed South East

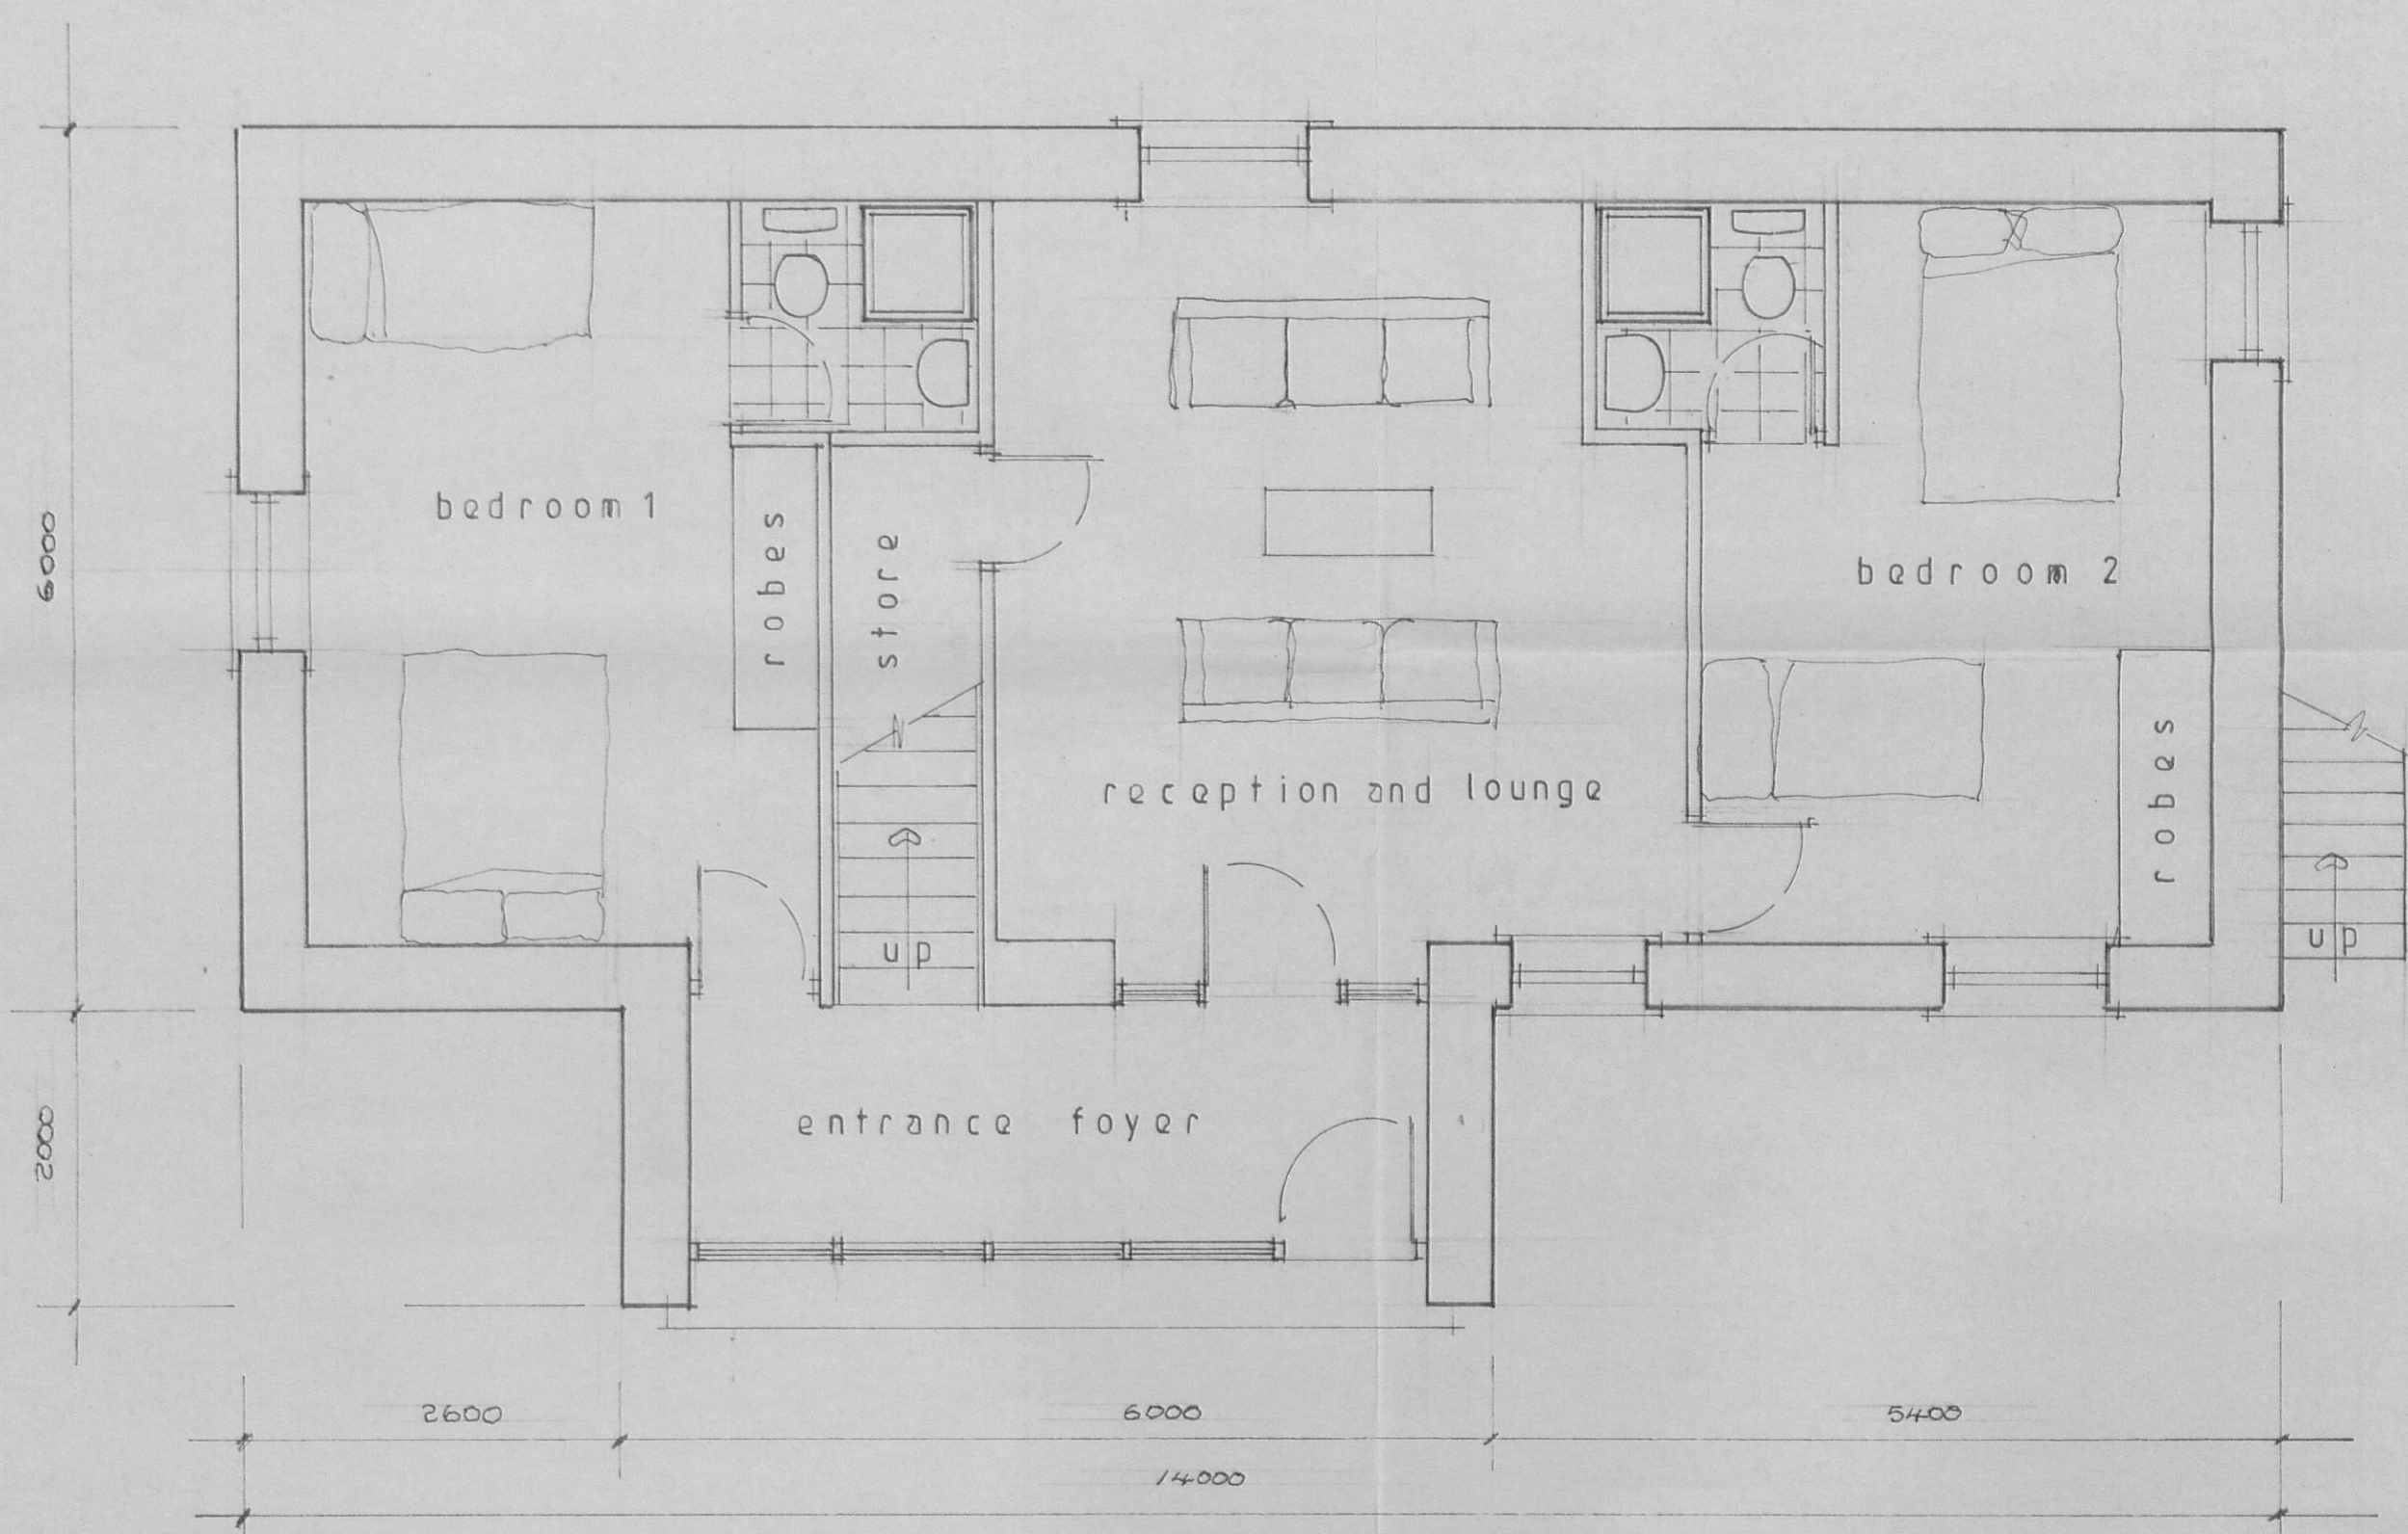

Proposed Ground Floor

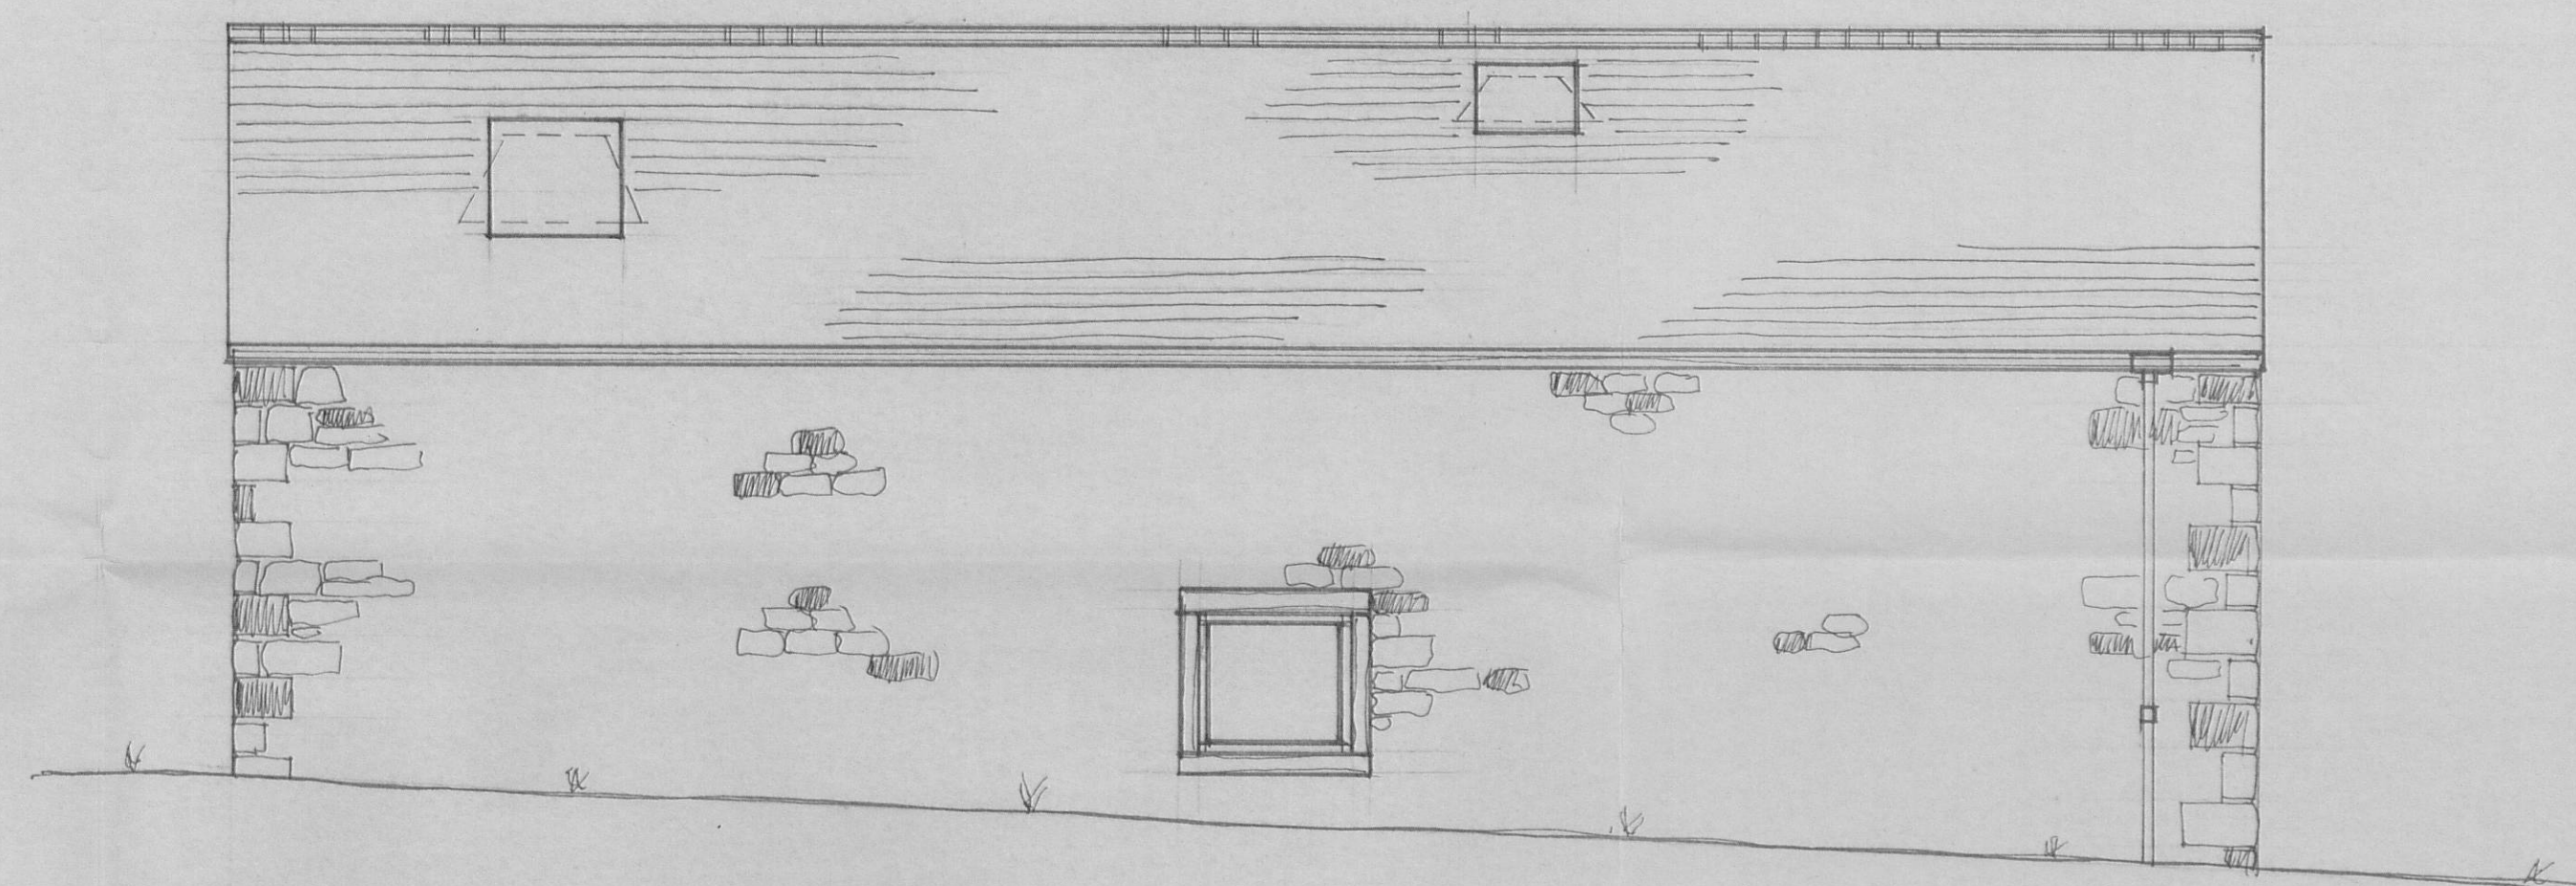

Proposed North West

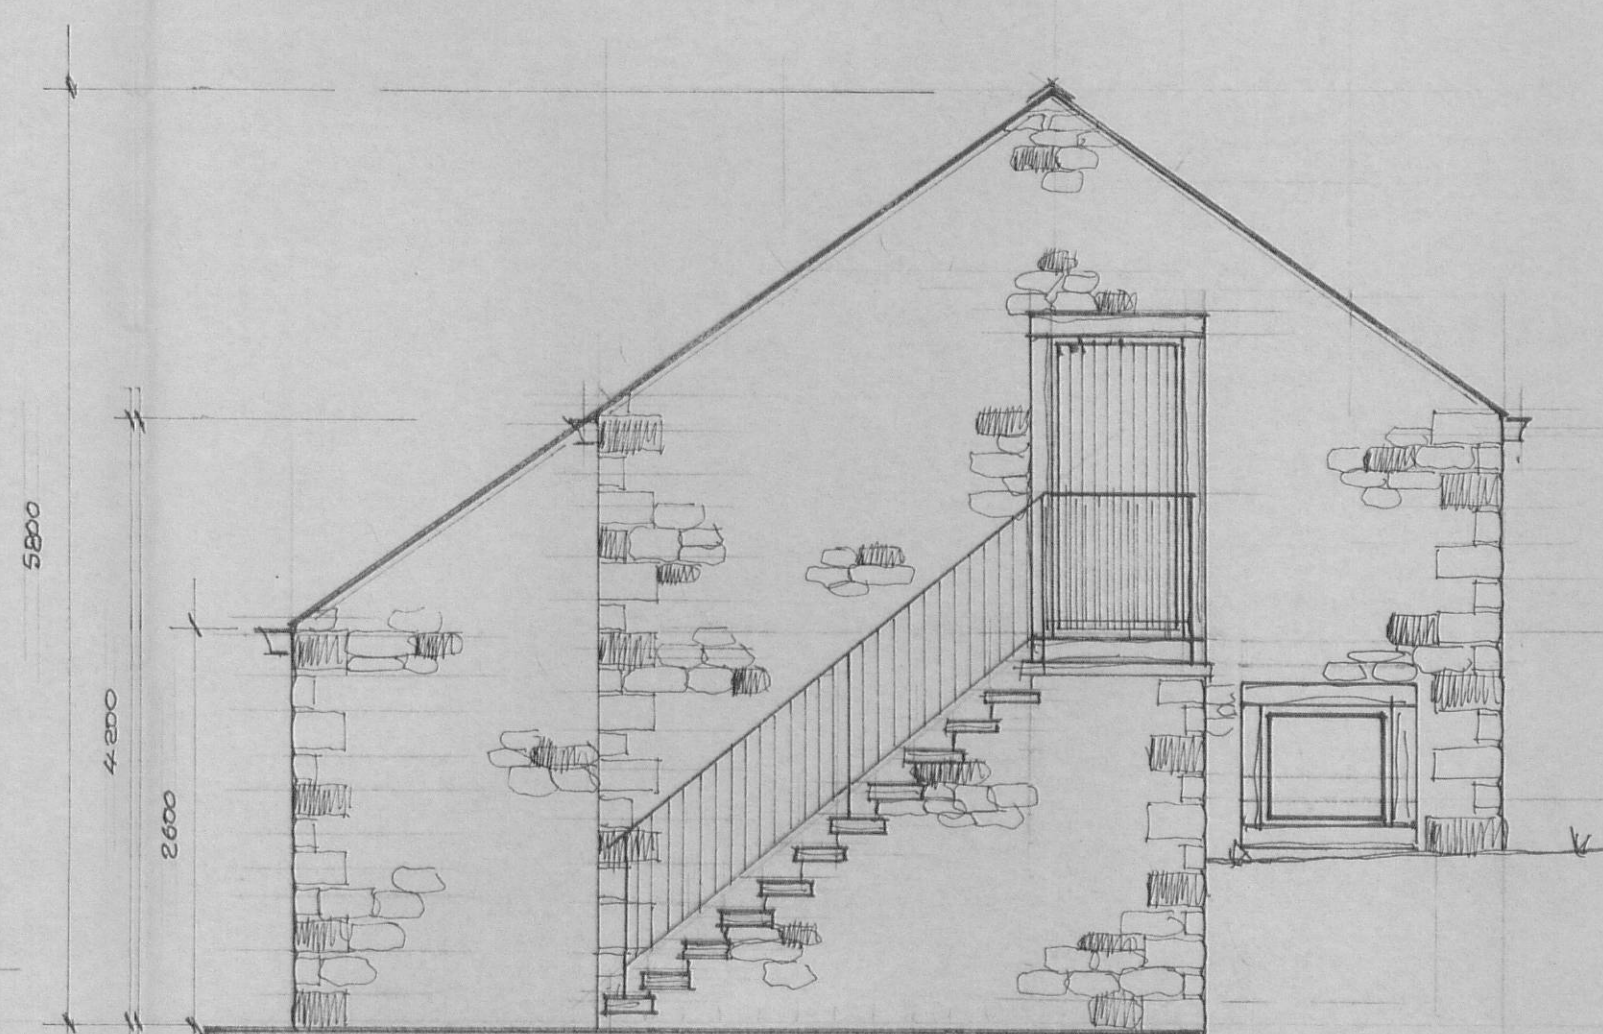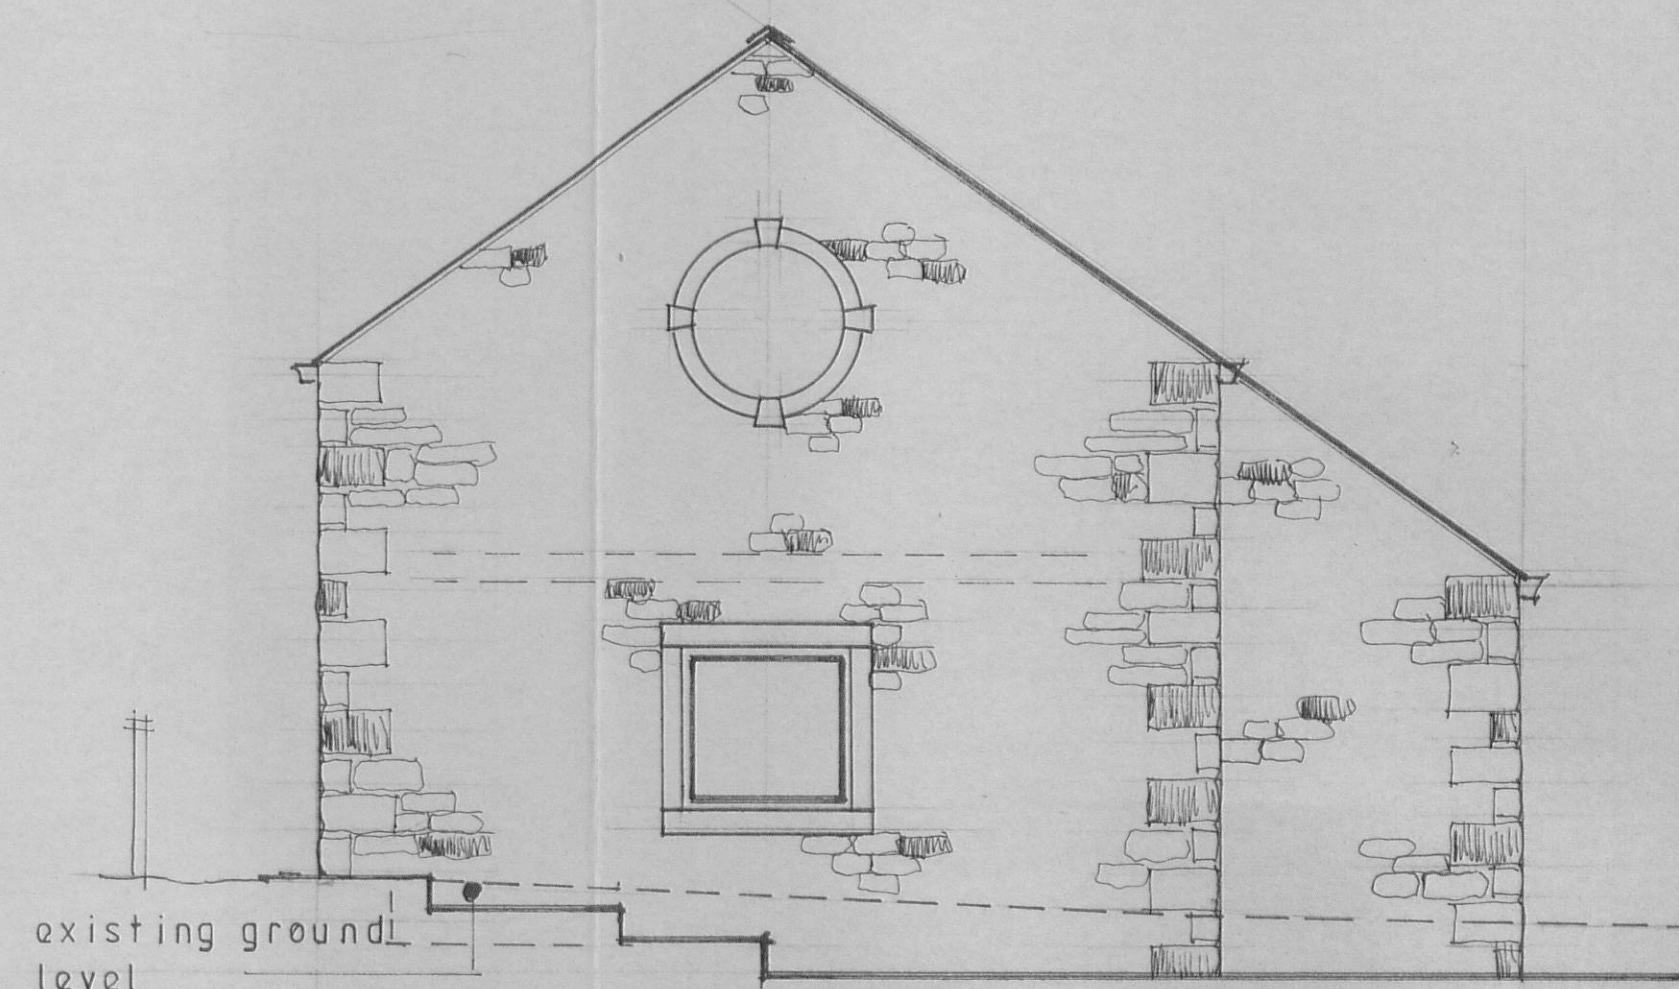

320110417P

AMENDED PLANS RECEIVED
DATE 13/10/11

S.J.Bislecki Limited
Building Surveyors

Drawing no 5005

Scale 1:50

Proposed Floor
Layouts and Elevations

Proposed
Annex Extension
At
Clerk Laitha Barn
Newton in Bowland