




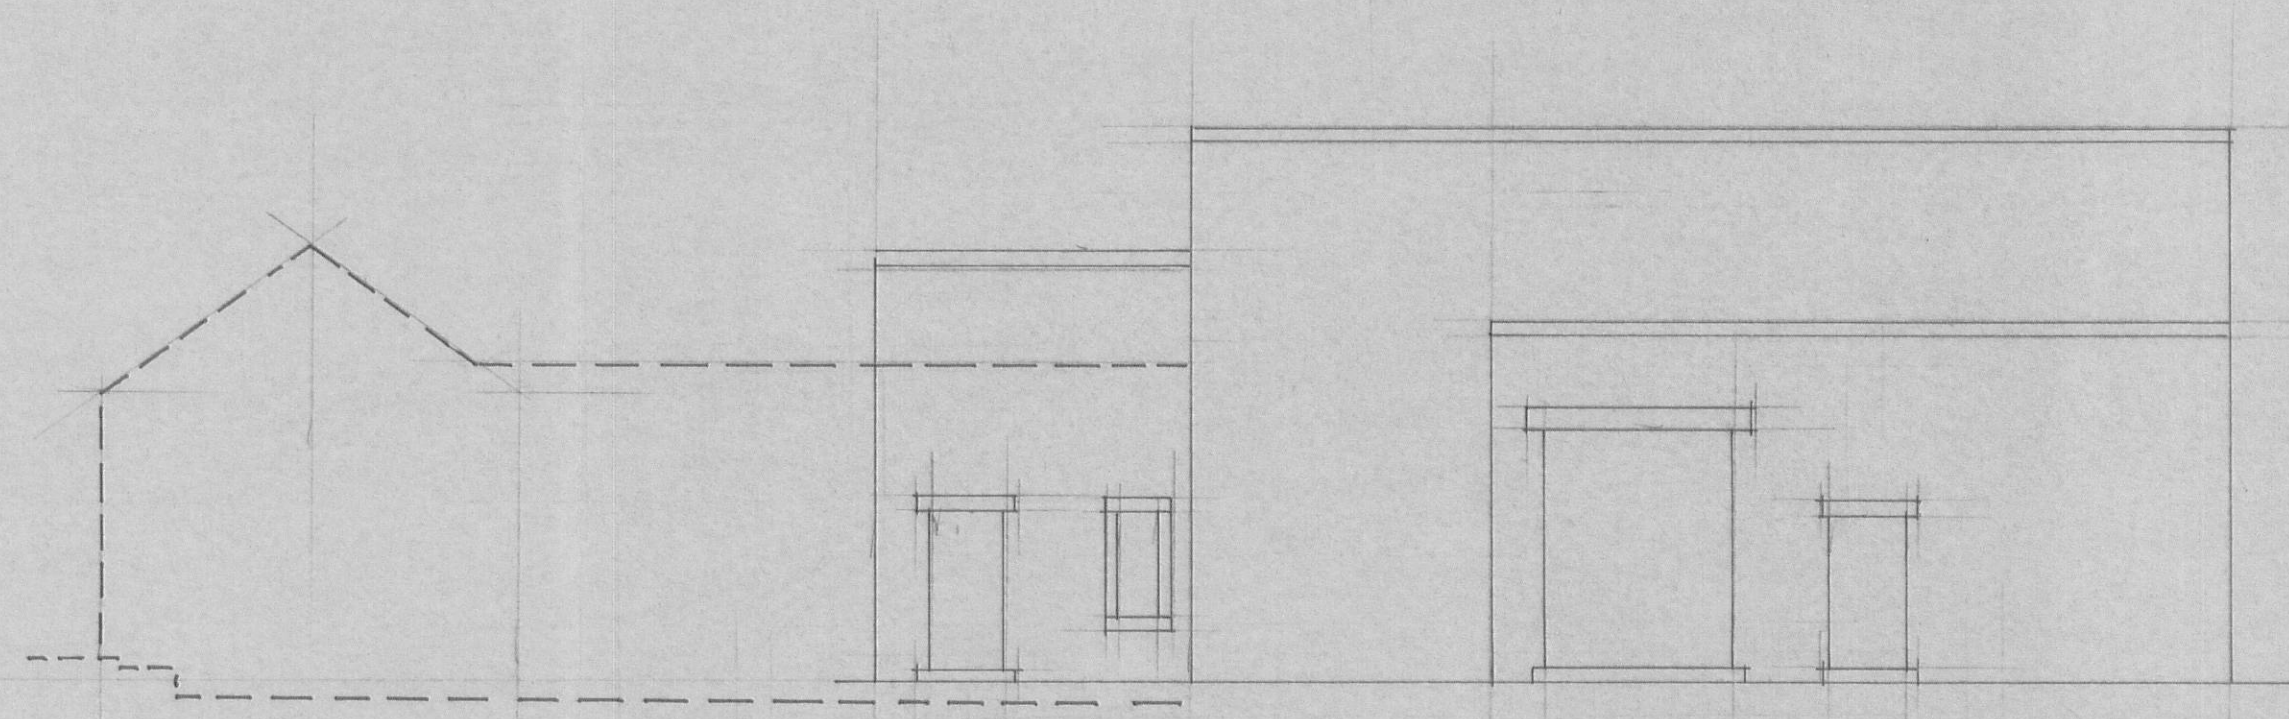

Existing South West

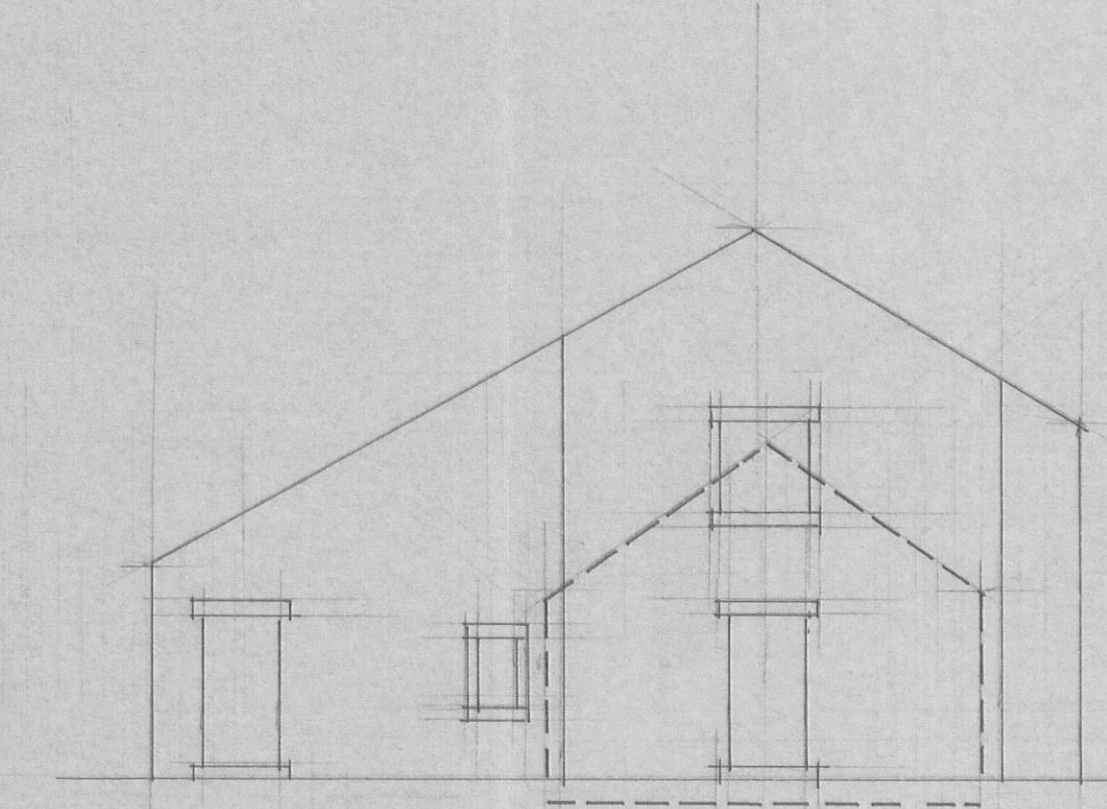

Existing North West

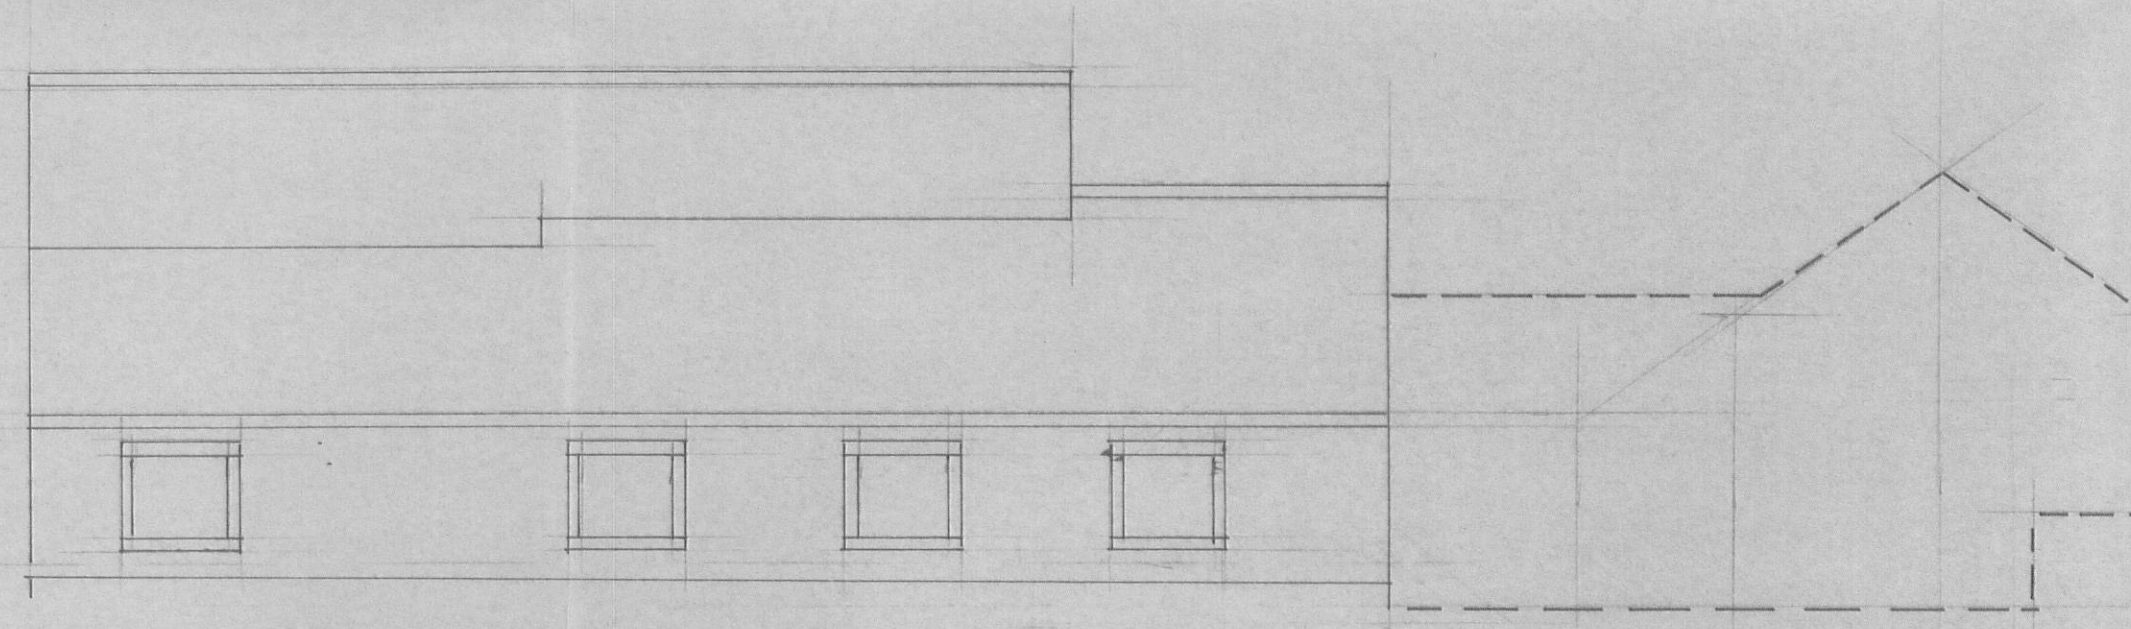

Existing North East

320110417P

S.J.Bialecki Limited
Building Surveyors

Drawing no 5004

Scale 1:100

Existing Elevations

Proposed
Annex Extension
At
Clerk Laithes Barn
Newton in Bowland