



S.J. Biadecki Limited Building Surveyors
Drawing no 5005
Scale 1:50
Proposed elevations
Proposed Annex Extension At Clerk Laithe Barn Newton in Bowland

320110417P

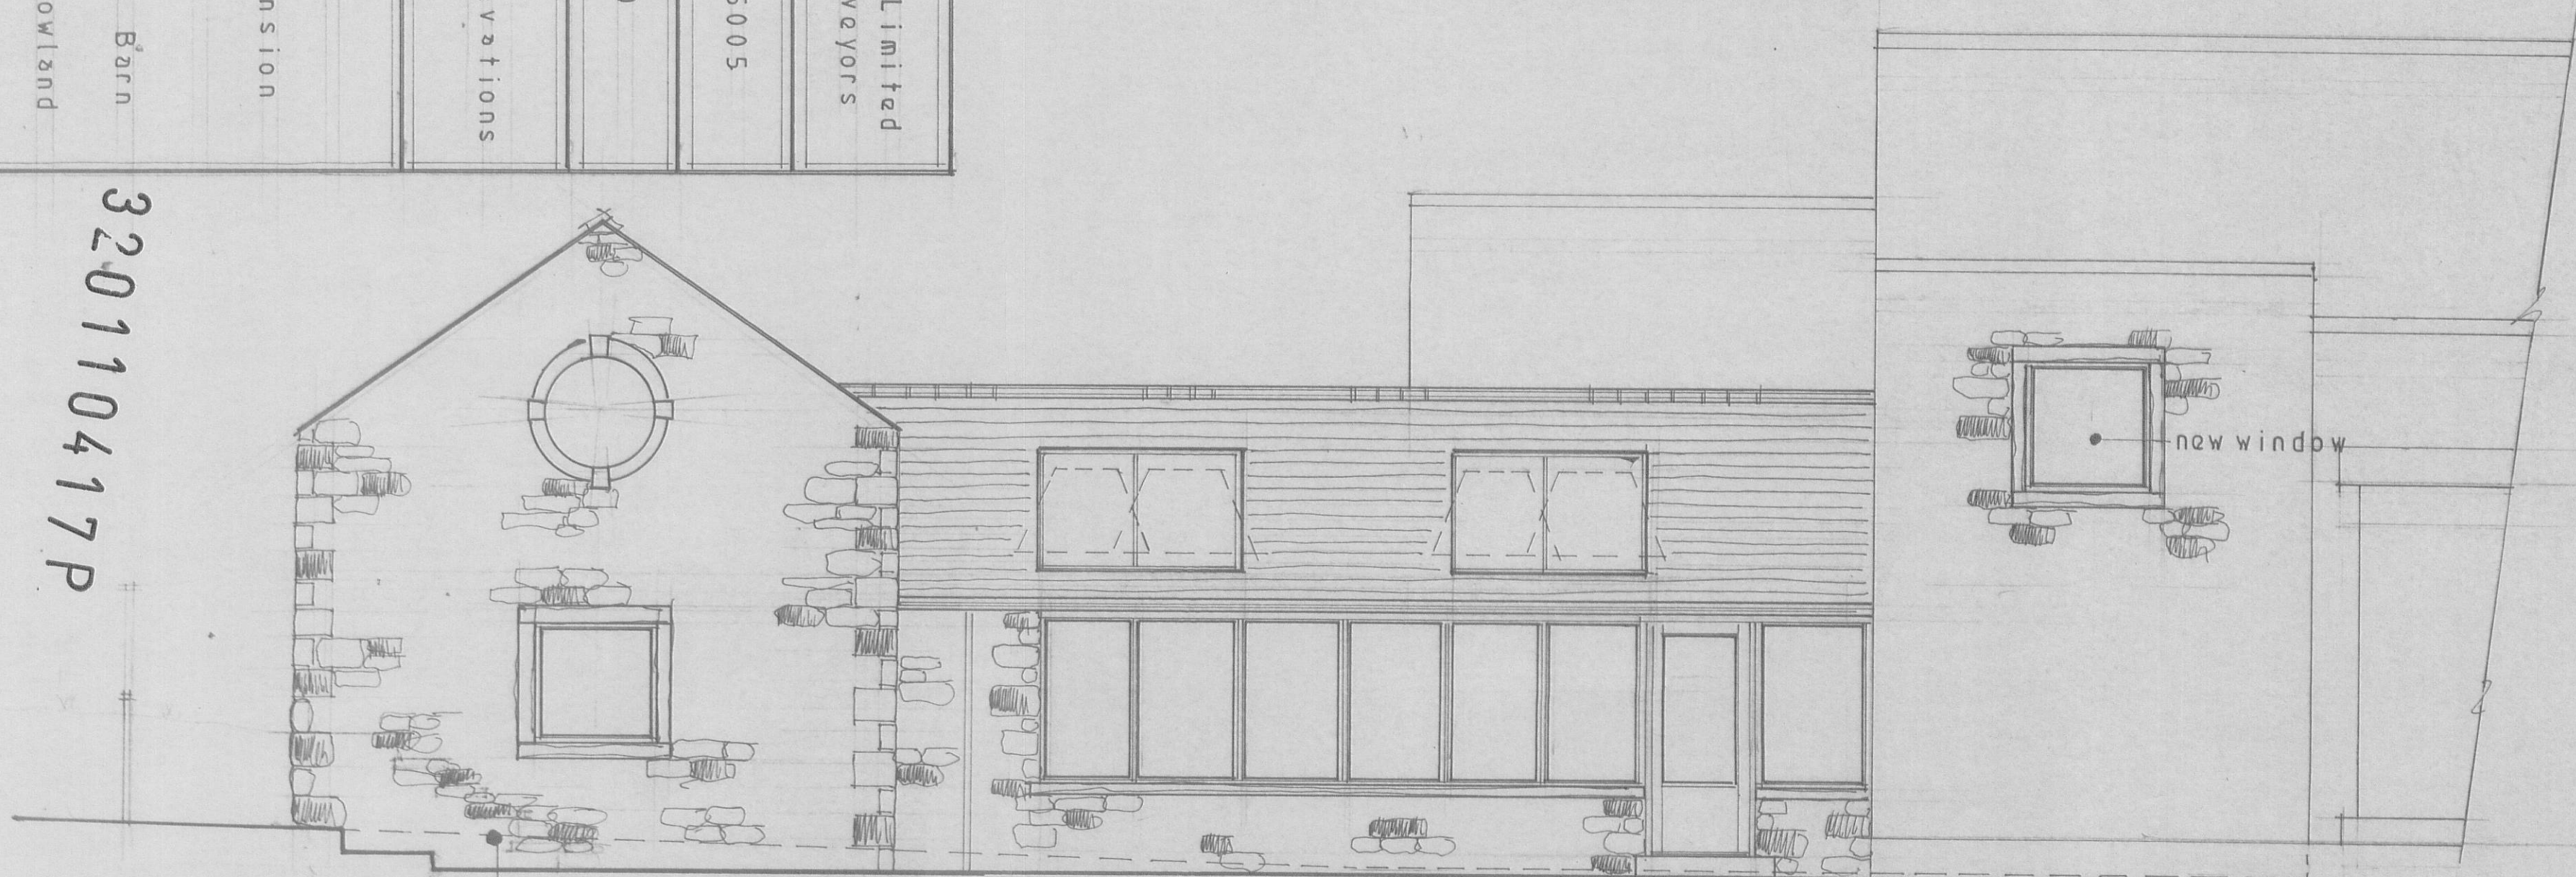


existing ground level


Proposed South West

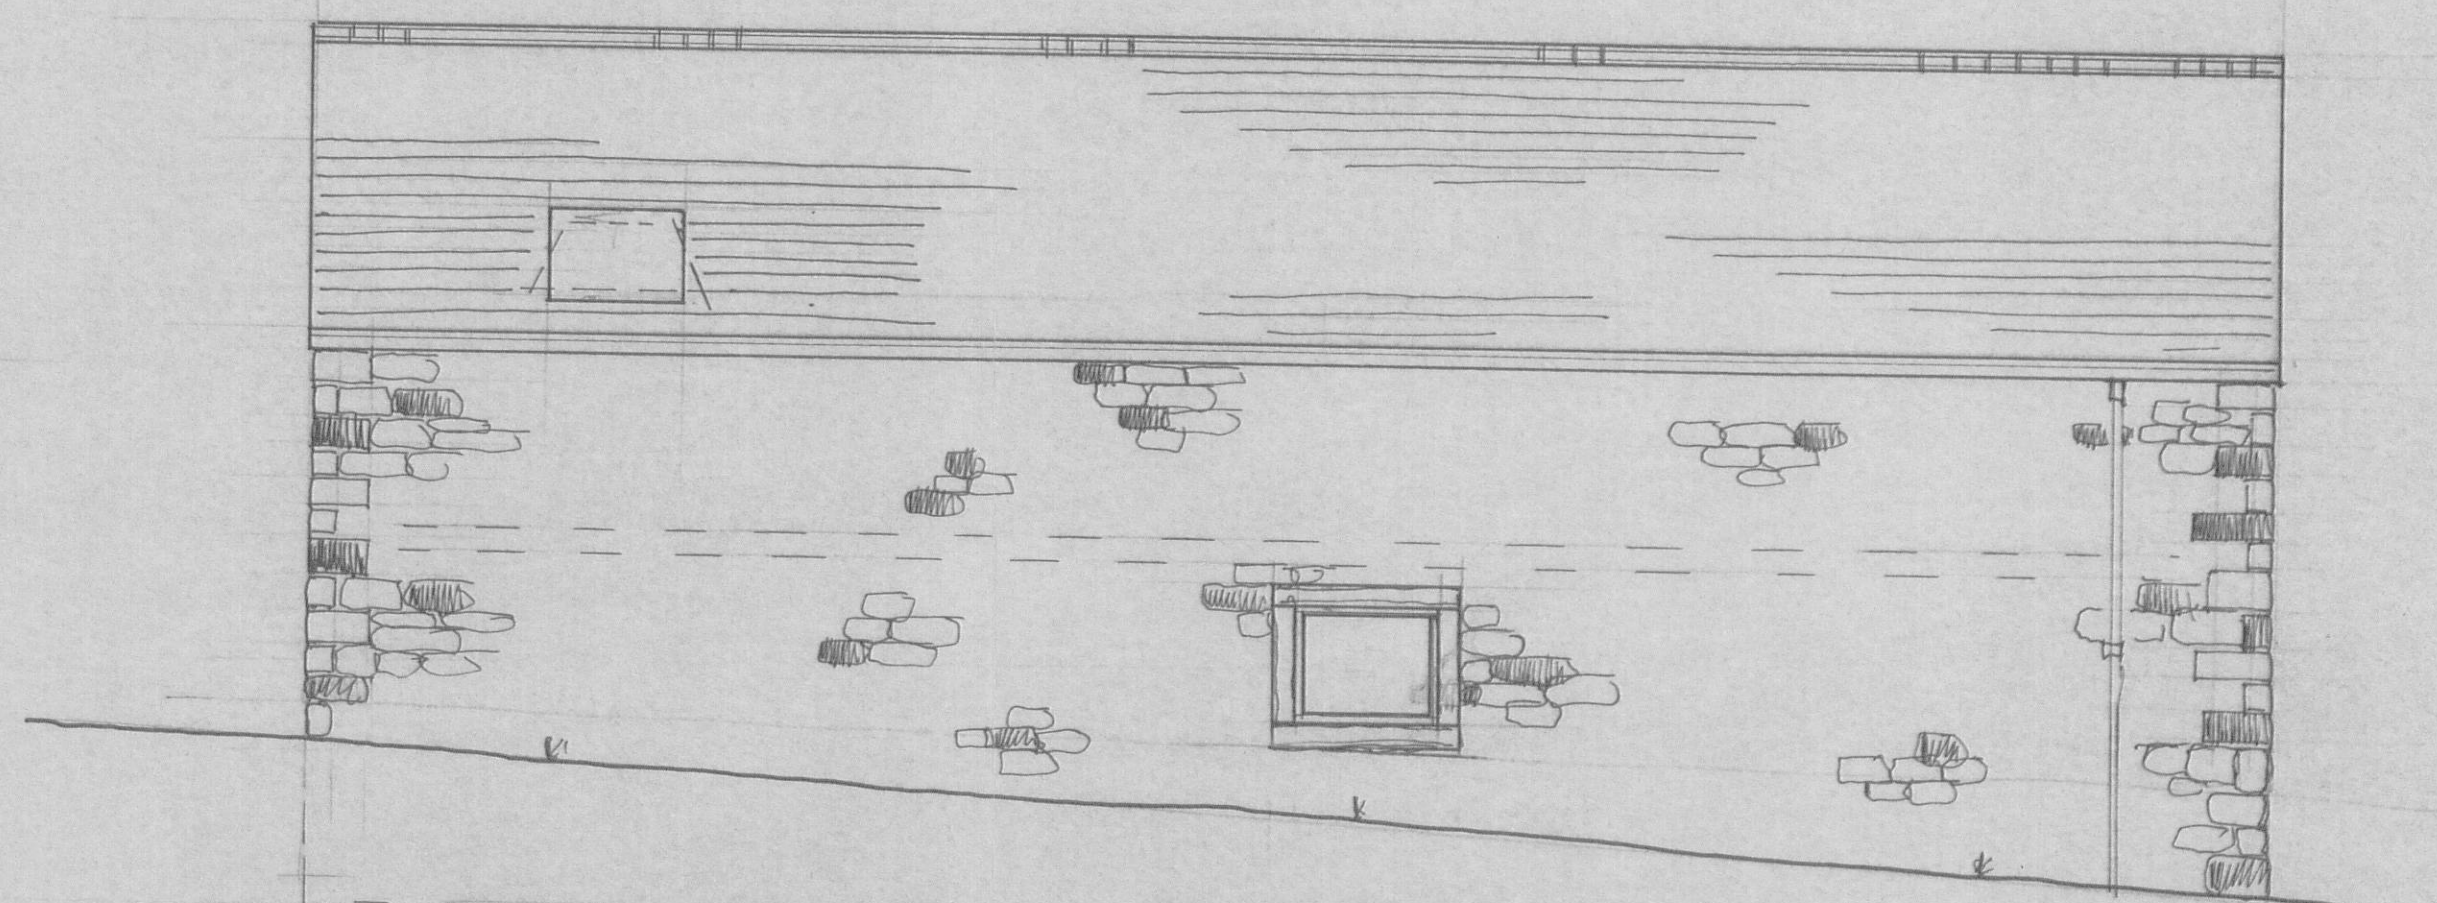


Proposed North West

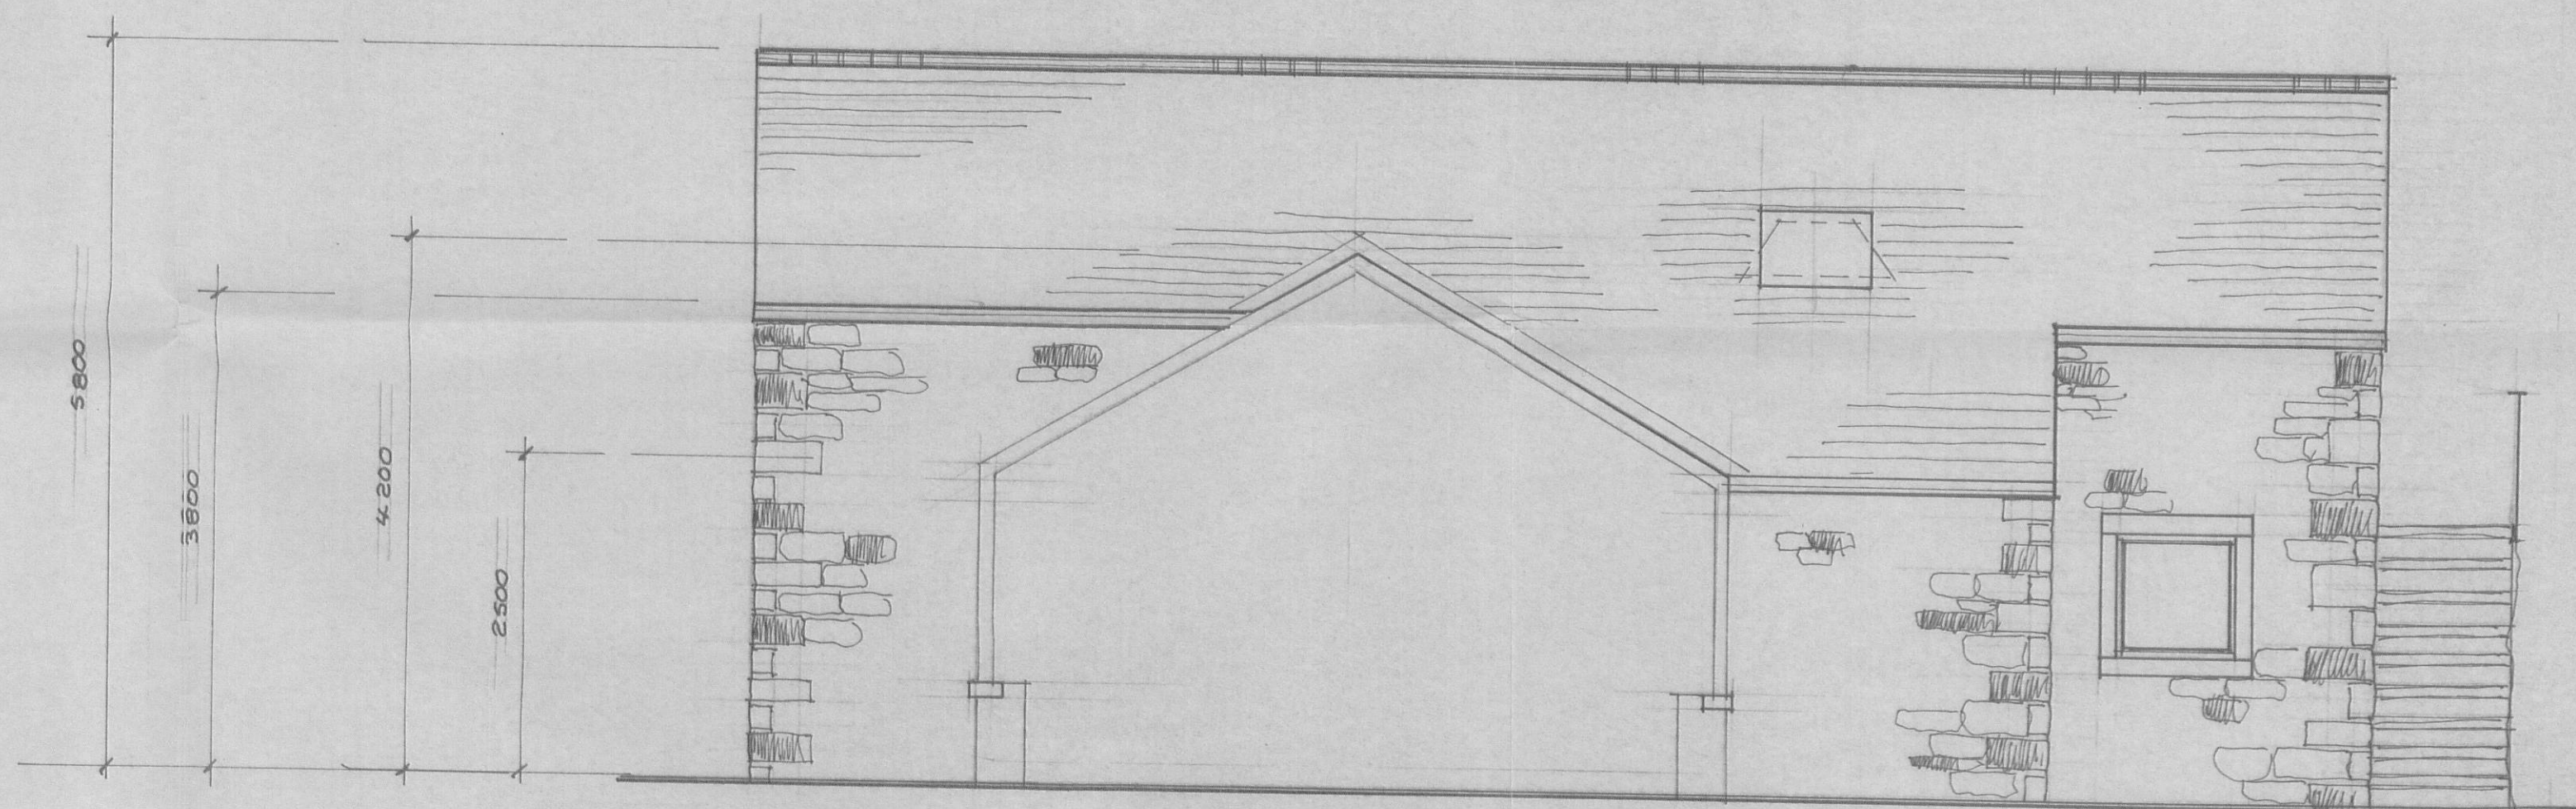

Proposed South East

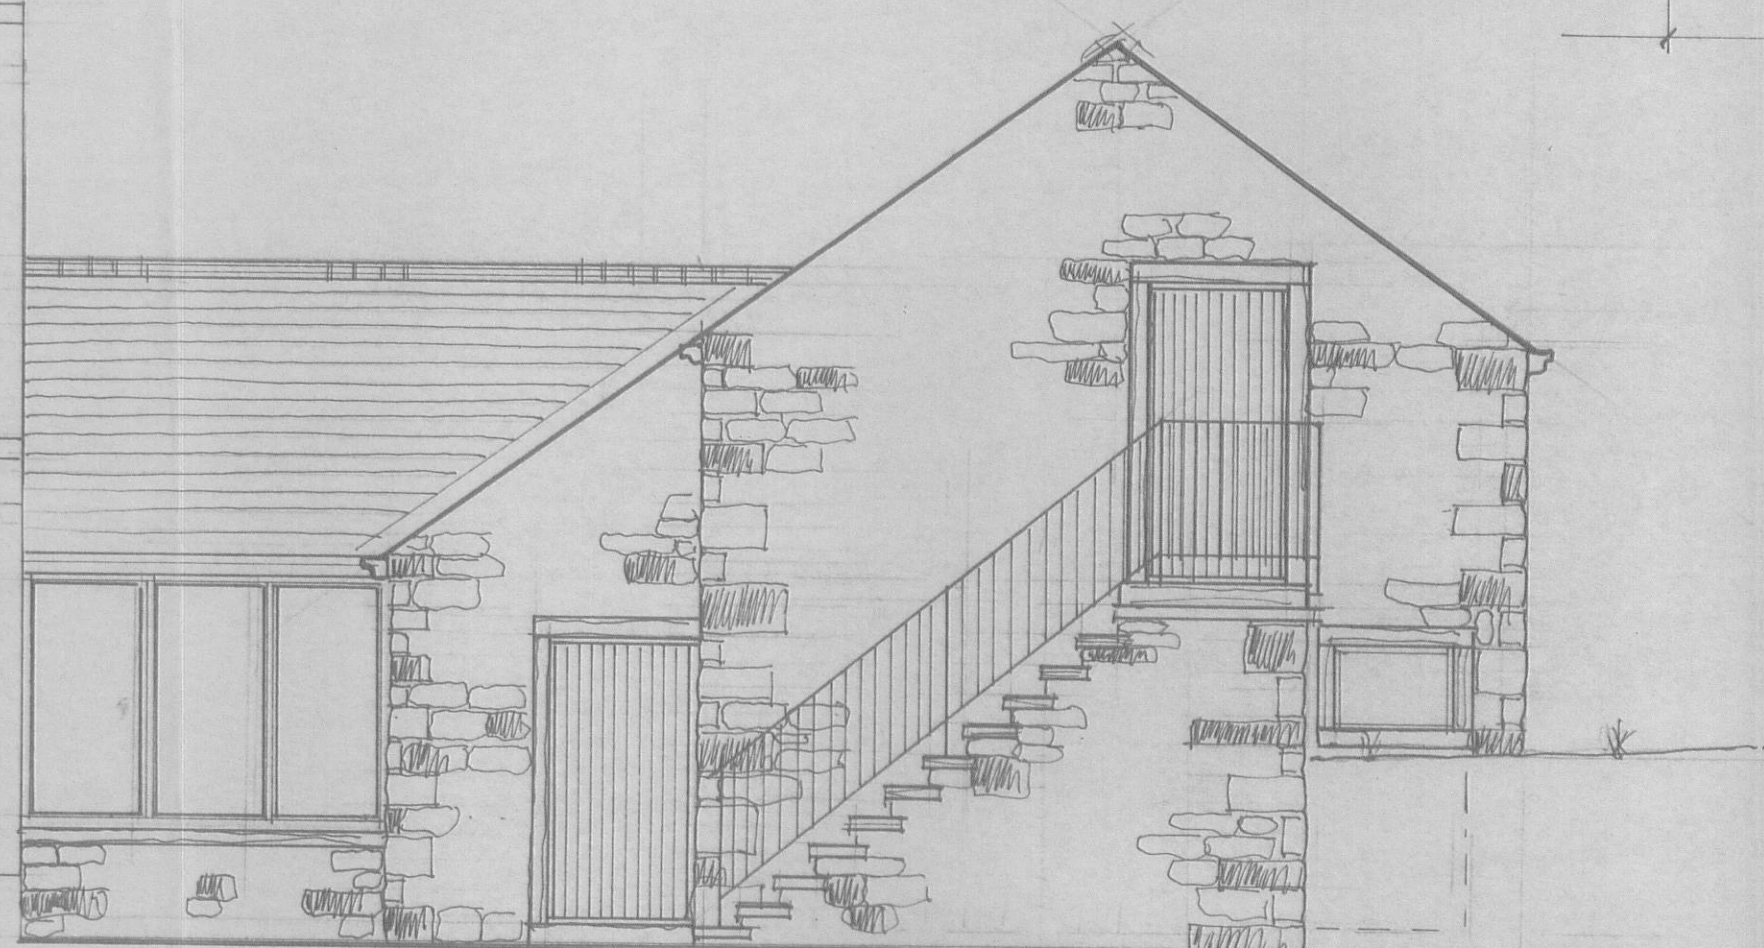

Proposed North East

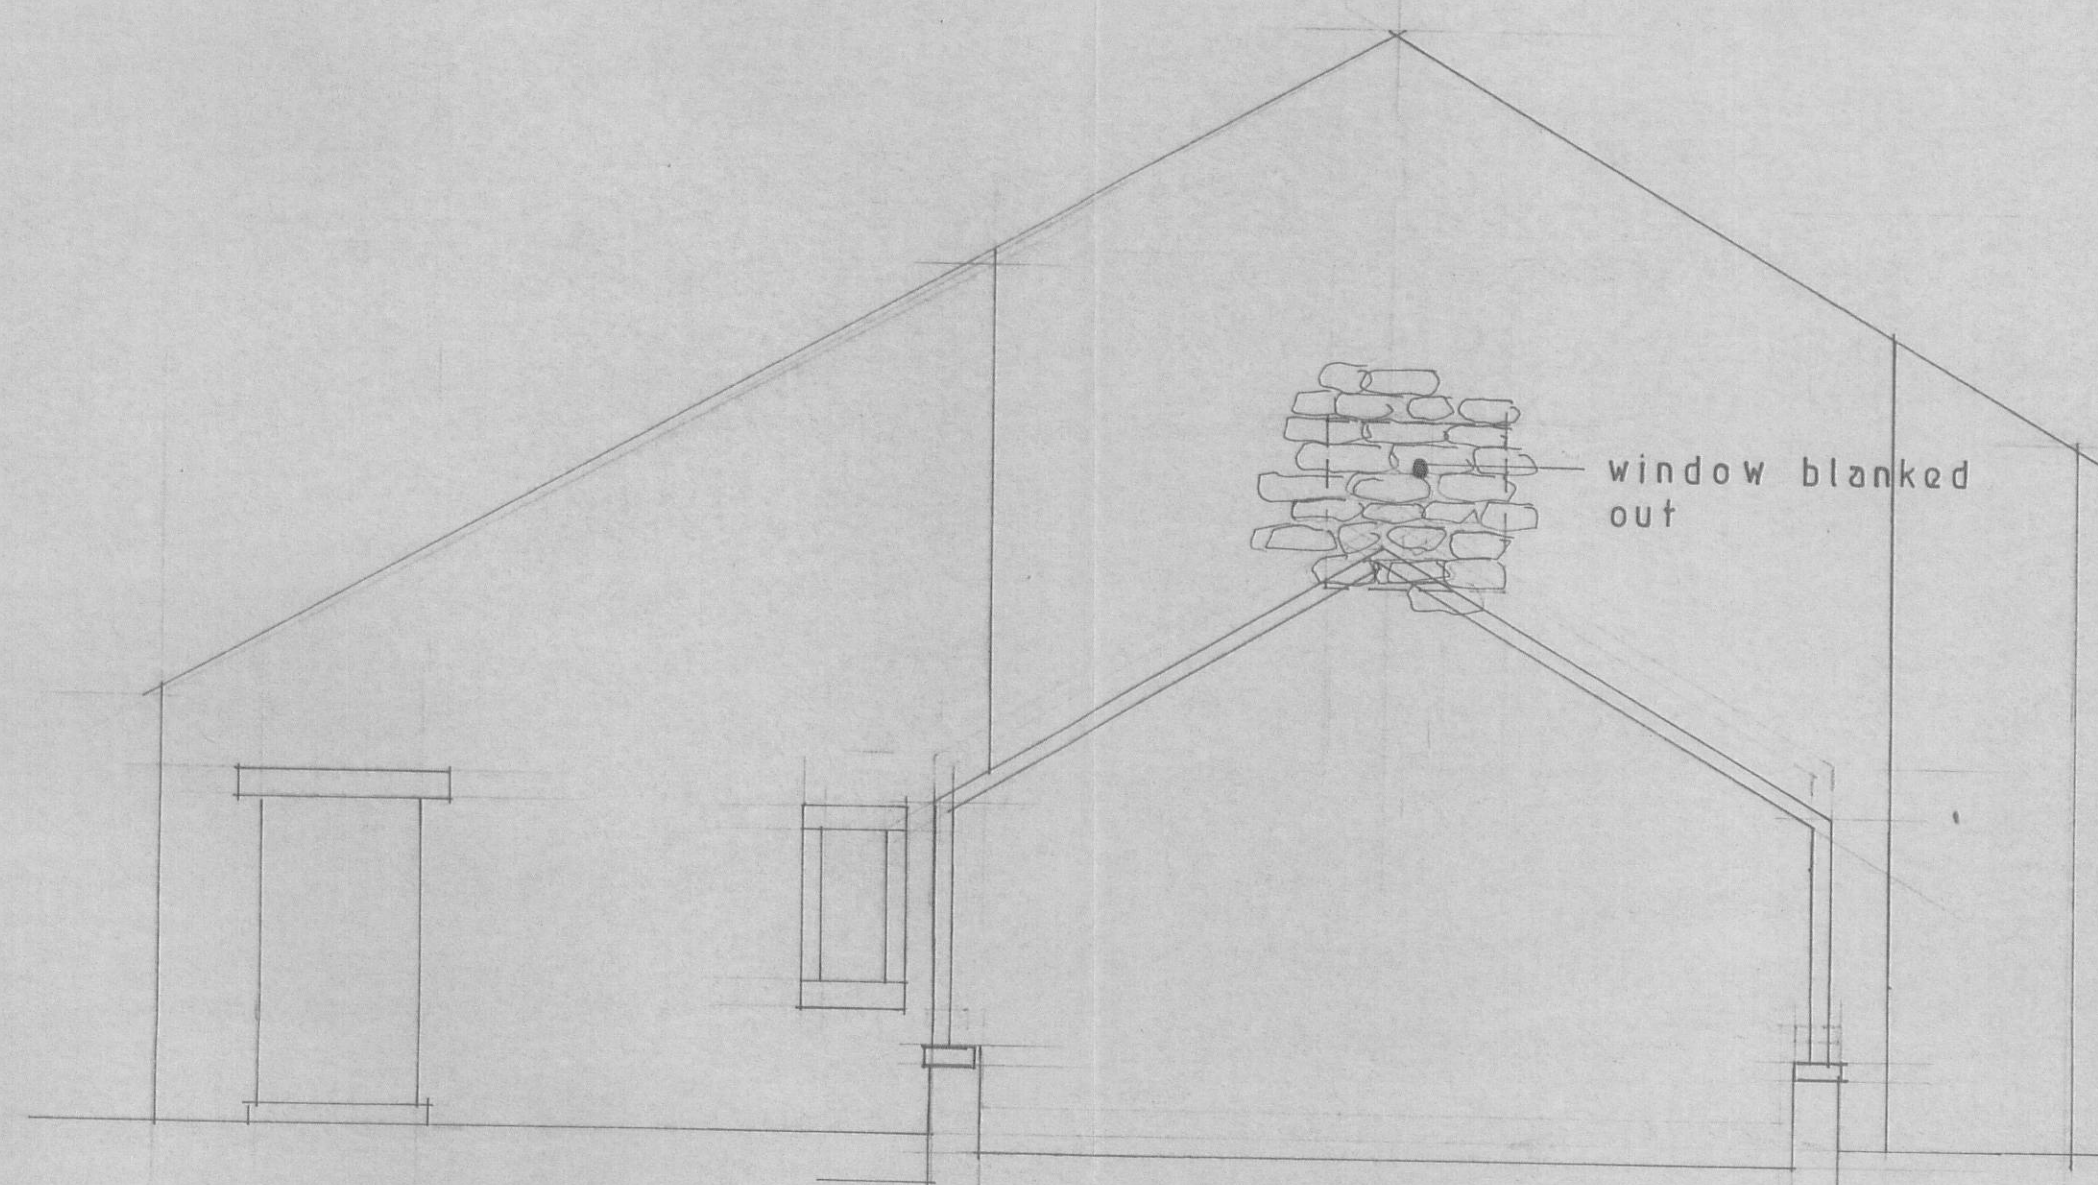

Section A-A