




rear

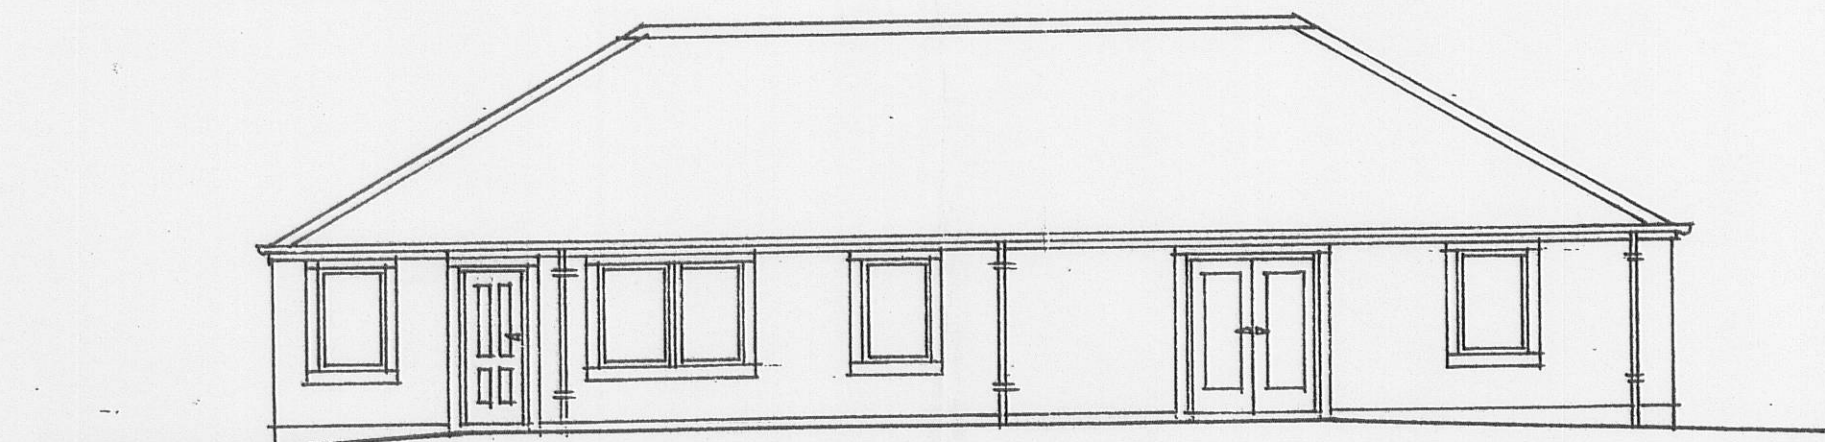


side

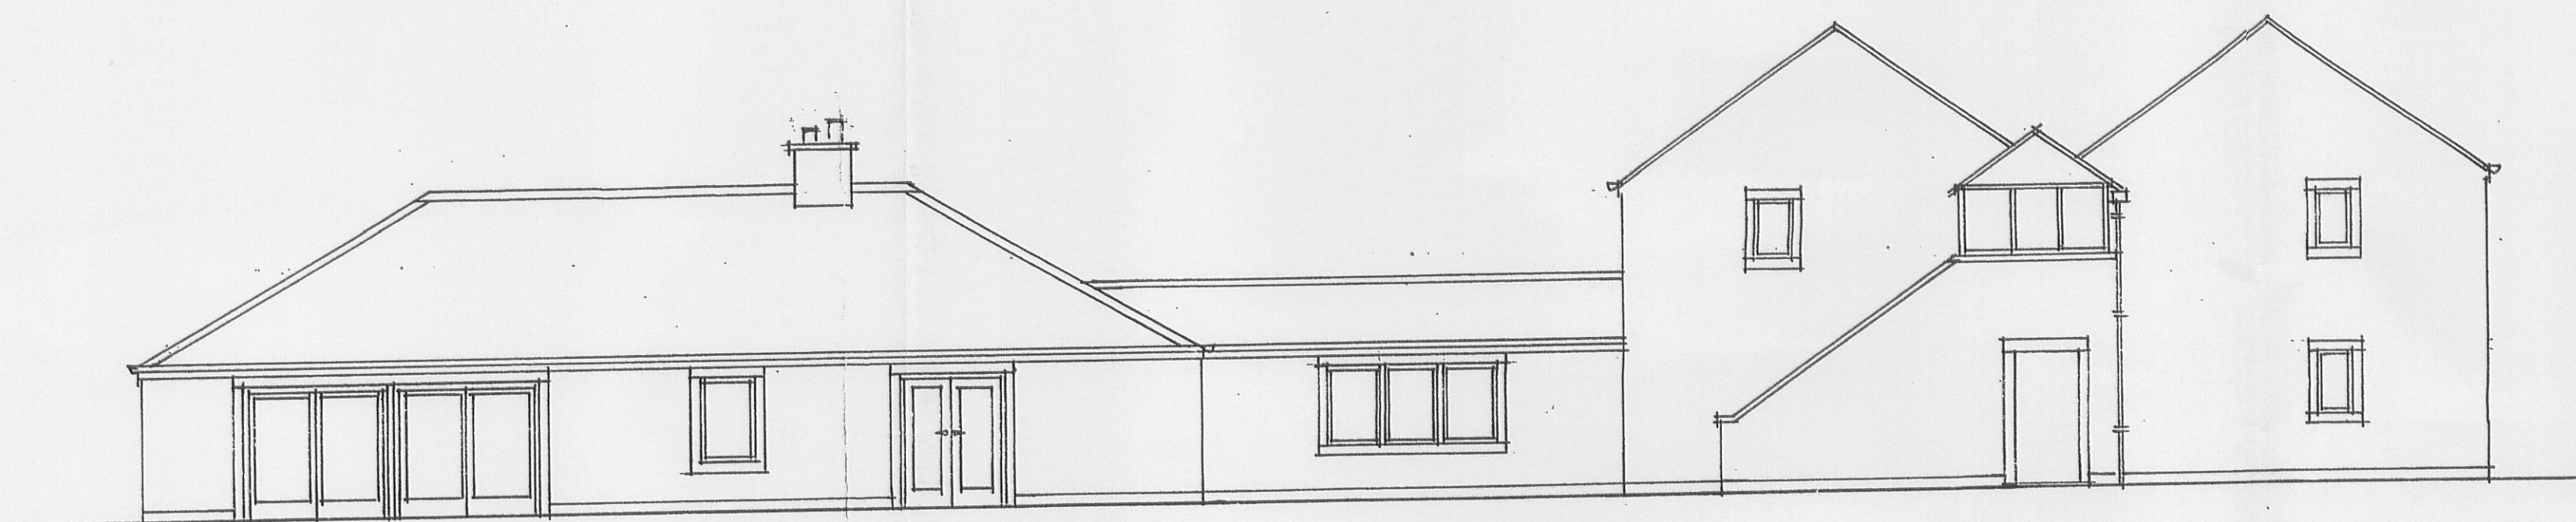

front

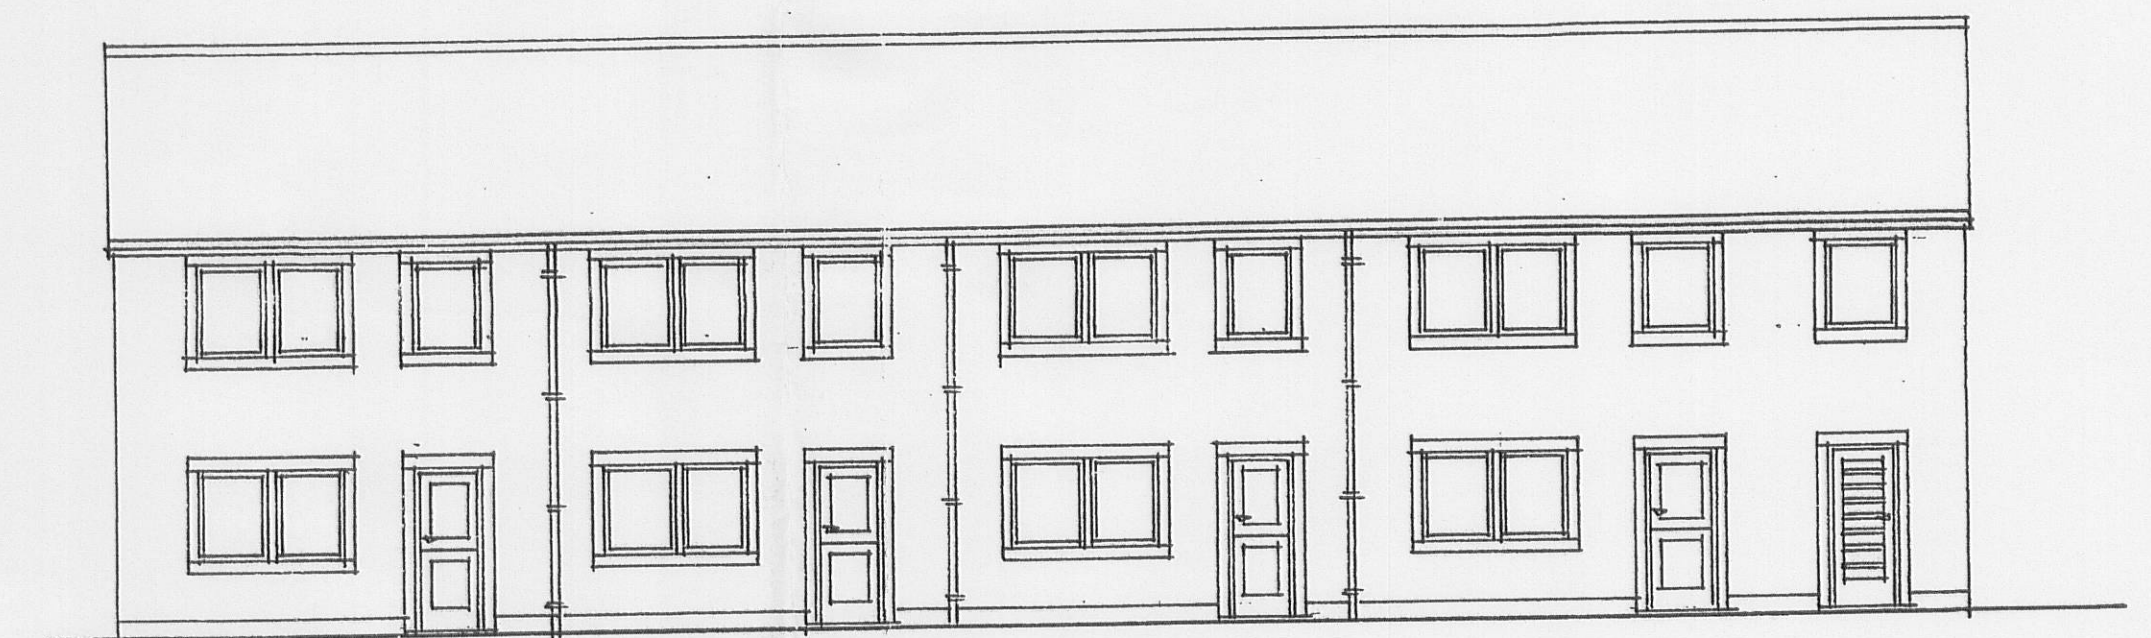

side

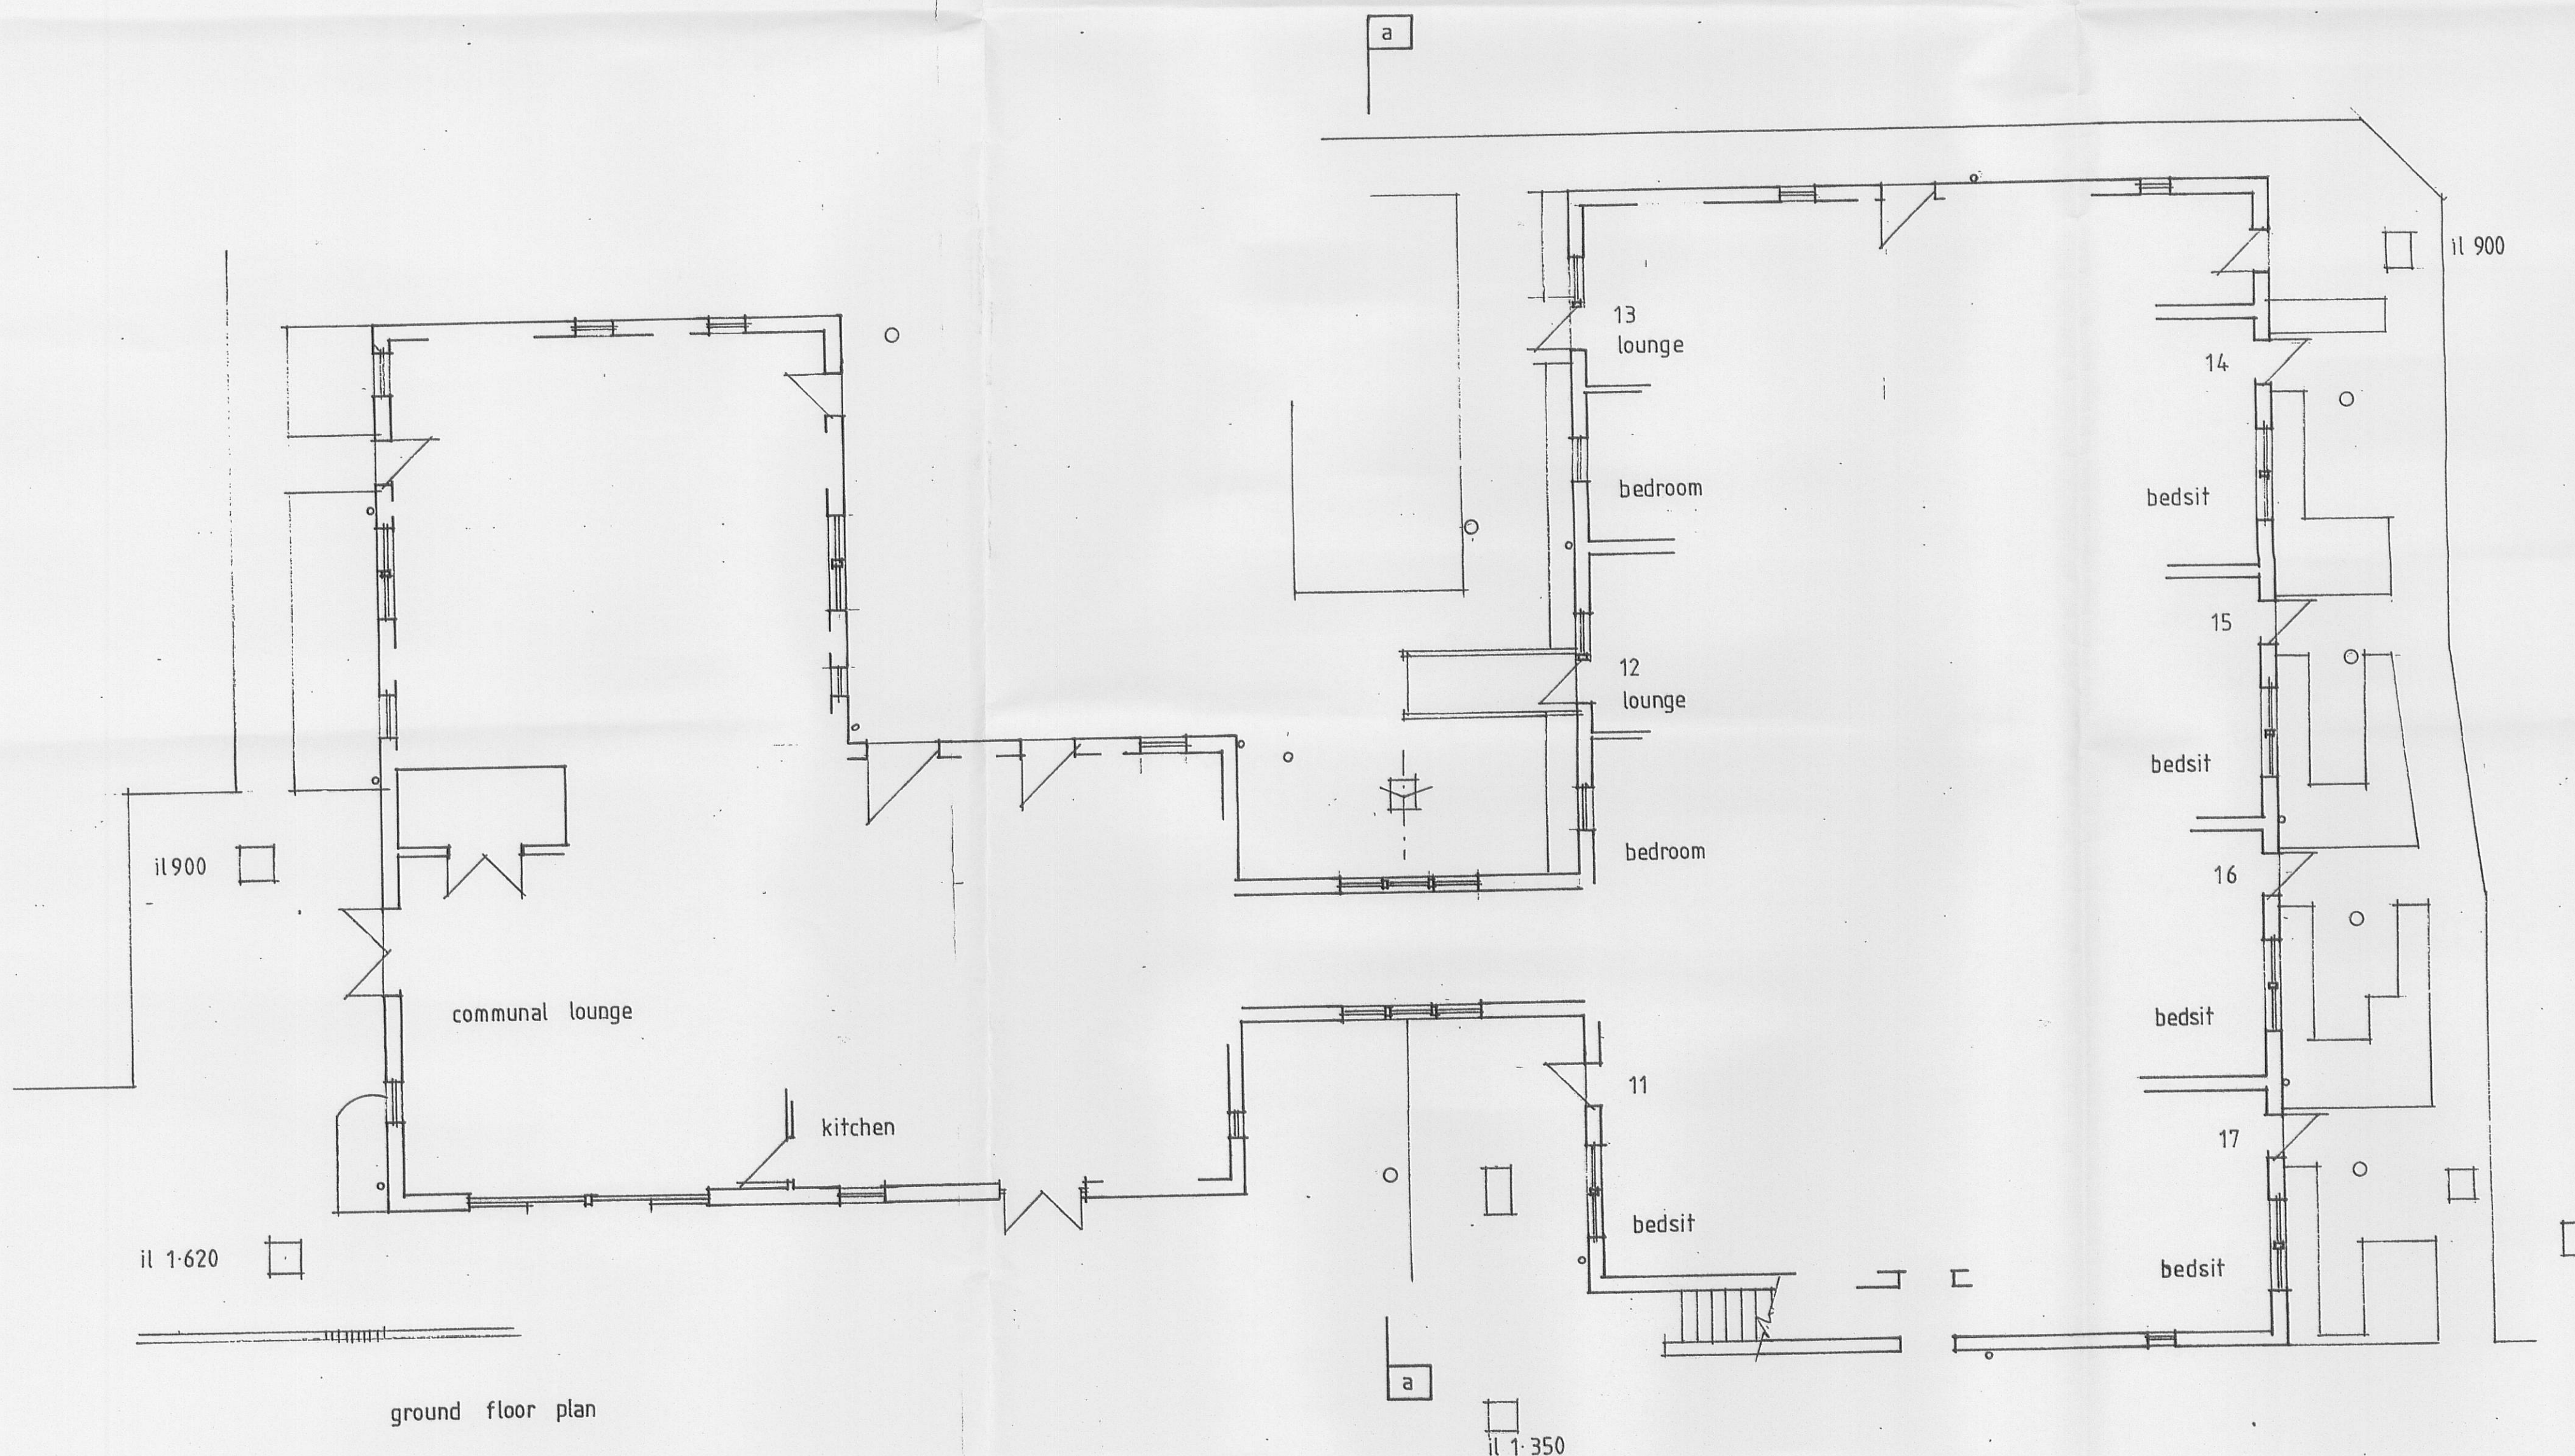

section a - a

FINISHES:-
 ROOF - SLATES
 WALLS - WHITE SPAR DASH RENDER
 WINDOWS - WHITE PUCU
 FLAT DOORS - BROWN PUCU

320110419P

VALE HOUSE
 VALE HOUSE CLOSE
 WHALLEY BB7 9TY
 EXISTING LAYOUT
 scale 1:100 drg 20:10:1011:1 a
 J J Taylor M.R.I.C.S. for
 Ribble Valley Homes
 44 York Street
 Clitheroe BB7 2DL

REV 'A' - INVERT LEVELS ADDED ETC.