

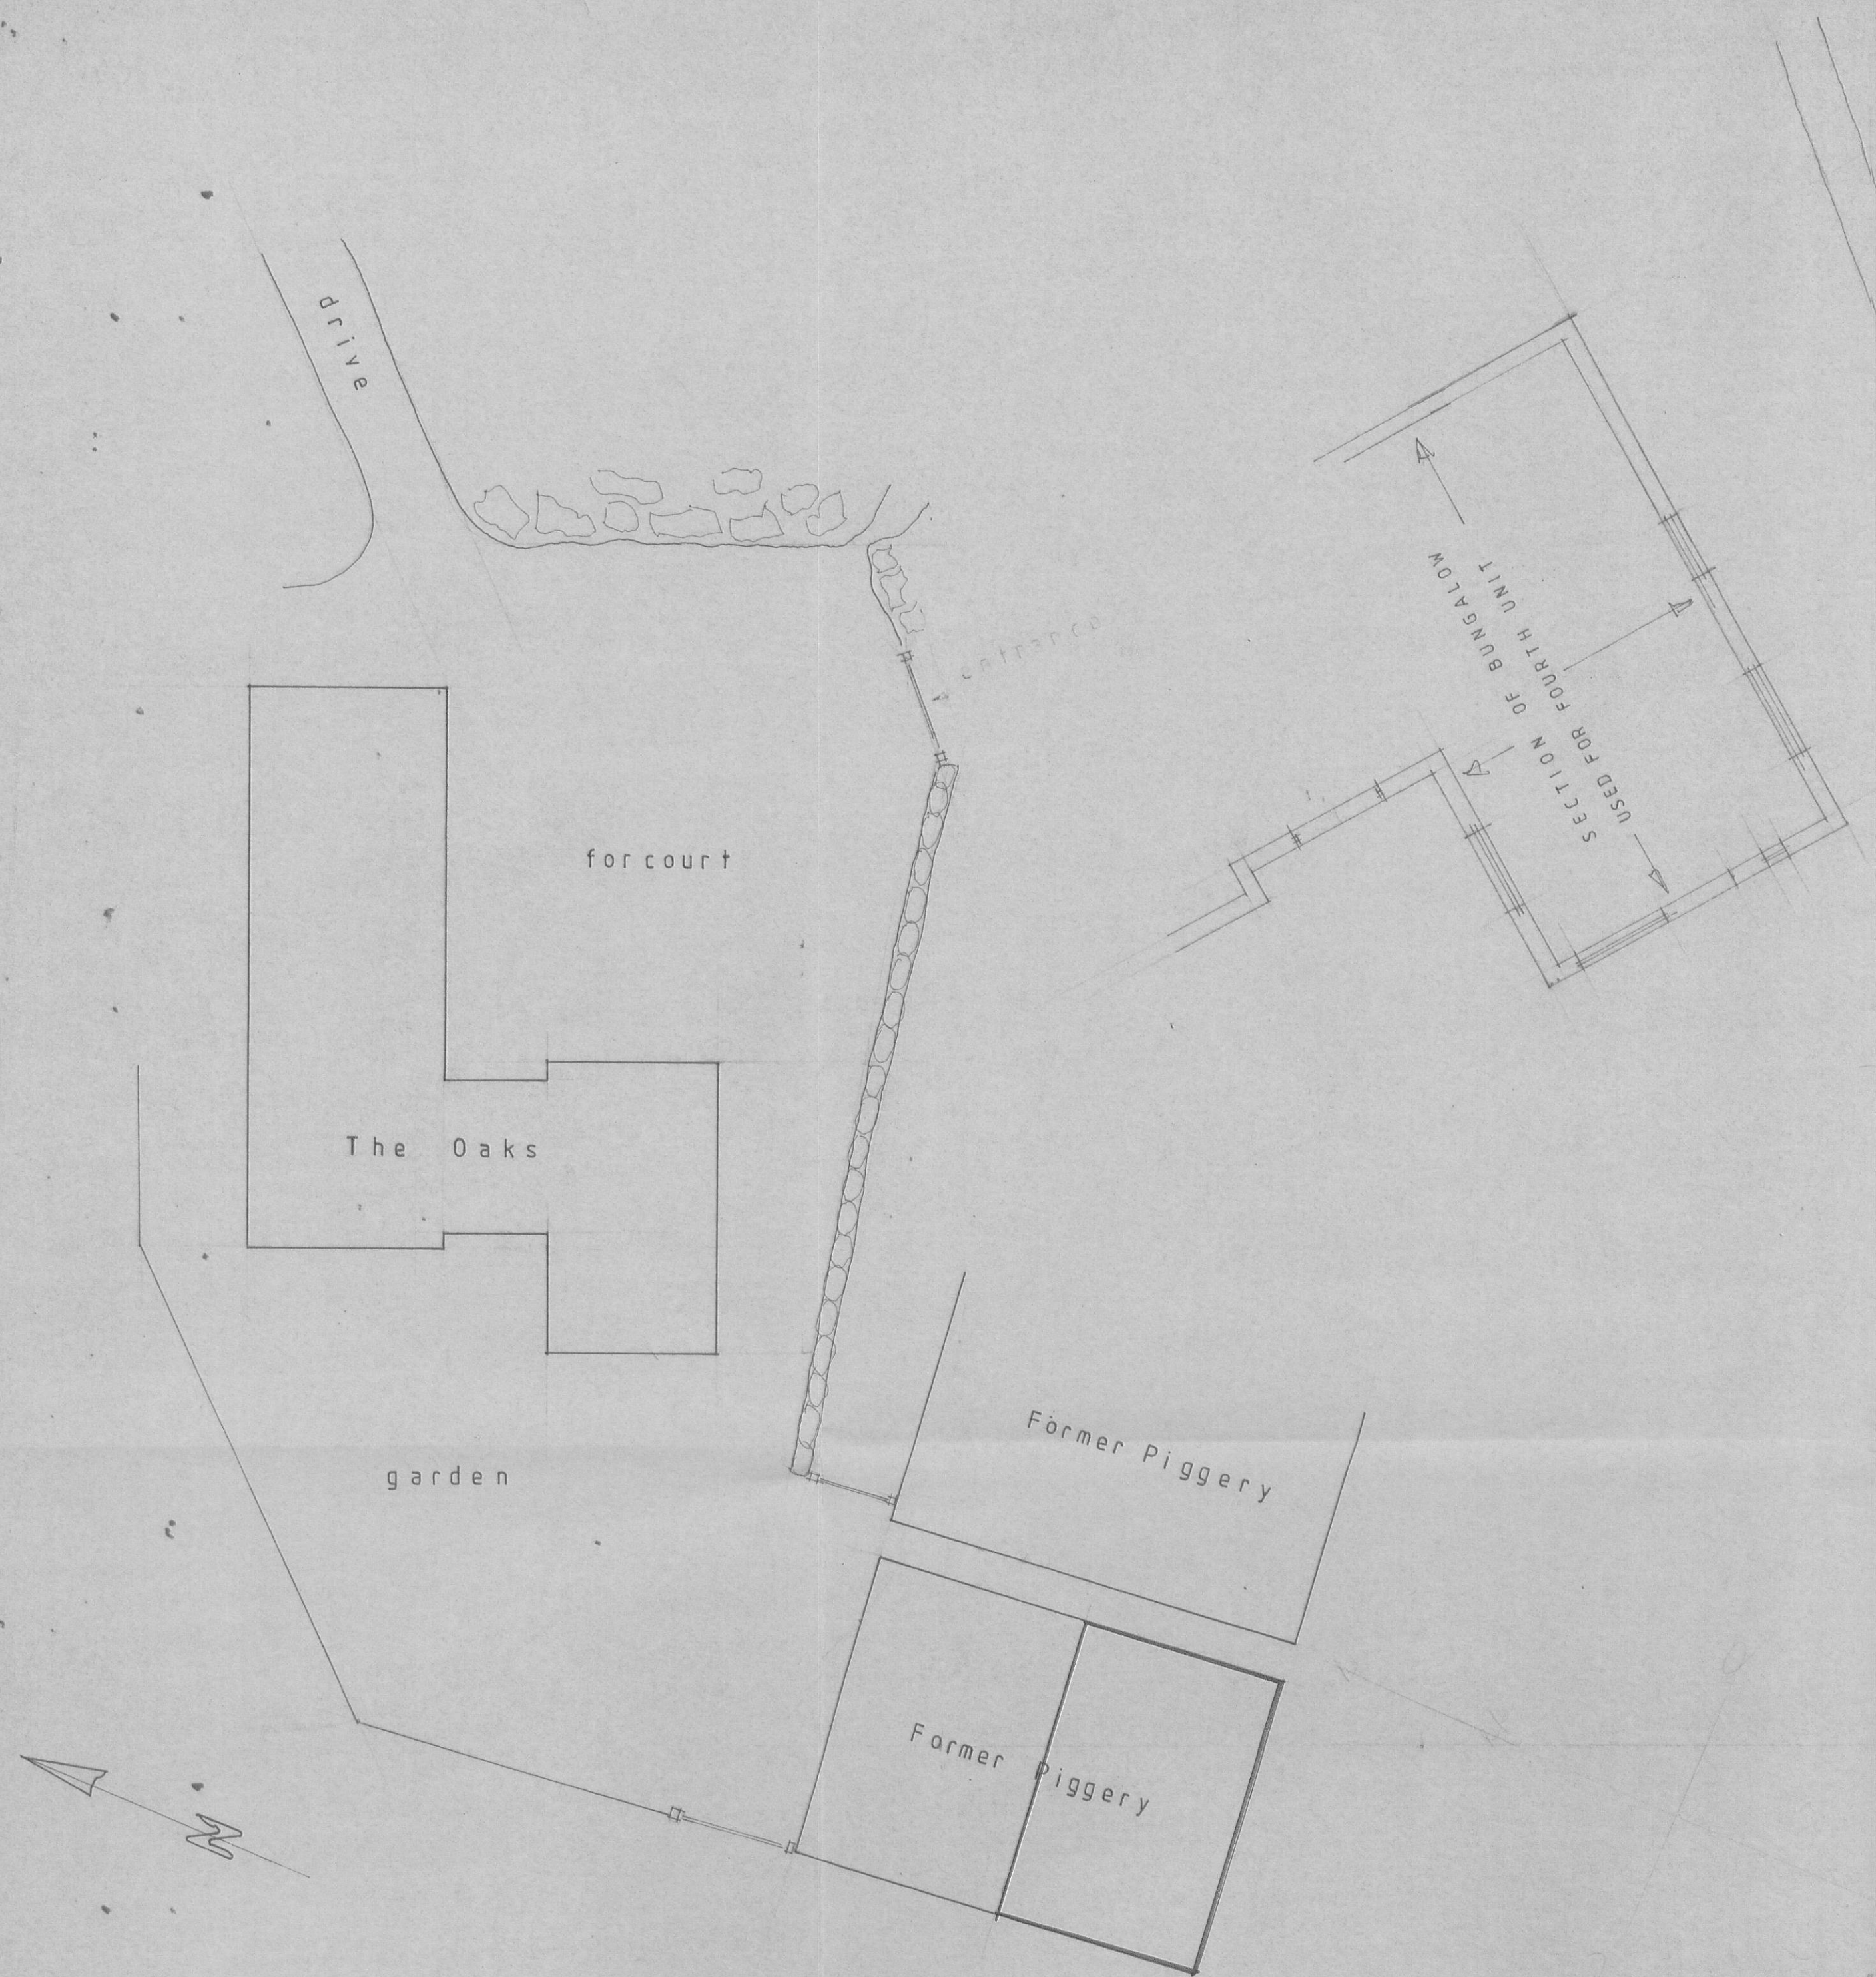
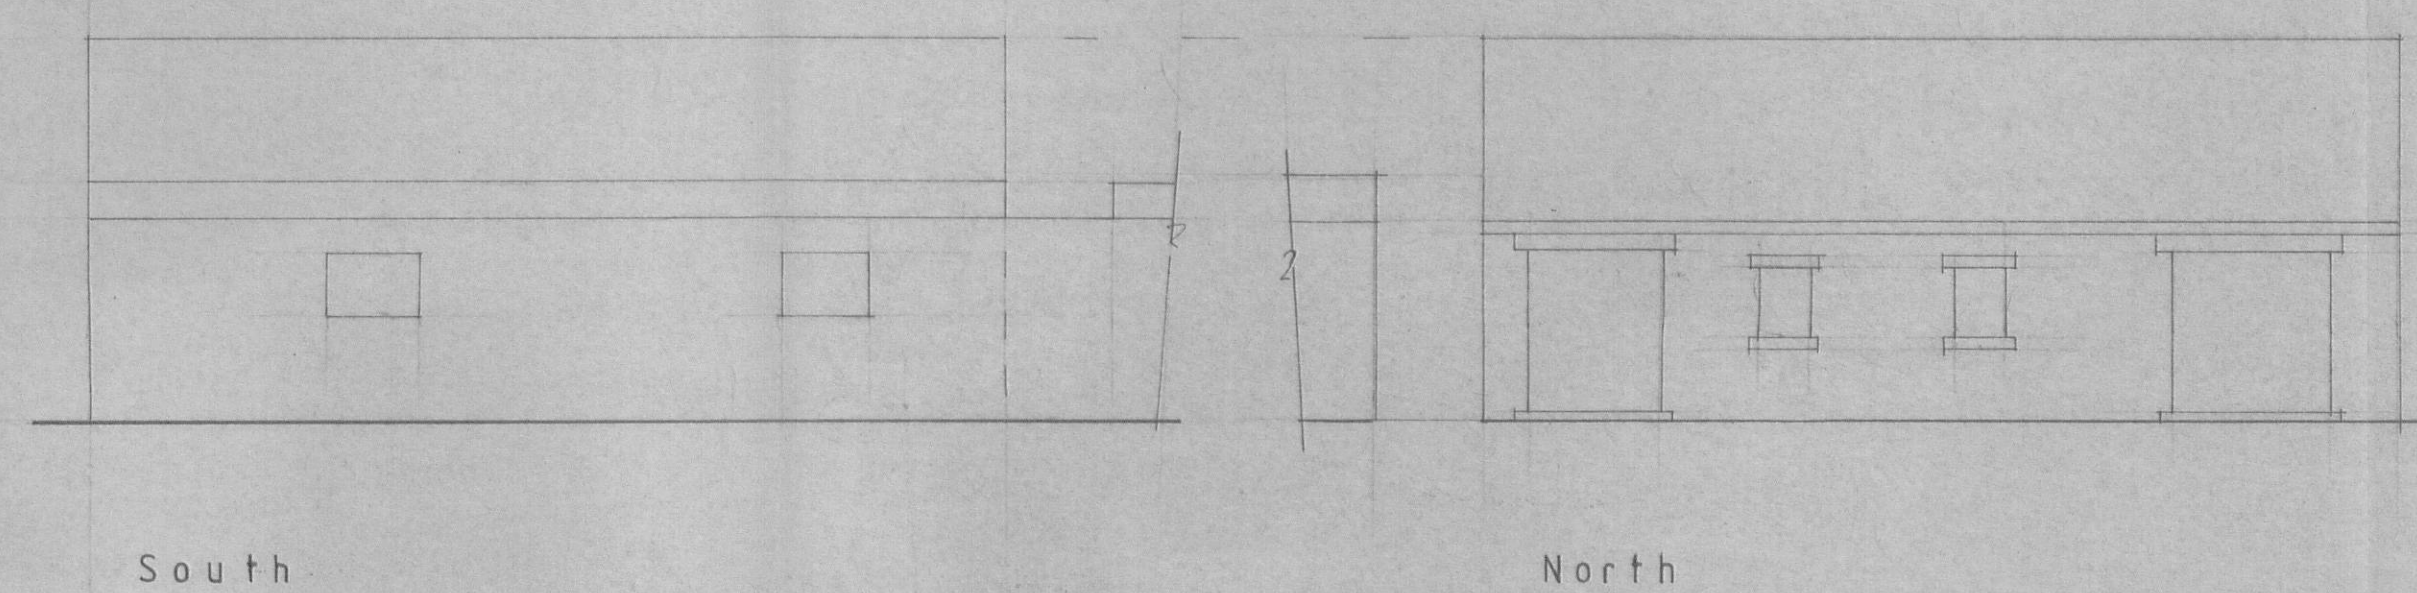


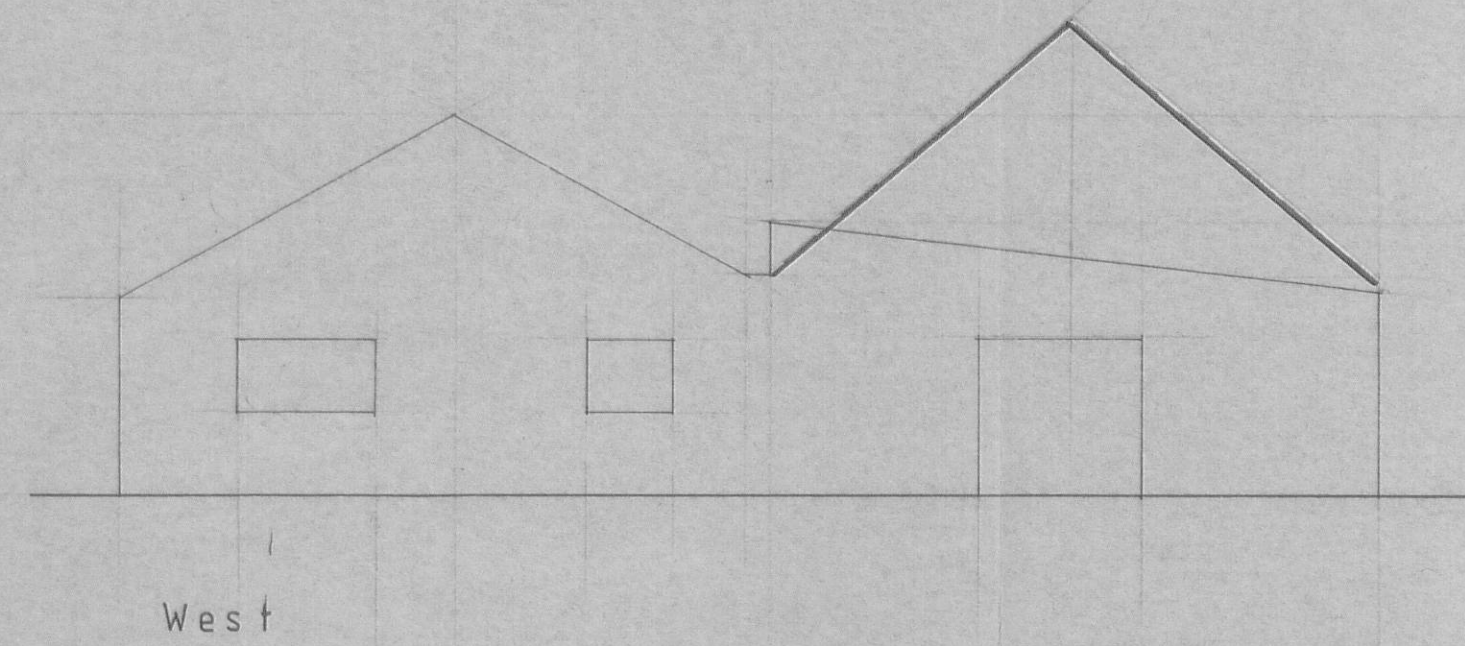

Existing Site Layout

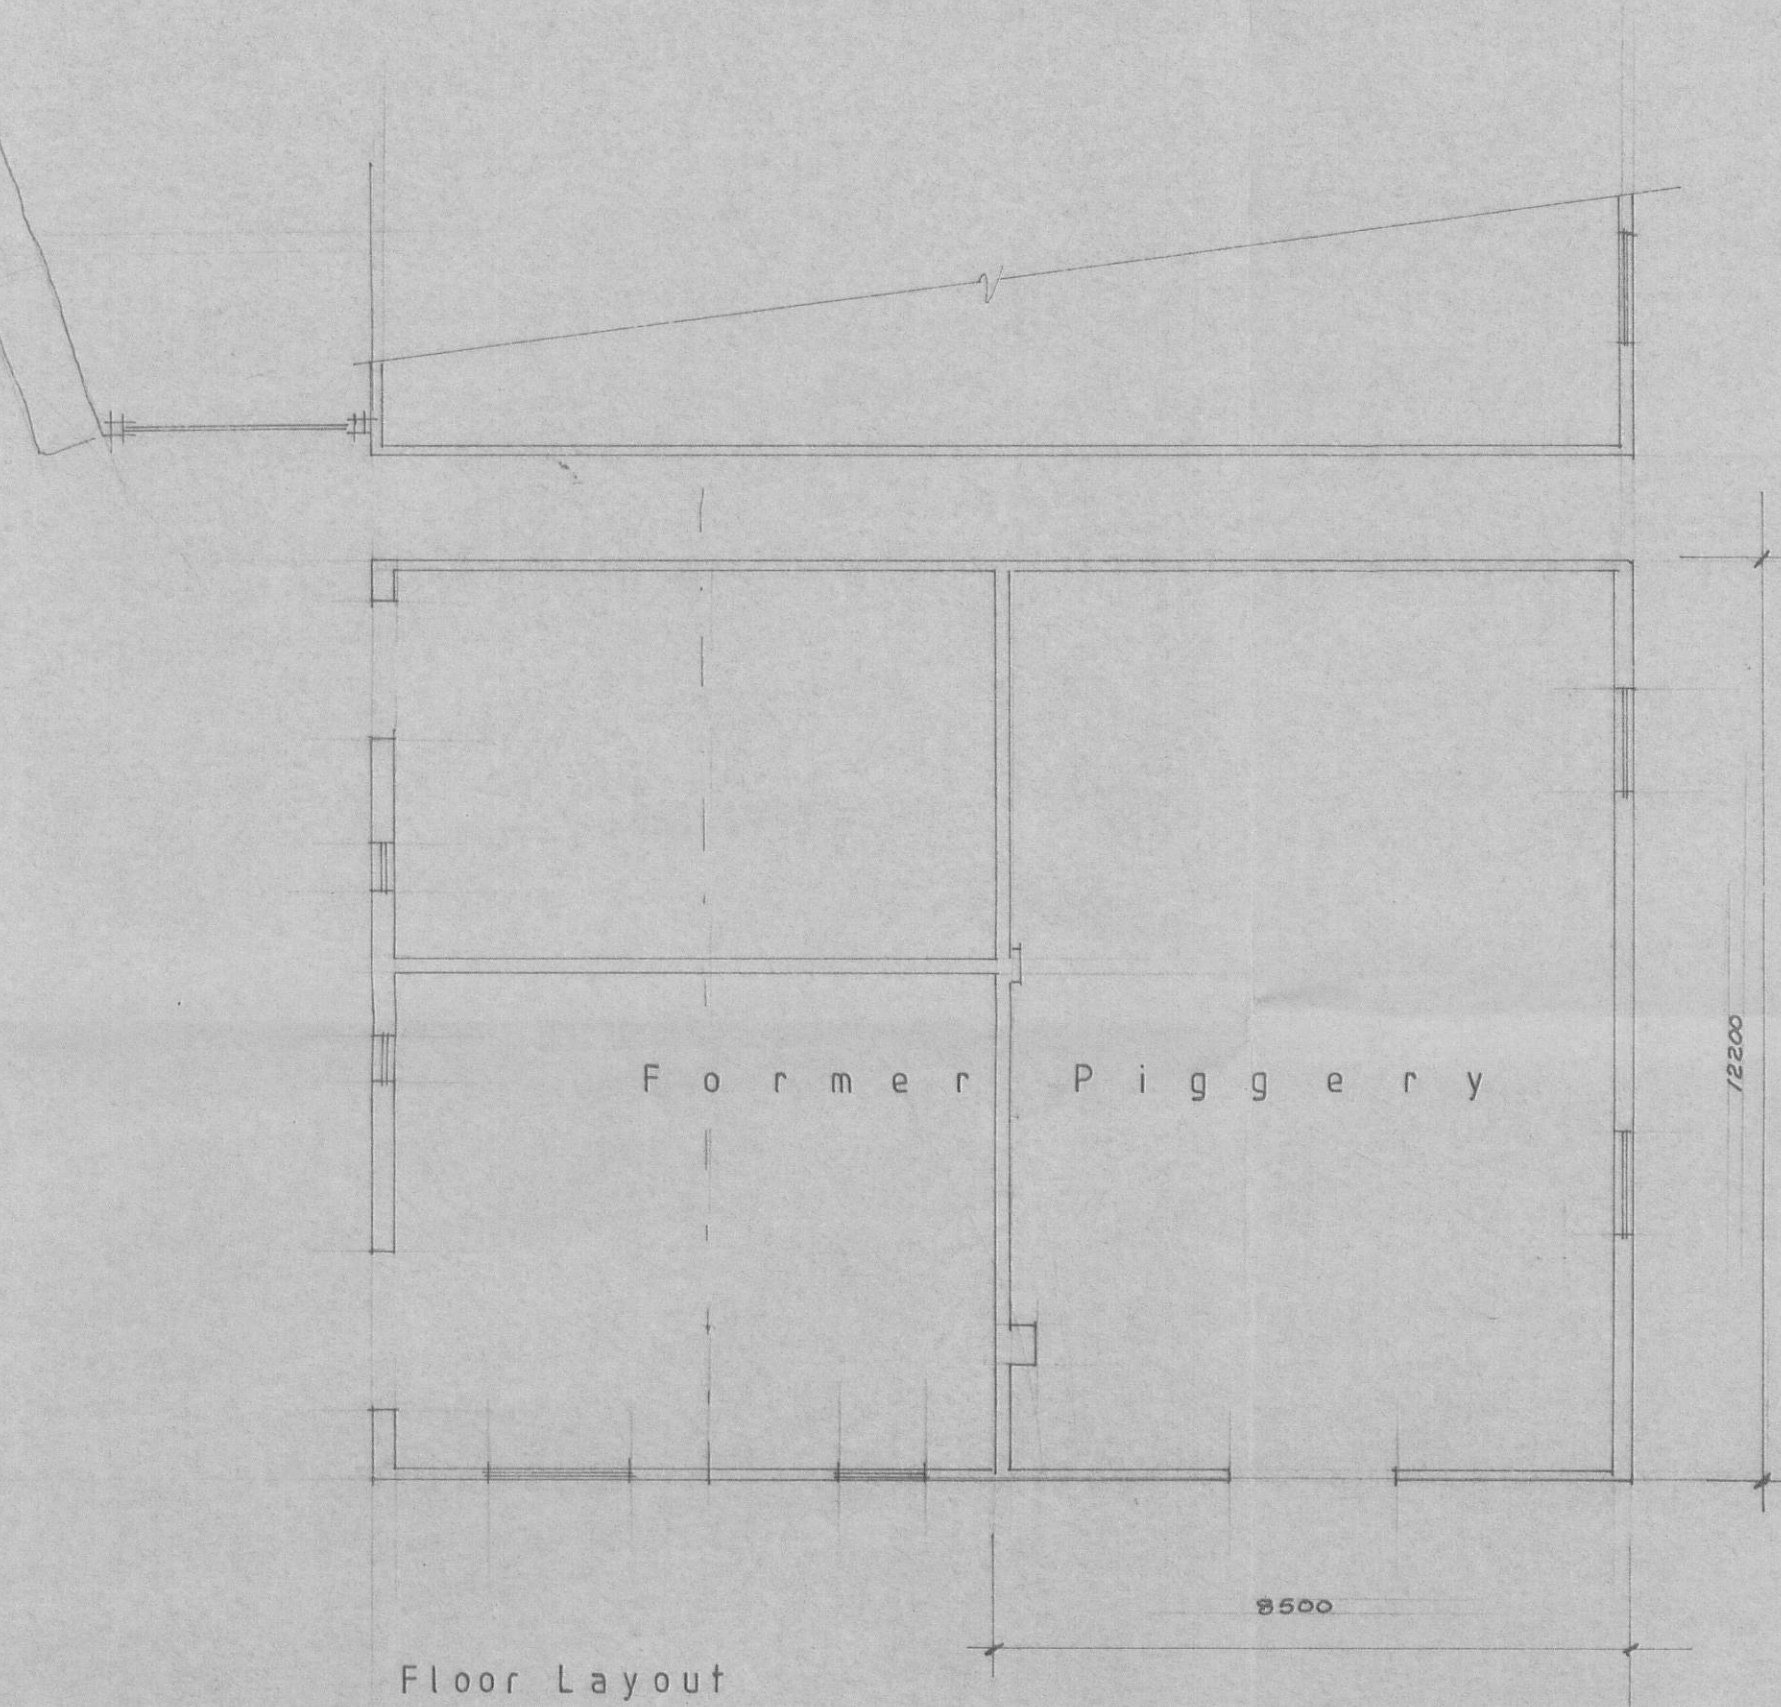

320110420P

S.J. Bialecki Limited
Building Surveyors

Drawing no 7004

Scale 1:100

Existing Layouts
And Elevations

Proposed
Improvement to Existing
Roof on 'Out Building

At
The Oaks
Old Nab Road
Langho