


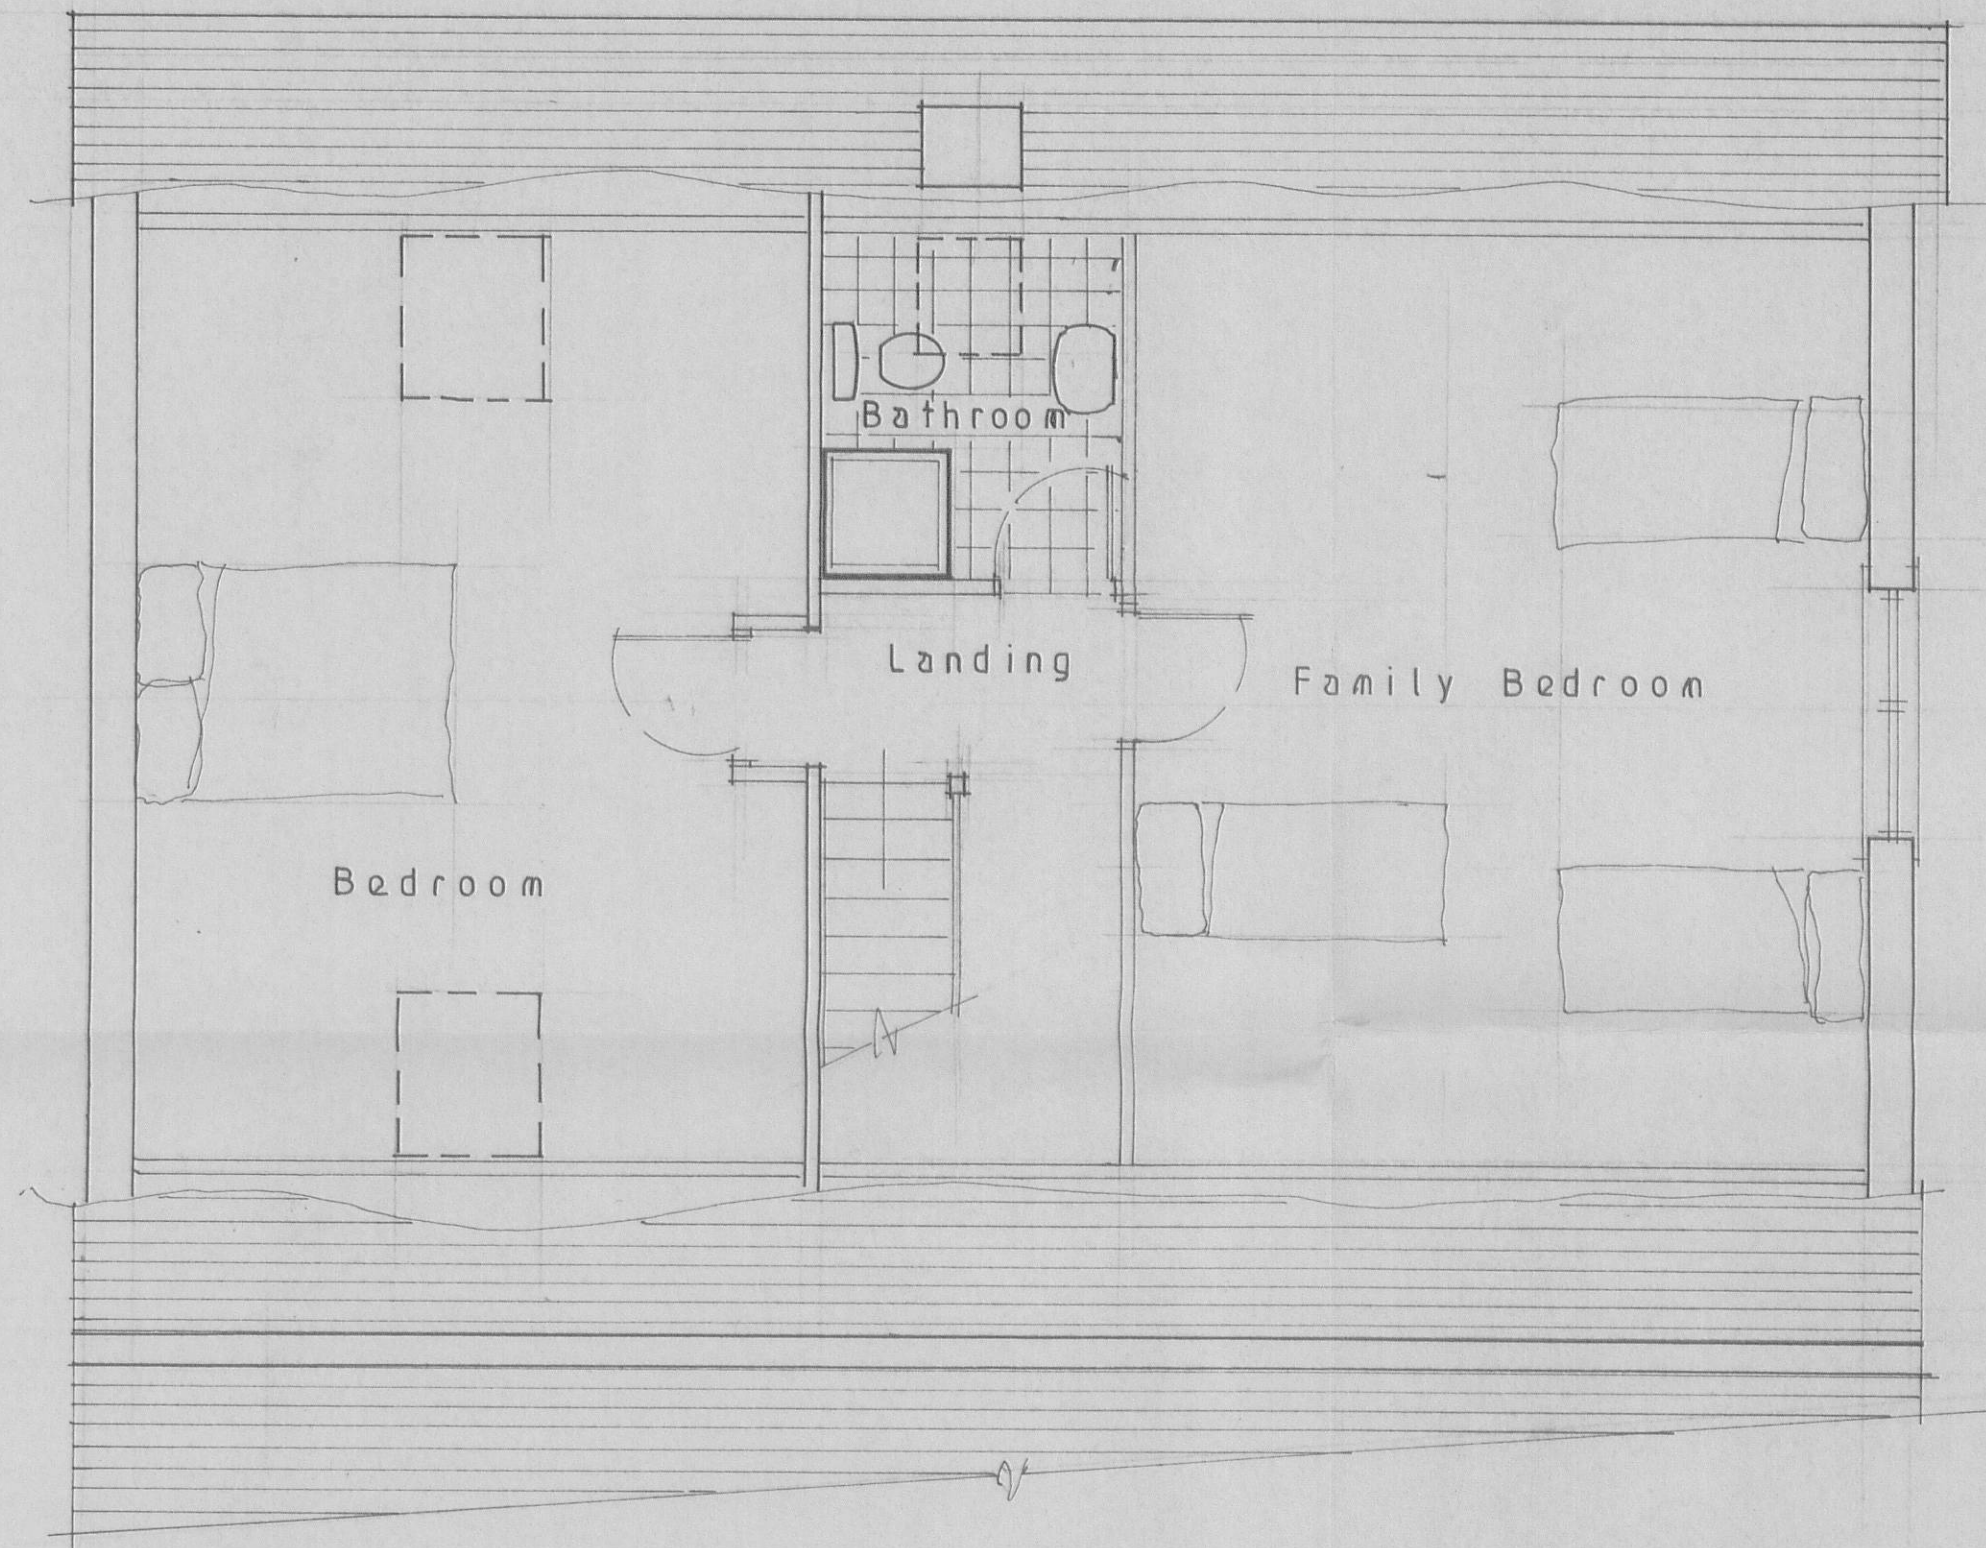

S.J. Bialocki Limited
Building Surveyors

Drawing no 7006

Scale 1:50

Proposed First Floor

Proposed
Improvement to Existing
Roof on Out Building
At
The Oaks
Old Nab Road
Langho

320110420P