





Proposed Plan Ground Floor




West

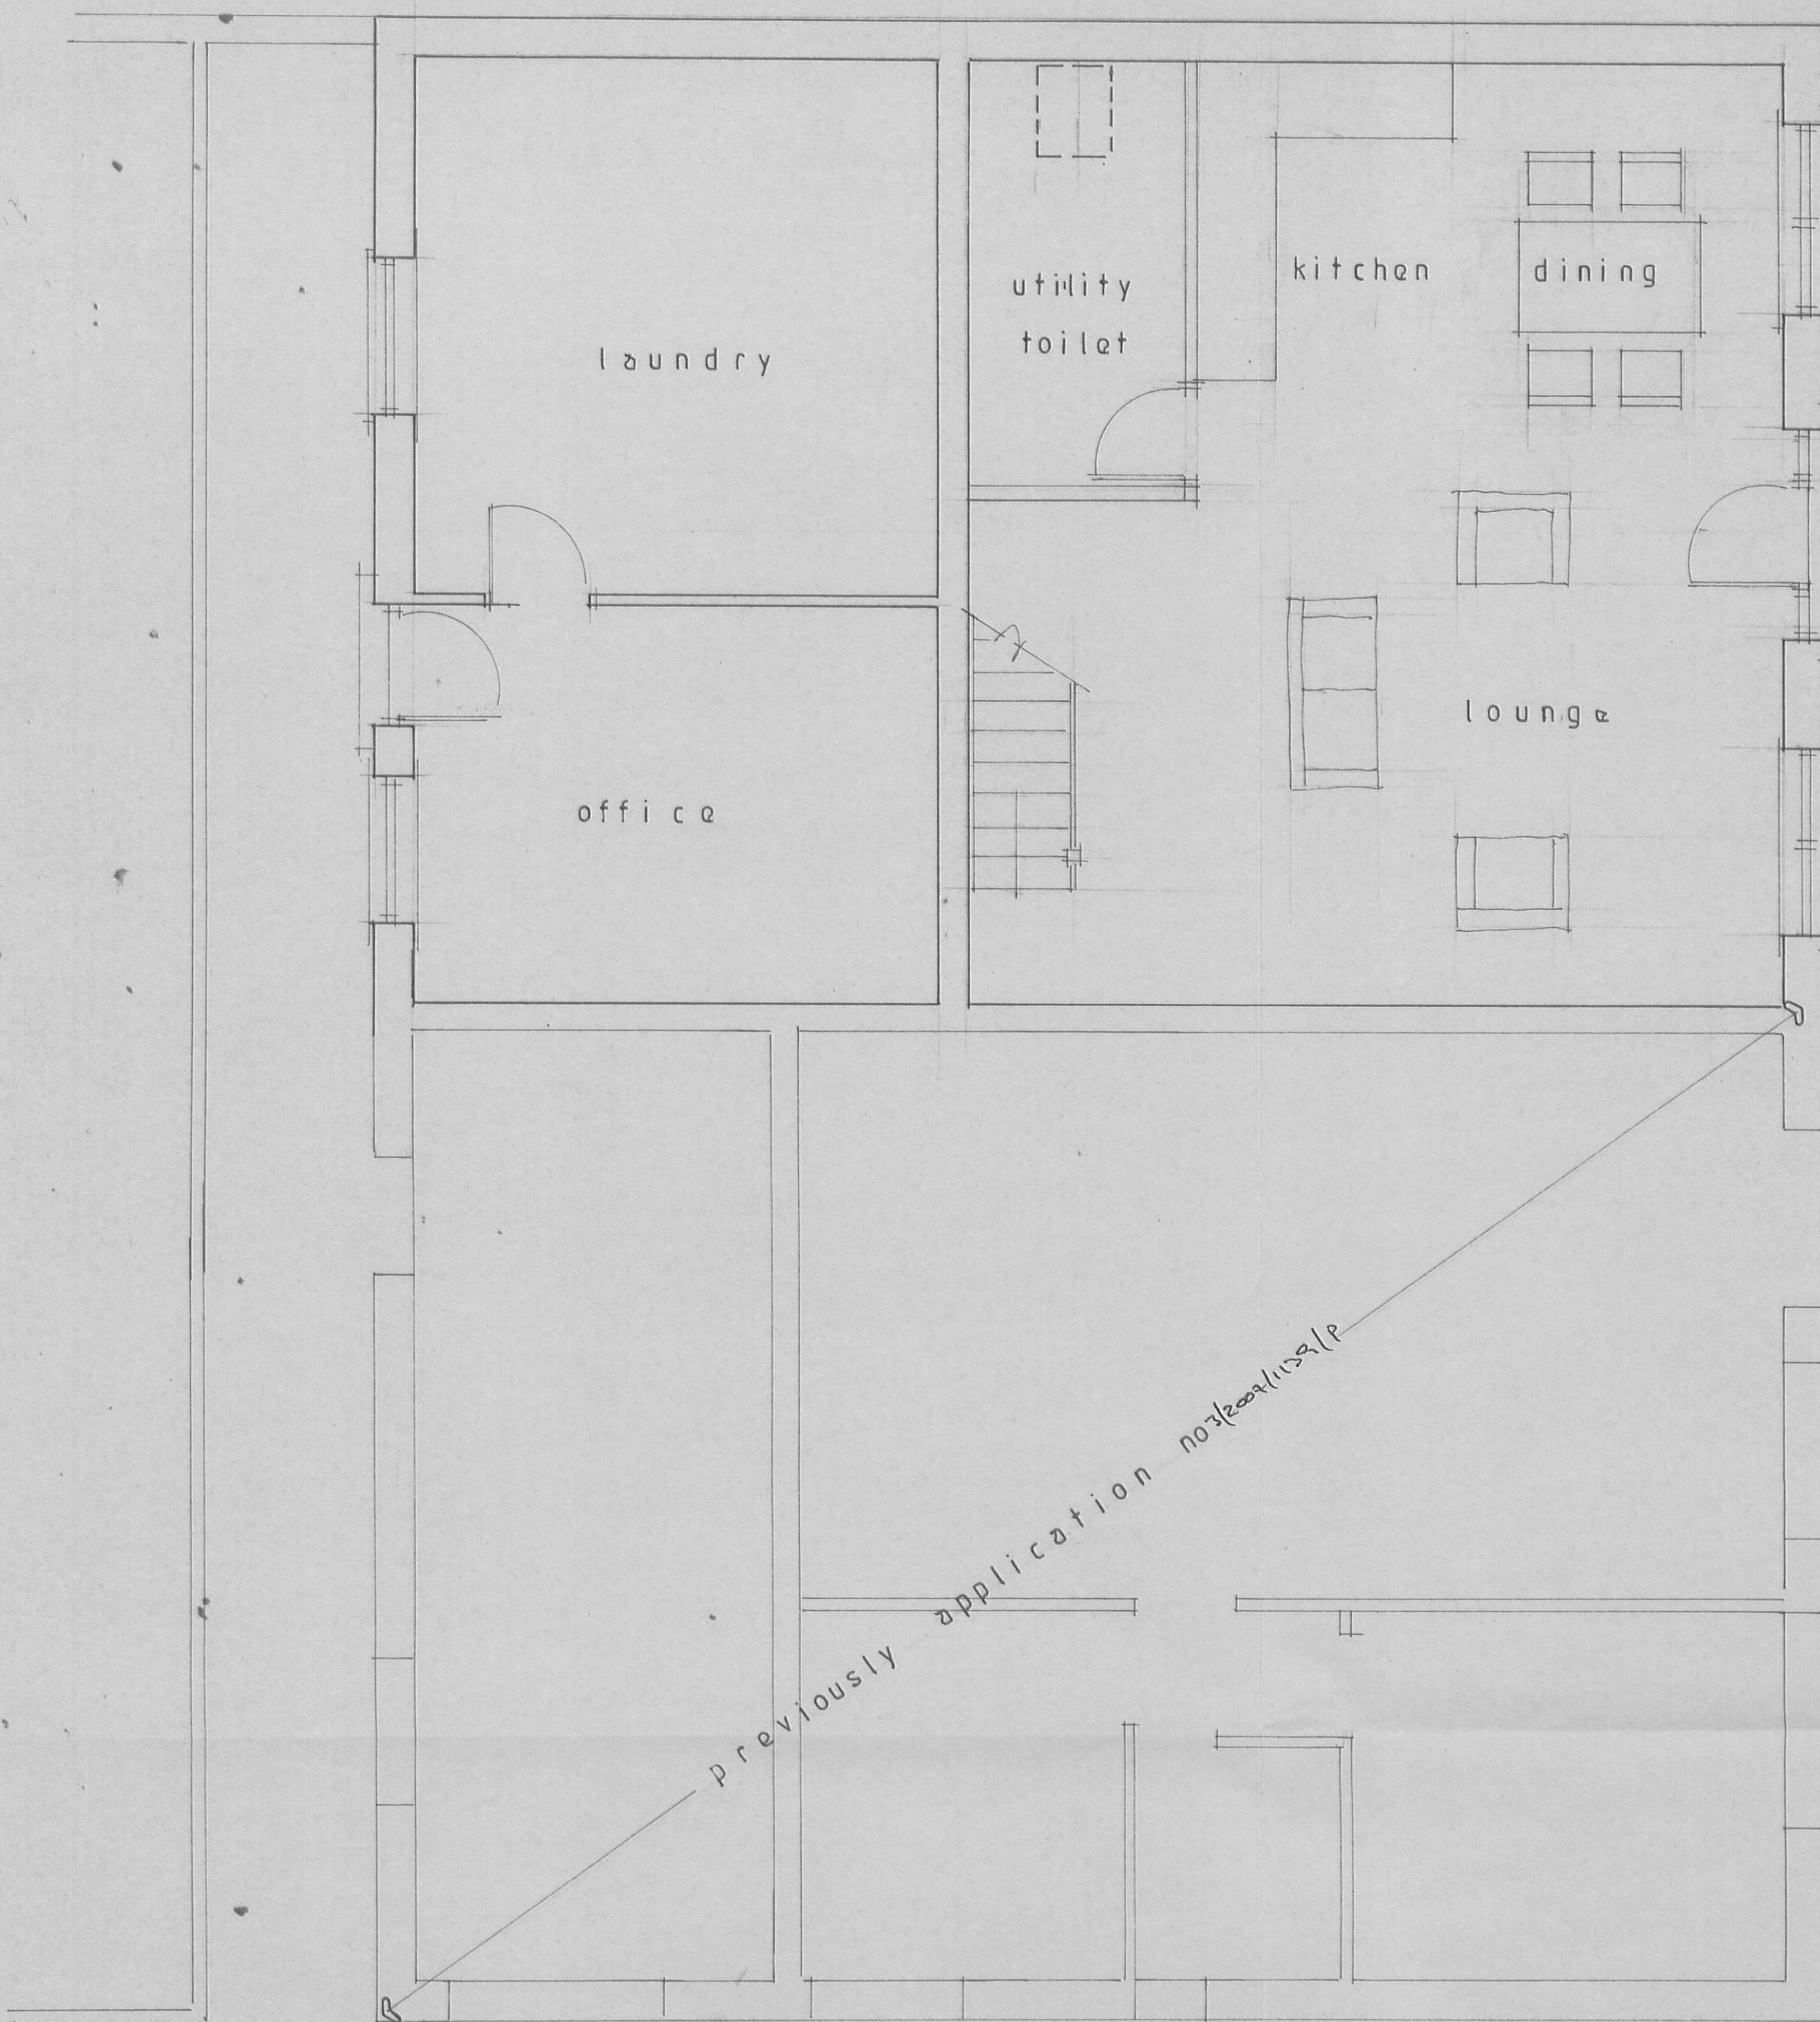

East

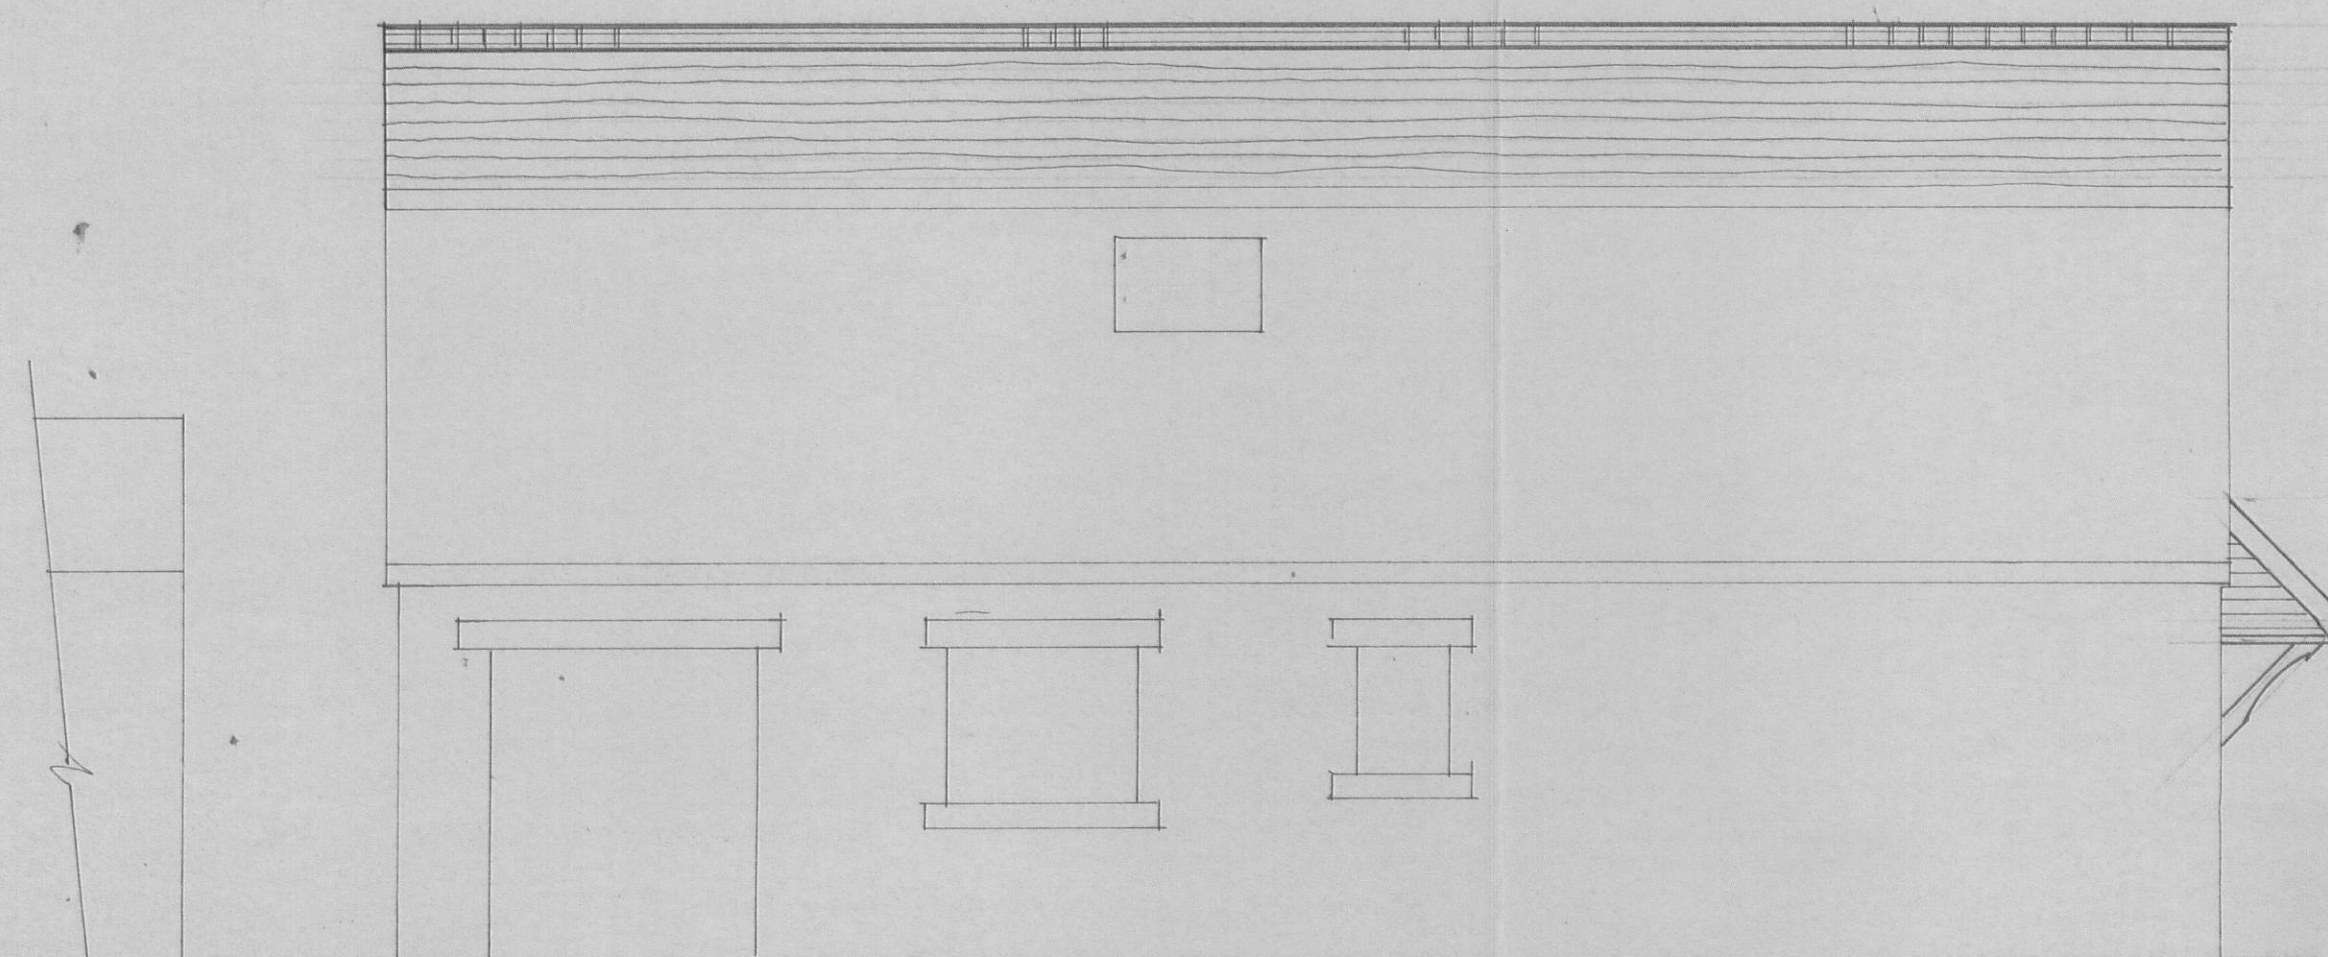

North

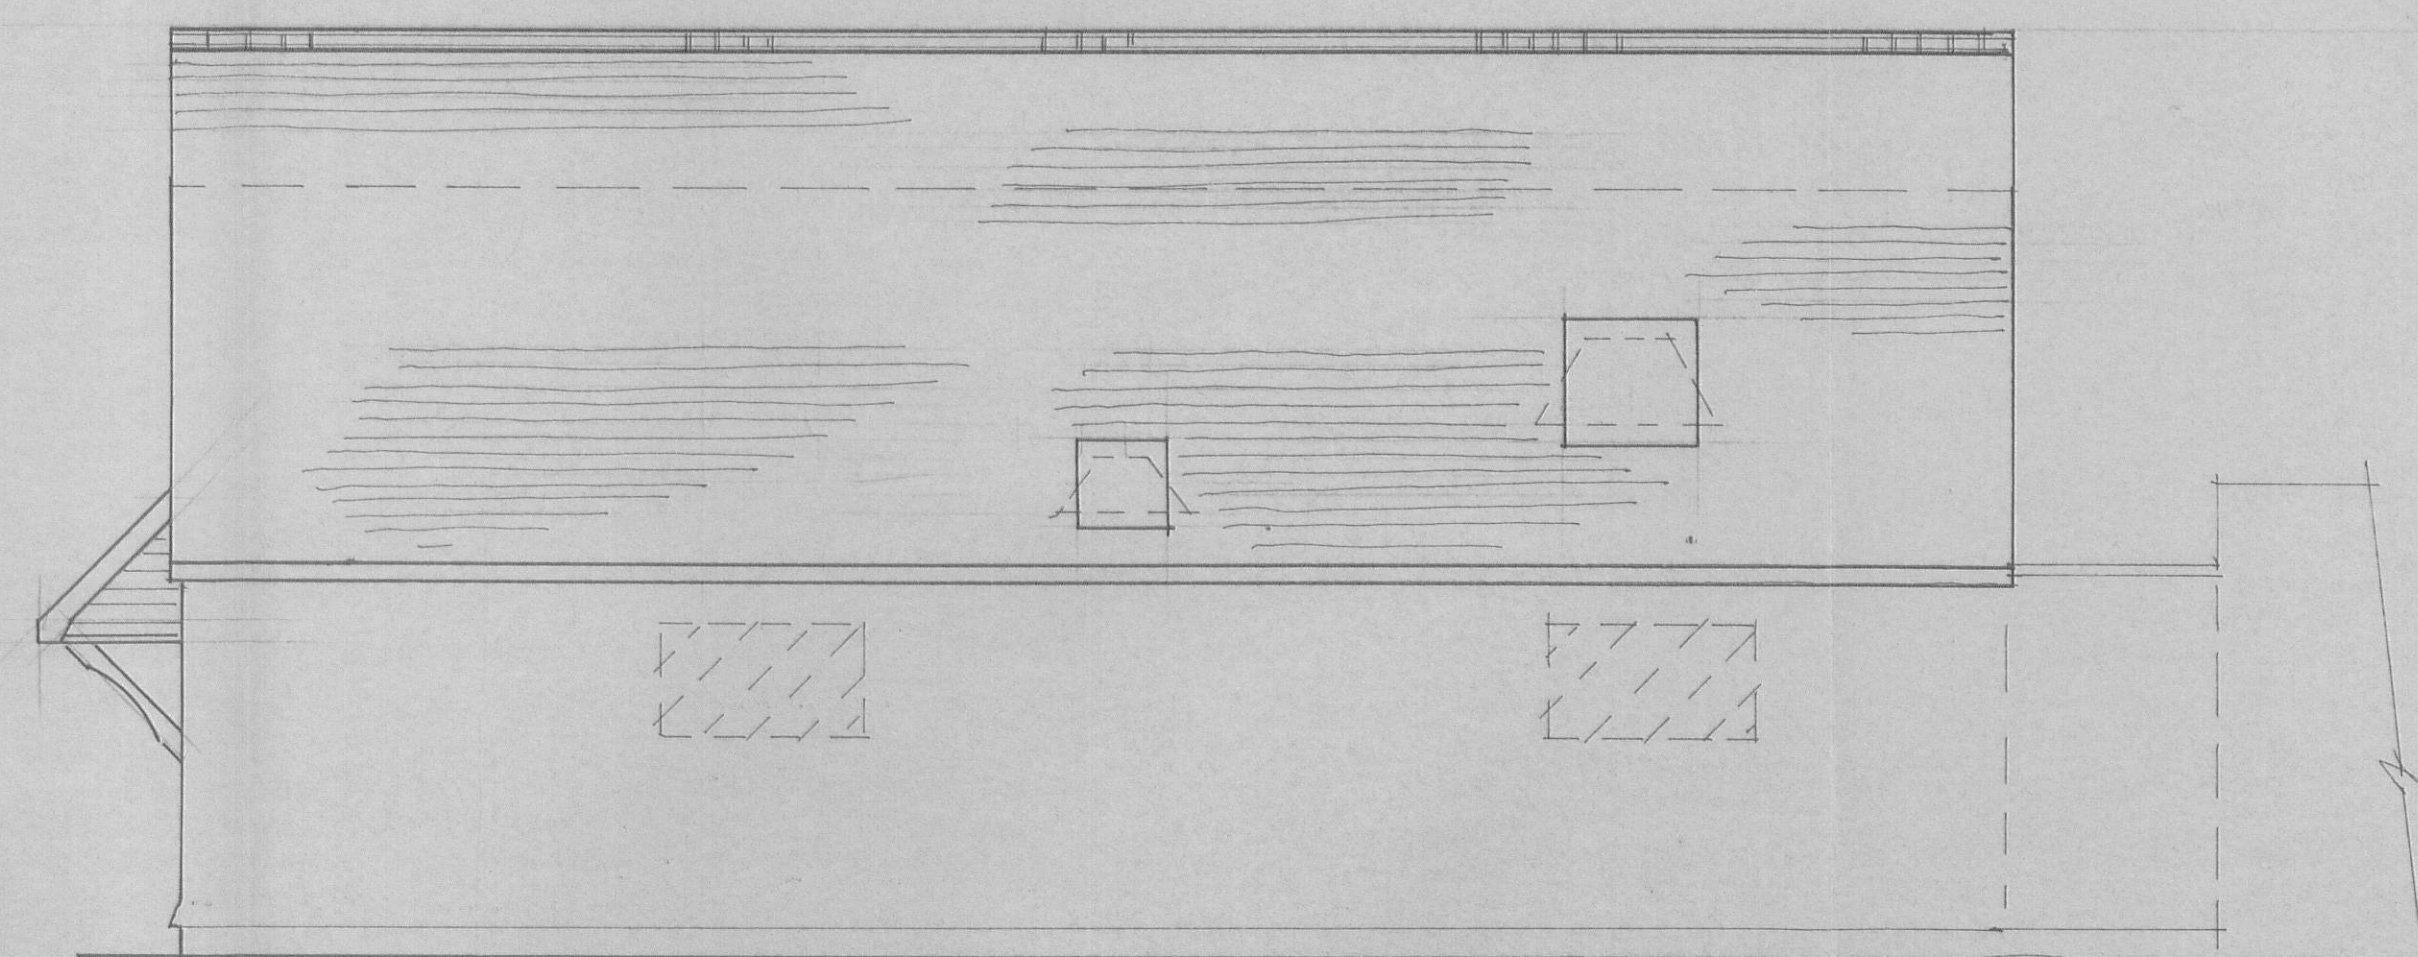

South

320110420P

S.J.Bialecki Limited
Building Surveyors

Drawing no 7005

Scale 1:50

Proposed Floor
Layouts and Elevations

Proposed
Improvements to Existing
Roof on out Building
At
The Oaks
Old Nab Road
Langho