



RIBBLE VALLEY
BOROUGH COUNCIL

For office use only

Application No.

Date received 320110424P

Fee paid £

Receipt No:

Council Offices, Church Walk, Clitheroe, Lancashire. BB7 2RA Tel: 01200 425111 www.ribblevalley.gov.uk

Application for consent to display an advertisement(s).
Town and Country Planning (Control of Advertisement) Regulations 2007

Publication of applications on planning authority websites.

Please note that the information provided on this application form and in supporting documents may be published on the Authority's website. If you require any further clarification, please contact the Authority's planning department.

1. Applicant Name, Address and Contact Details


Title:	Mr	First name:	Steve	Surname:	Ingham	
Company name:	James Hall & Co. Limited					
Street address:	Spar Distribution Centre			Country Code	National Number	Extension Number
	Bowland Ciew			Telephone number:		
				Mobile number:		
Town/City:	Preston			Fax number:		
County:	Lancs			Email address:		
Country:	United Kingdom					
Postcode:	PR2 5QT				linda.dinsdale@askjas.co.uk	

Are you an agent acting on behalf of the applicant?

☒ Yes ☐ No

2. Agent Name, Address and Contact Details

Title:	Mr	First Name:	Fred	Surname:	Talukder	
Company name:	John Anthony Signs					
Street address:	Claydons Lane			Country Code	National Number	Extension Number
				Telephone number:	01268	777333
				Mobile number:		
Town/City:	Rayleigh			Fax number:	01268	777193
County:	Essex			Email address:		
Country:						
Postcode:	SS6 7UU				linda.dinsdale@askjas.co.uk	

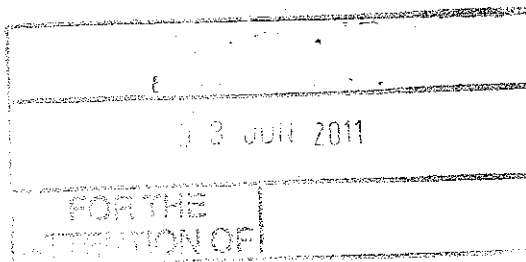

3. Site Address Details

Full postal address of the site (including full postcode where available)

House:		Suffix:	
House name:	Spar (Formerly Perrys Garage)		
Street address:	EDISFORD ROAD		
Town/City:	CLITHEROE		
County:	LANCASHIRE		
Postcode:	BB7 2LT		

Description:

Description of location or a grid reference
(must be completed if postcode is not known):

Easting:	373347
Northing:	441669

4. Pre-application Advice

Has assistance or prior advice been sought from the local authority about this application?

☒ Yes ☐ No

If Yes, please complete the following information about the advice you were given (this will help the authority to deal with this application more efficiently):

Officer name:

Title:	Mr	First name:	Graeme	Surname:	Thorpe
Reference:	RV\2011\ENQ\00187				
Date (DD/MM/YYYY):		(Must be pre-application submission)			

Details of the pre-application advice received:

Enquiring whether we require Advertisement Consent for the 3no fascia signs. 1 illuminated, 2 non illuminated.

5. Neighbour and Community Consultation

Have you consulted your neighbours or the local community about the proposal?

☐ Yes ☒ No

5. Authority Employee/Member

With respect to the Authority, I am:

- (a) a member of staff
- (b) an elected member
- (c) related to a member of staff
- (d) related to an elected member

Do any of these statements apply to you?

☐ Yes ☒ No

7. Type of Proposed Advertisement(s)

Please describe the proposed advertisement(s):

3no fascia signs

How many of the following type of advertisements are you applying for?

Fascia sign(s)	3	Projecting or hanging sign(s)	0	Hoarding(s)	0	Other	0
----------------	--------------------------------	-------------------------------	--------------------------------	-------------	--------------------------------	-------	--------------------------------

8. Location of Advertisement(s)

Is the advertisement(s) you are applying for already in place?

☐ Yes ☒ No

Is an existing advertisement(s) to be removed and replaced by the advertisement(s) in this proposal?

☐ Yes ☒ No ☐ Not Applicable

Will the proposed advertisement(s) project over a footpath or other public highway?

☐ Yes ☒ No

9. Advertisement(s) Period

Please state the period of time for which consent is sought for the advertisement

From:	02/06/2011	To:	02/06/2016
-------	---	-----	---

Interest in the Land

Does the applicant own the land or buildings where the adverts are to be placed?

☐ Yes ☒ No

If No, has the permission of the owner or any other person entitled to give permission for the display of an advertisement been obtained?

☒ Yes ☐ No

320110424P

11 (a). Details of Proposed Advertisement(s) - Fascia Sign

What is the height from the ground to the base of the advertisement (in metres)?

3.5 m

What is the maximum projection of the advertisement from face of building (in metres)?

n/a m

What are the dimensions of the proposed advertisement?

Height: .76 x Width: 23.21 x Depth: .075 metres

What materials will the sign be made of?

acrylic, aluminium

What is the maximum height of any of the individual letters and symbols (in centimetres)?

52.9 cm

The colour of text and background:

white, red, green

Will the sign be illuminated? ☒ Yes ☐ No

Will the sign be illuminated internally or externally?

☐ Internally ☒ Externally

Illuminance Levels: 250 cd/m

Will the illumination be static or intermittent?

☒ Static ☐ Intermittent

11 (a). Details of Proposed Advertisement(s) - Fascia Sign

What is the height from the ground to the base of the advertisement (in metres)?

3.1 m

What is the maximum projection of the advertisement from face of building (in metres)?

n/a m

What are the dimensions of the proposed advertisement?

Height: .075 x Width: 3.666 x Depth: .075 metres

What materials will the sign be made of?

aluminium, acrylic

What is the maximum height of any of the individual letters and symbols (in centimetres)?

52.9 cm

The colour of text and background:

red, green, white

Will the sign be illuminated? ☐ Yes ☒ No

11 (a). Details of Proposed Advertisement(s) - Fascia Sign

What is the height from the ground to the base of the advertisement (in metres)?

3.5 m

What is the maximum projection of the advertisement from face of building (in metres)?

n/a m

What are the dimensions of the proposed advertisement?

Height: .75 x Width: 3.611 x Depth: .075 metres

What materials will the sign be made of?

aluminium, acrylic

What is the maximum height of any of the individual letters and symbols (in centimetres)?

52.9 cm

The colour of text and background:

Will the sign be illuminated? ☐ Yes ☒ No

12. Site Visit

Can the site be seen from a public road, public footpath, bridleway or other public land?

☒ Yes ☐ No

If the planning authority needs to make an appointment to carry out a site visit, whom should they contact? (Please select only one)


☒ The agent ☐ The applicant ☐ Other person

13. Declaration

I/we hereby apply for planning permission/consent as described in this form and the accompanying plans/drawings and additional information.



Date 02/06/2011

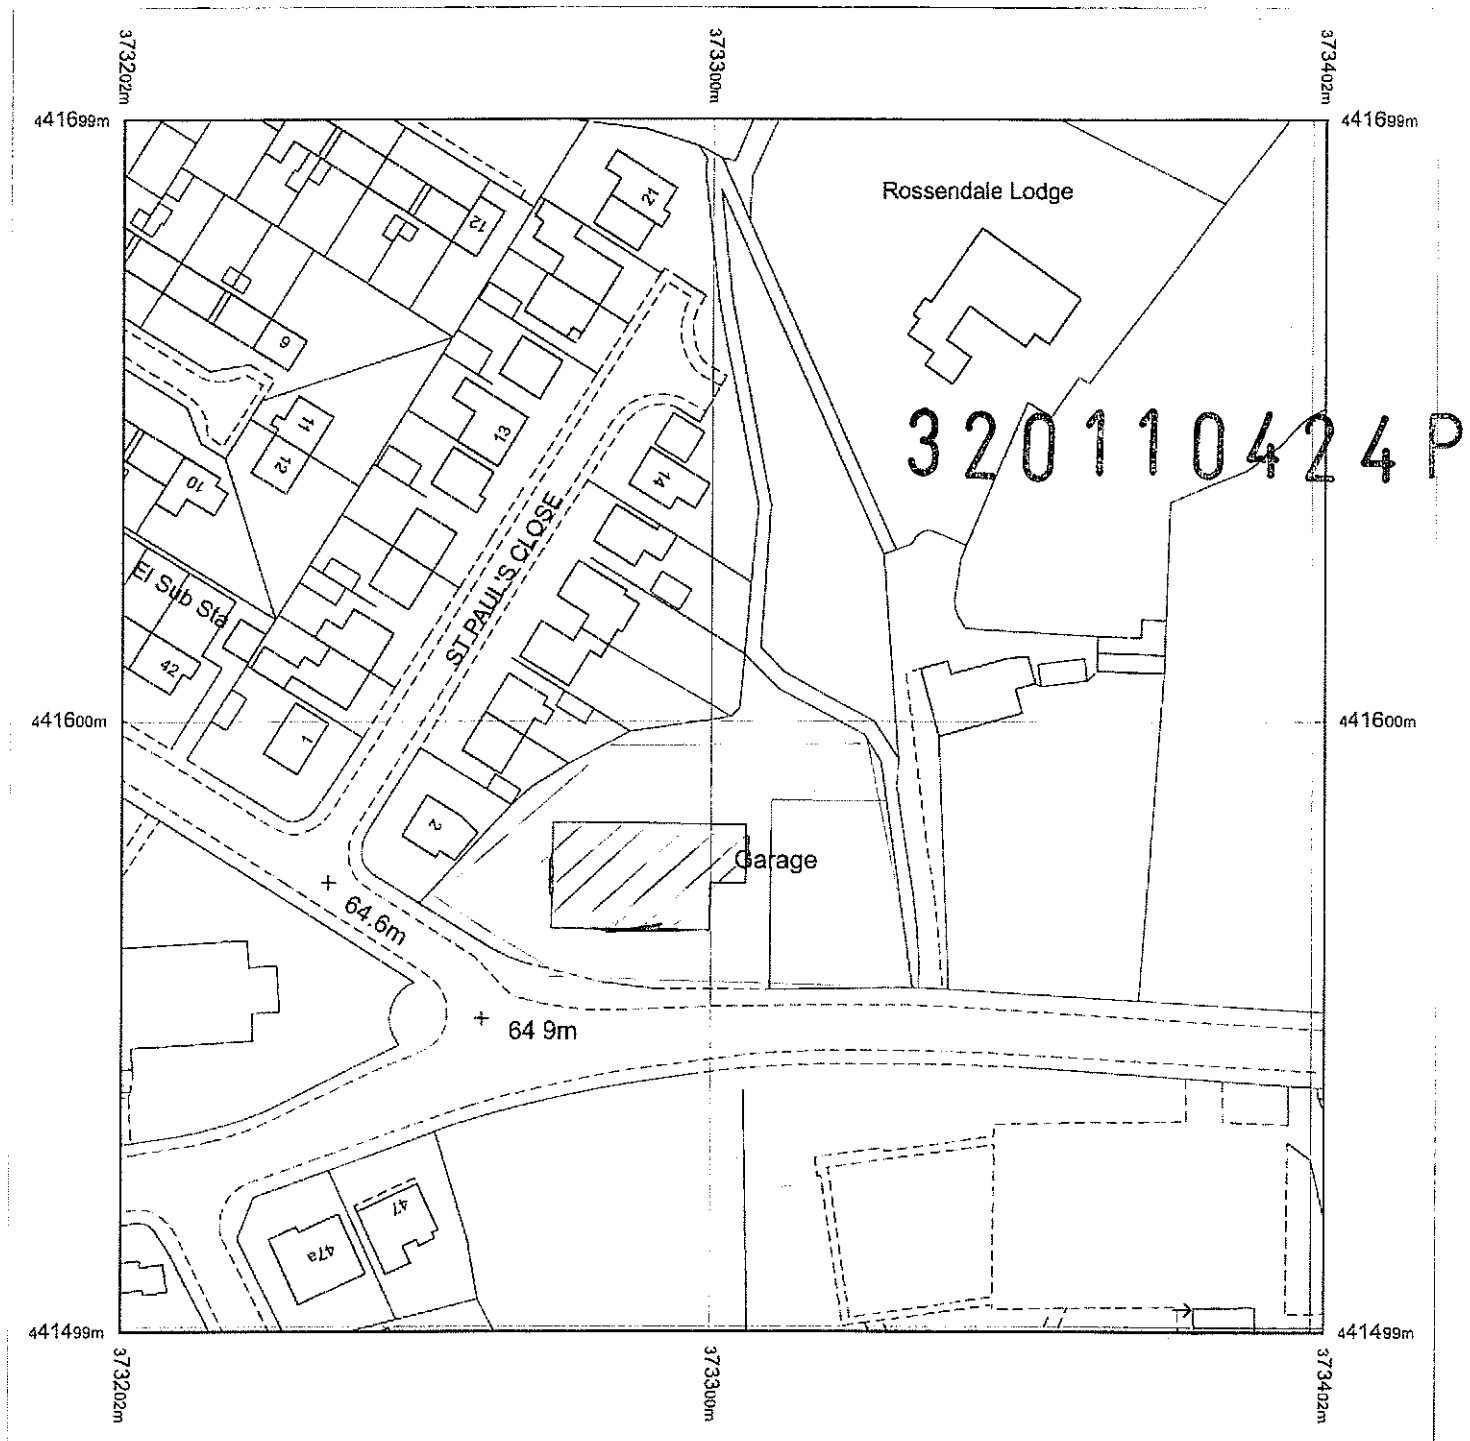

Produced 02.06.2011 from the Ordnance Survey National Geographic Database and incorporating surveyed revision available at this date © Crown Copyright 2011.


Reproduction in whole or part is prohibited without the prior permission of Ordnance Survey

Ordnance Survey, the OS Symbol and OS Sitemap are registered trademarks of Ordnance Survey, the national mapping agency of Great Britain

The representation of a road track or path is no evidence of a right of way.

The representation of features as lines is no evidence of a property boundary

Part or all of this OS Sitemap is enlarged from mapping produced at one or more of the following scales: 1:1250 1:2500 1:10000

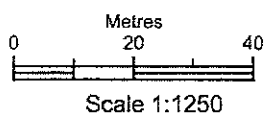

Supplied by: **National Map Centre**
Serial number: 00852900
Centre coordinates: 373302 25 441599 25

Further information can be found on the OS Sitemap Information leaflet or the Ordnance Survey web site:
www.ordnancesurvey.co.uk

Edisford Road

Ciltheroe

BB7 2LT

Rev	Description	Date	Revised by
1	Trough lights removed from 2 elevations	02.06.11	CJ
2	Text changed	02.06.11	CJ

320110424P

3 No Style 4 SPAR Badges:

The south elevation badge to be externally illuminated with an overhead trough light.


The west & east elevation badges to be non illuminated.

2 Off 3611mm x 750mm x 75mm
1 Off 3666mm x 760mm x 75mm
manufactured in 2.5mm thick aluminium,
with vertical face panel applied with red
vinyl weeded to reveal white SPAR text.
The logo applied with green vinyl
Surrounding areas stove enamelled white.

Spar tree logo = 529mm high
SPAR text = 296mm high


2 No folded aluminium side panels.

The top section finished white & bottom
section finished red.

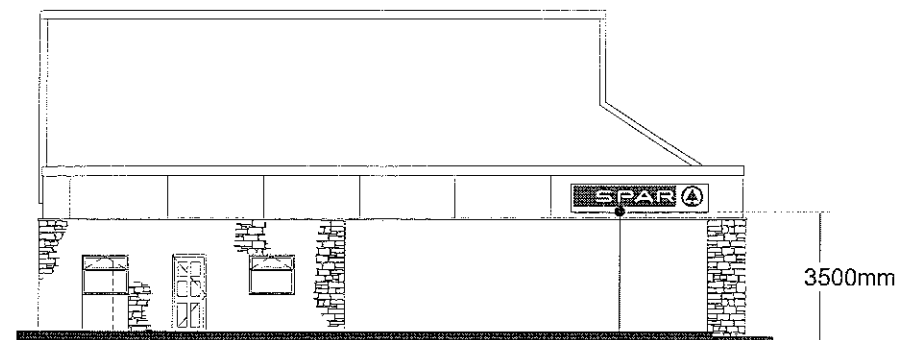


West Elevation 1:200

Badge size 3611mm x 750mm

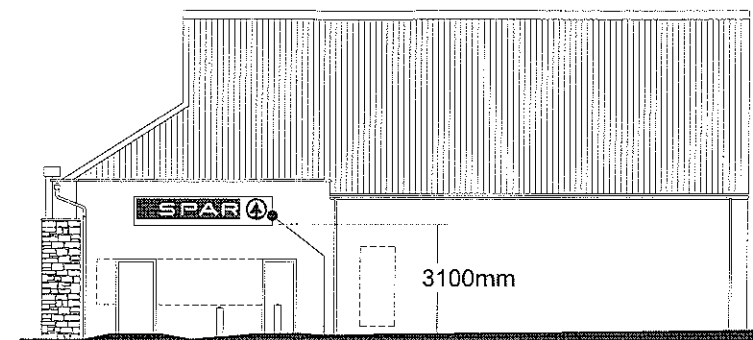


East Elevation 1:200


Style 4 badge removed from Garnets Road, Clitheroe & re-used here.
Badge size 3666mm x 760mm

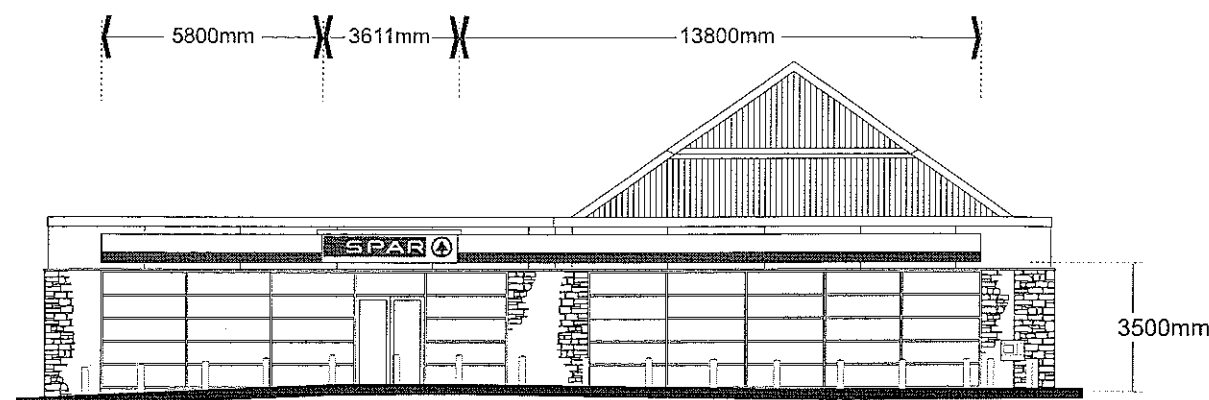

South Elevation 1:200

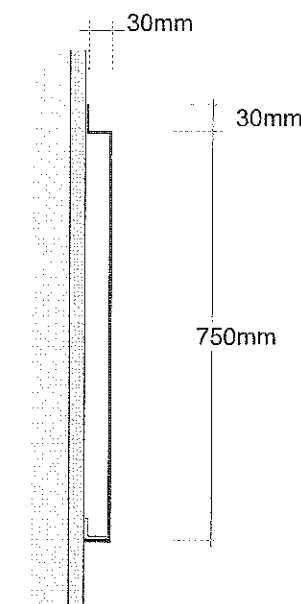

Section Through
Side Panels

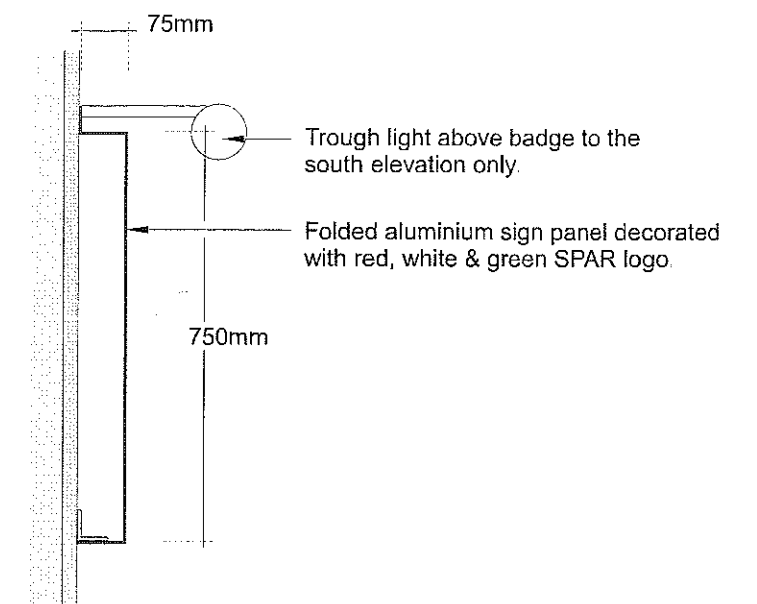

Section Through
Badge



JOHN ANTHONY SIGNS

TURNING IDEAS INTO REALITY

CLAYDON'S LANE RAYLEIGH ESSEX SS6 7UU

TEL: 01268 777333 FAX: 01268 777193