





320110432P

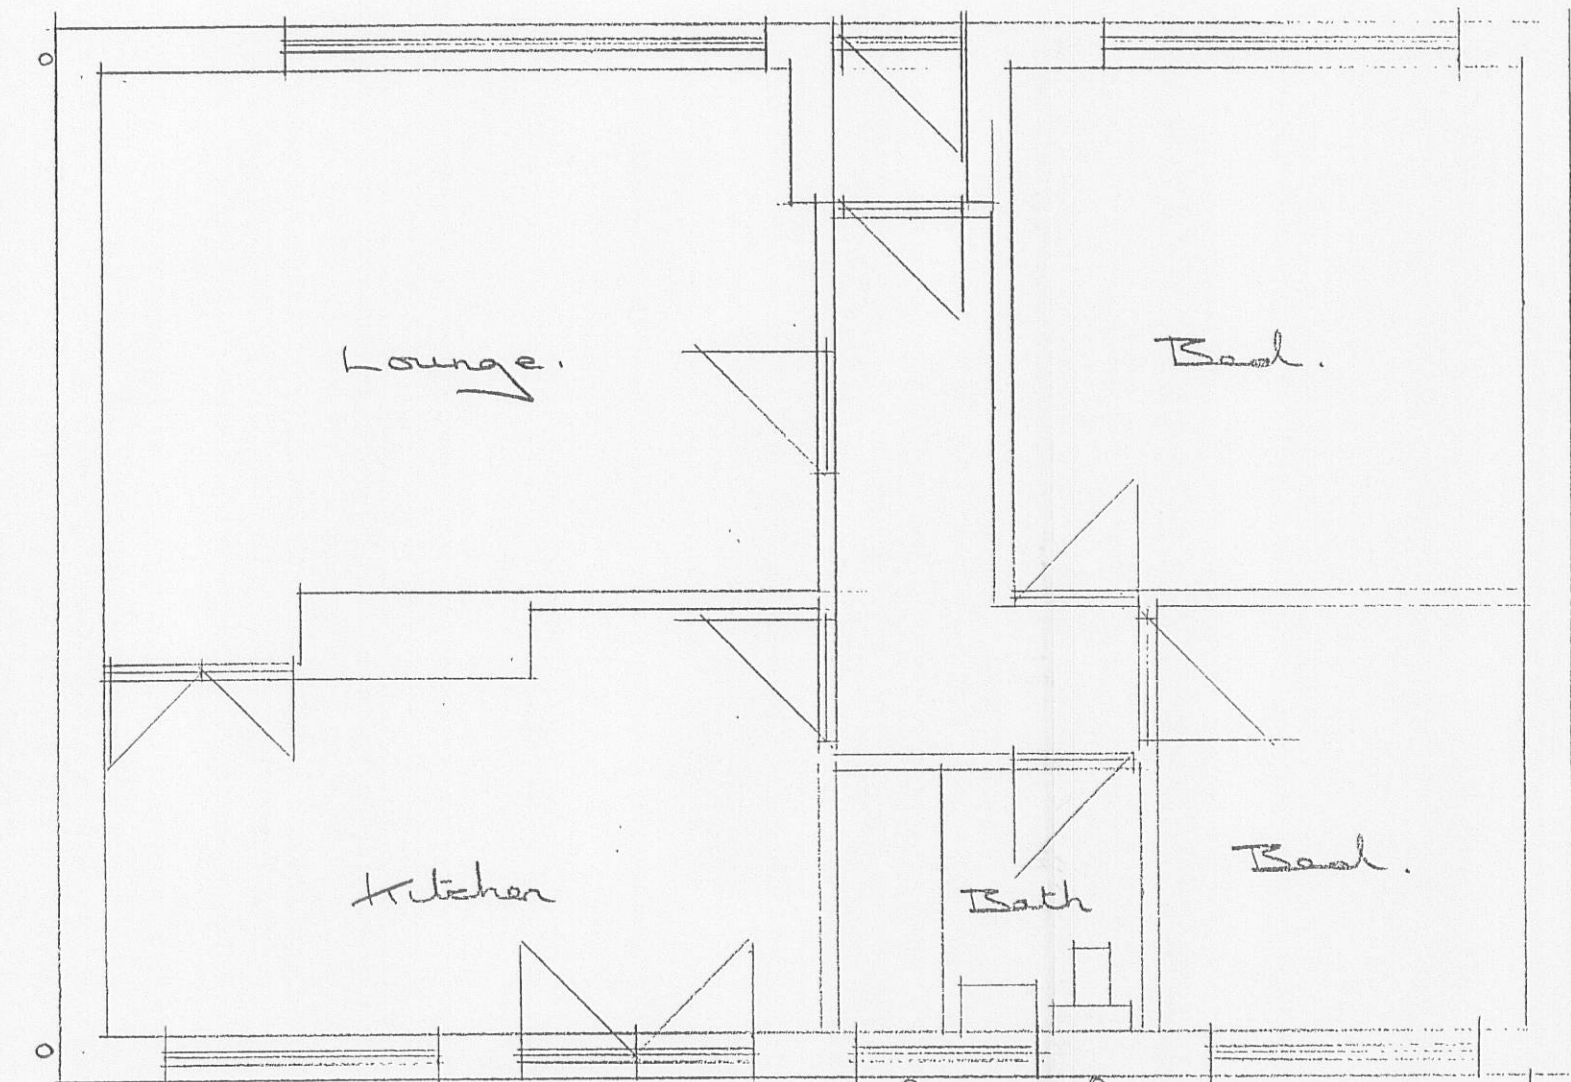


EXISTING GROUND FLOOR PLAN

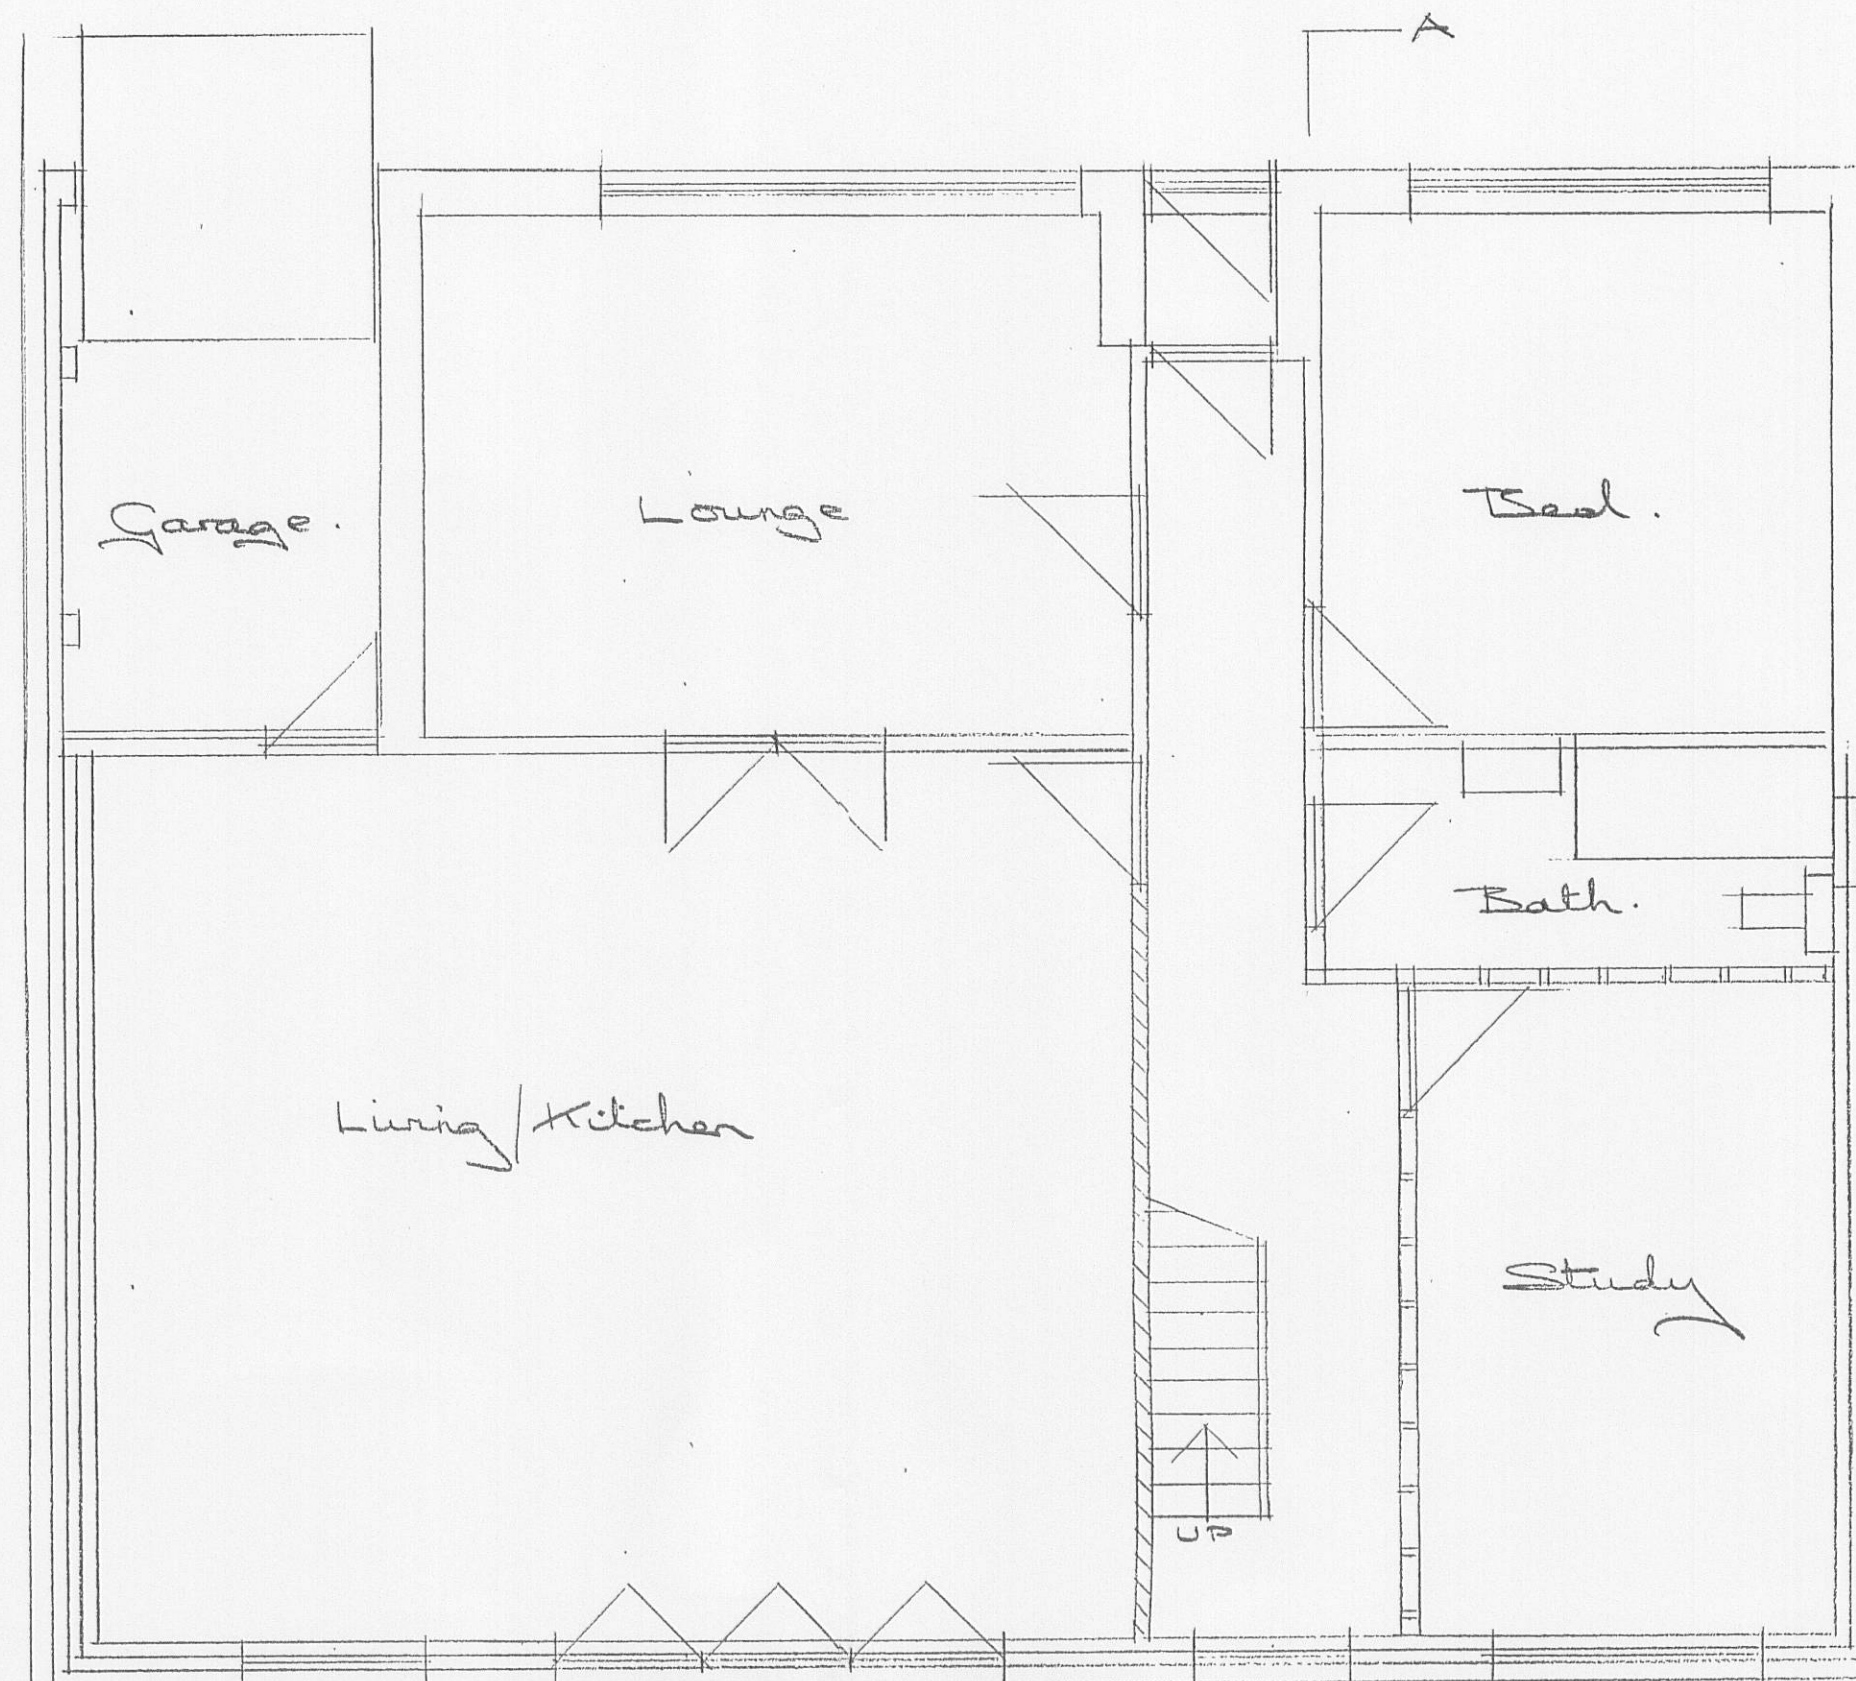


PROPOSED GROUND FLOOR PLAN

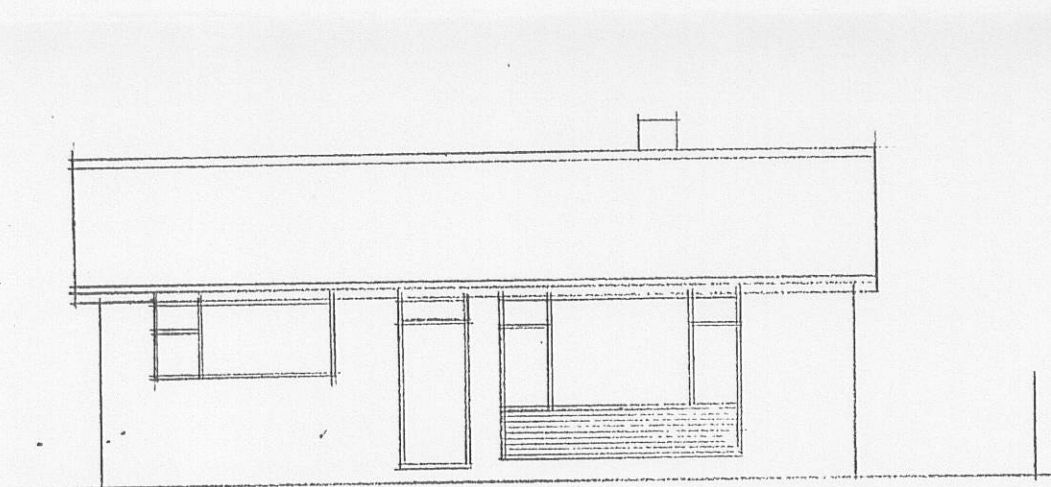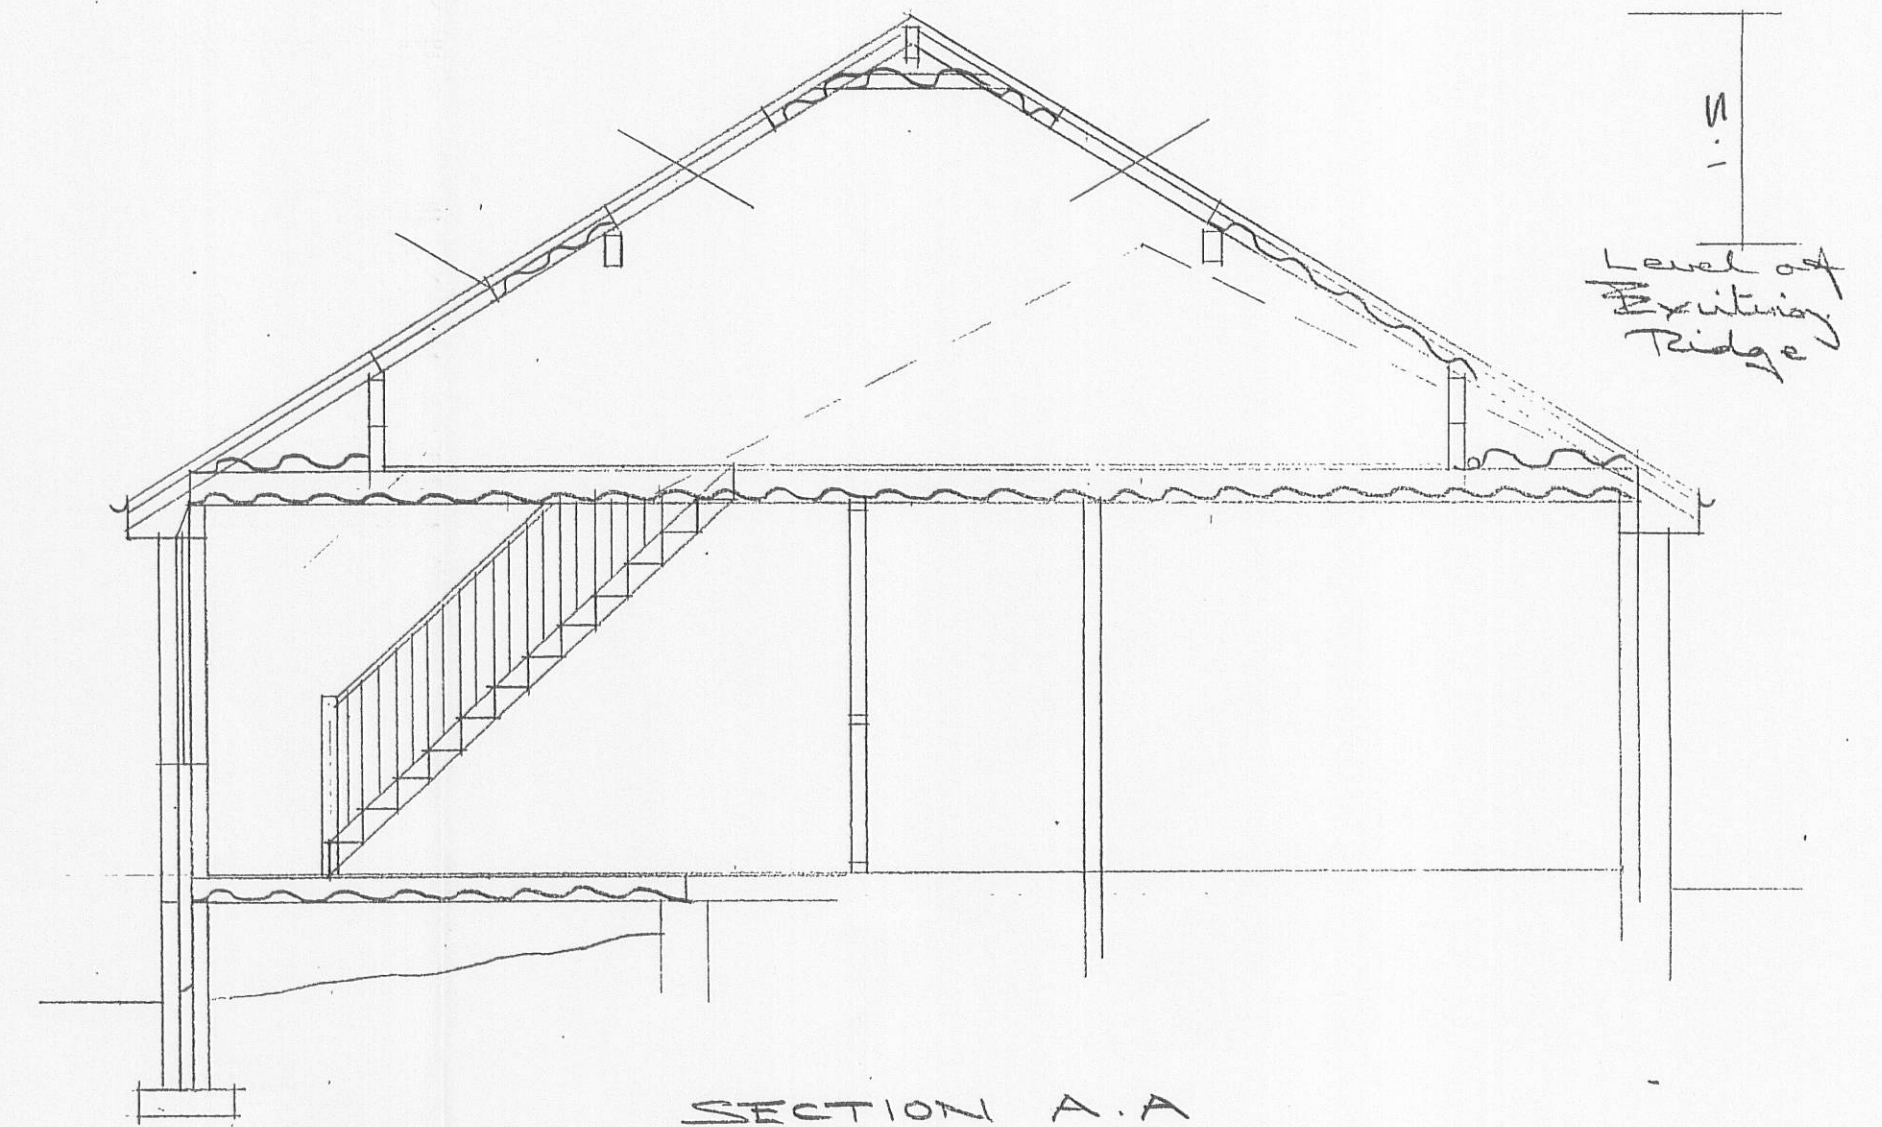


EXISTING NORTH ELEVATION

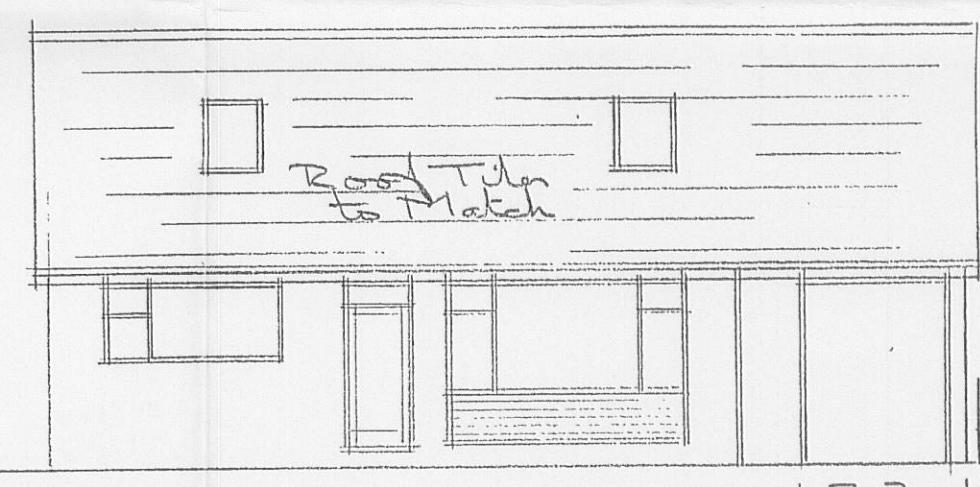


PROPOSED NORTH ELEVATION

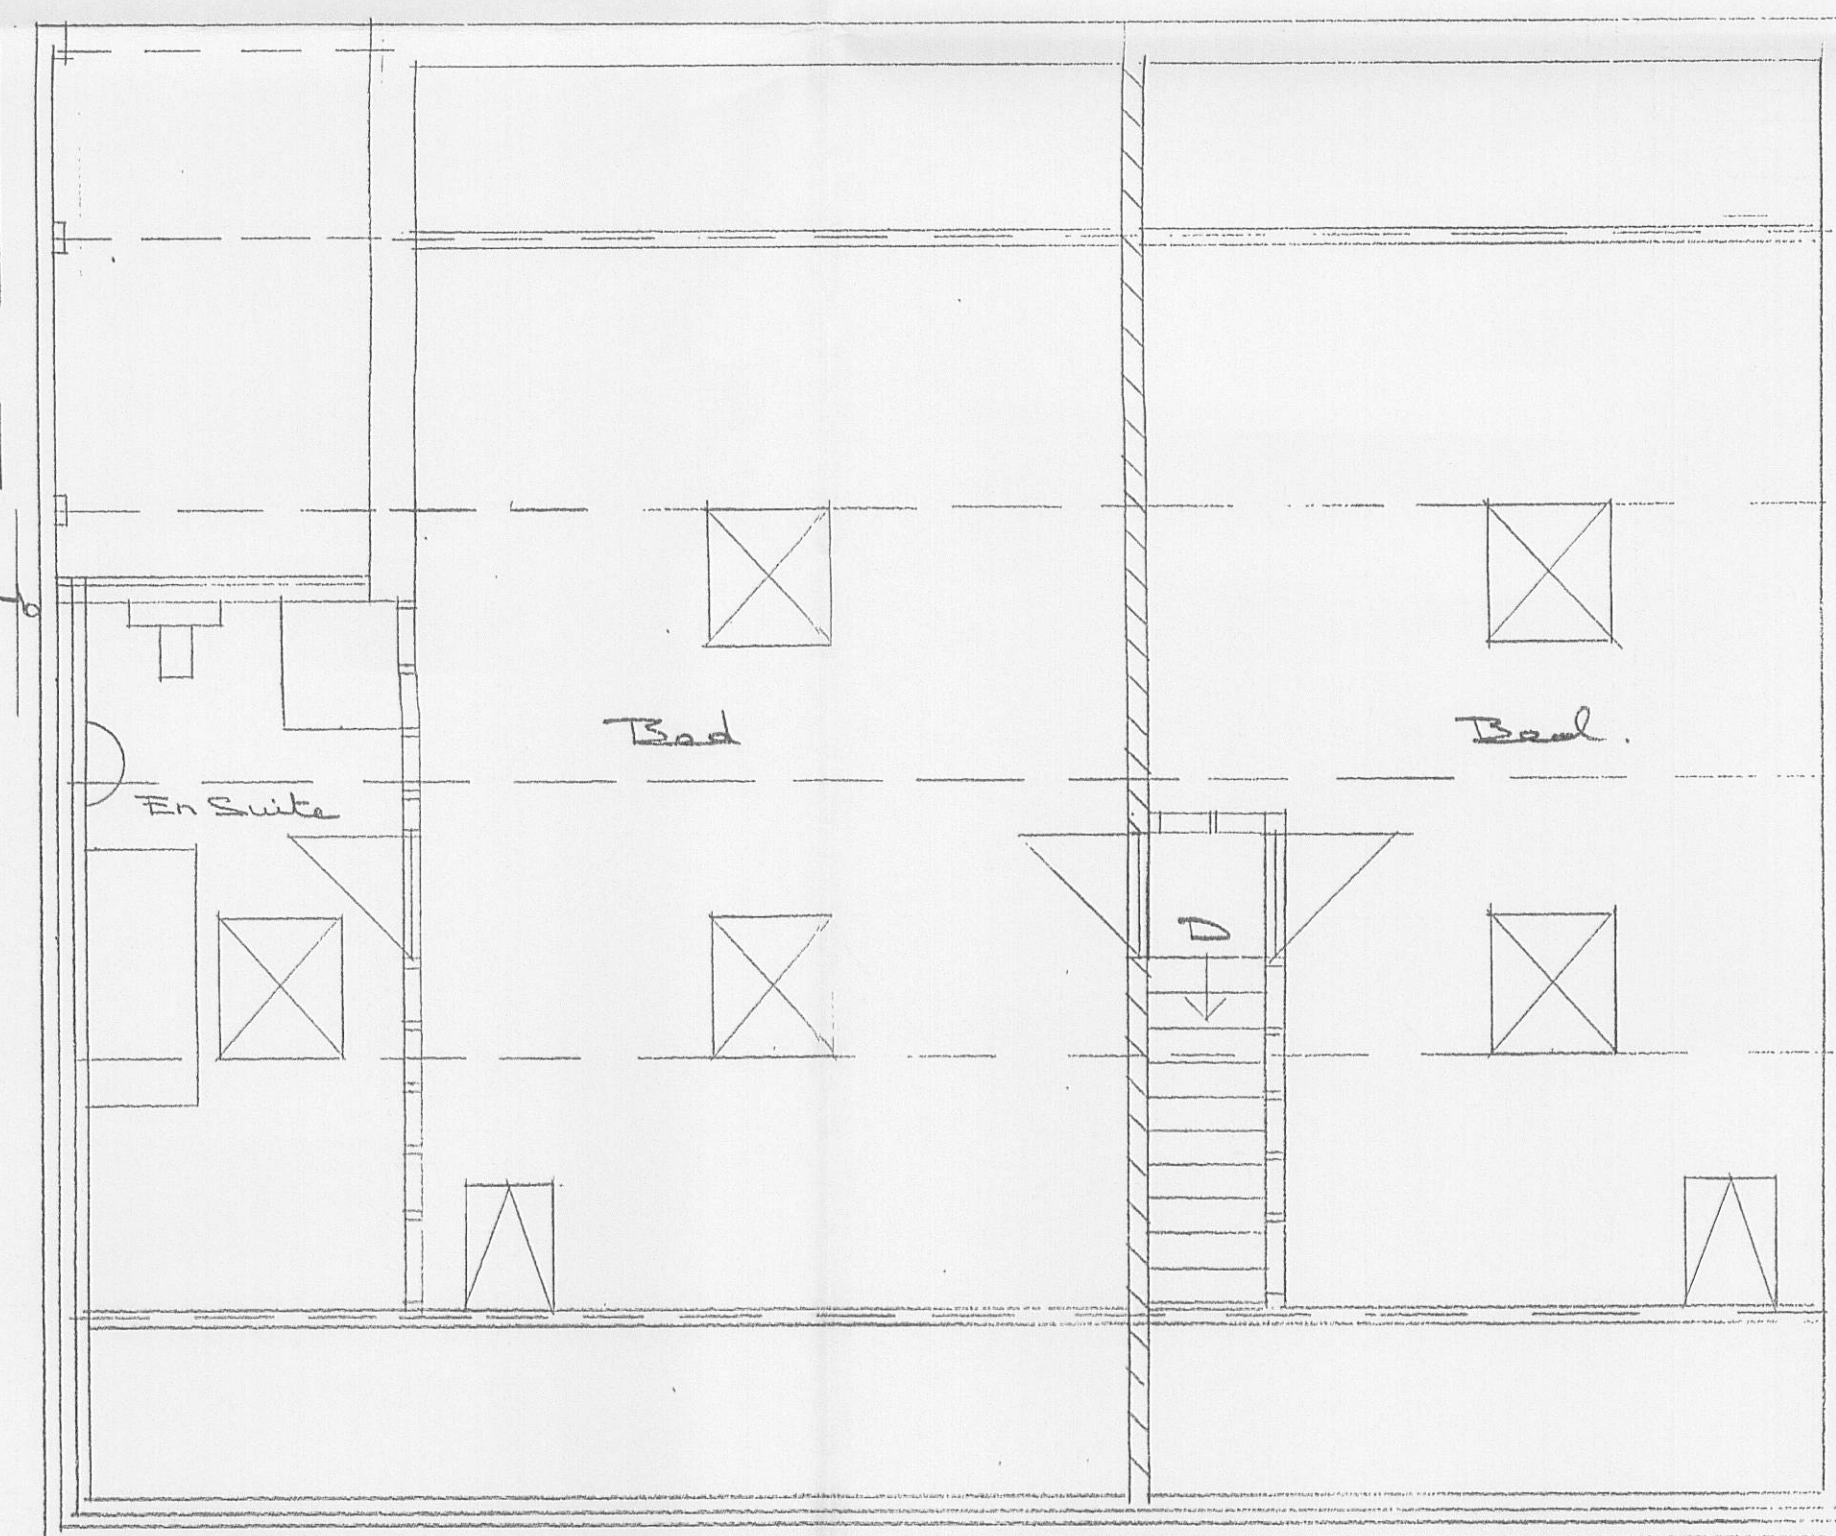


PROPOSED FIRST FLOOR PLAN

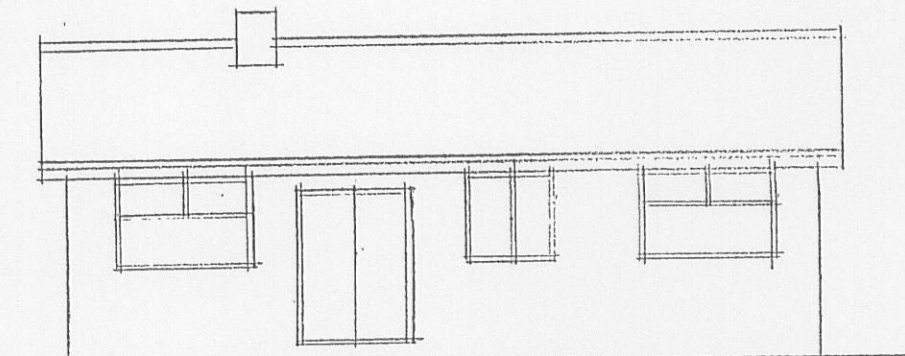


EXISTING SOUTH ELEVATION

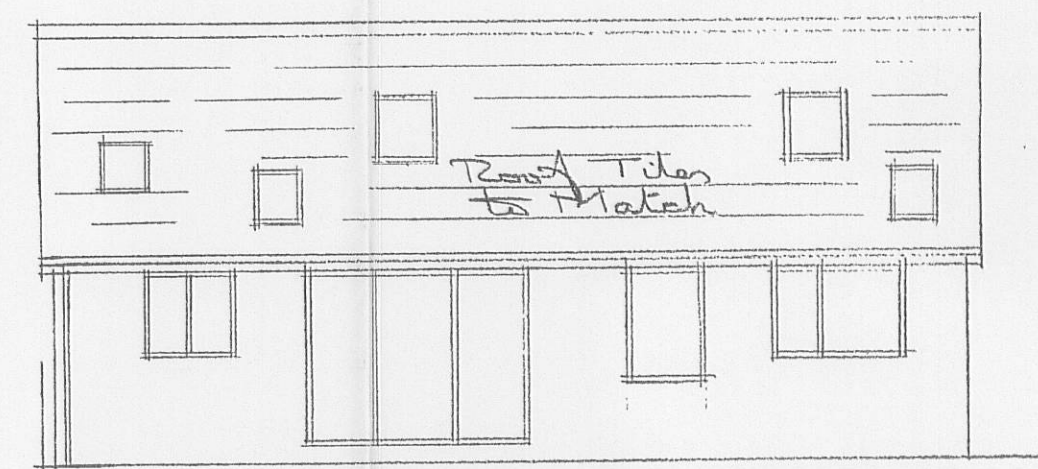


PROPOSED SOUTH ELEVATION

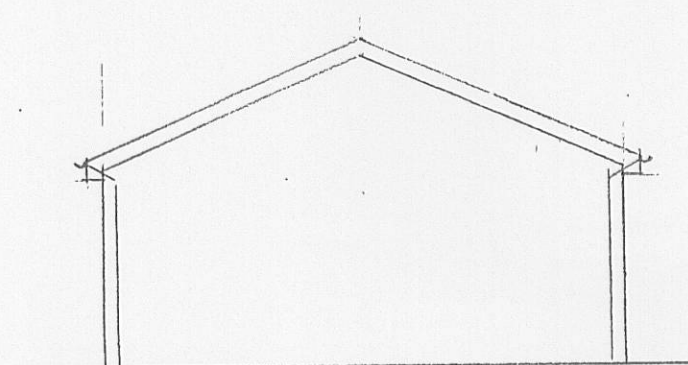


EXISTING EAST & WEST ELEVATIONS

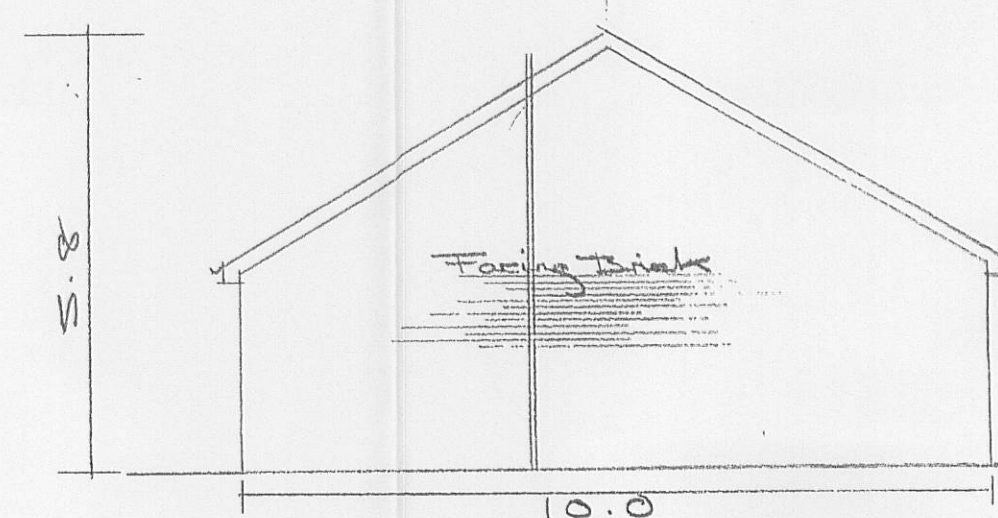

PROPOSED WEST ELEVATION

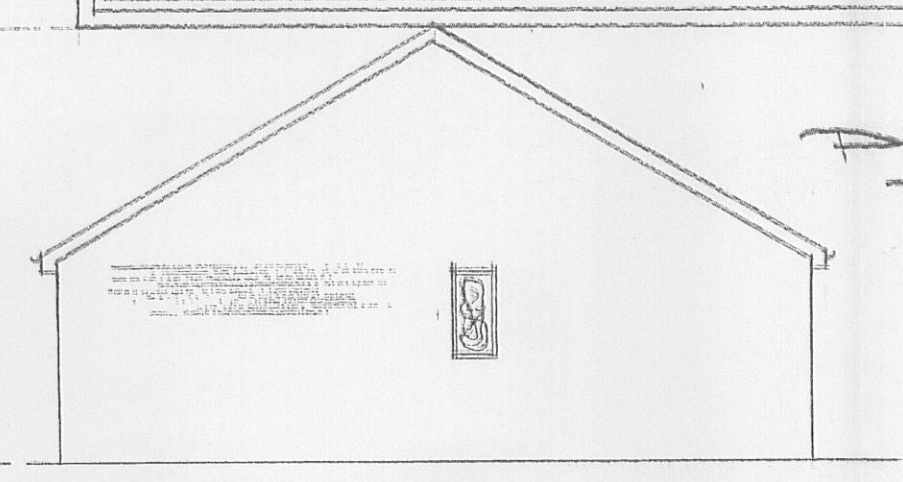

PROPOSED EAST ELEVATION

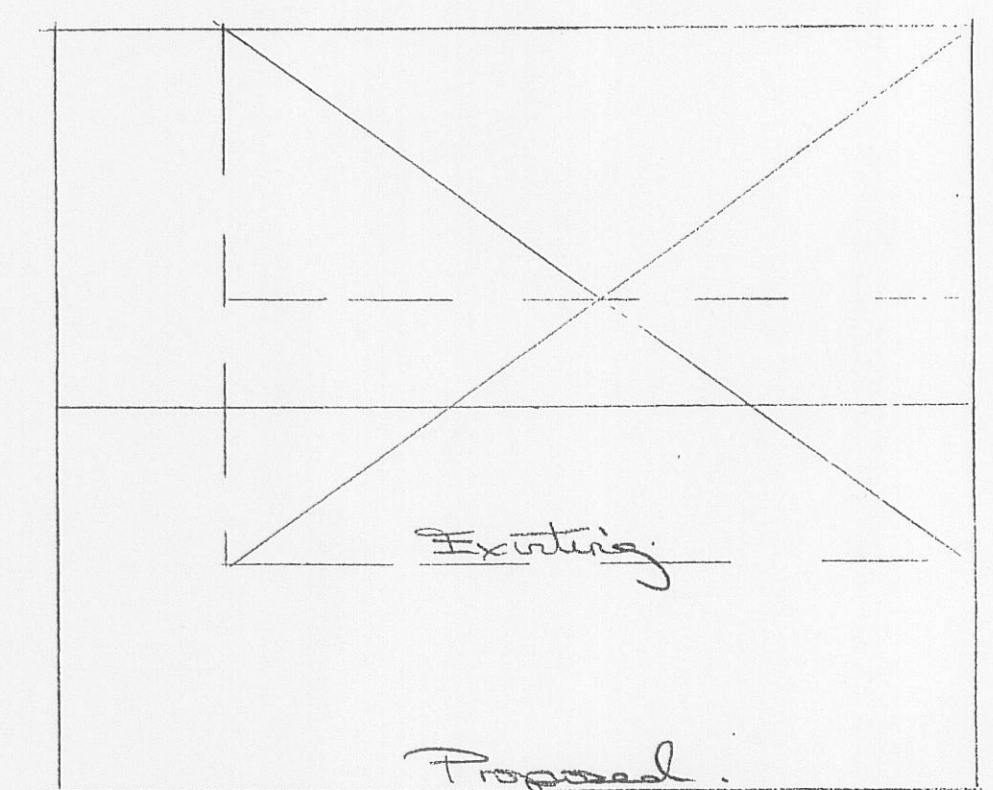

ROOF PLAN