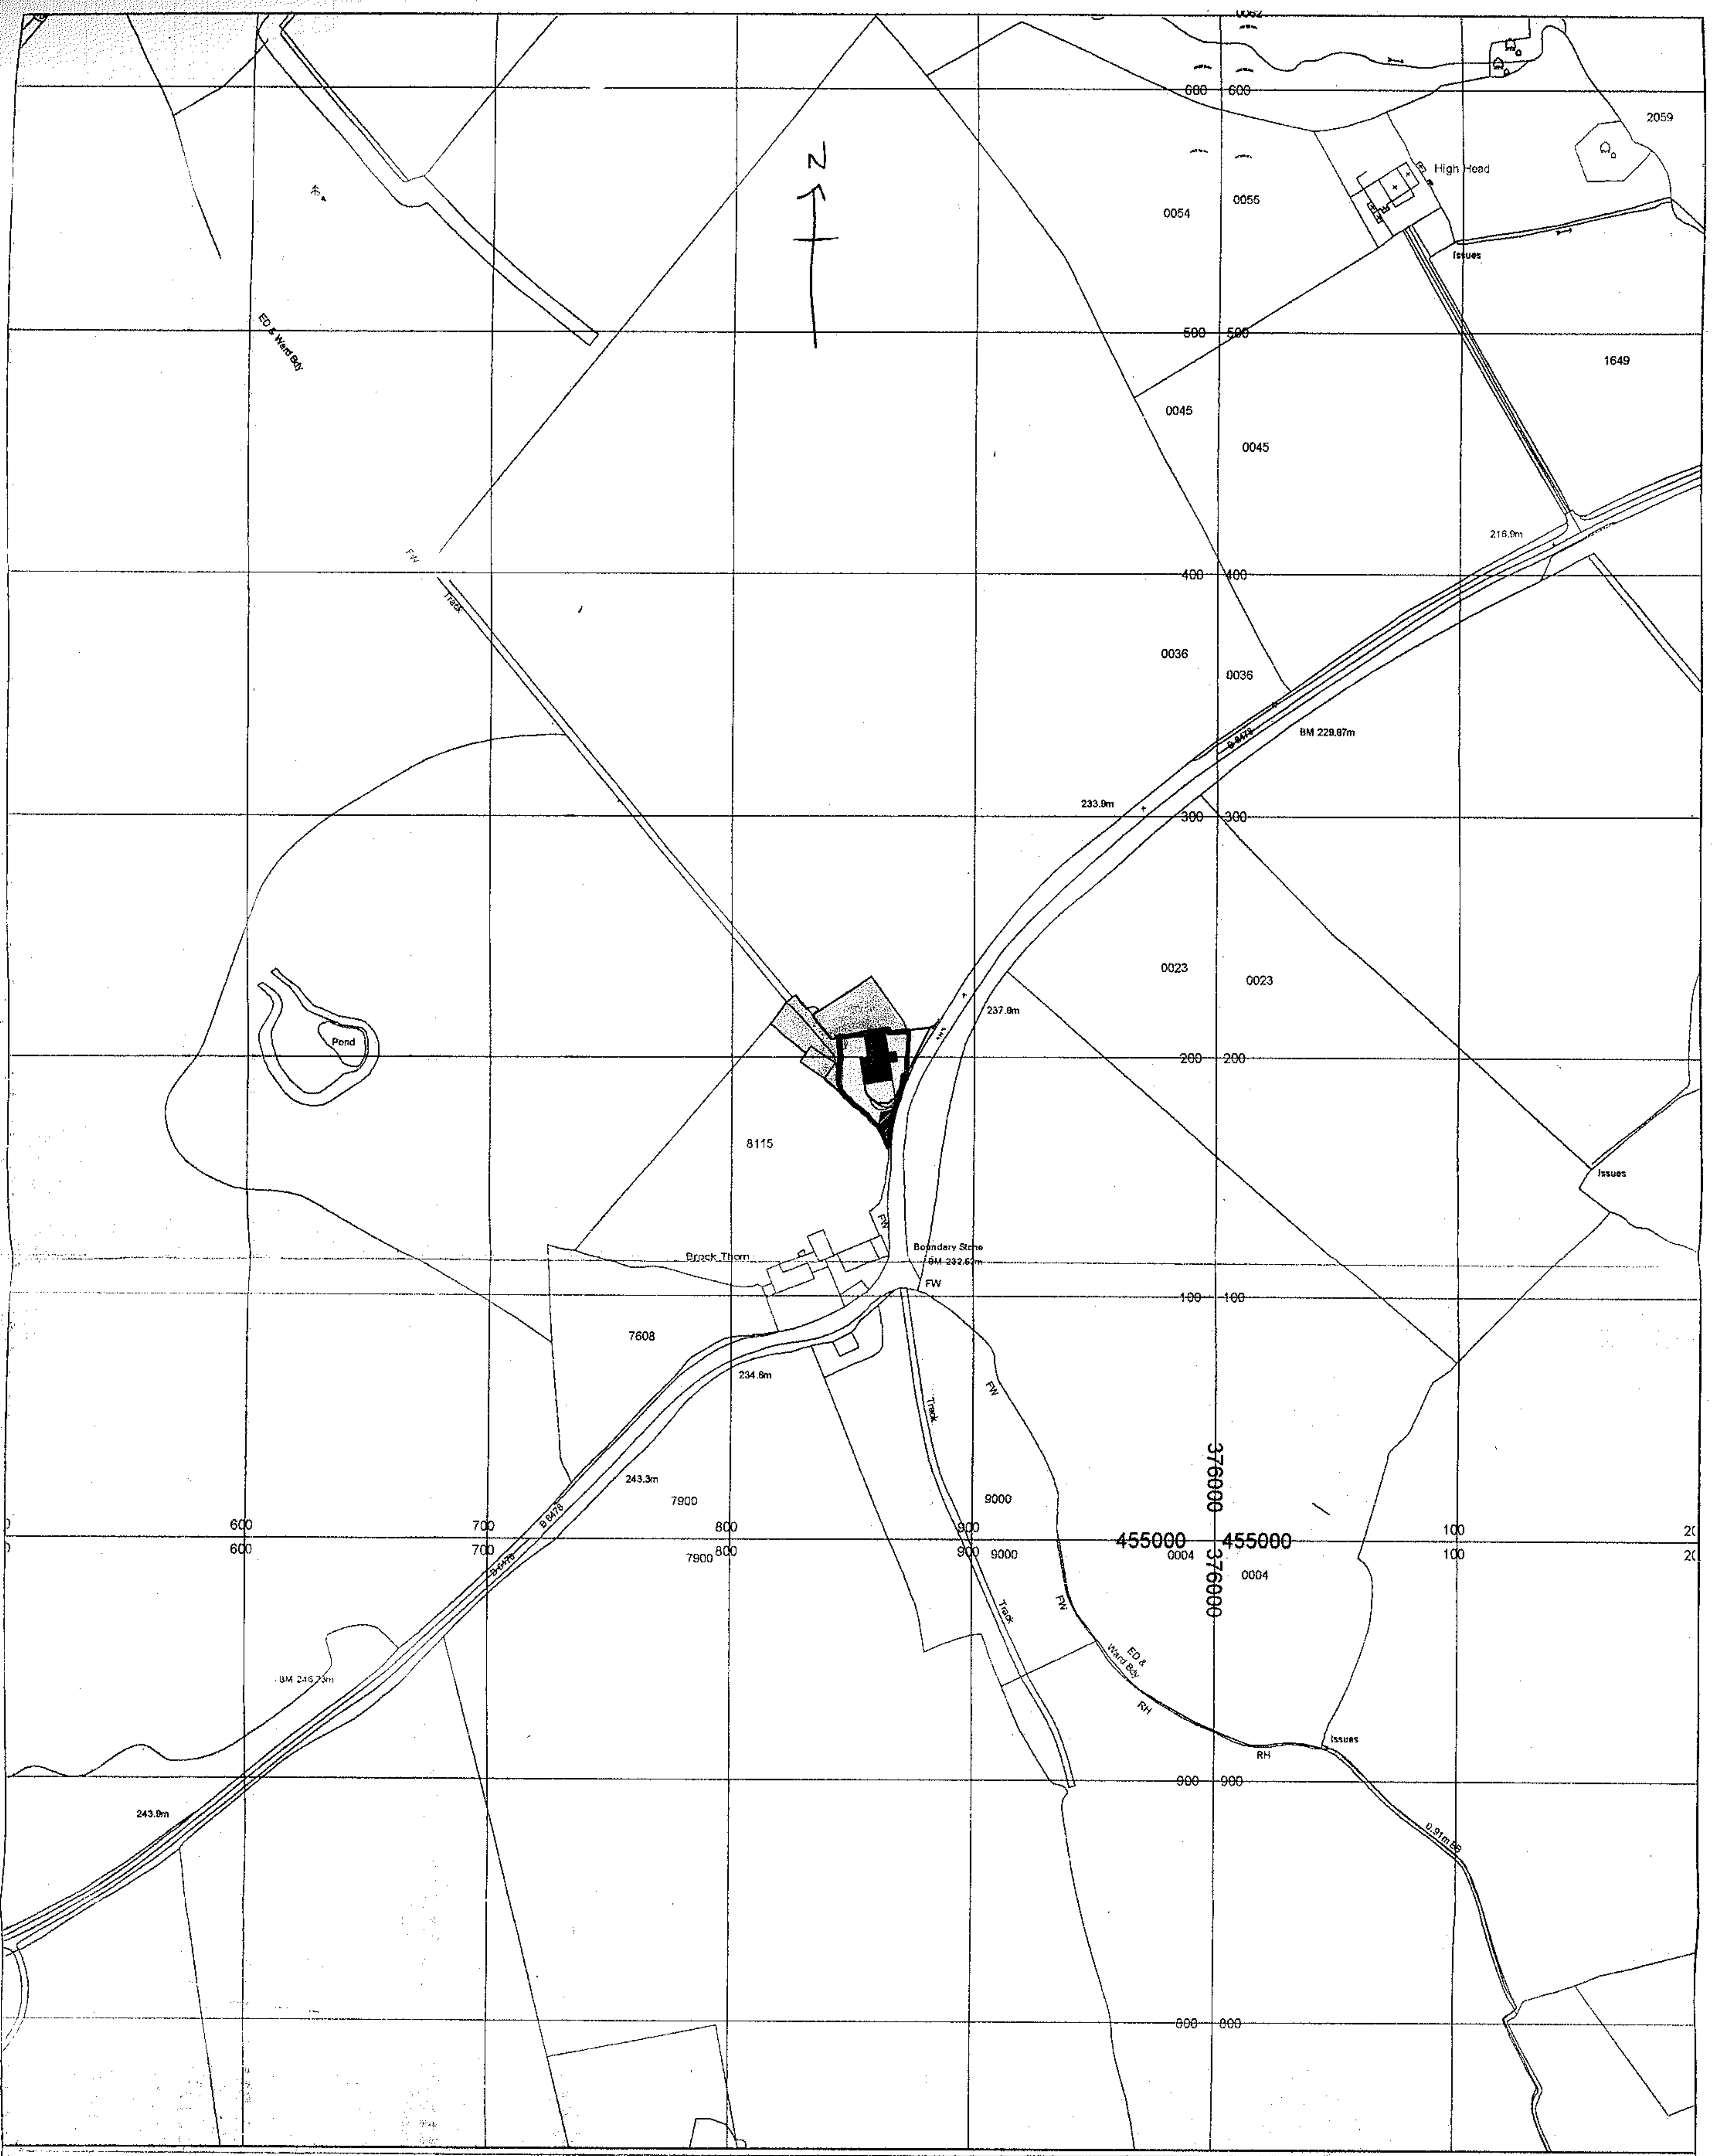

**High Laithe Barn**
**Tosside**

**Removal of Condition**

**Location Plan**

**Scale 1:2500 @ A3**

3/2011/0439

| Rev. 1 | Revised Site Layout |
|---|---|

TriCAD
Solutions Ltd.
Professional CAD Drafting Solutions
10 Holly Tree Way, Feniscowles, Blackburn, BB2 5AB
tel/fax 01254 614066   mob: 07909 5300[08]-[09]-[10]   web: www.tricadsolutions.co.uk

The contents of this drawing and entities used are copyright TriCAD Solutions Ltd 2005 ©