



Notes

DO NOT SCALE DRAWINGS.
CONTRACTOR TO CHECK ALL THE WORKING DIMENSIONS ON SITE BEFORE WORK COMMENCES.
THIS DRAWING IS PROTECTED BY COPYRIGHT & MUST NOT BE COPIED IN WHOLE OR IN PART WITHOUT THE WRITTEN CONSENT OF BW DAVIES ARCHITECTURAL SERVICES.


PRIOR ARRANGEMENT NOTIFICATION & AGREEMENT UNDER THE TERMS & CONDITIONS OF THE PARTY WALL ACT 1996 IS THE RESPONSIBILITY OF THE OWNER WHERE CONSTRUCTION WORKS AFFECTS A PARTY WALL CONDITION.

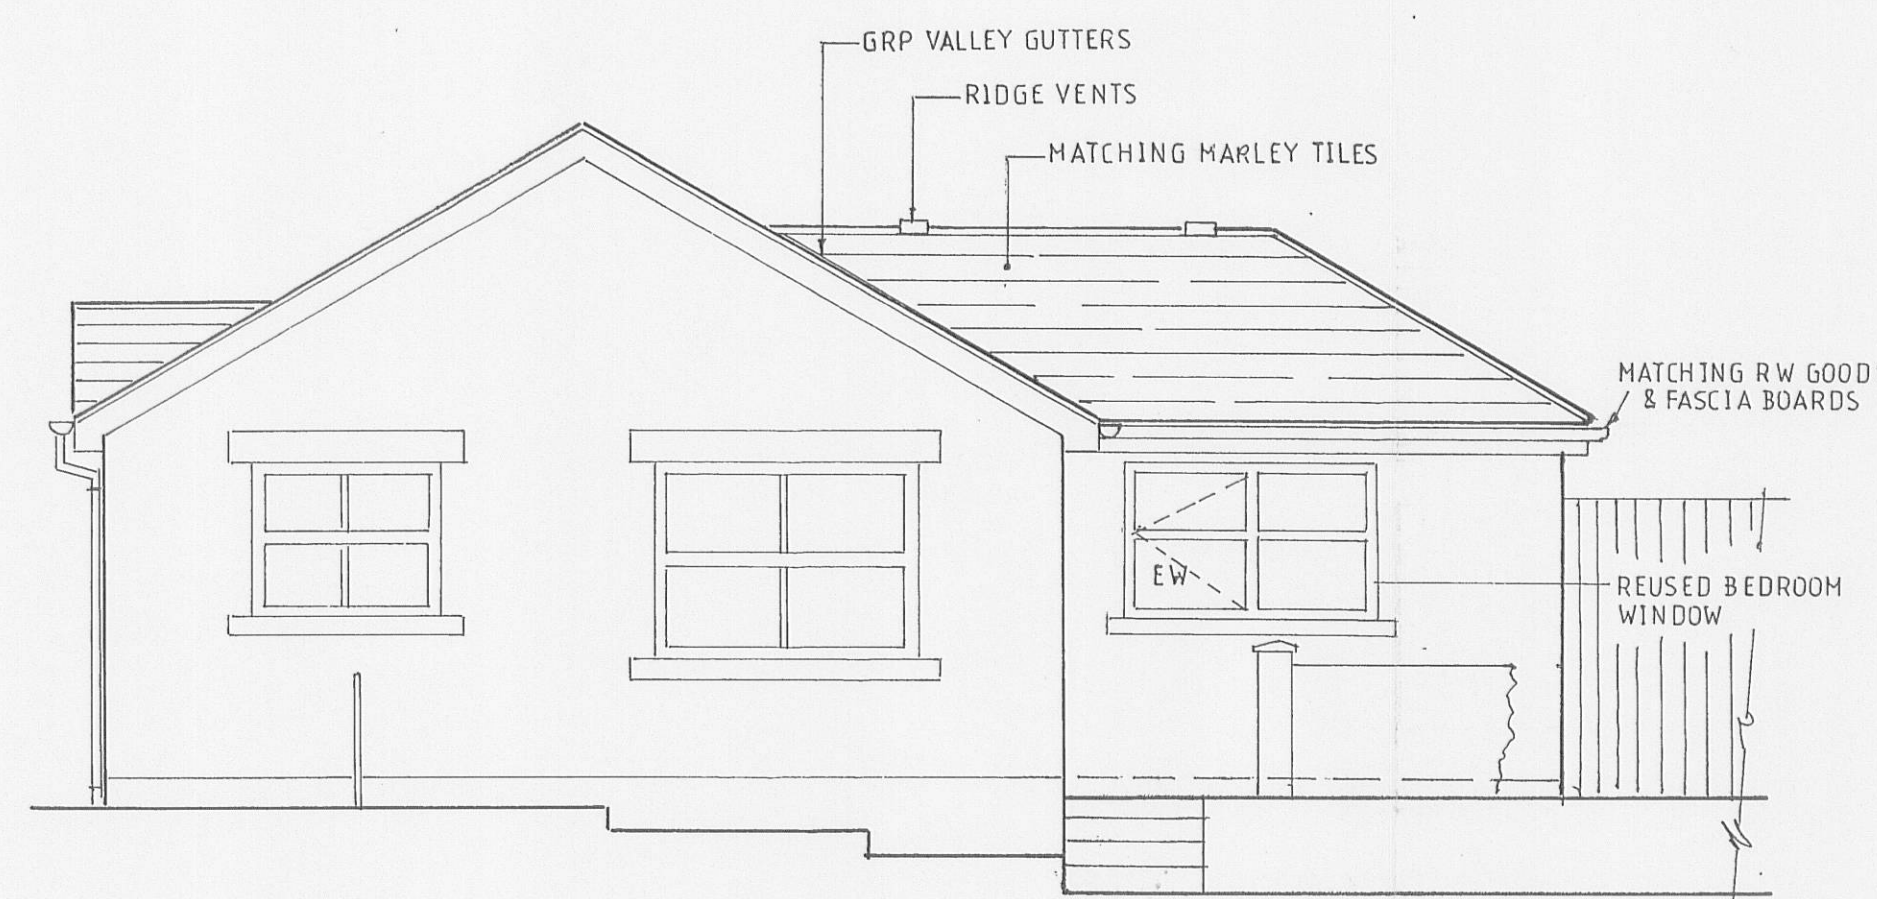


PROPOSED ELEVATION TO SIDE-WEST

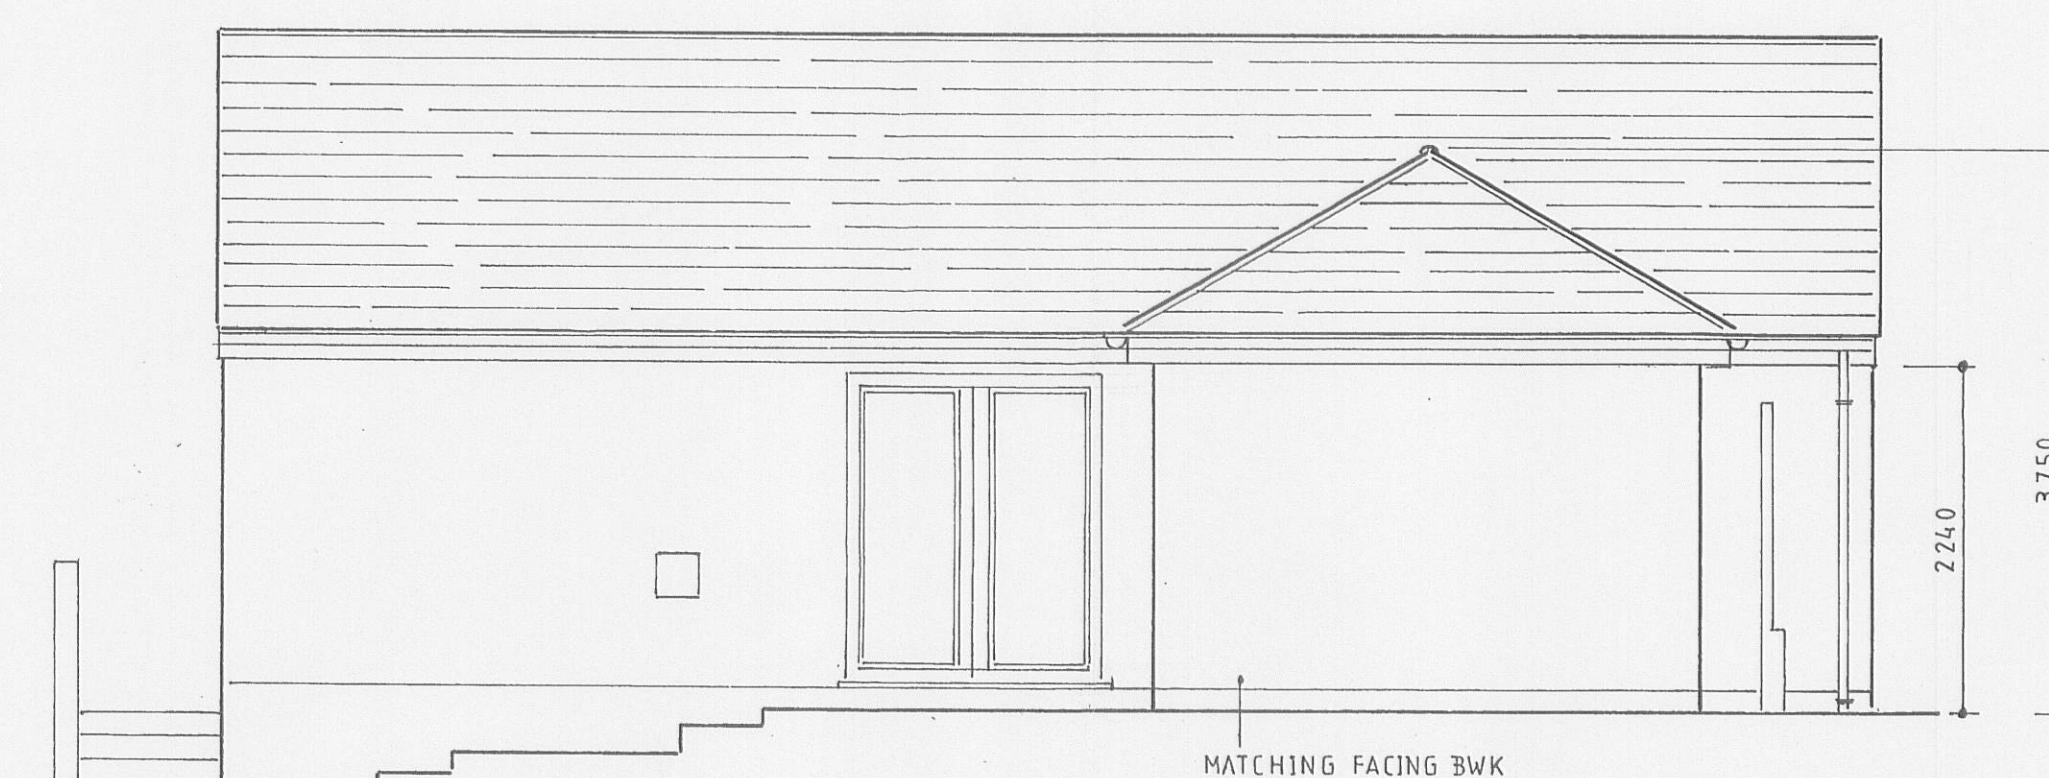


PROPOSED ELEVATION TO REAR-SOUTH

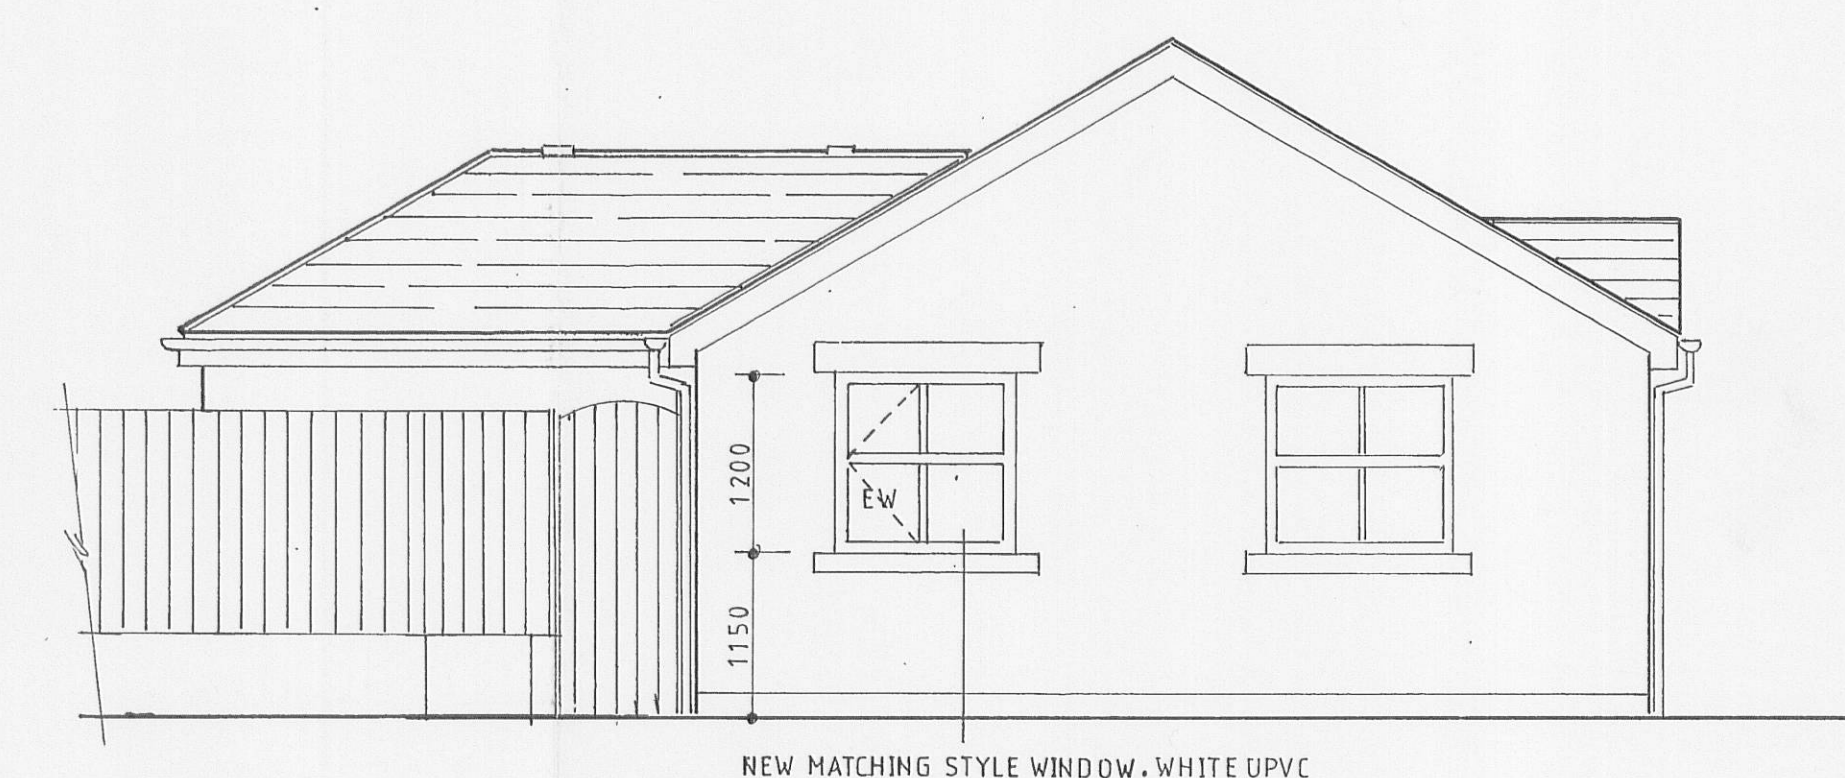


PROPOSED ELEVATION TO SIDE-EAST

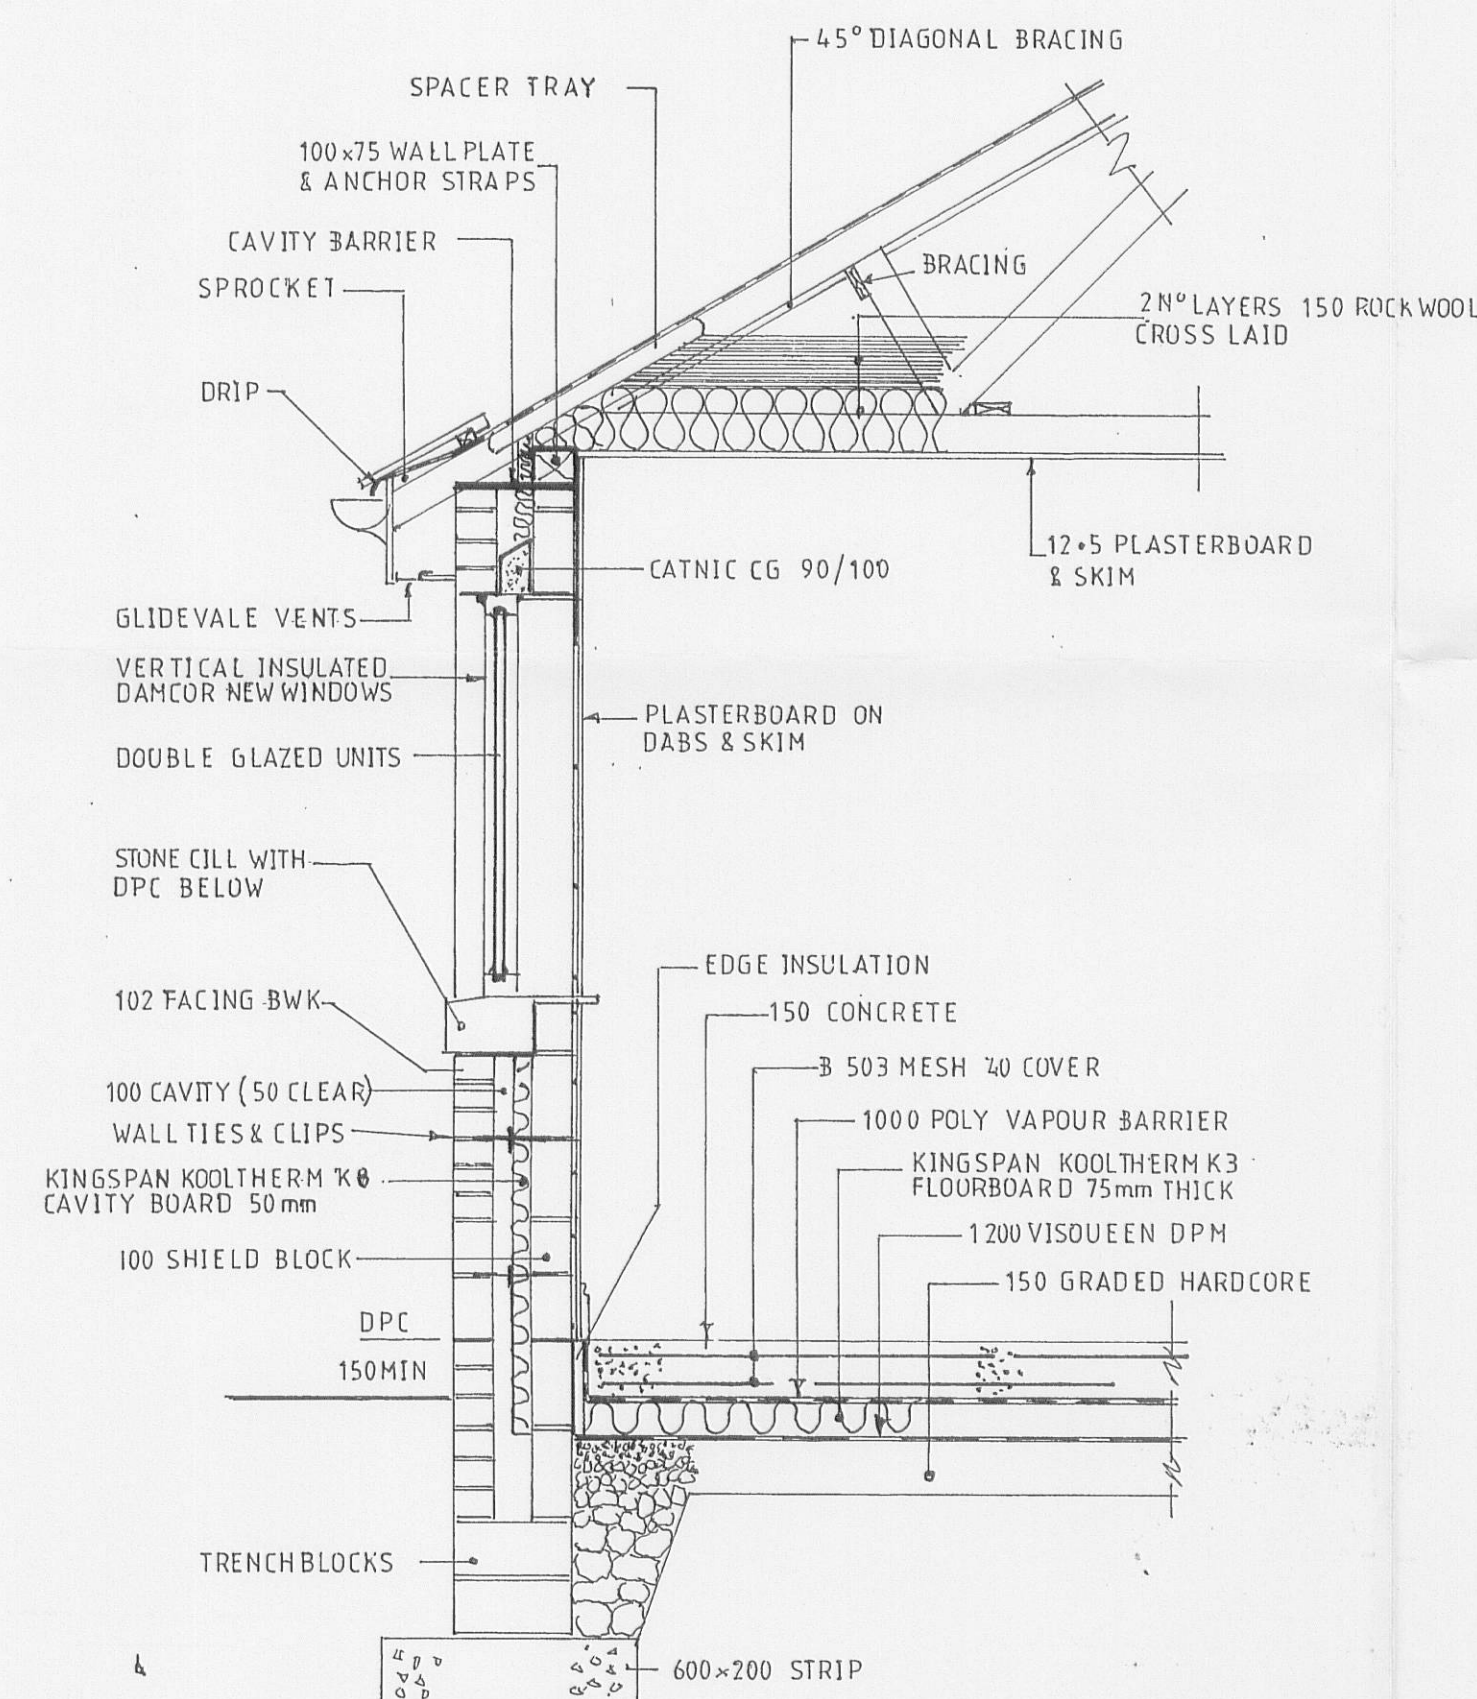


CONSTRUCTION DETAILS 1-20

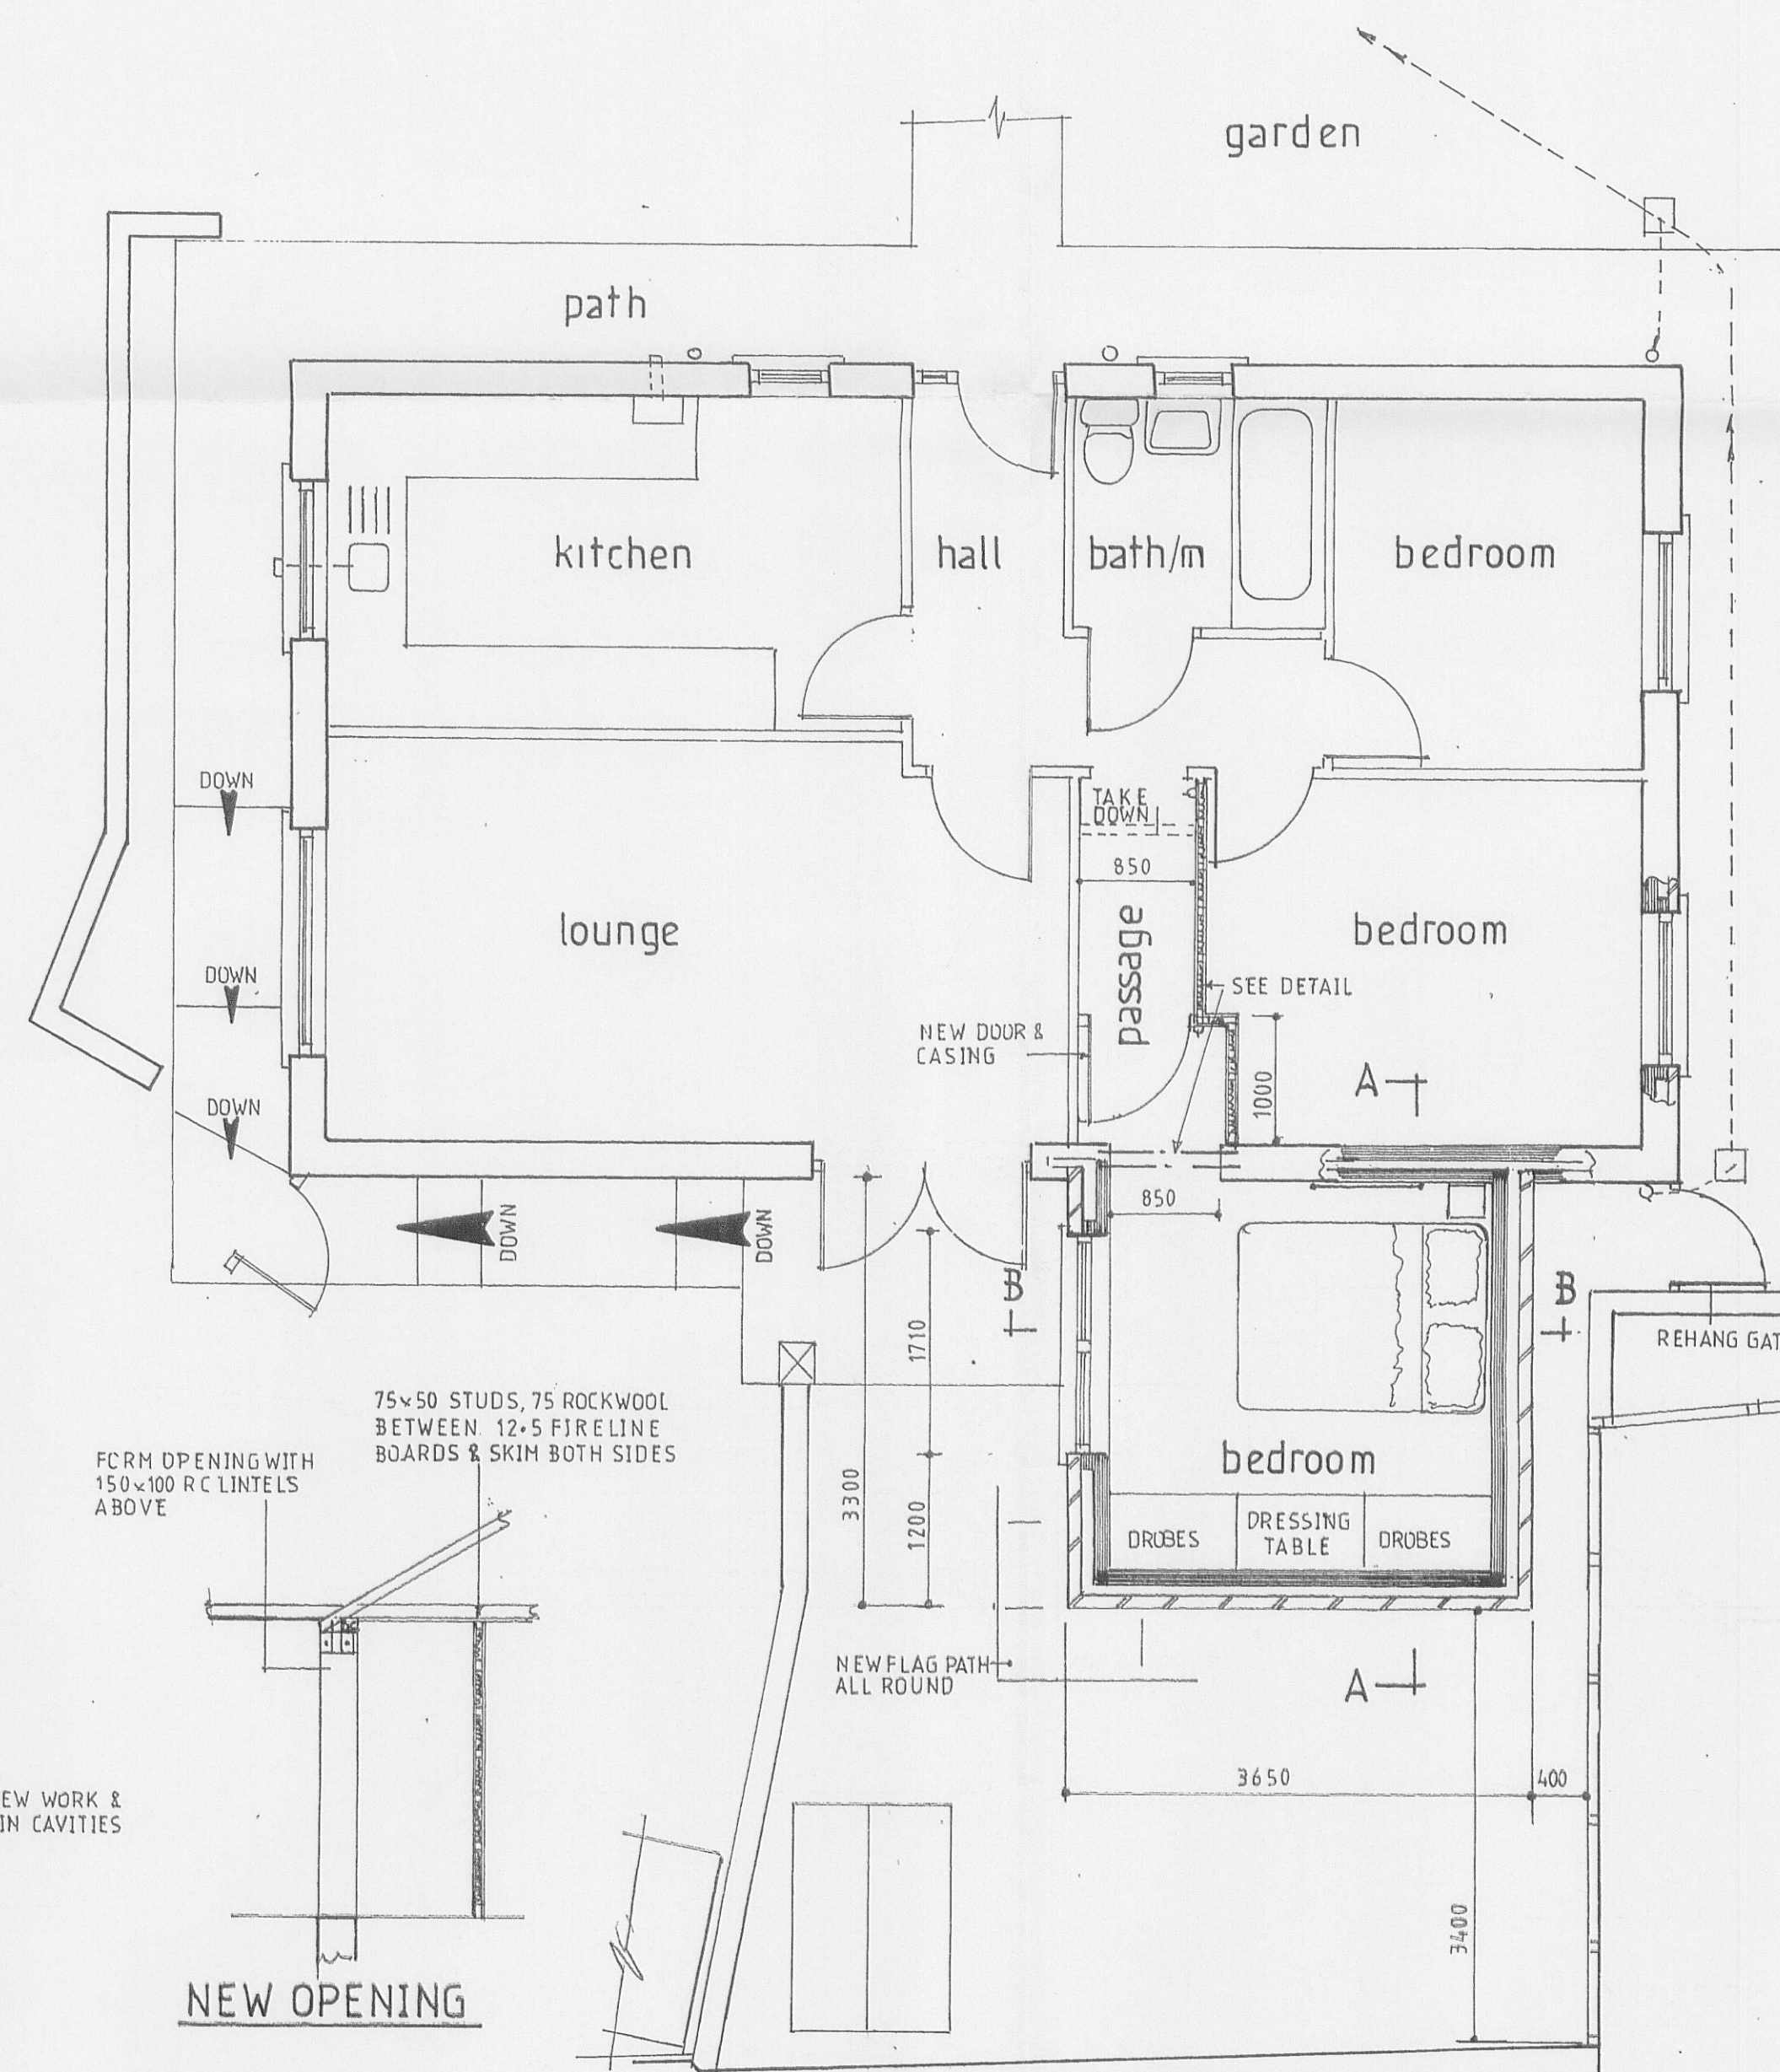


PROPOSED GROUND FLOOR PLAN

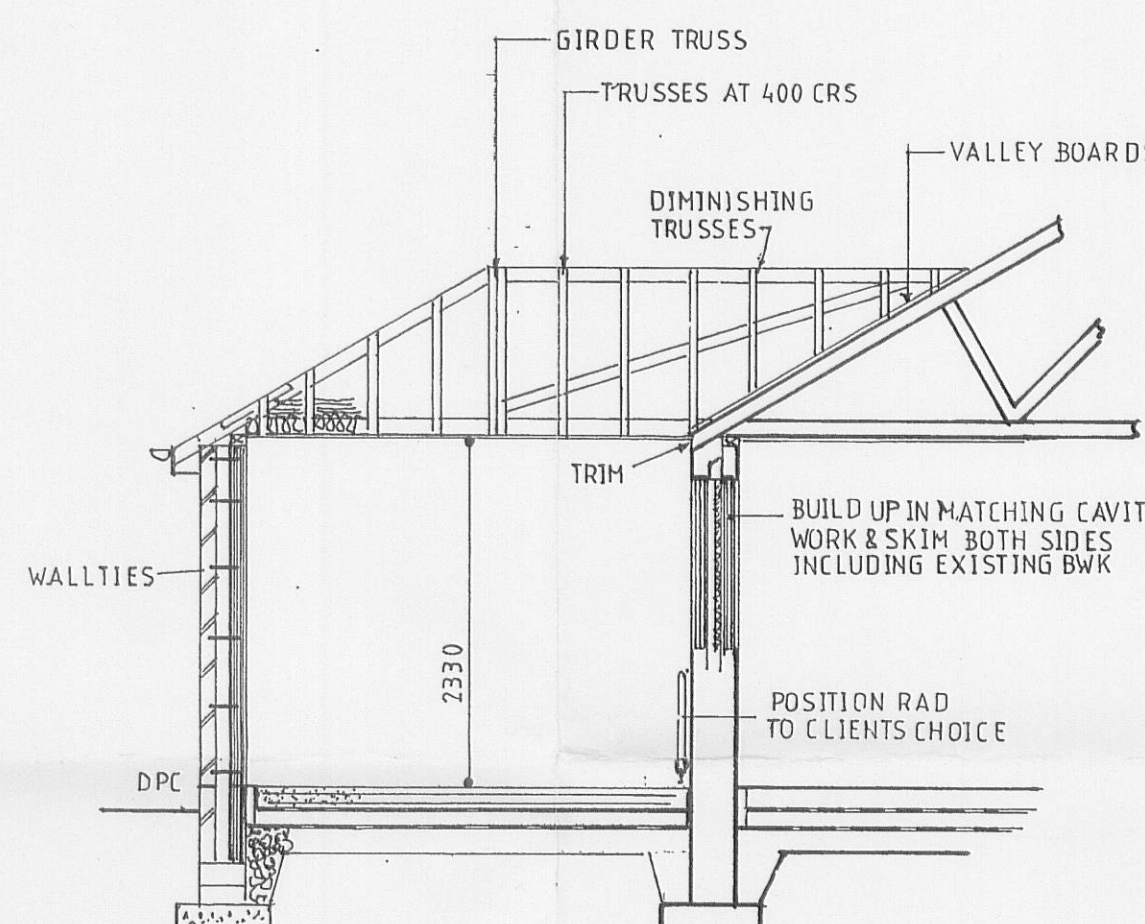

SECTION A-A

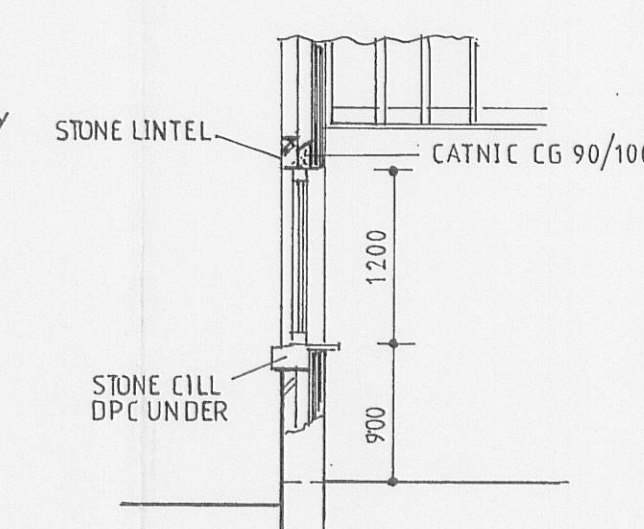

NEW WINDOW

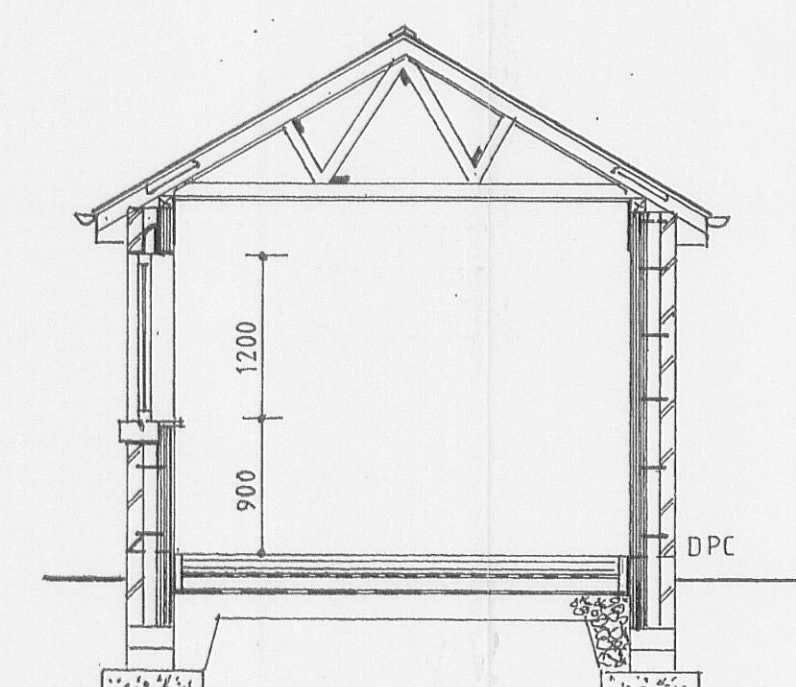

SECTION B-B

CLIENT

MISS.D.THROUP.

PROJECT

PROPOSED REAR BEDROOM
EXTENSION & NEW WINDOW
OPENING TO GARDEN SIDE
ELEVATION
at 16 CRUMPAX MEADOW
LONGRIDGE
PR3 3JG
Tel 01772 786776

BWD

BARRY WATSON DAVIES
ARCHITECTURAL SERVICES
14 QUEENS DRIVE
OSWALDTWISTLE
BB5 3AS
Tel 01254 383878
Mob 0792 964 8252


Dwg BD 1659 Date June 2011

Scale 1-20 1-50 Rev


Sheet 2 of 2

TITLE


PROPOSED ELEVATIONS, PLAN,
SECTIONS, WORKING DRAWINGS

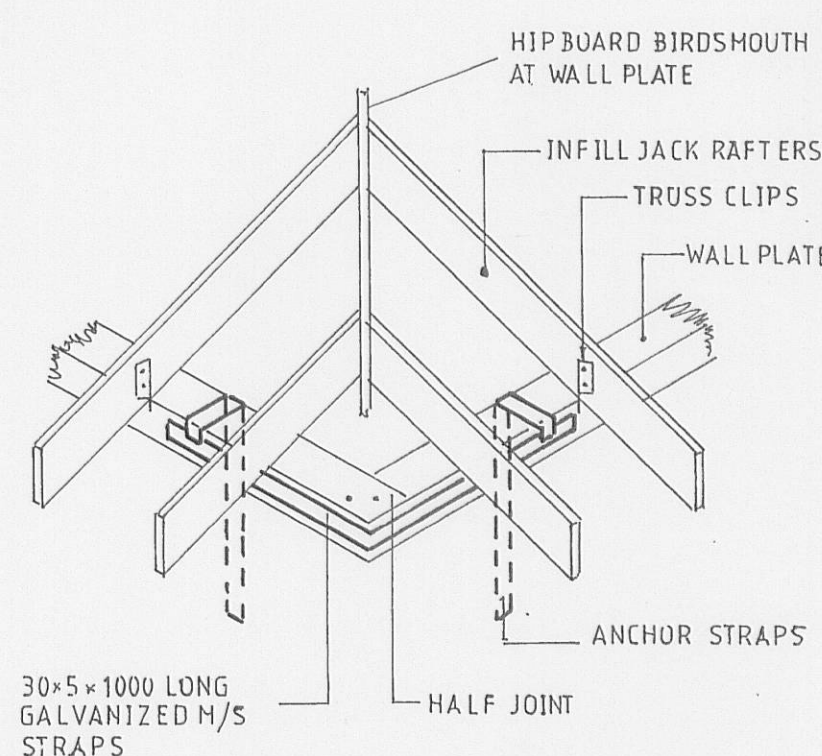

HIP CORNER DETAIL

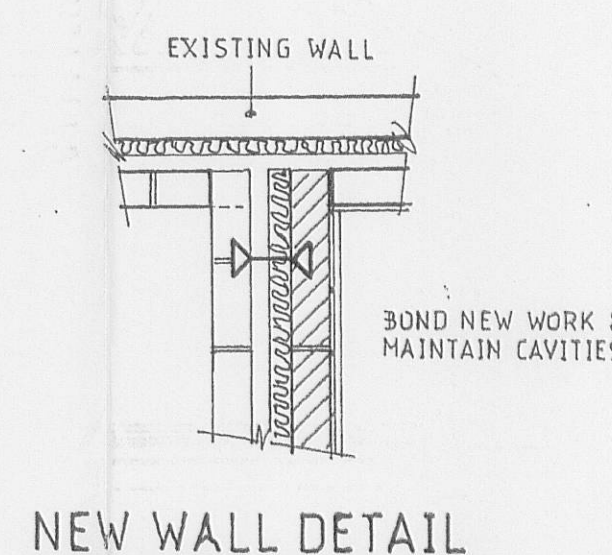

NEW WALL DETAIL

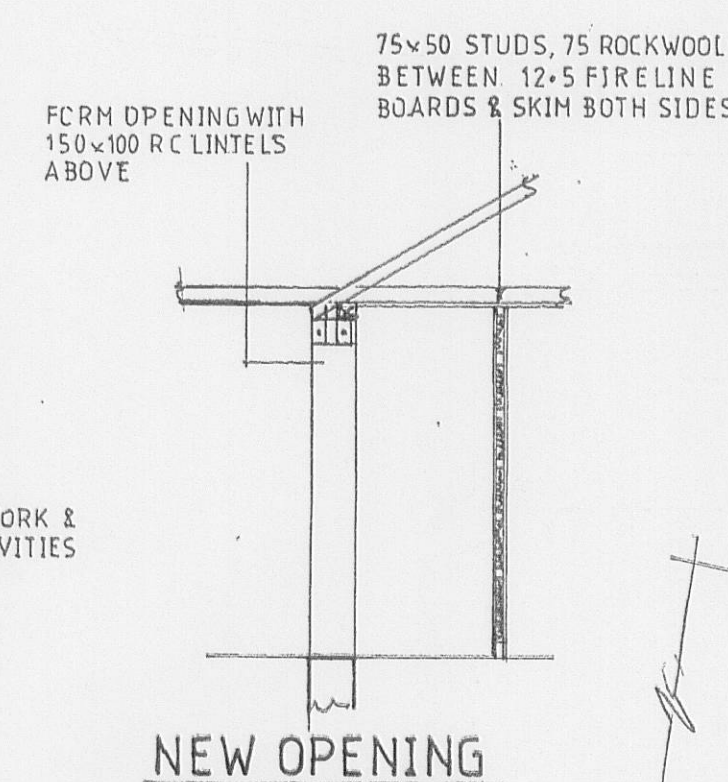

NEW OPENING