


**RIBBLE VALLEY BOROUGH COUNCIL
REGISTRATION SHEET**

APPLICATION NO:	3/2011/0444	DATE VALID:	23/06/2011
		EXPIRY DATE:	18 August 2011
APPLICATION TYPE:	Applications for full consent		
DELEGATED:	Y/N	QUICK ACCESS	Mr T Walker
LOCATION:	T & J Haulage Ltd Unit 6 Lincoln Way Clitheroe Lancashire		
PROPOSAL:	Change of use from Industrial Use to Haulage Operator.		
CASE OFFICER:			
PARISH:	Clitheroe		
FEE DUE:	£335.00		
FEE RECEIVED:	£335.00	DATE: 13/06/11	RECEIPT NO: 013202
	£	DATE:	RECEIPT NO:
REFUND:	£		
GRID REF:	375245	442300508	DOE CODE: 20

<u>Constraints</u>	<u>Consultations</u>	<u>Neighbours</u>
TPO	Parish	Riverside Roadlink Unit 5A
Hedgerow Notice	County Surveyor	Miles Fox (Haulage) Ltd, Unit 3
SSSI	NW Water	J T Davies
Biol Heritage	Environment Agency	Travel For All Ltd.
AHA	County Planning	A JA Smith (Transport Ltd.)
MNA	Rural Estates	Steadplan Ltd
LFCZ	County Archaeology	Signotec
British Gas	Highway Agency	Farmhouse Farm Ltd, Lincoln Way, BB7 1QD
Listed Building	English Heritage	RVBC Council Depot, Lincoln Way, BB7 1QD
Conservation Area	English Nature	Woven Art Co. Ltd. Fabric House, Lincoln Way, BB7 1QD
Green Belt	Health & Safety	
Footpath Map	CPRE	Ultrafame (UK) Ltd. Enterprise Works, Salford Road, BB7 1PE
ICI Ethylene Pipeline Zone	A Monuments Soc	
AONB	C British Arch	
	Georgian Group	
<u>ADVERT REQUIRED</u>	Adjacent LPA	
Listed Building	Other	
Affects the setting of Listed Building	English Sports Council	
Conservation Area	Env Impact Assessment	
Public Right of Way		
Departure		
Major Development		
<u>HISTORY OF SITE</u>		
97/0682 85/0433 80/1399 78/1077 6/2/2158		
PASSED TO OFFICER:		
DISPLAY AT LIBRARY:		

320110444P

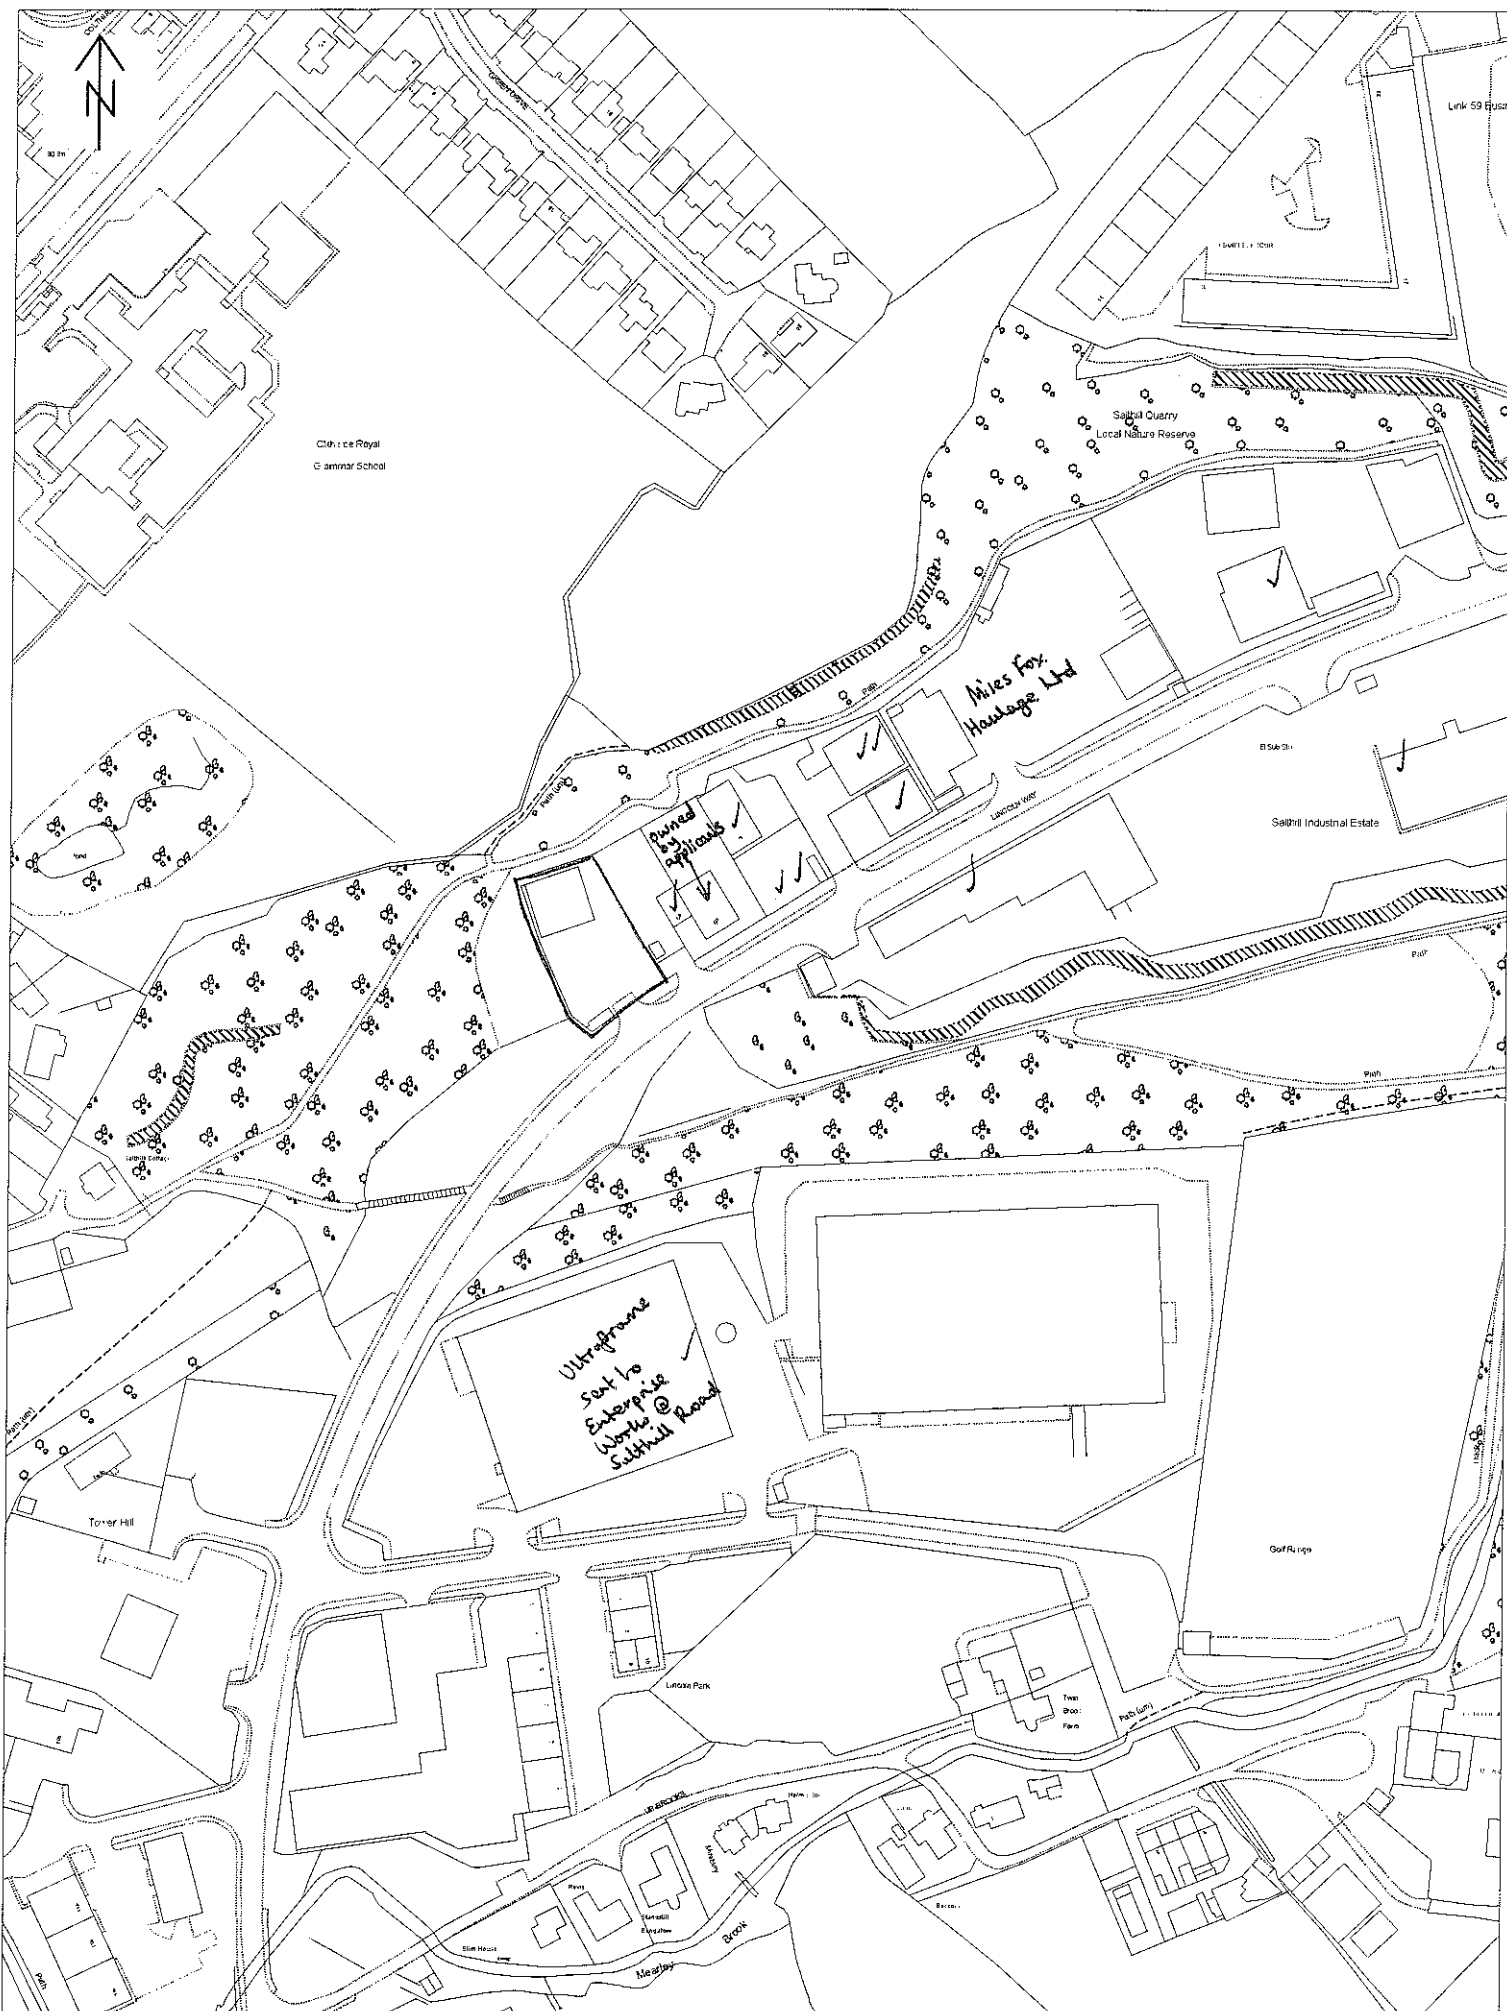

NEIGHBOUR NOTIFICATIONS

1:2500 © Crown Copyright. All rights reserved Licence No 100018641 23 June 2011