
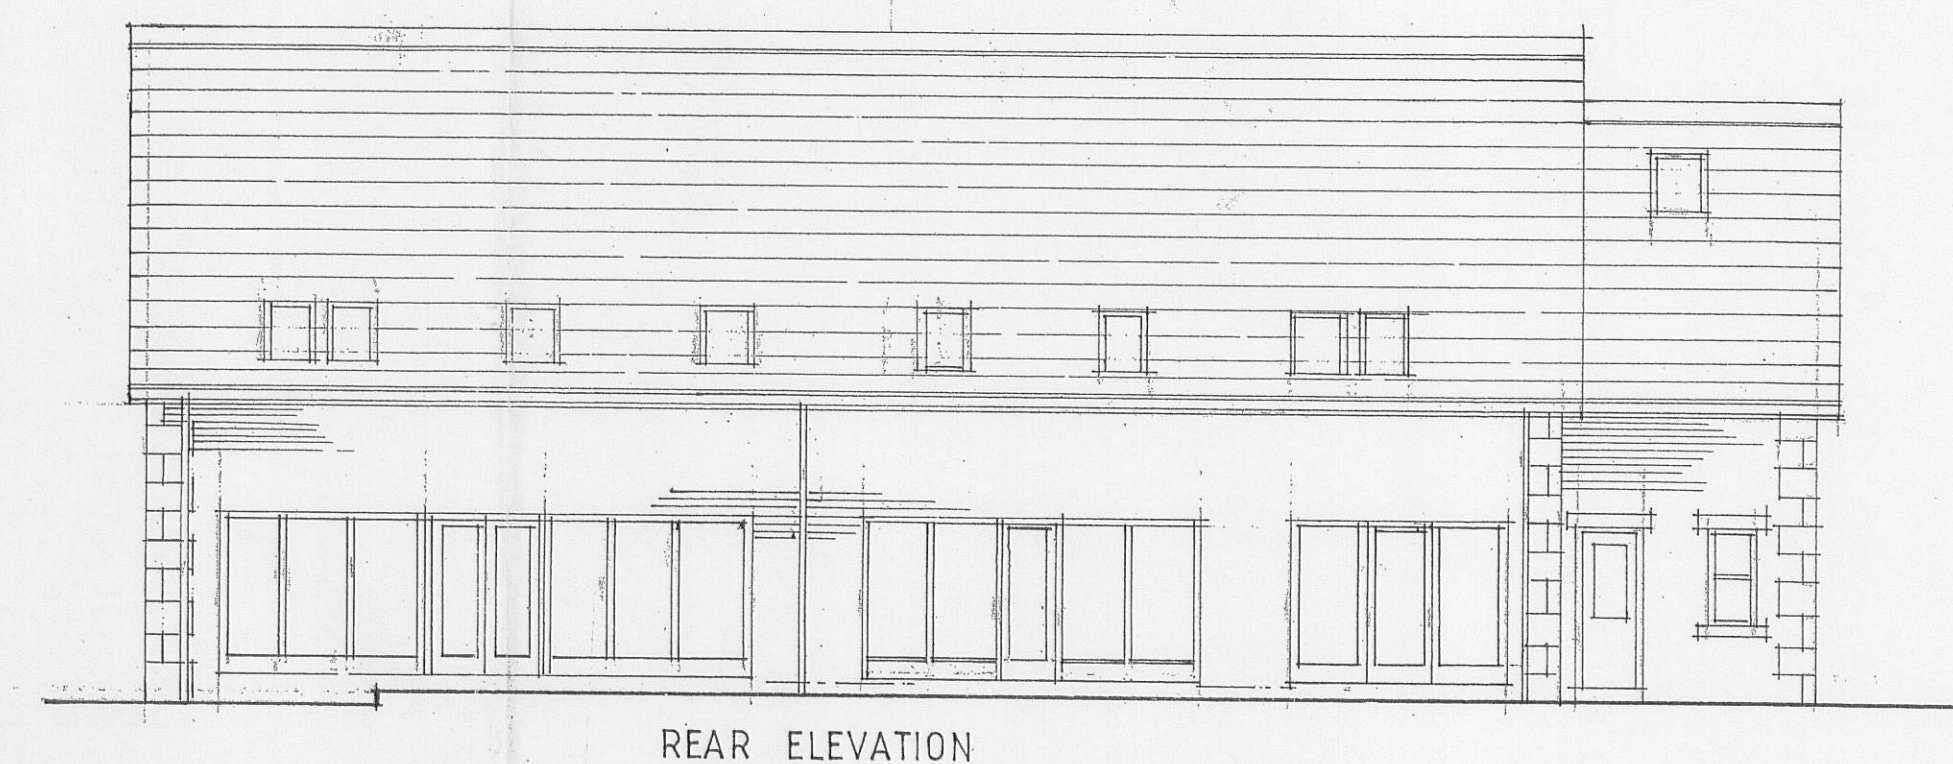
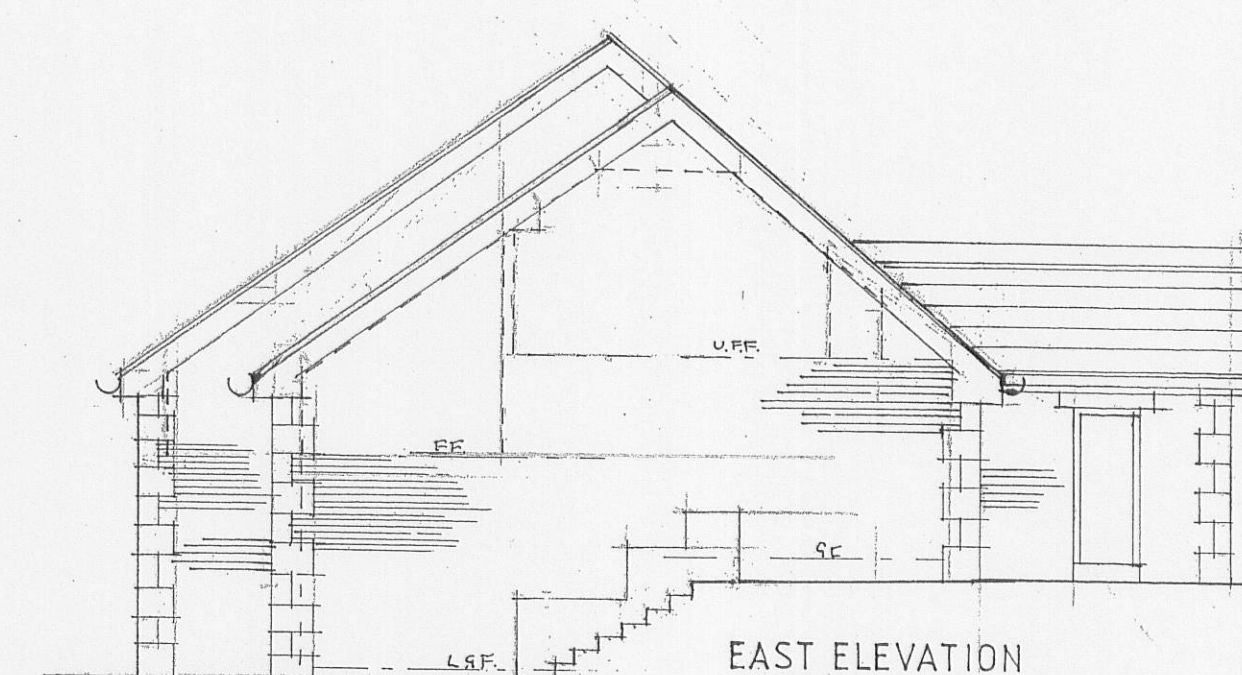
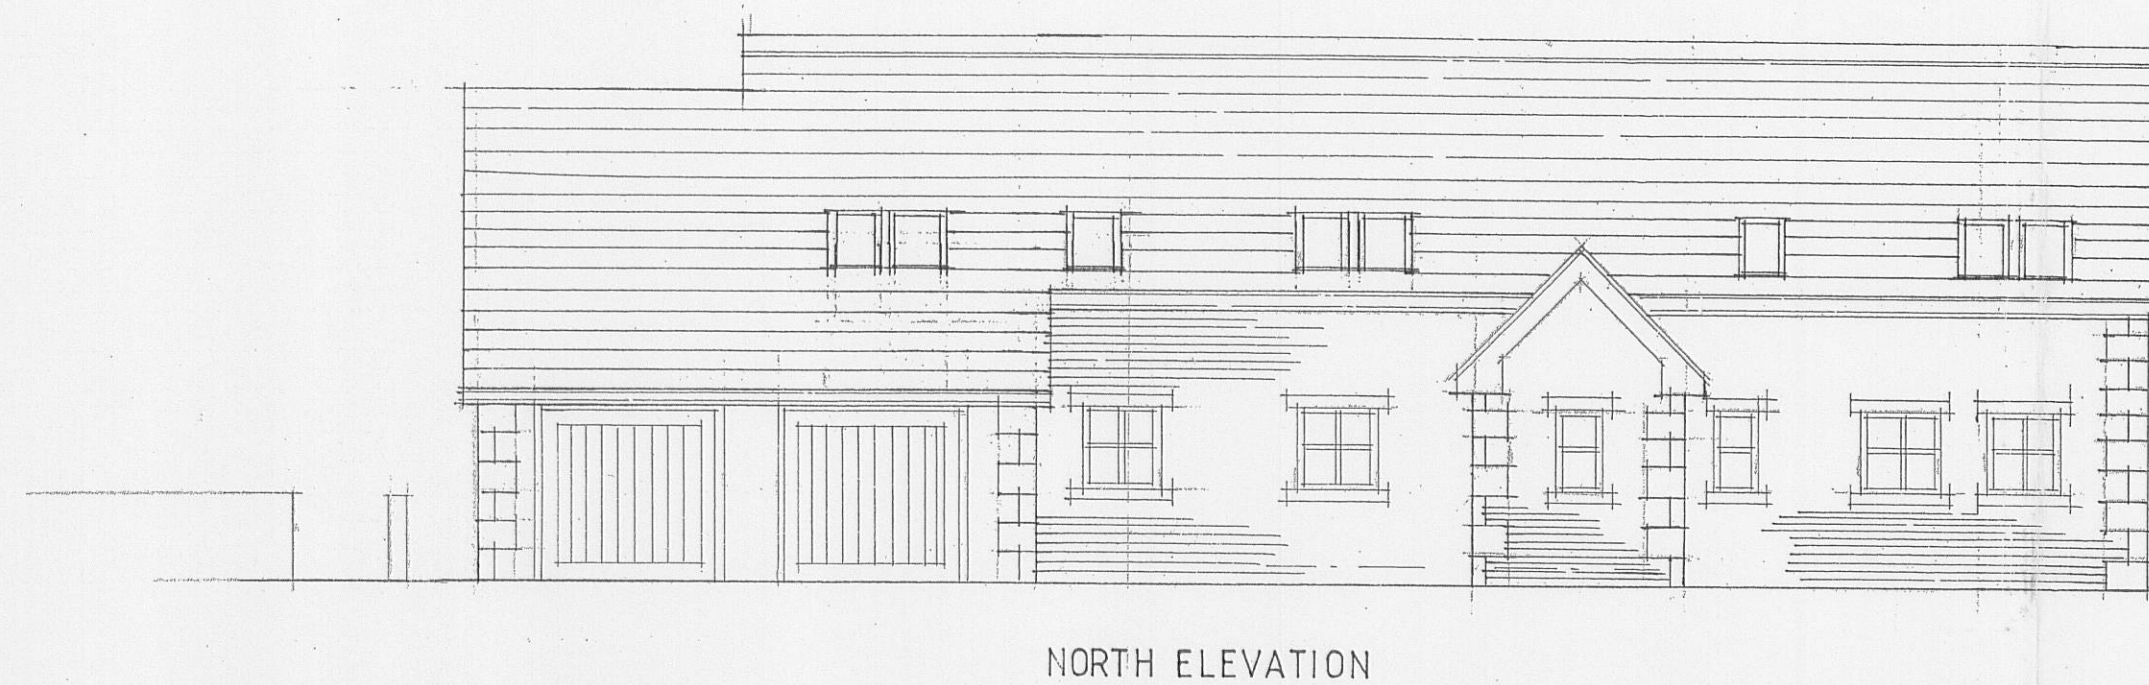
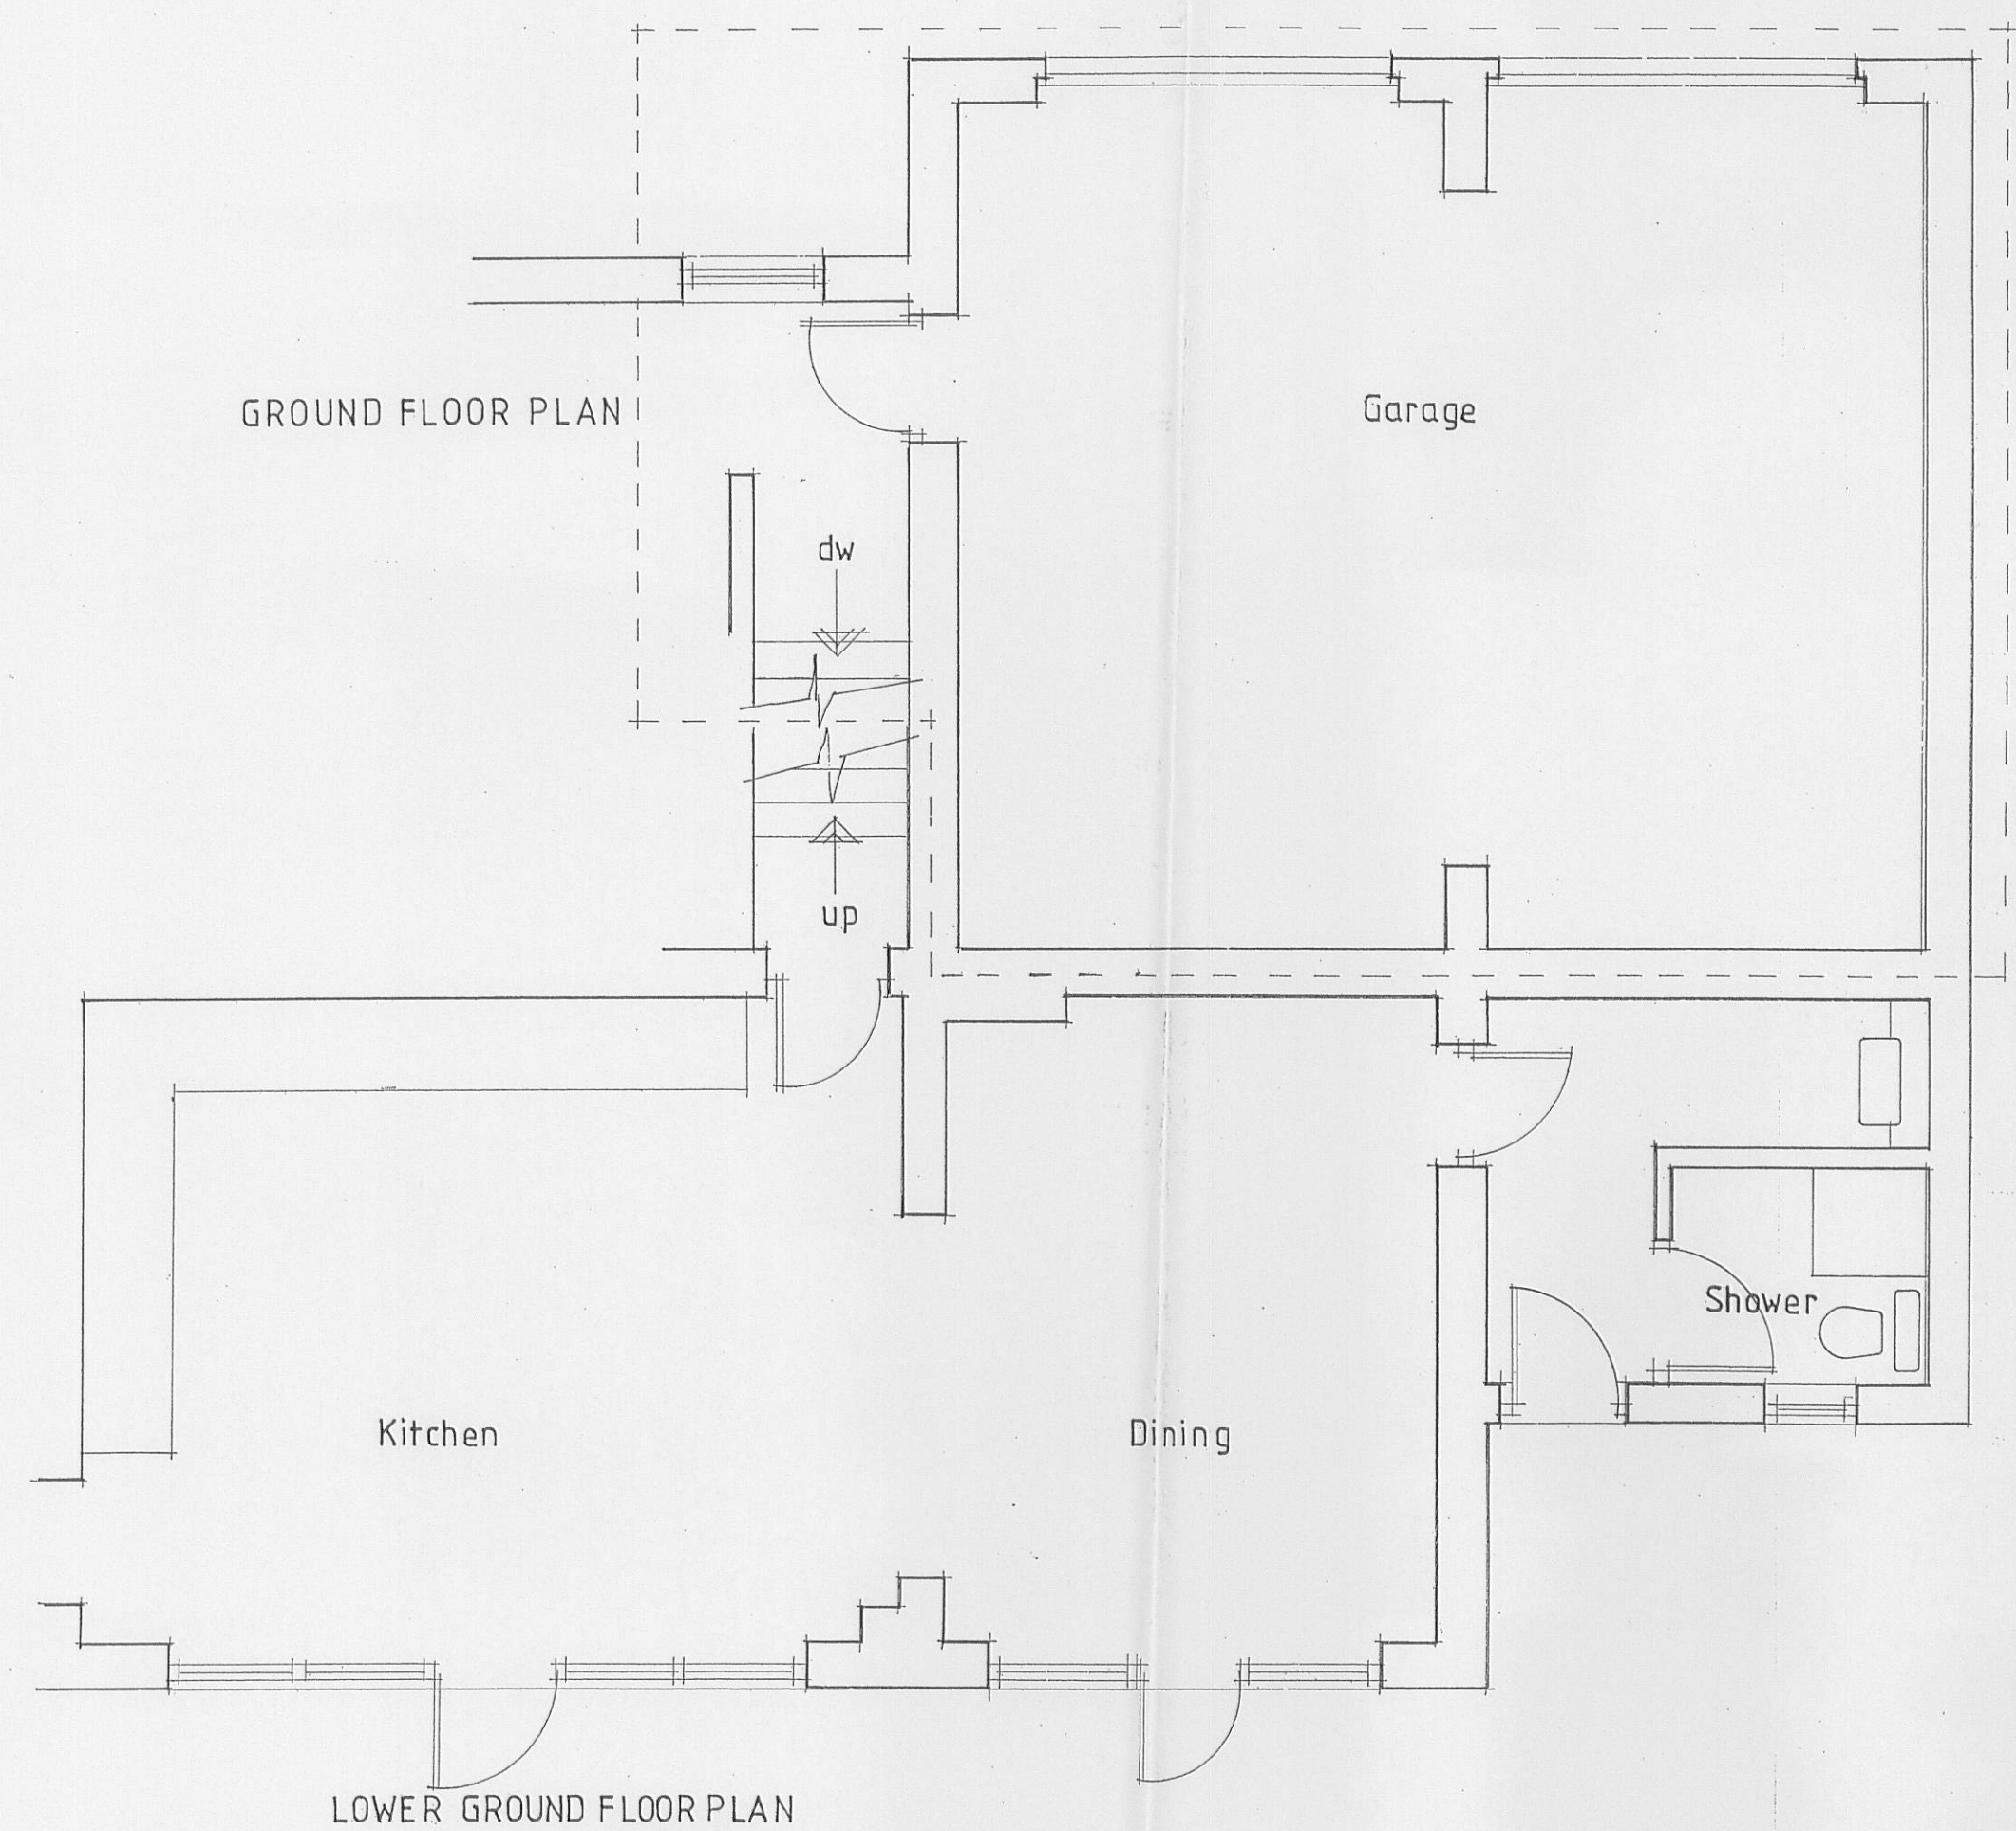


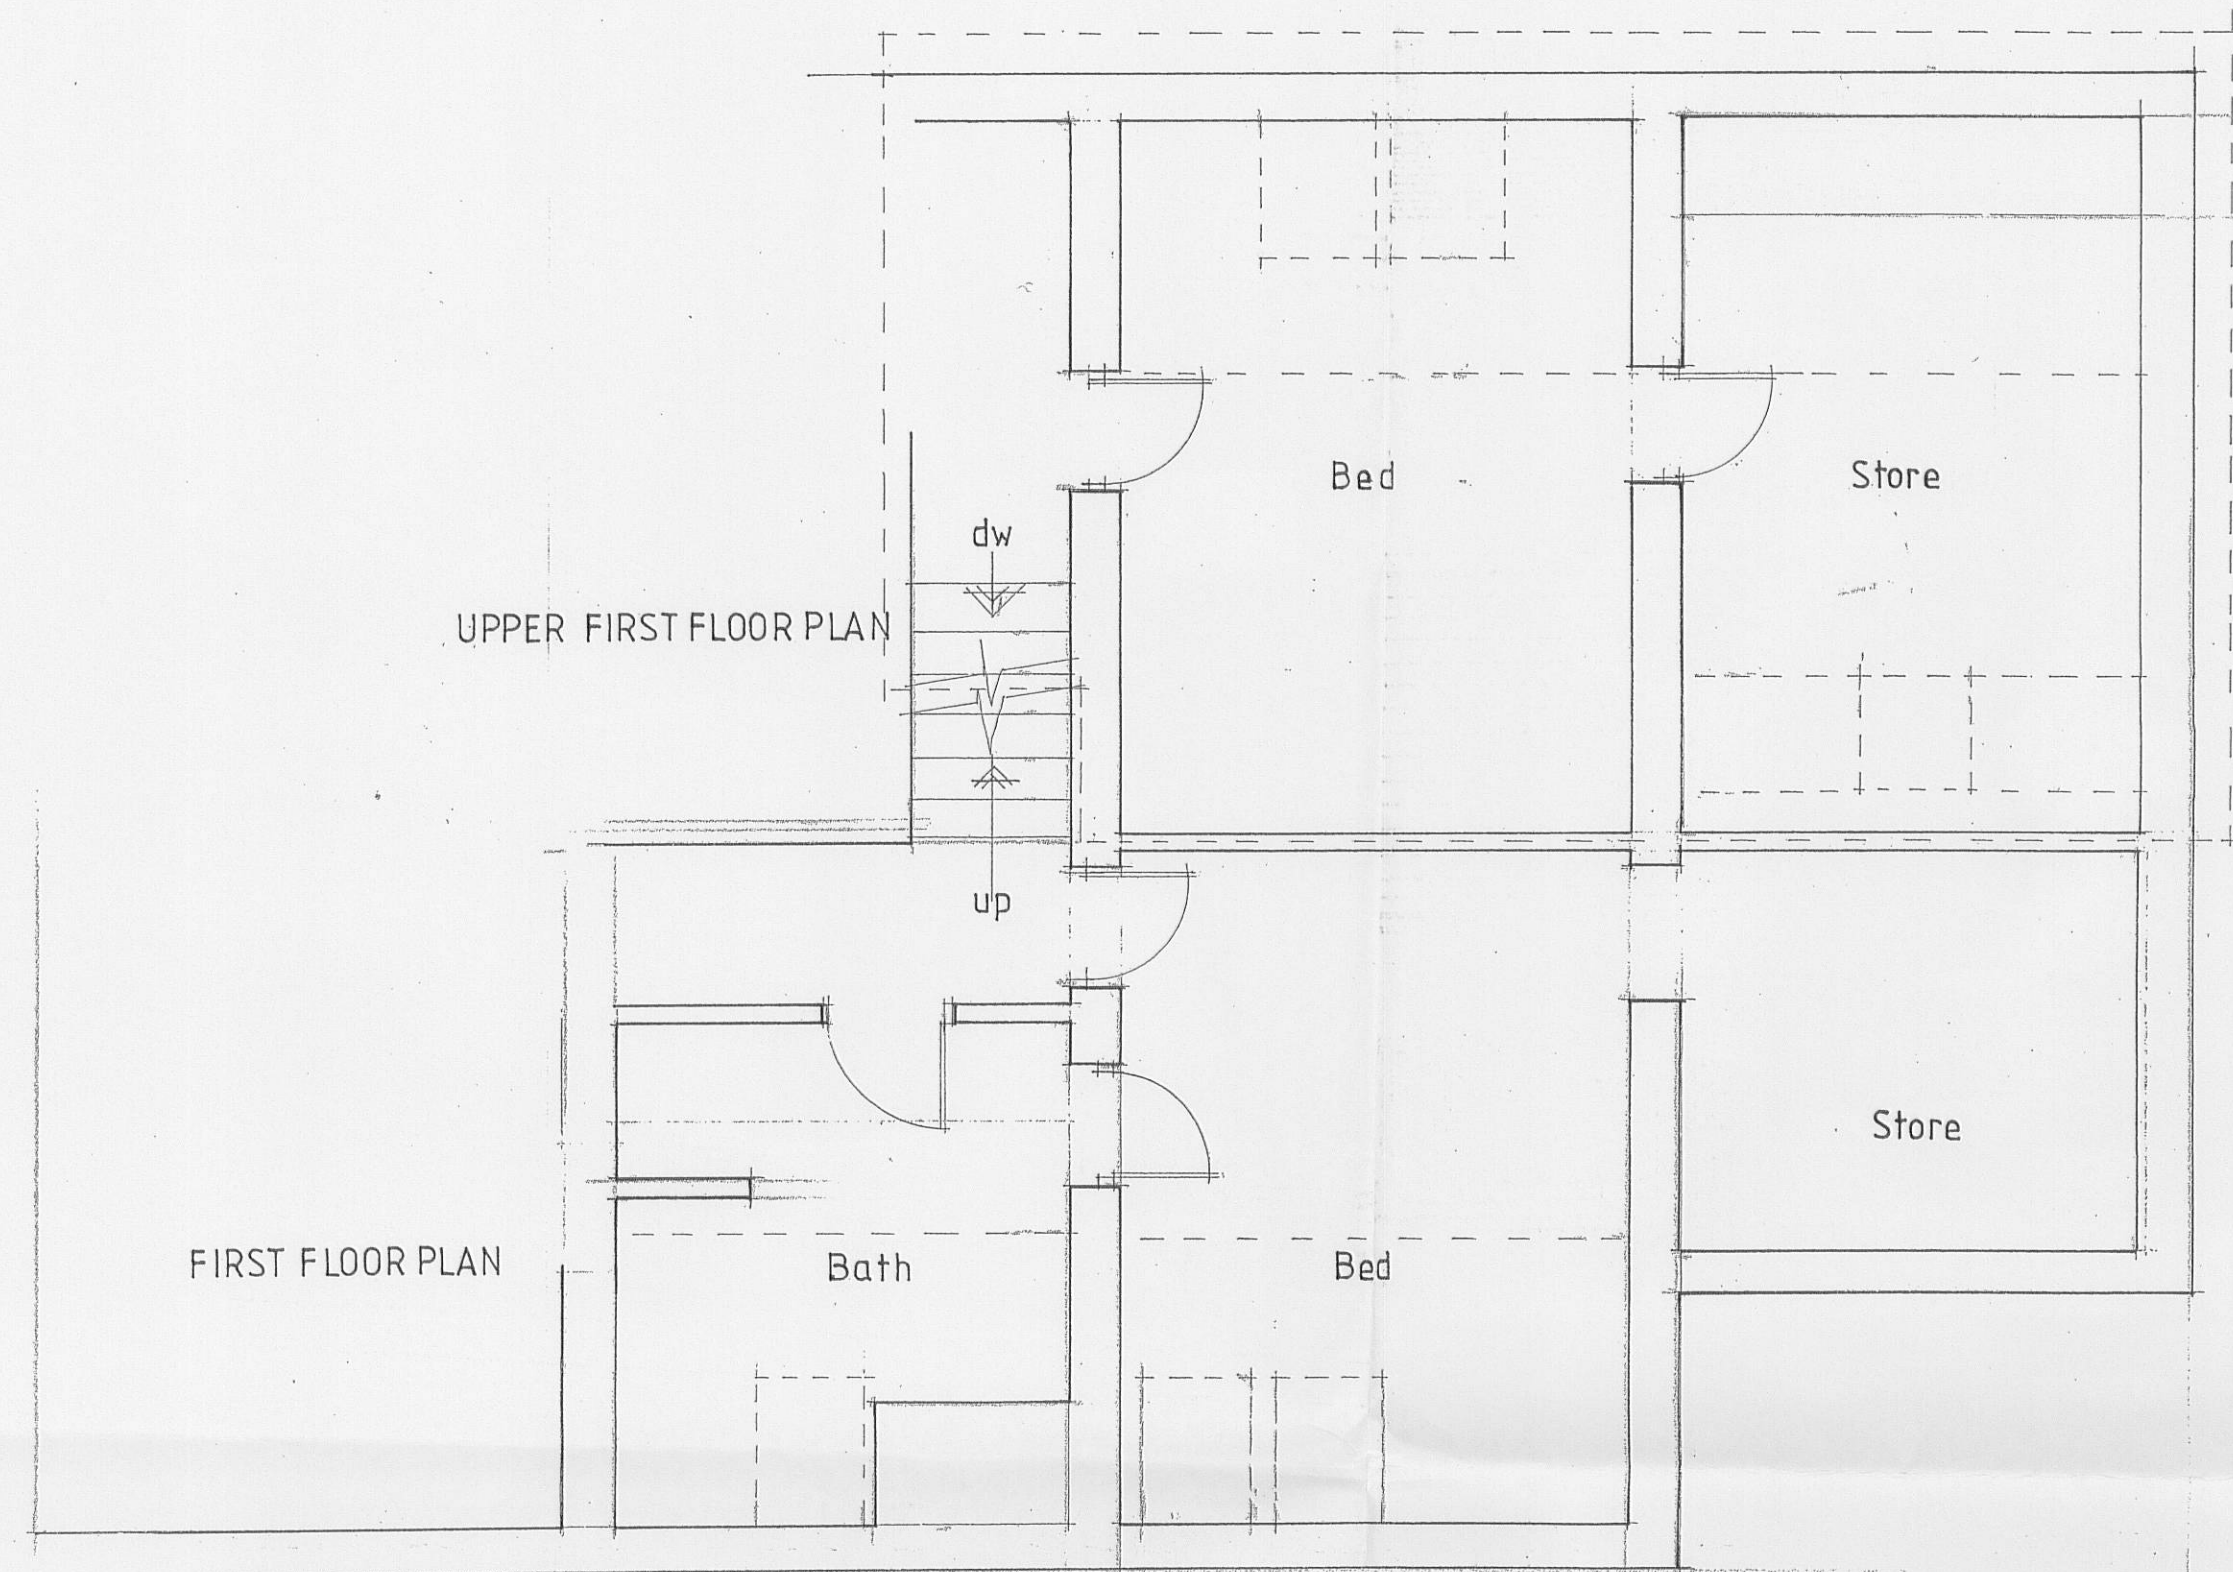

Client			
Mr D WEISTERS			
Job Title			
PROPOSED EXTENSION TO NO 1 THE WALLED GARDEN WOODFOLD PARK			
320110472P			
Drawing Title			
EXISTING PLANS AND ELEVATIONS			
Scale	Date	Drawn	
1:100 1:50	APR 11	LKR	

spa
ARCHITECTS

SUNDERLAND PEACOCK & ASSOCIATES LTD.
HAZELMERE, PIMLICO ROAD, CLITHEROE,
LANCASHIRE, BB7 2AG
T 01200 423179 F 01200 427328
E info@sunderlandpeacock.com
www.sunderlandpeacock.com