


Rear Elevation. (North West)


Side Elevation. (South West)

Side Elevation. (North East)

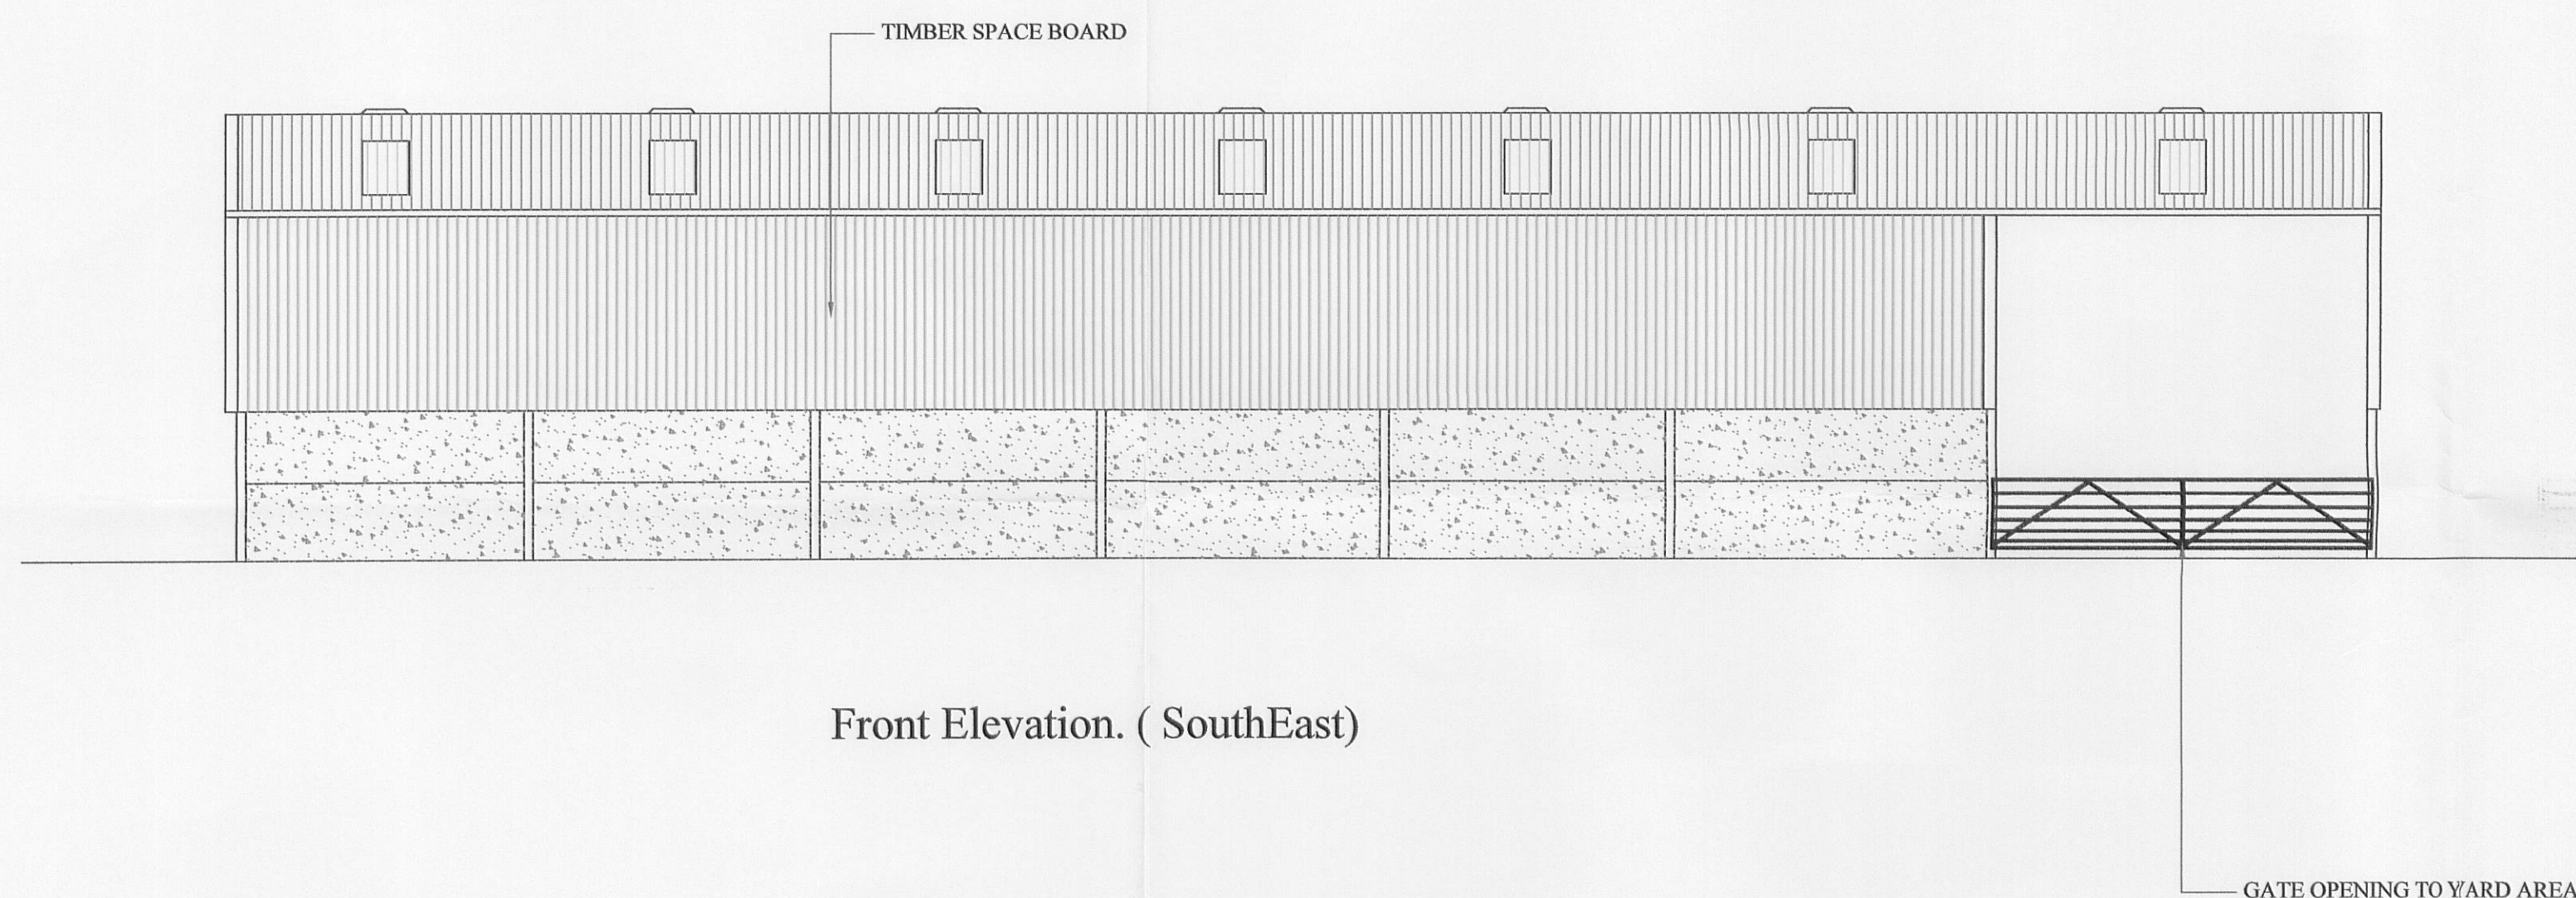

Front Elevation. (SouthEast)

GATE OPENING TO YARD AREA

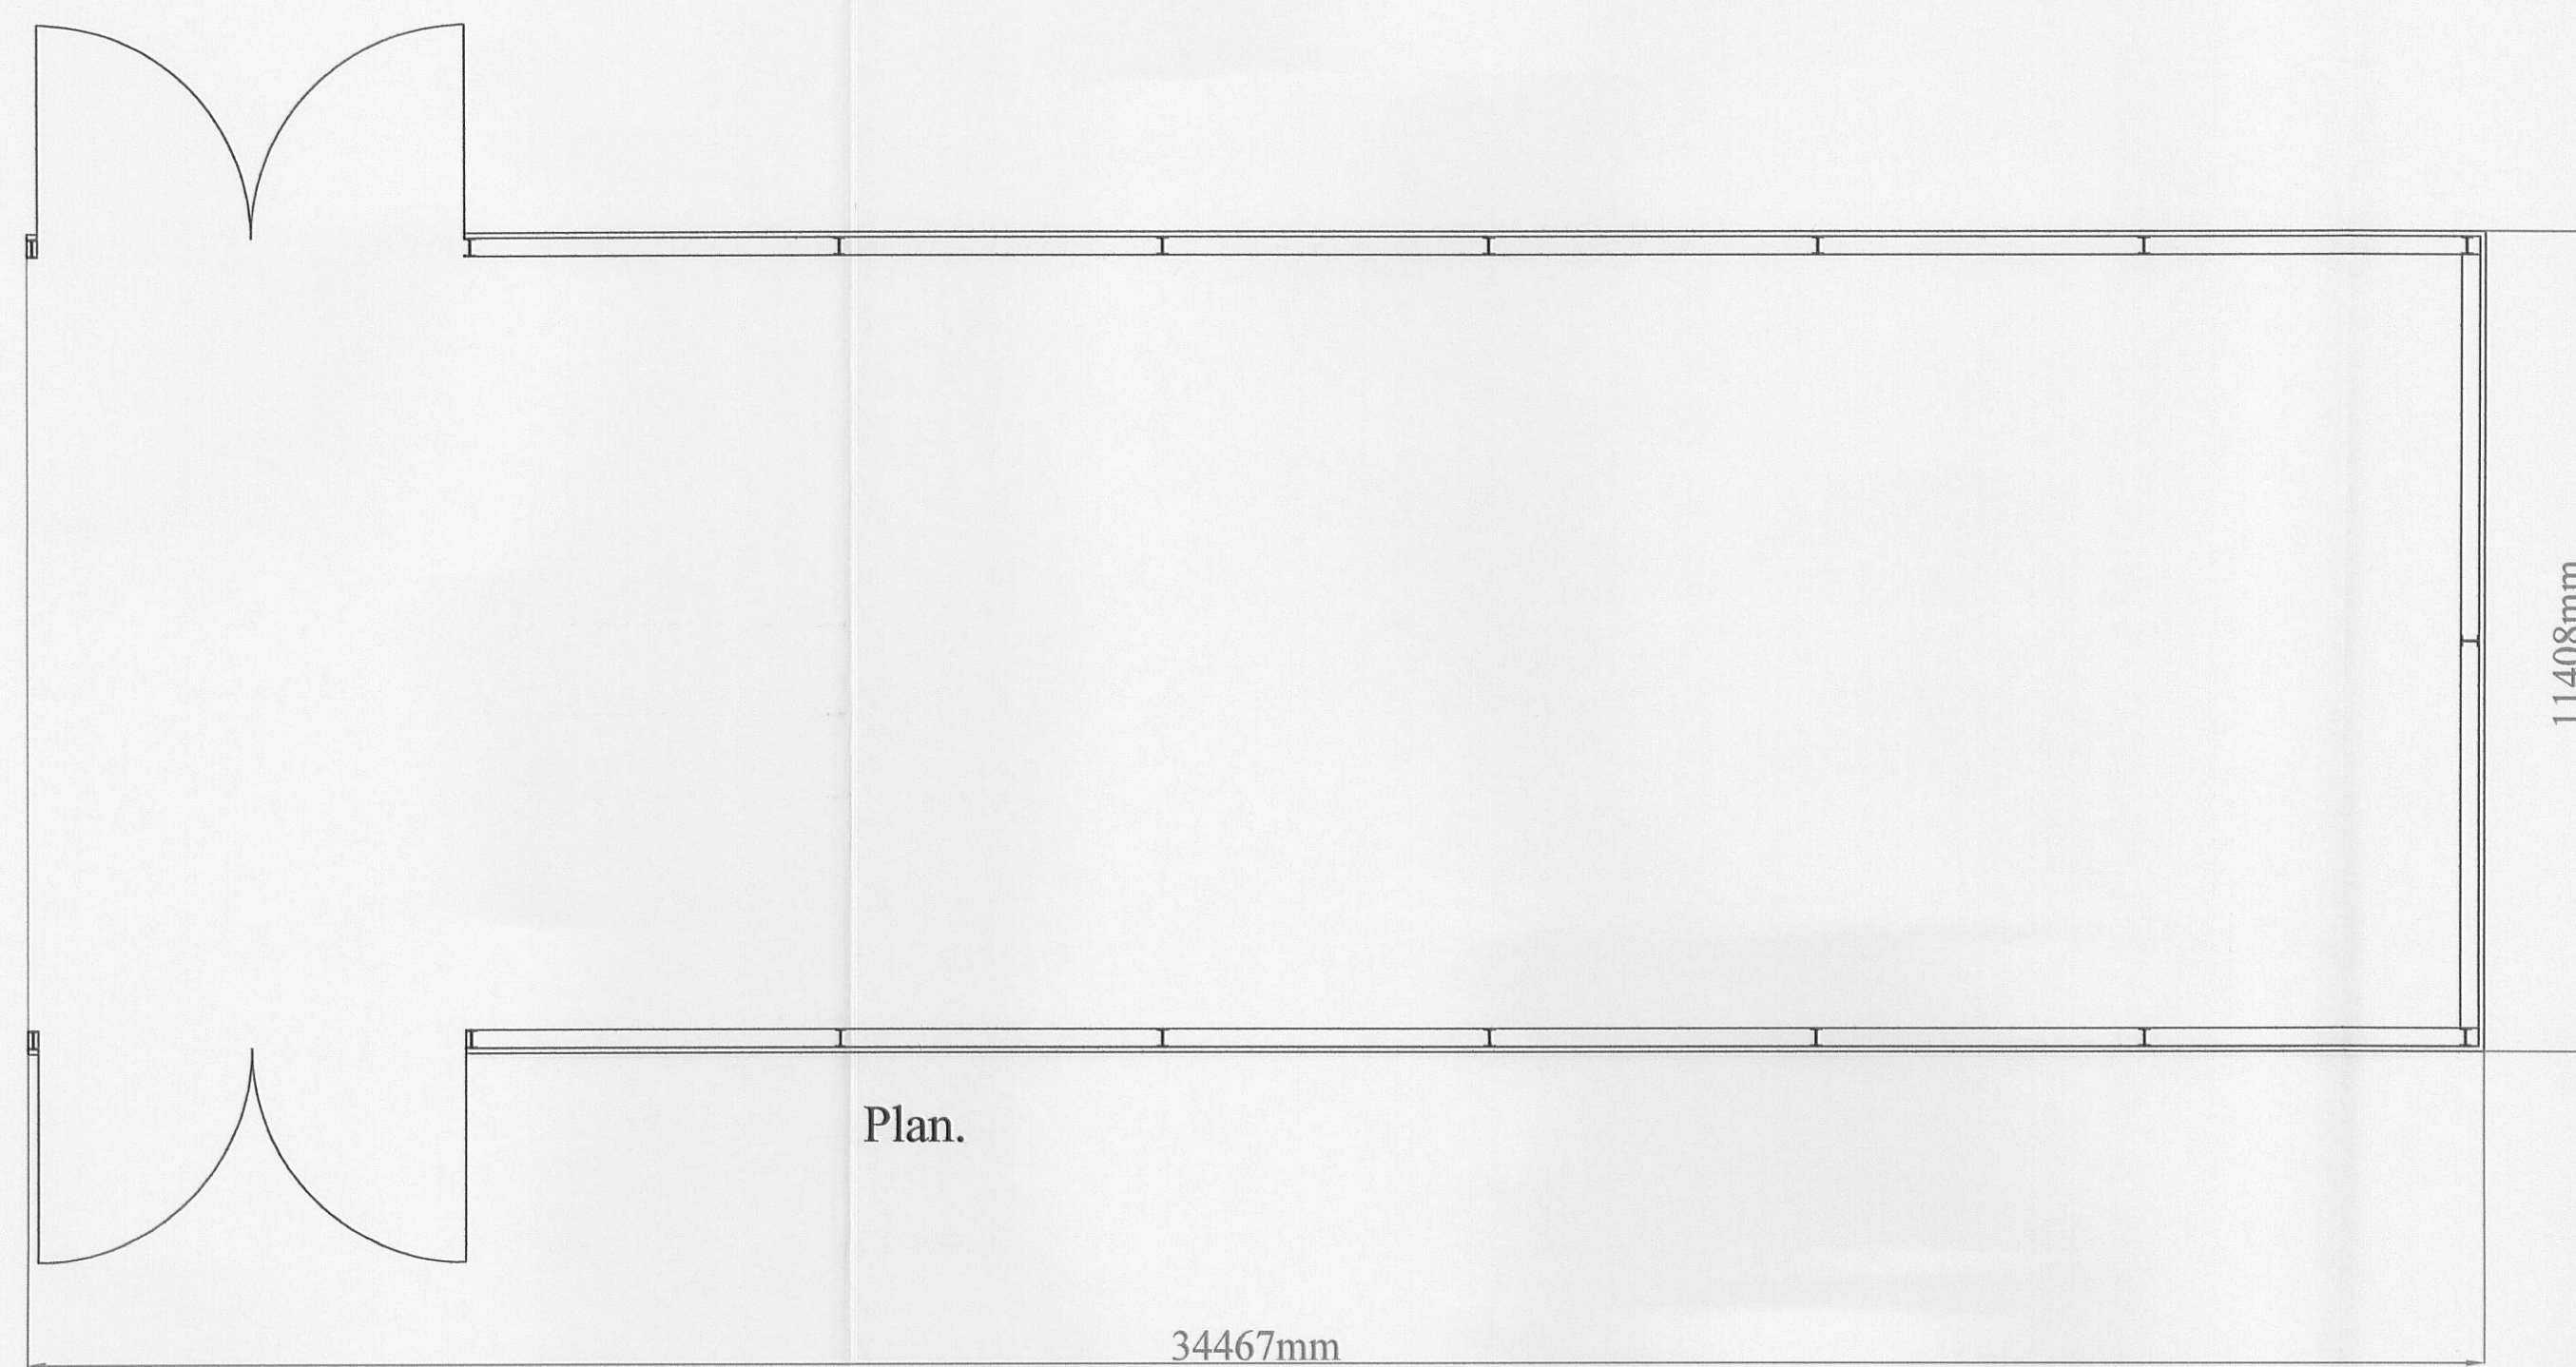

Plan.

320110477P

J.HADFIELD. ENGINEERING,SURVEYING.			
Springs House, Chipping, Lancashire. PR3 2GQ. Tel 07740 929096. Fax 08708 362185			
Clients Details, Mr A. KAY			
Project Details, PROPOSED MANURE & GENERAL STORE			
Project Address, PLANTATION FARM. CHAIGLEY CLITHEROE			
Project Number, 219/201	Date, MAY/2011	Scale, 1:100	By, JH
DO NOT SCALE THIS DRAWING. CHECK ALL DIMENSIONS ON SITE			
THIS DRAWING IS PROTECTED BY COPYRIGHT. IT MAY NOT BE REPRODUCED IN ANY FORM OR BY ANY MEANS FOR ANY PURPOSE, WITHOUT WRITING PERMISSION FROM J.HADFIELD, ENGINEERING-SURVEYING.			