

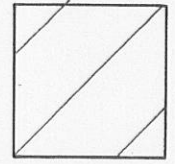
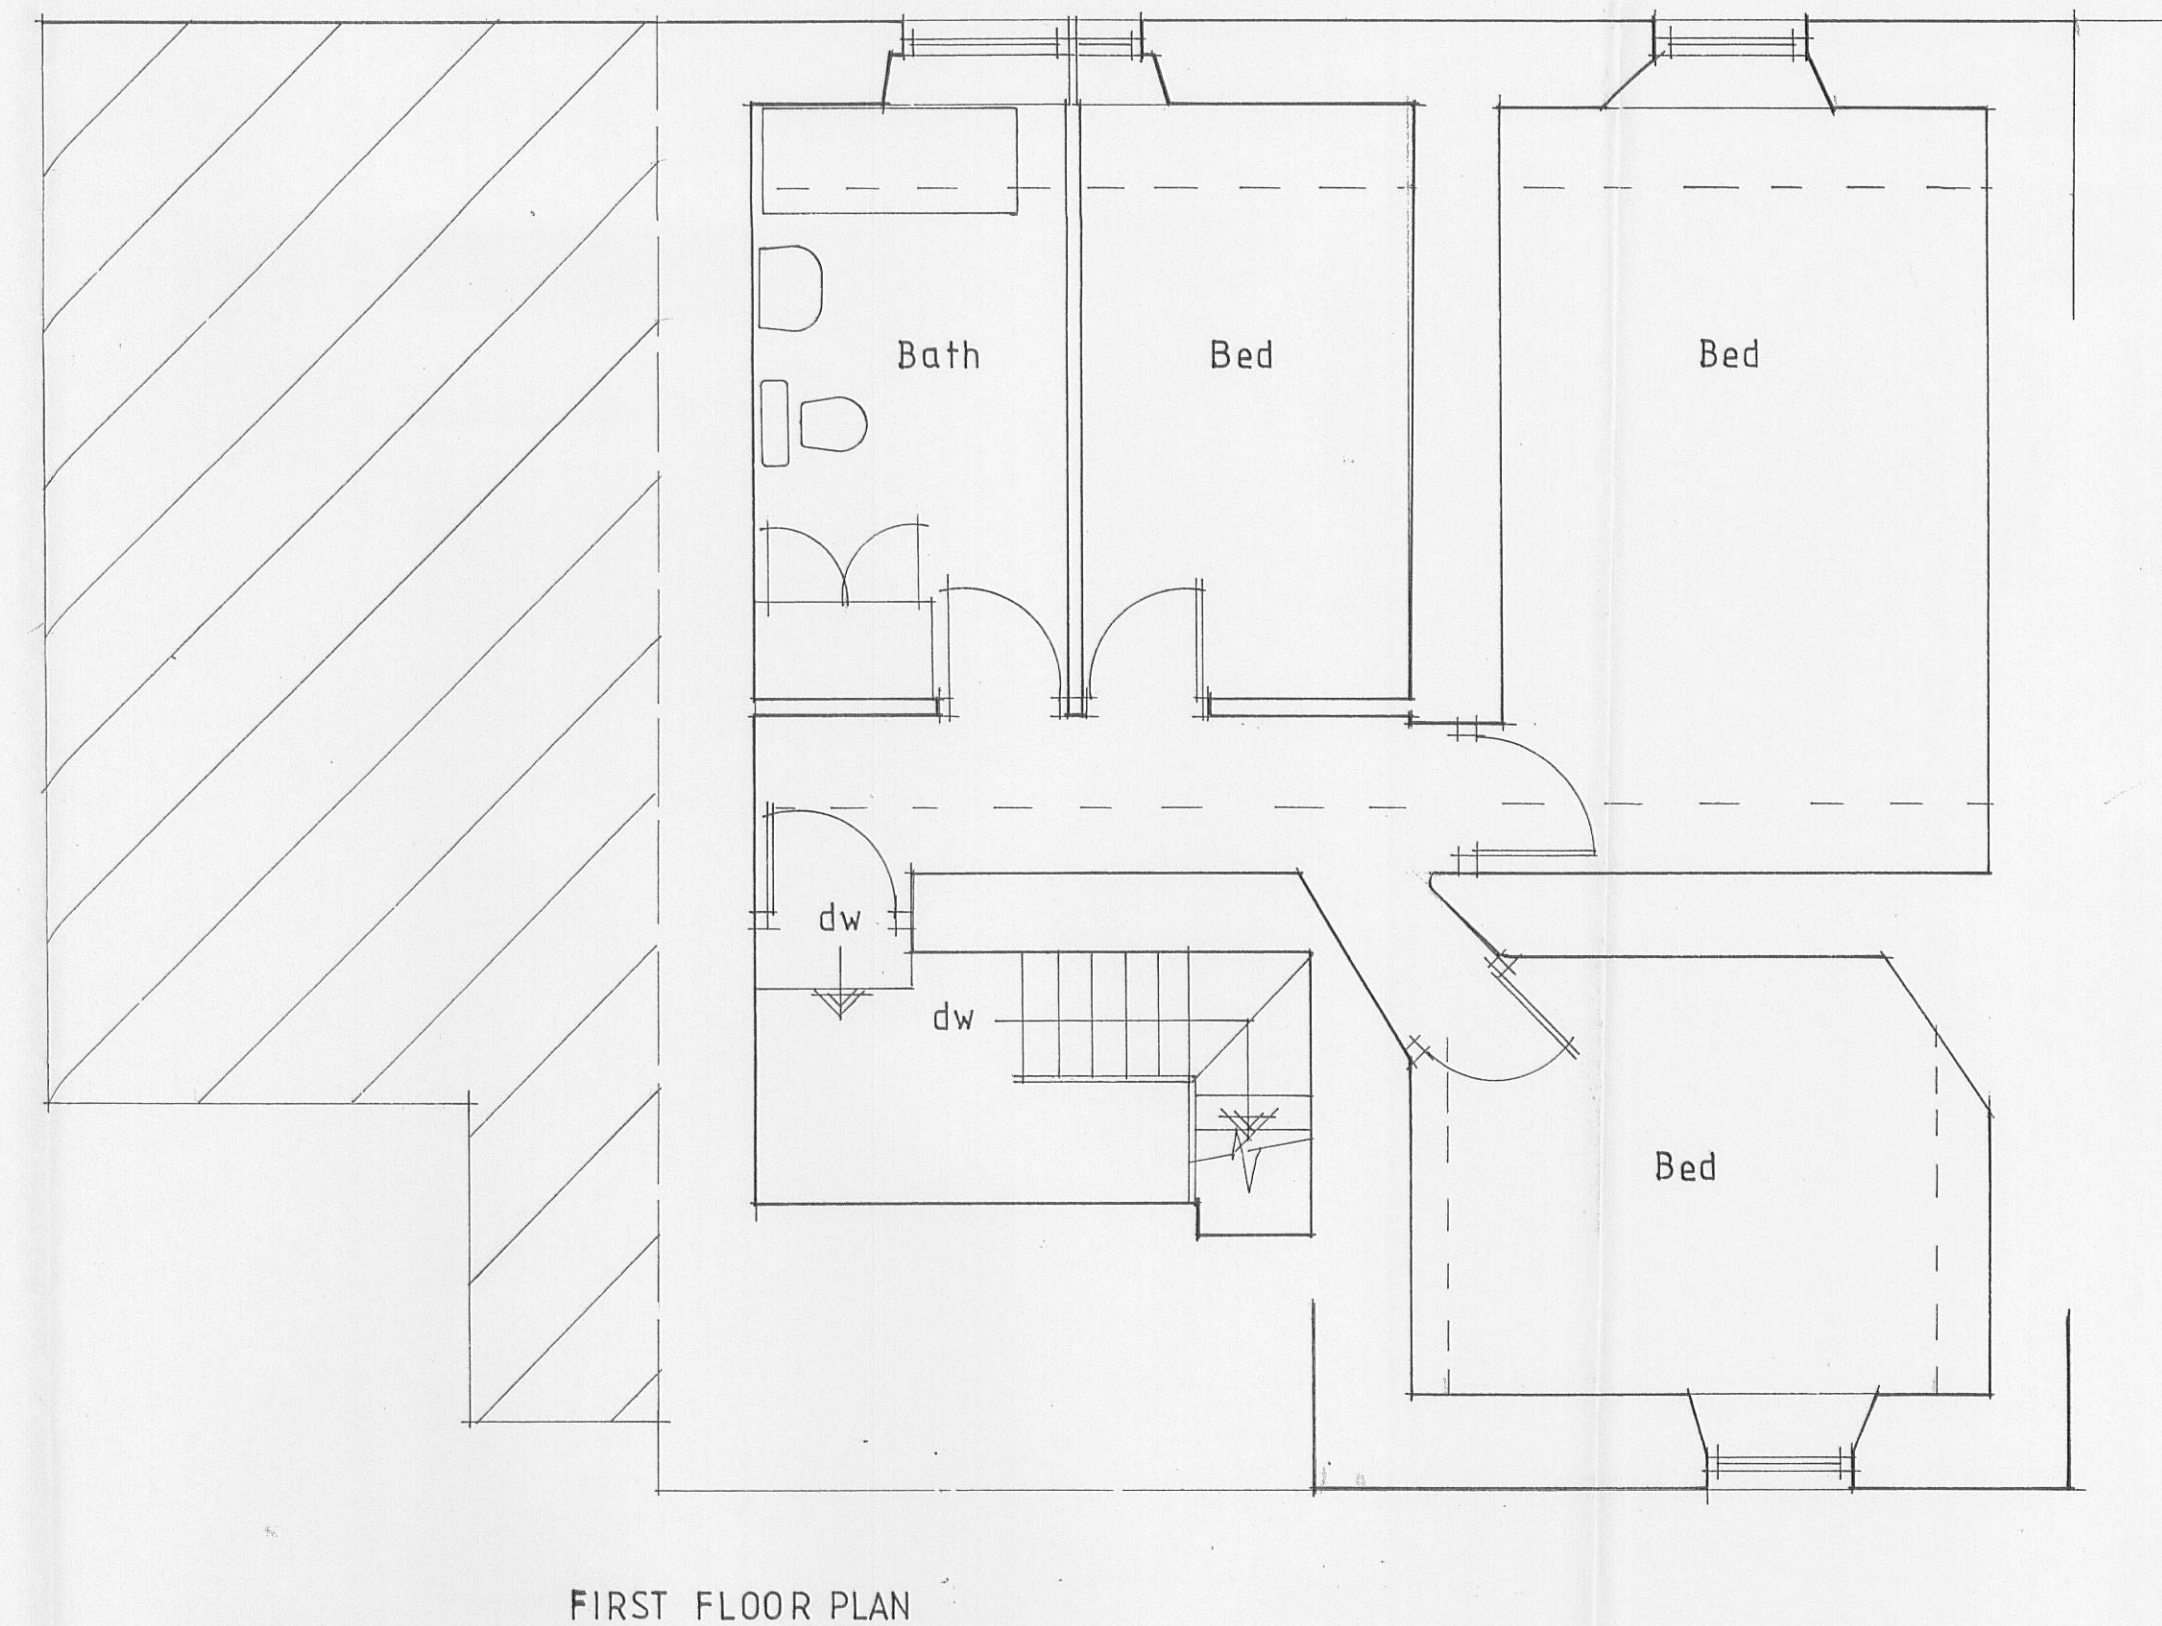
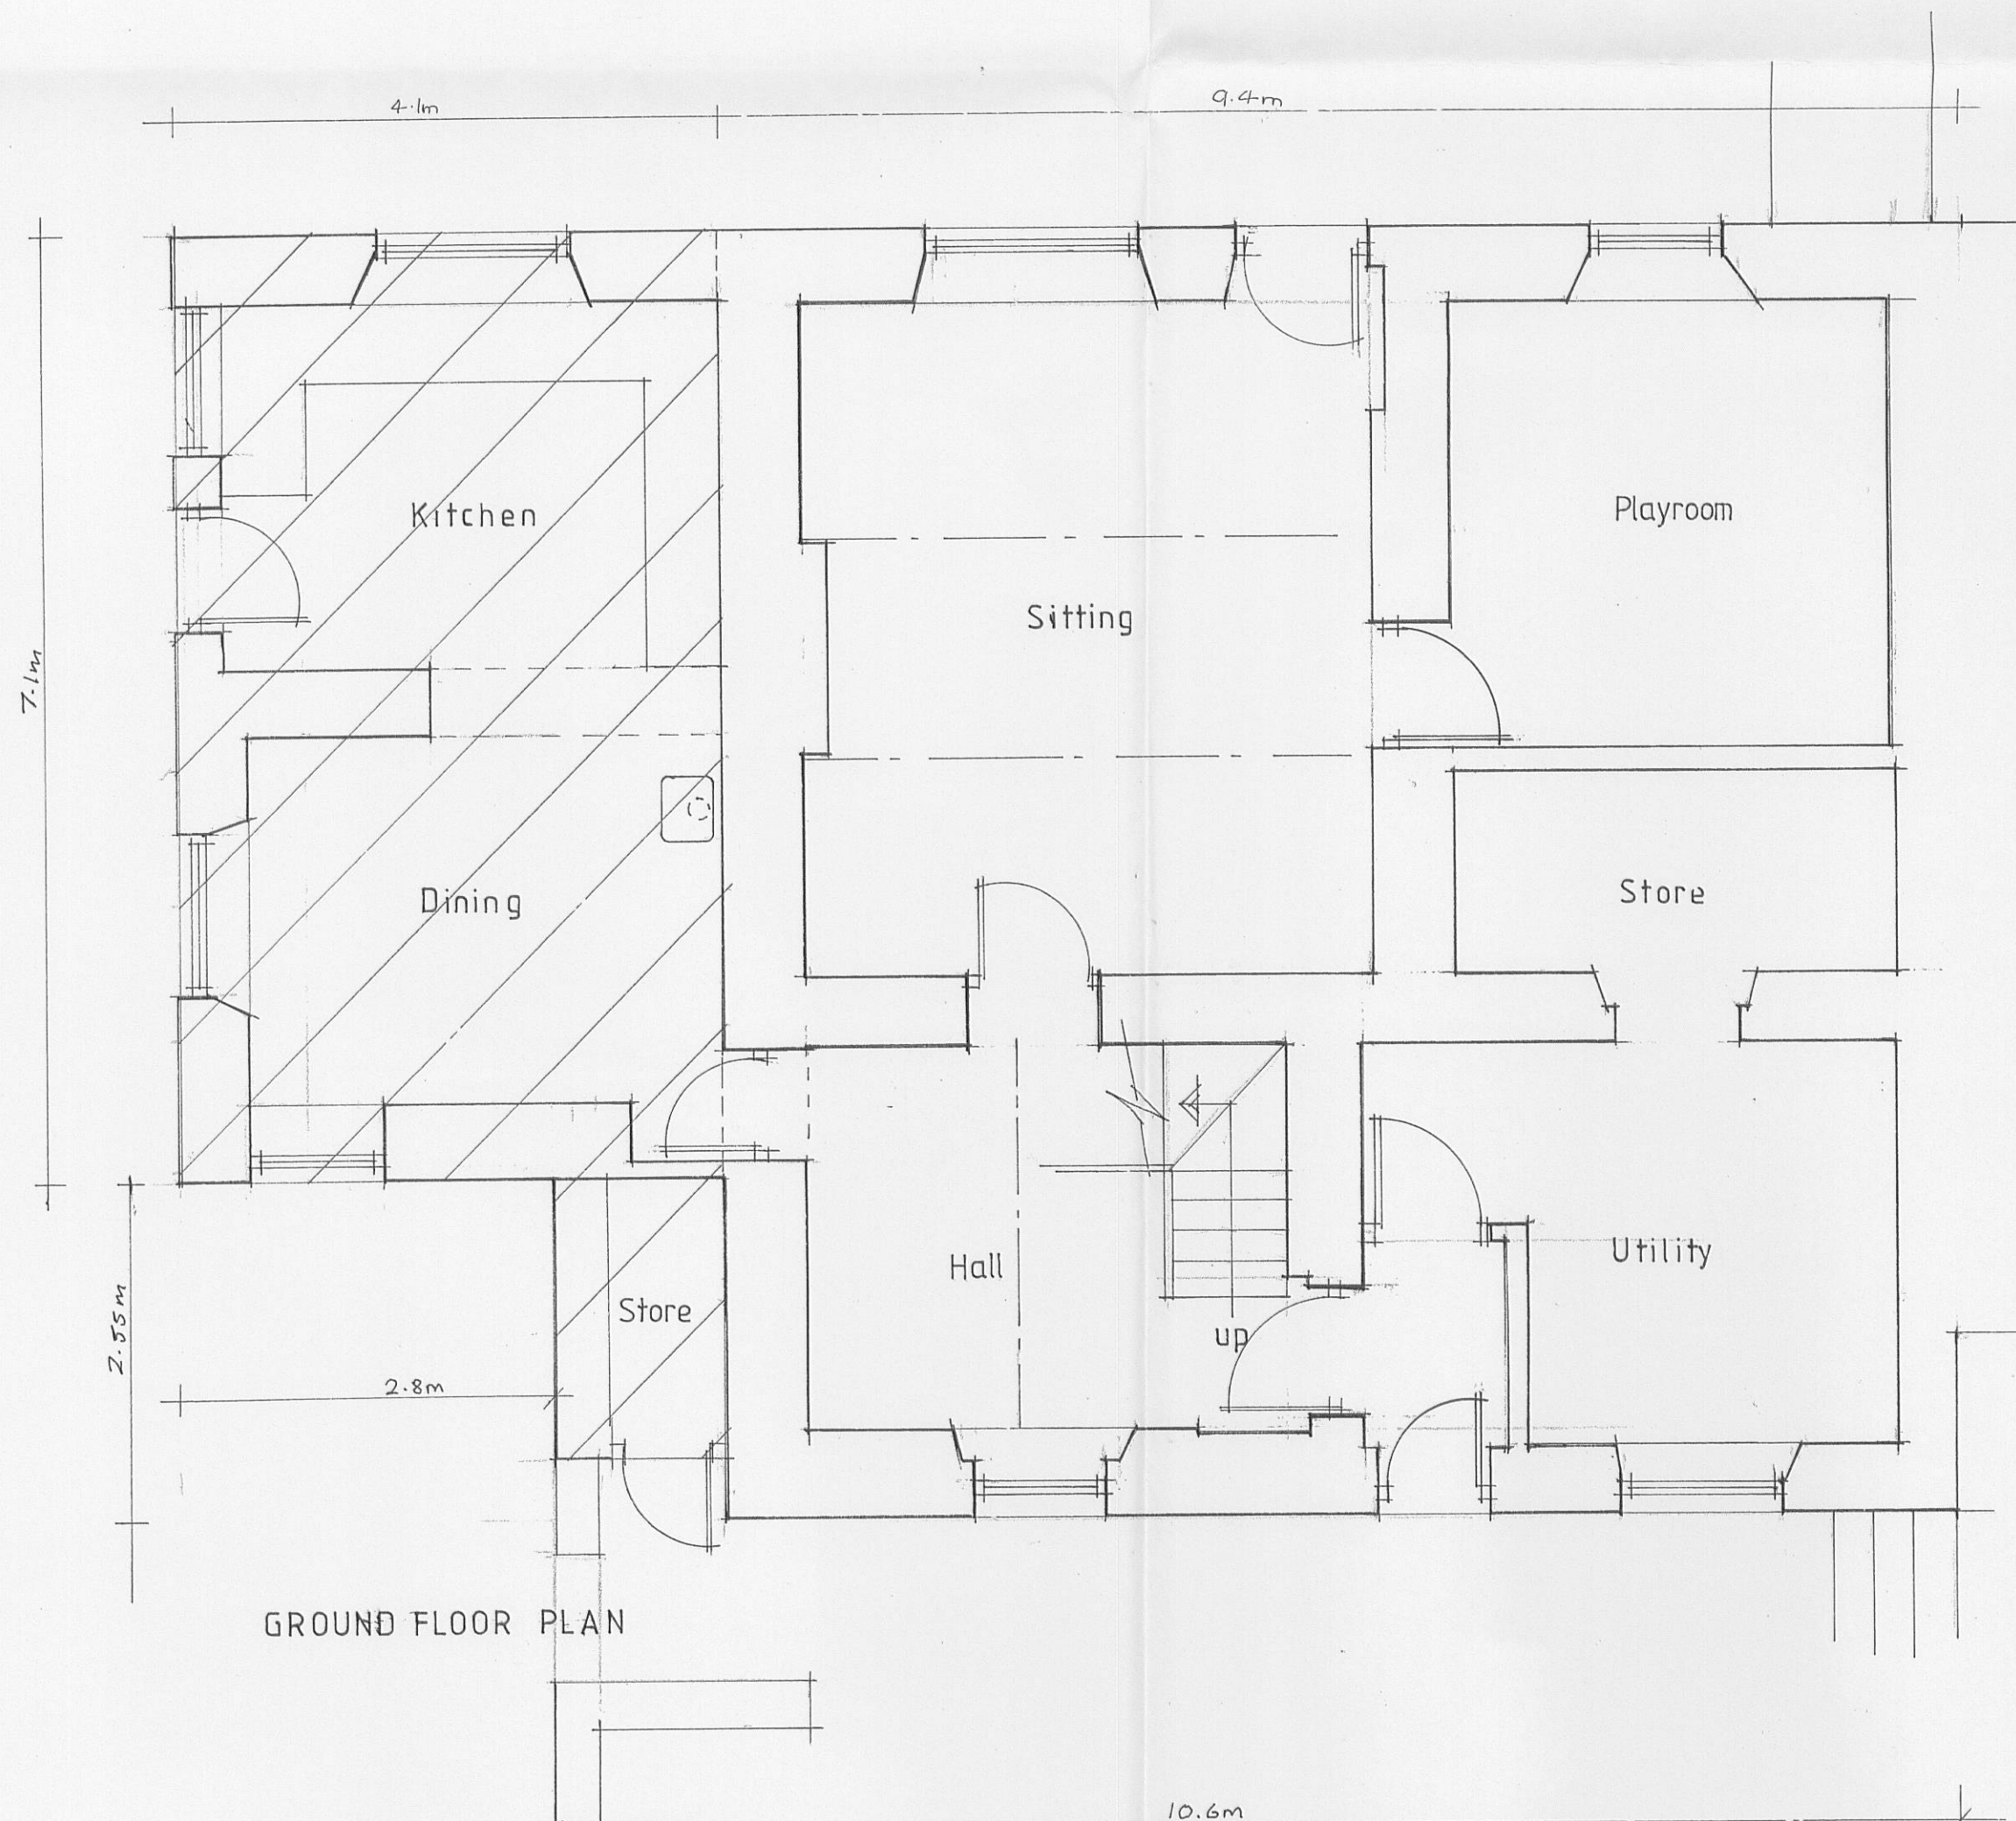


Note
Dimensions shown on drawings prepared for planning
purposes are indicative only and can vary.

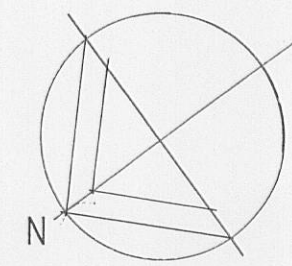

Hatched areas indicate extent of
demolition works.

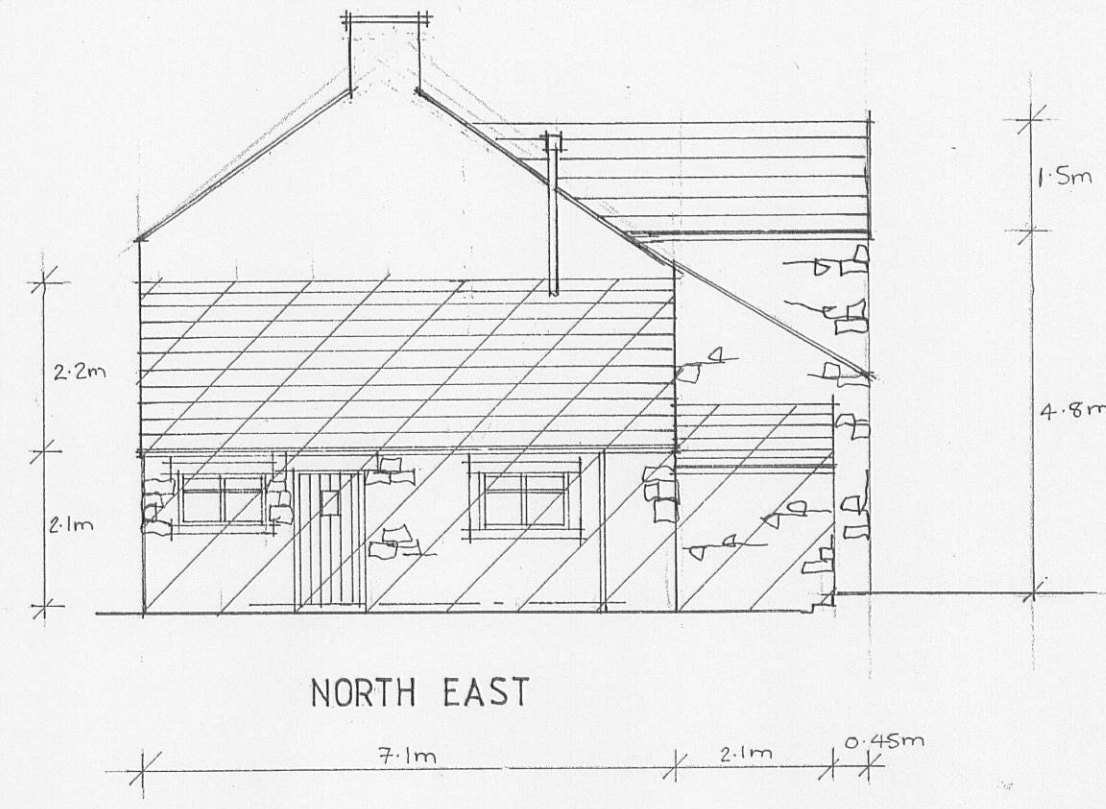

Rev B - Demolitions indicated - 22/06/11-PC
REV A - Dimensions and north bearing added
28/03/11 LG

Client
Mr and Mrs MEADOWS

Job Title
PROPOSED ALTERATIONS TO
HANSONS FARM
EAVES HALL LANE
WEST BRADFORD

320110485P

Drawing Title
EXISTING PLANS AND ELEVATIONS

Scale
1:100 1:200
Date
FEB 11
Drawn
LKR

spa ARCHITECTS
SUNDERLAND PEACOCK & ASSOCIATES LTD.
HAZELMERE, PIMLICO ROAD, CLITHEROE,
LANCASHIRE, BB7 2AG
T 01200 423178 F 01200 427328
E info@sunderlandpeacock.com
www.sunderlandpeacock.com

4115 - 01B