




A

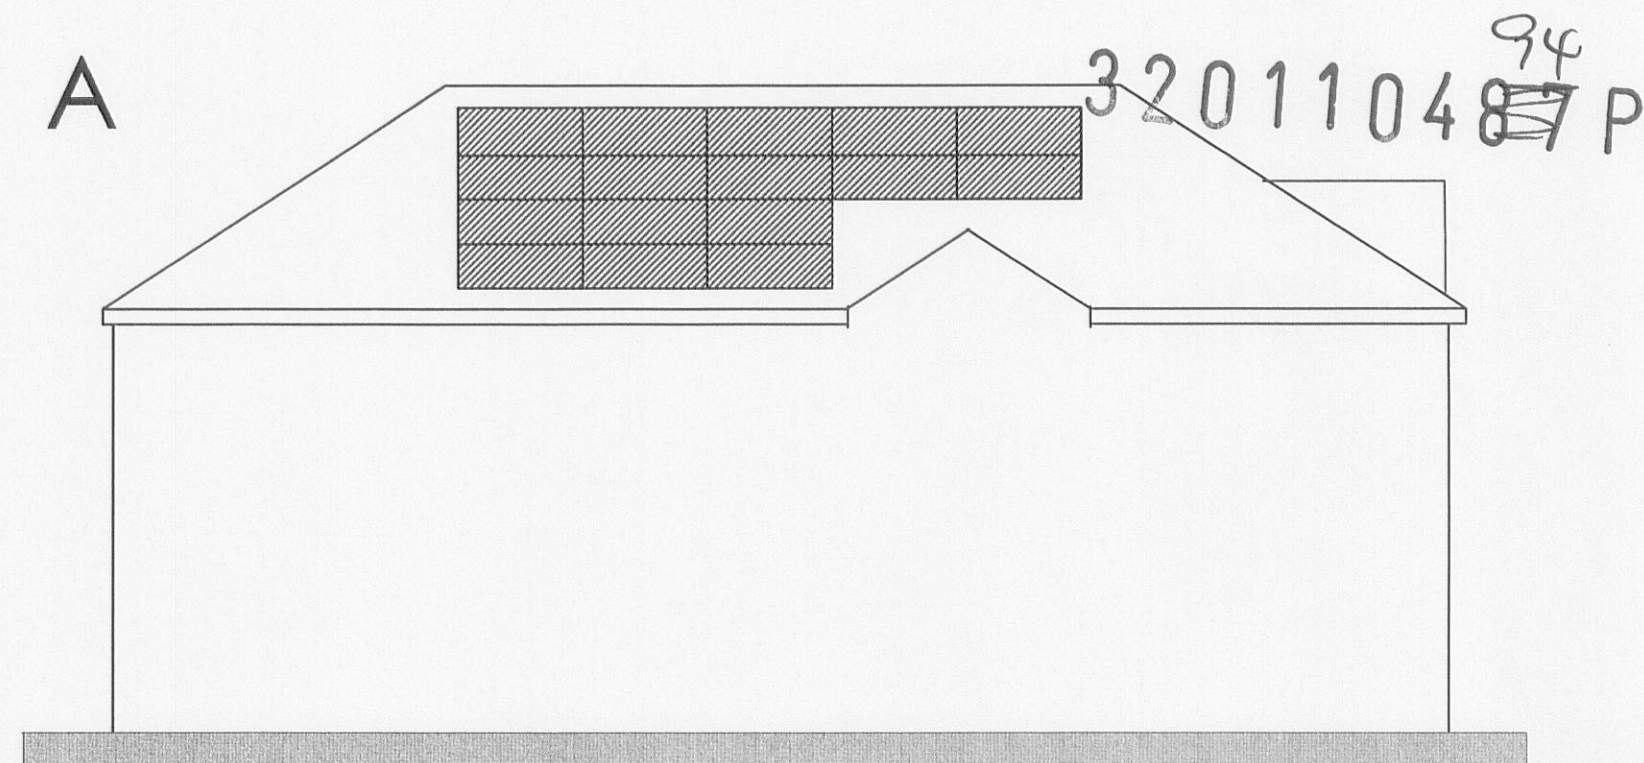


OLYMPIC HOUSE WEST ELEVATION

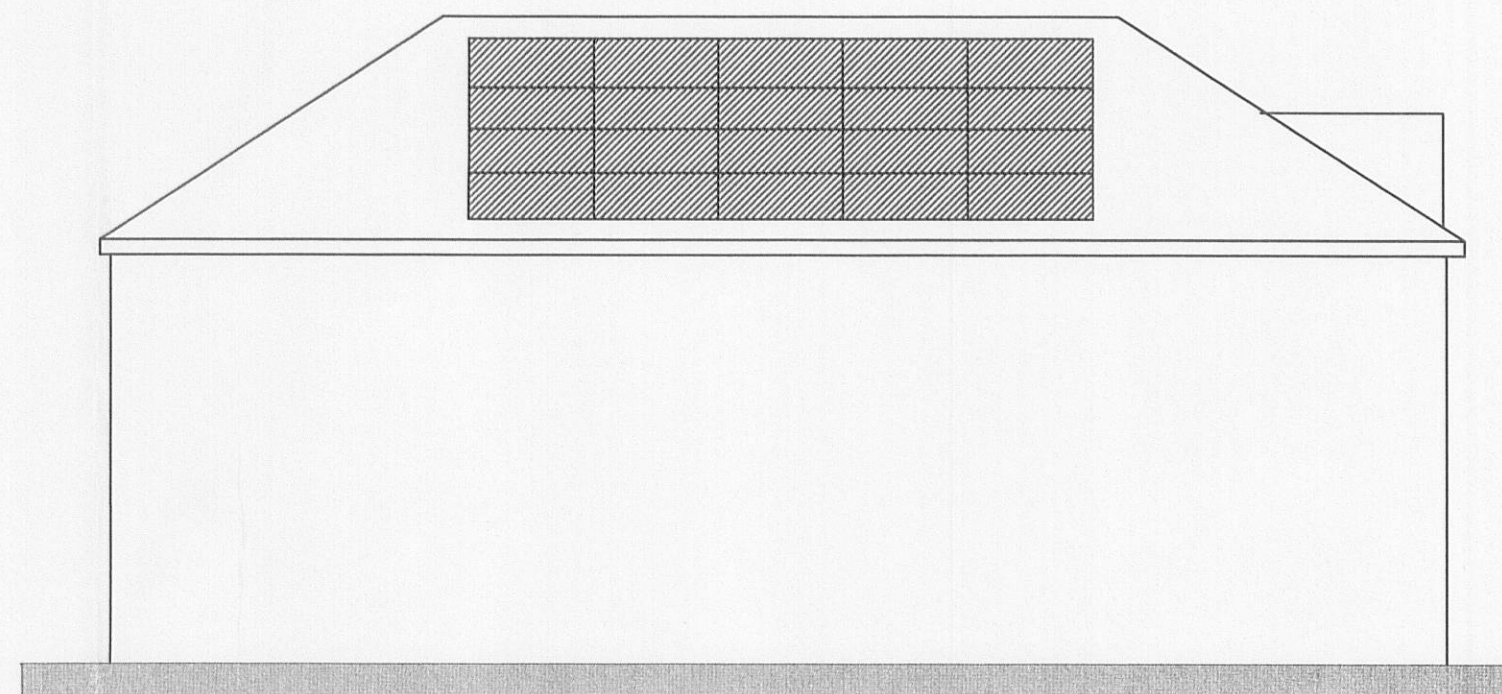

OLYMPIC HOUSE EAST ELEVATION

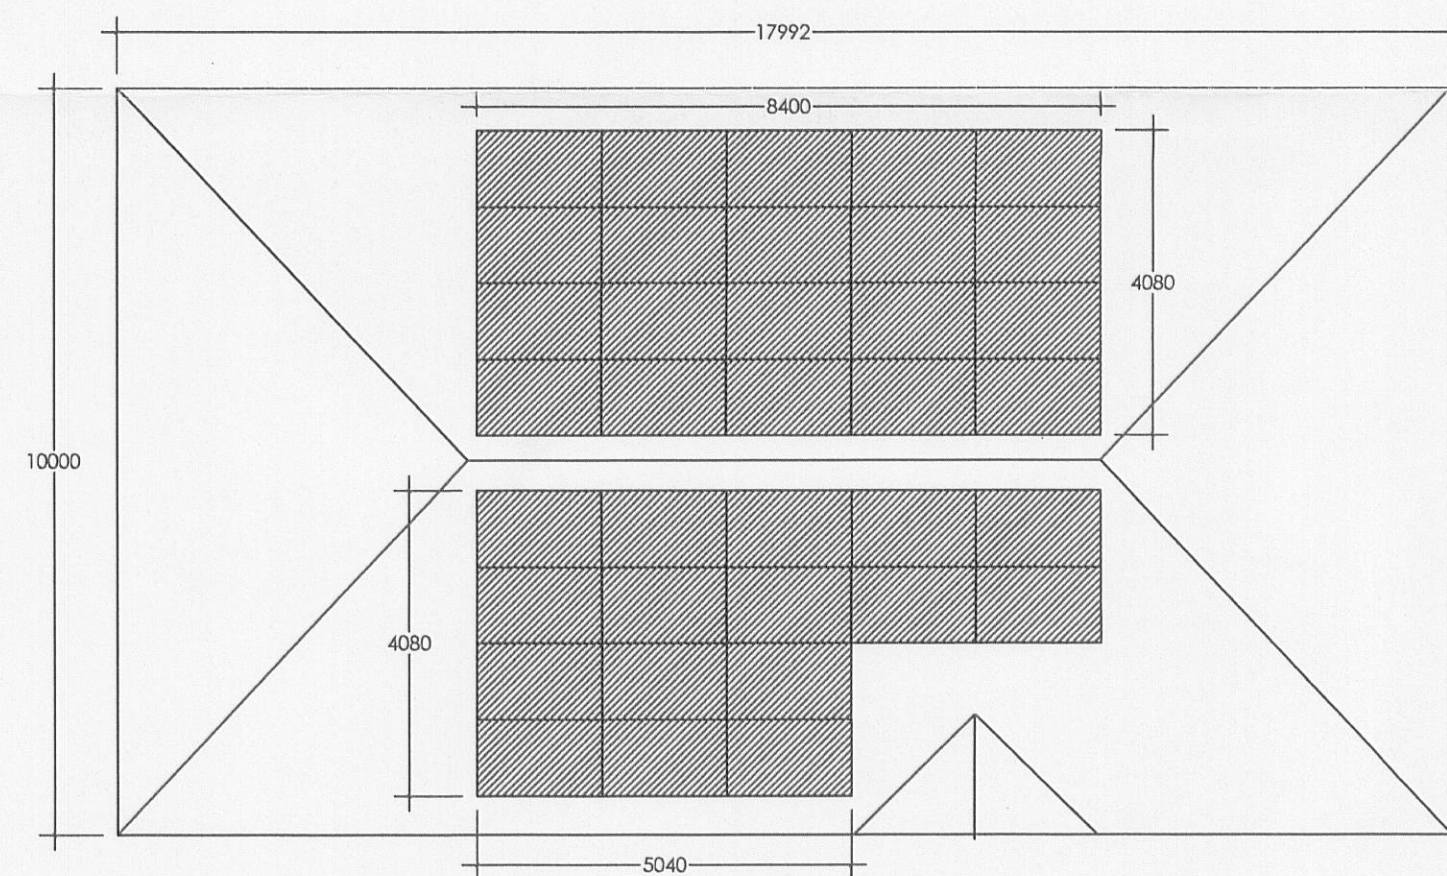

TRUE PLAN VIEW

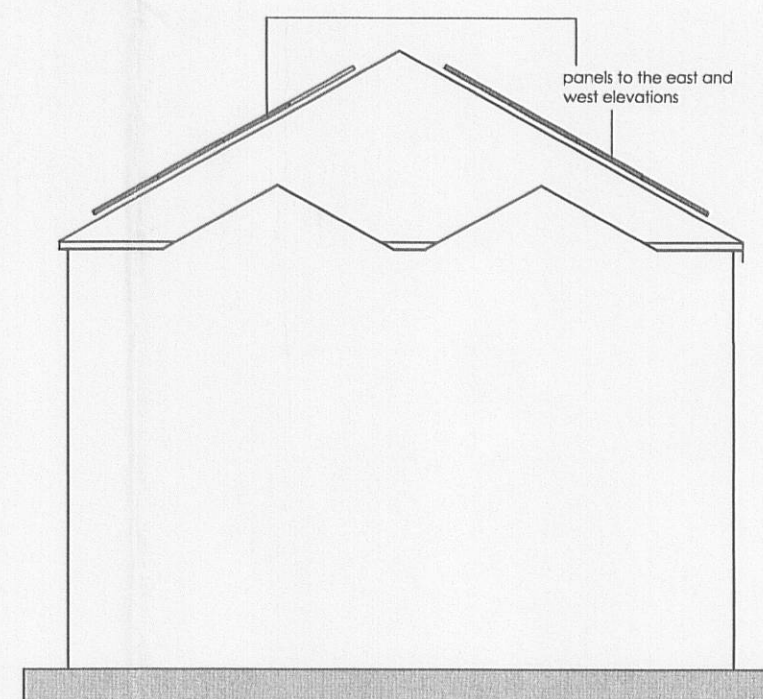

Views showing the roof pitch and the setting out of the panels on the slopes. The panels are 1650mm x 992mm and aligned in a landscape arrangement in rows of panels to the east and west elevations as shown.

The roof pitch is approximately 30 degrees

There are forty 250w panels on the west and east elevations.

Accurate setting out to be determined on site

Total kw/p installation on Olympic House = 10

PROPOSED SOLAR PANEL INSTALLATION

OLYMPIC HOUSE
THE SIDINGS BUSINESS PARK

SPPV/1000 JUNE 2011 1:100