
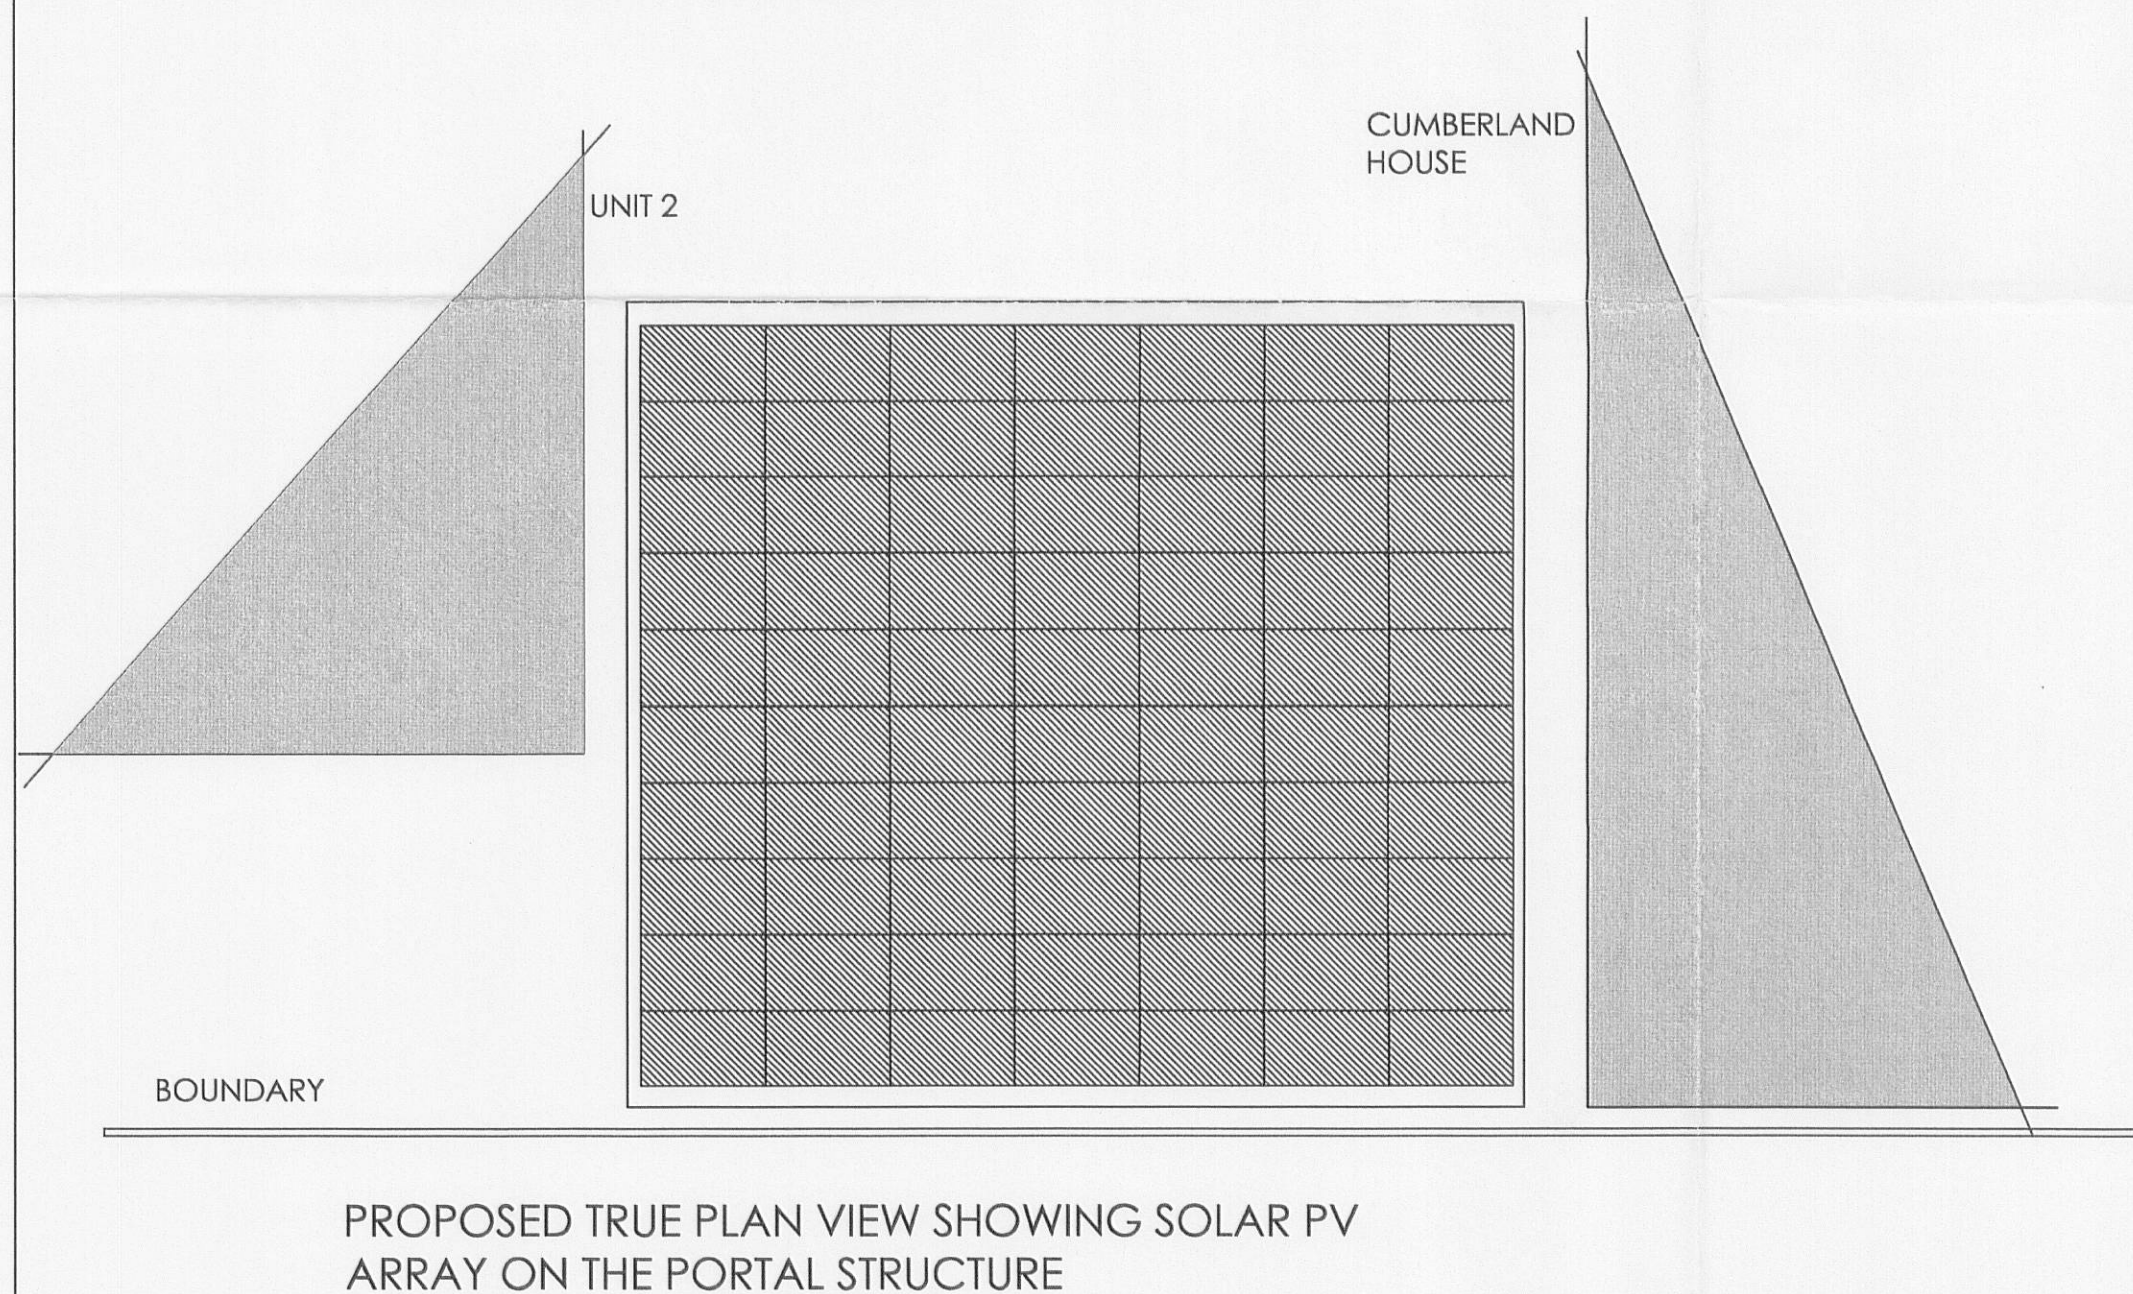
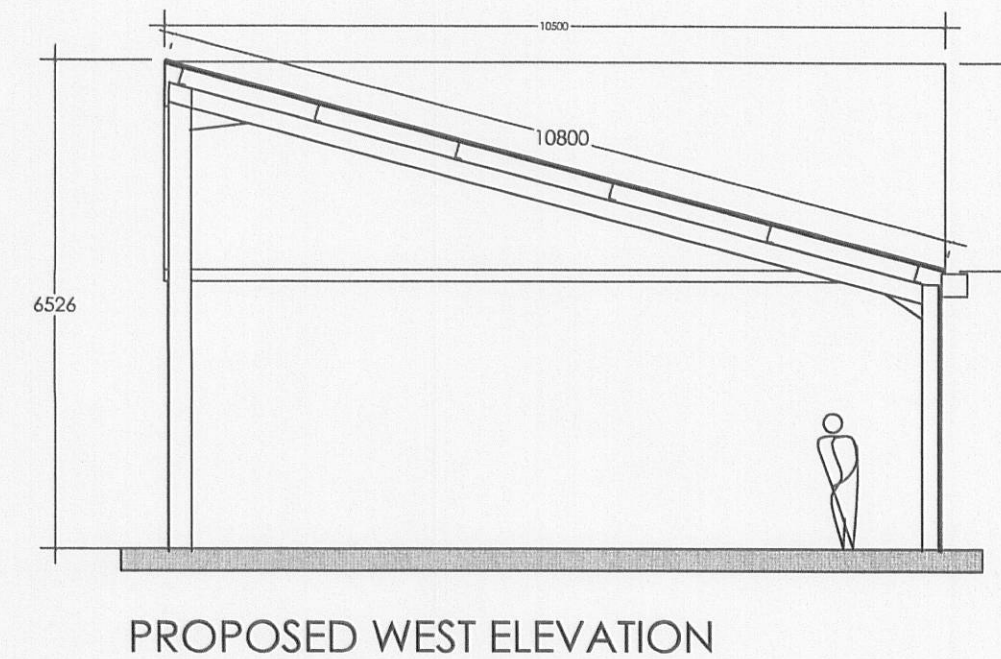


32011048⁹⁴ P

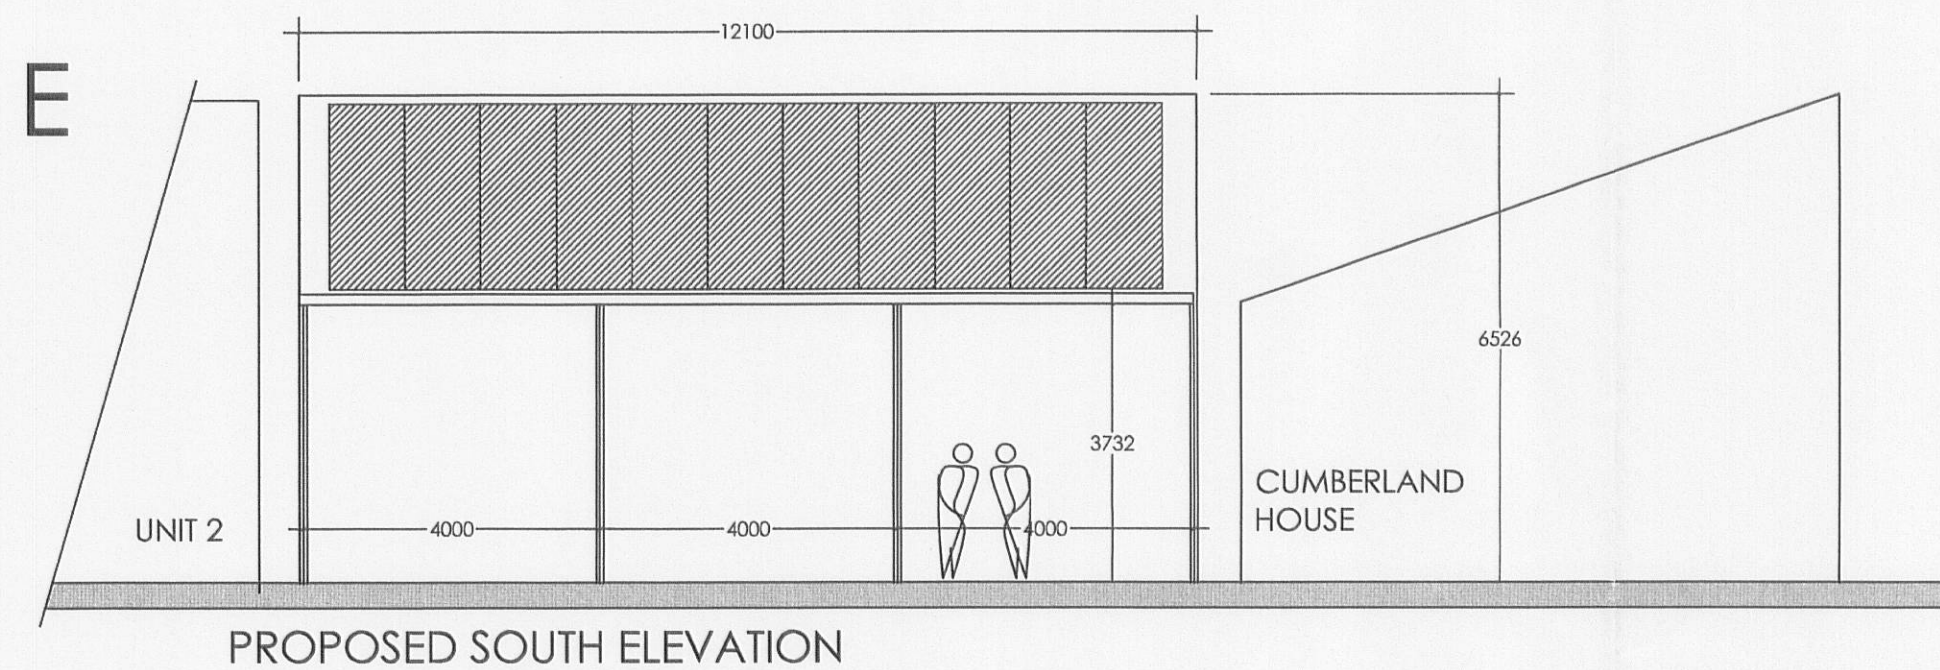

views showing the setting out of the panels on the mono pitch portal frame slope. The panels are 1650mm x 992mm and aligned in a landscape arrangement in rows of panels as shown. The roof slope faces south. The roof pitch is approximately 25 degrees. This drawing is for planning approval only and shows the maximum amount of PV panels to be installed based on 250w per panel.

Total number of panels = 70
Accurate setting out to be determined on site
Total kw/p installation on the portal frame = 17.5

PROPOSED SOLAR PANEL
INSTALLATION ON PORTAL FRAME

ADJACENT TO CUMBERLAND
HOUSE AND UNIT 2
THE SIDINGS BUSINESS PARK

SPPV/4000 JUNE 2011 1:100