



C


320110487P

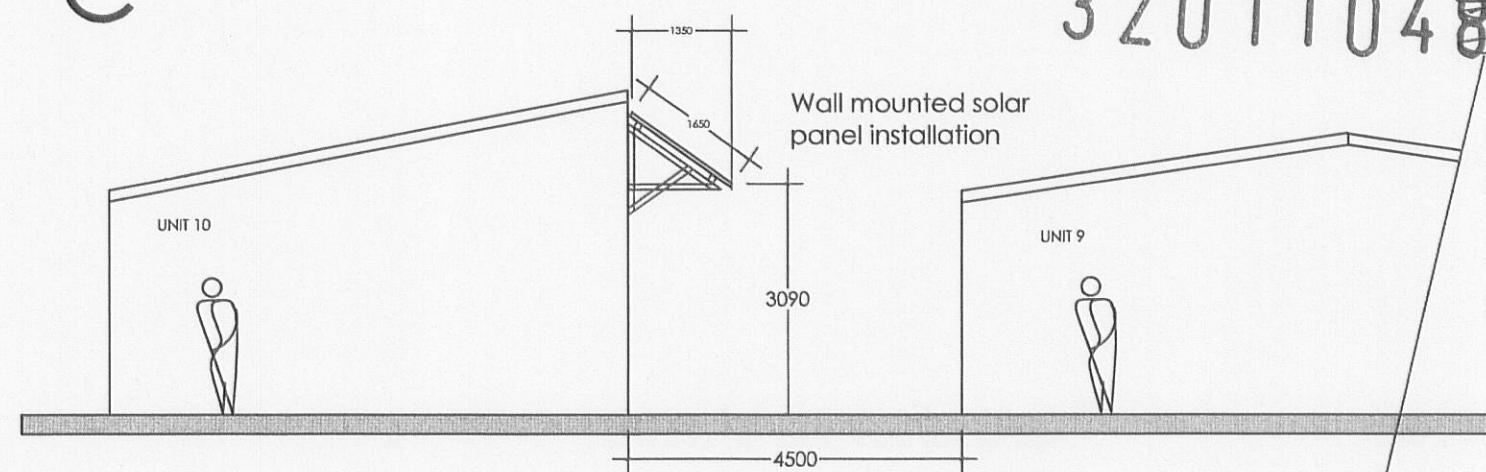

UNIT 10 WEST ELEVATION SHOWING THE WALL MOUNTED SOLAR PV INSTALLATION

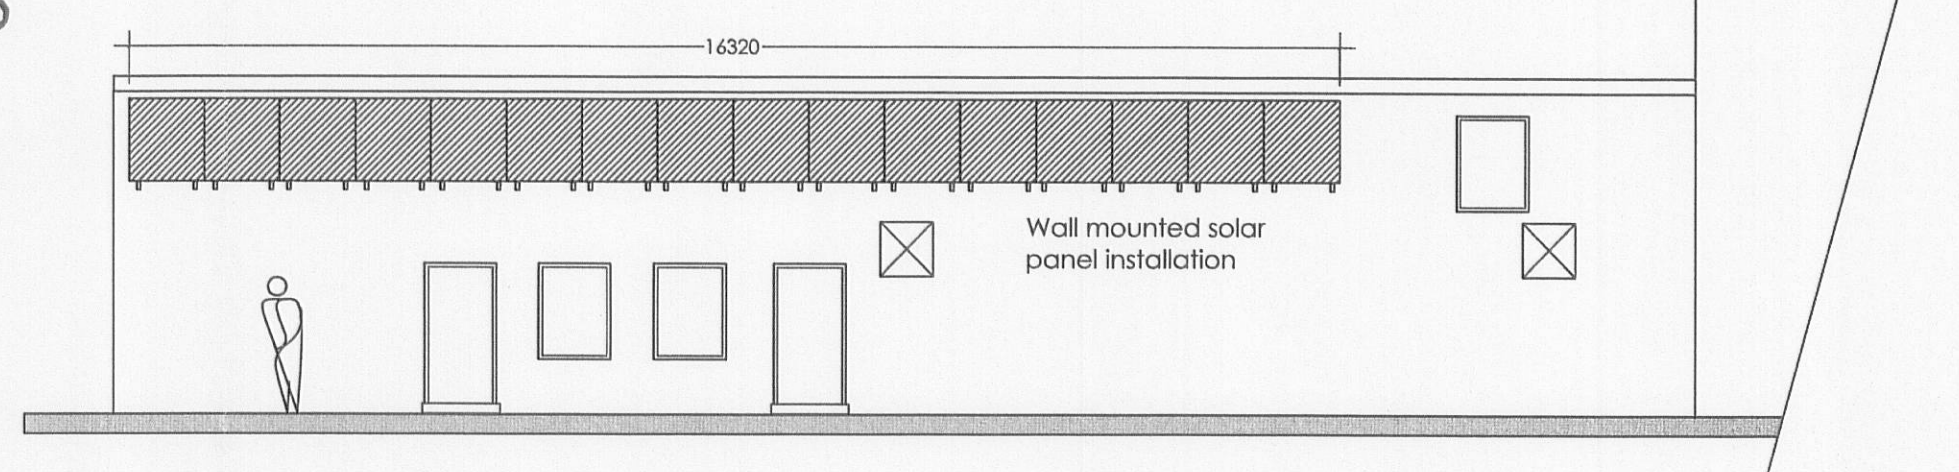

UNIT 10 & 11 SOUTH ELEVATION SHOWING THE WALL MOUNTED SOLAR PV INSTALLATION

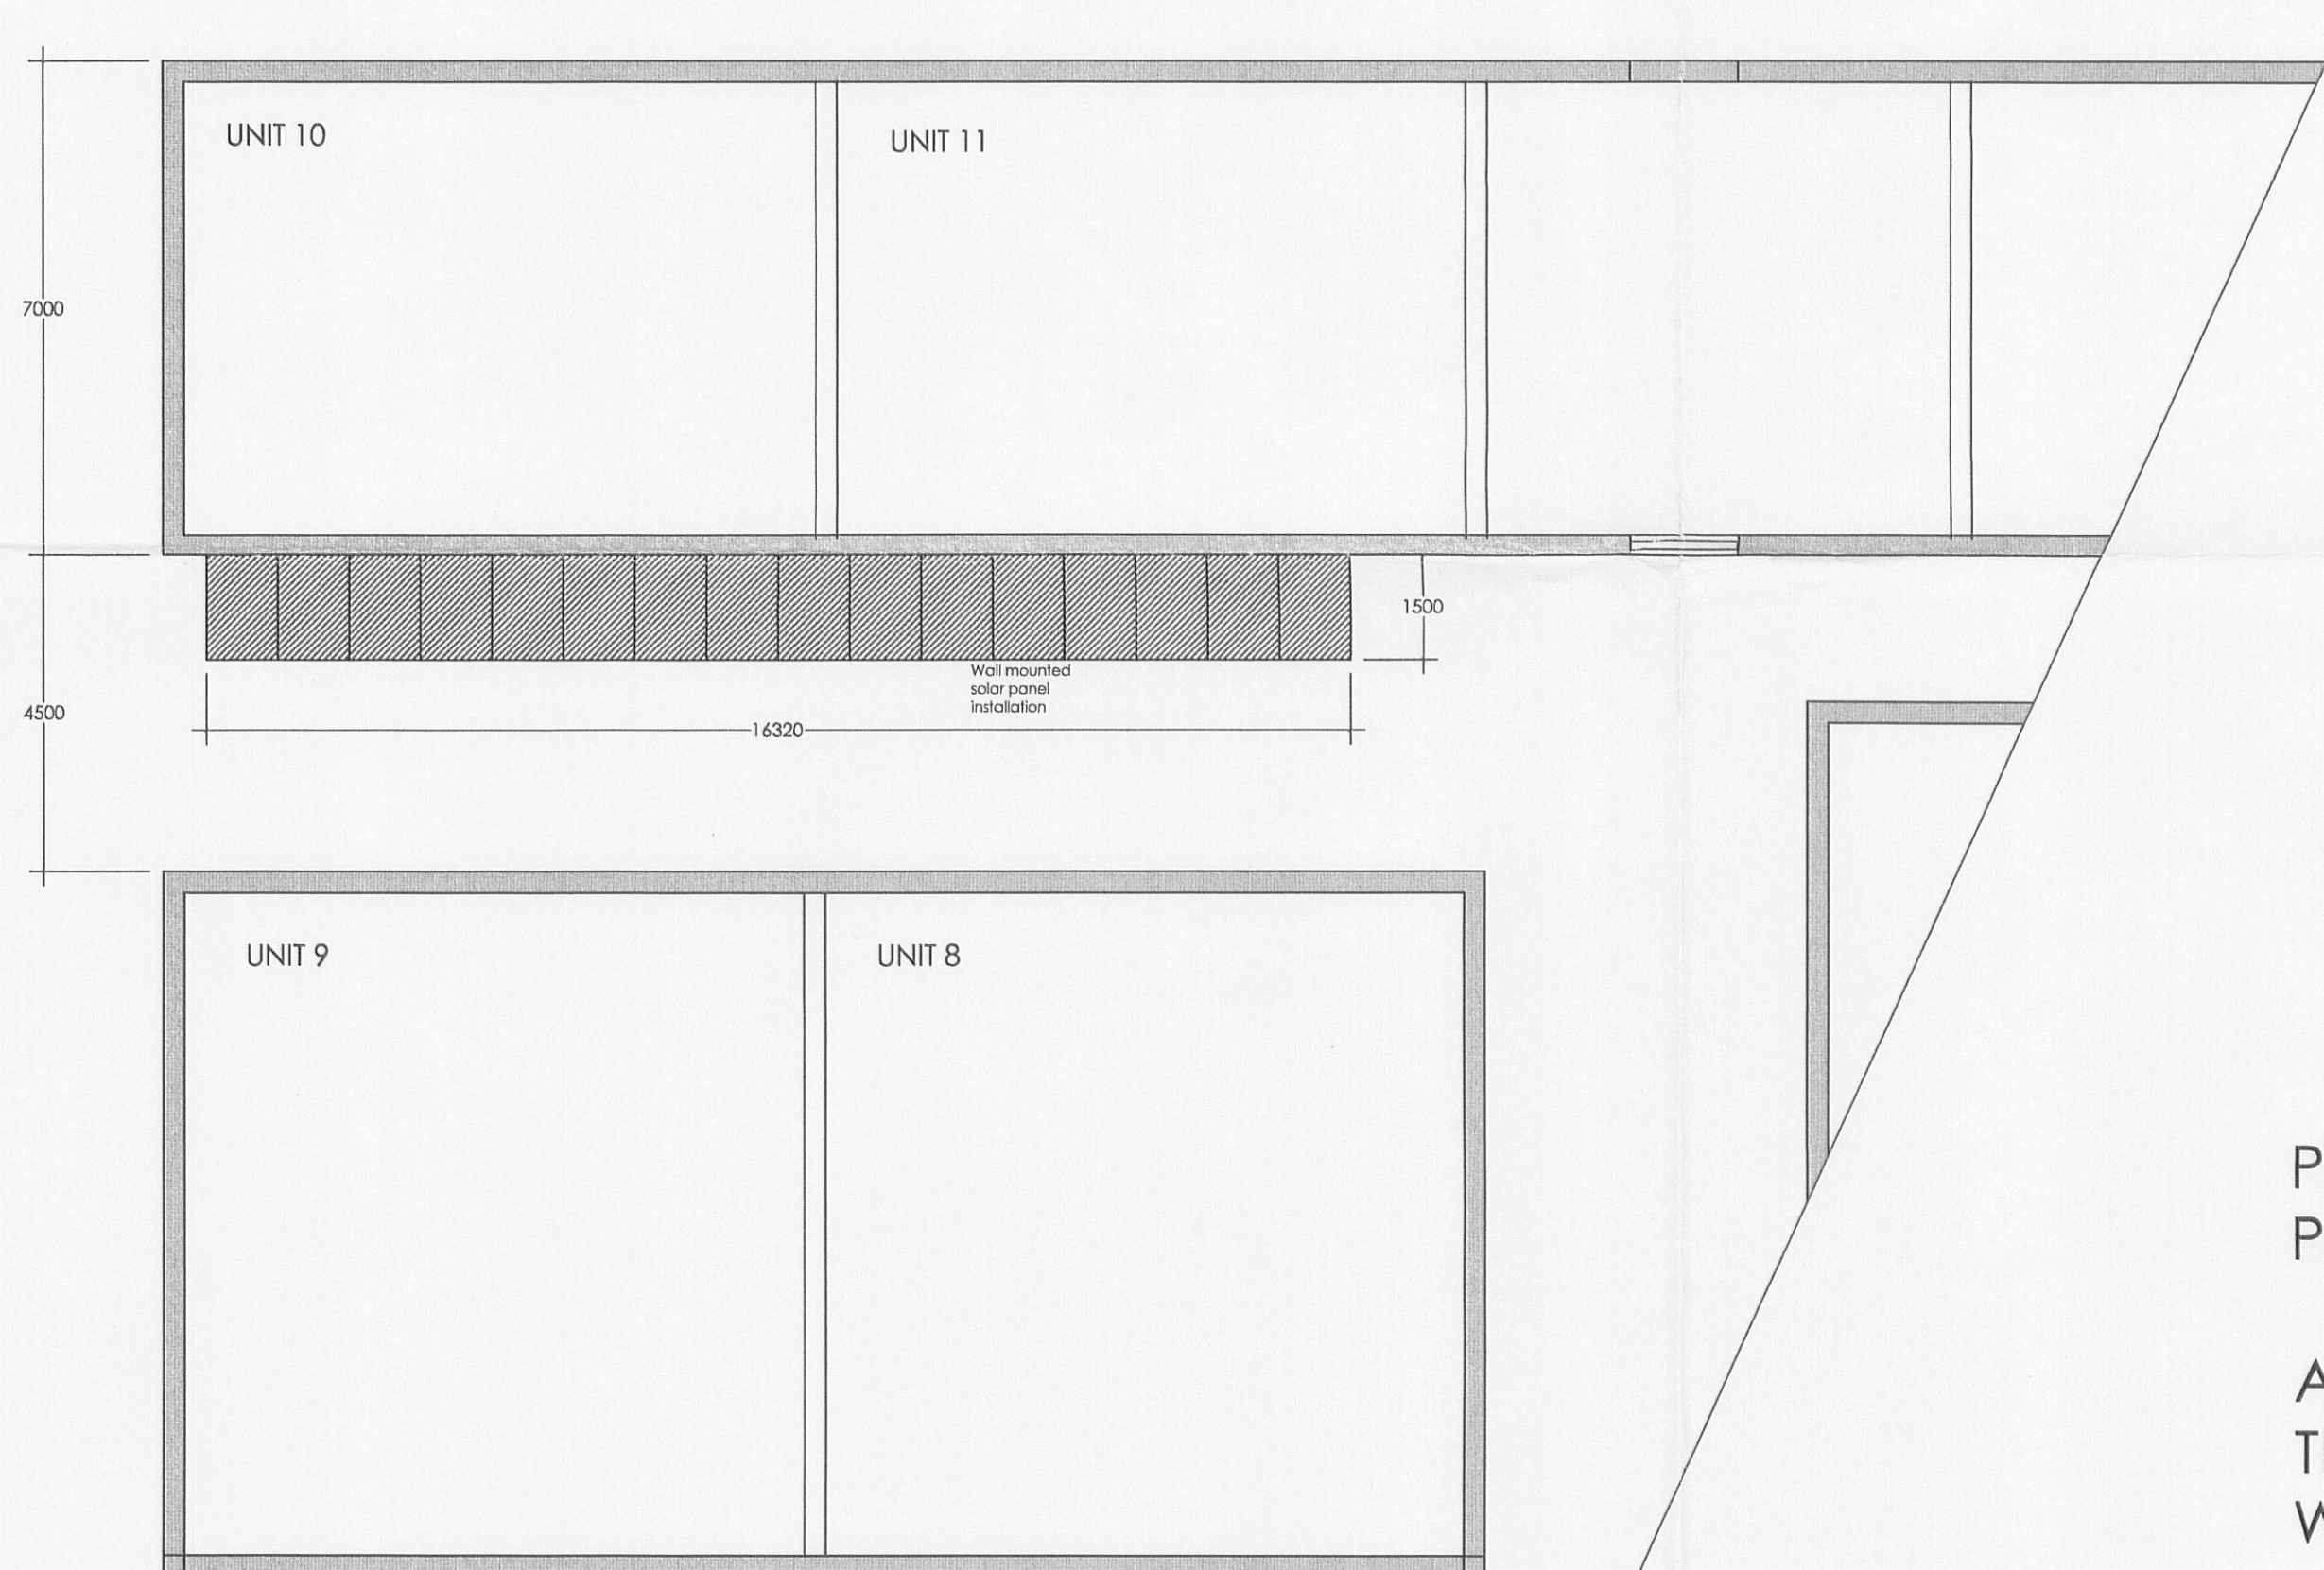

PLAN VIEW SHOWING THE WALL MOUNTED INSTALLATION

PROPOSED WALL MOUNTED SOLAR
PANEL INSTALLATION

AT THE REAR OF UNITS 10 & 11
THE SIDINGS BUSINESS PARK
WHALLEY

SPPV/2000 JUNE 2011 1:100