



320110487P

D

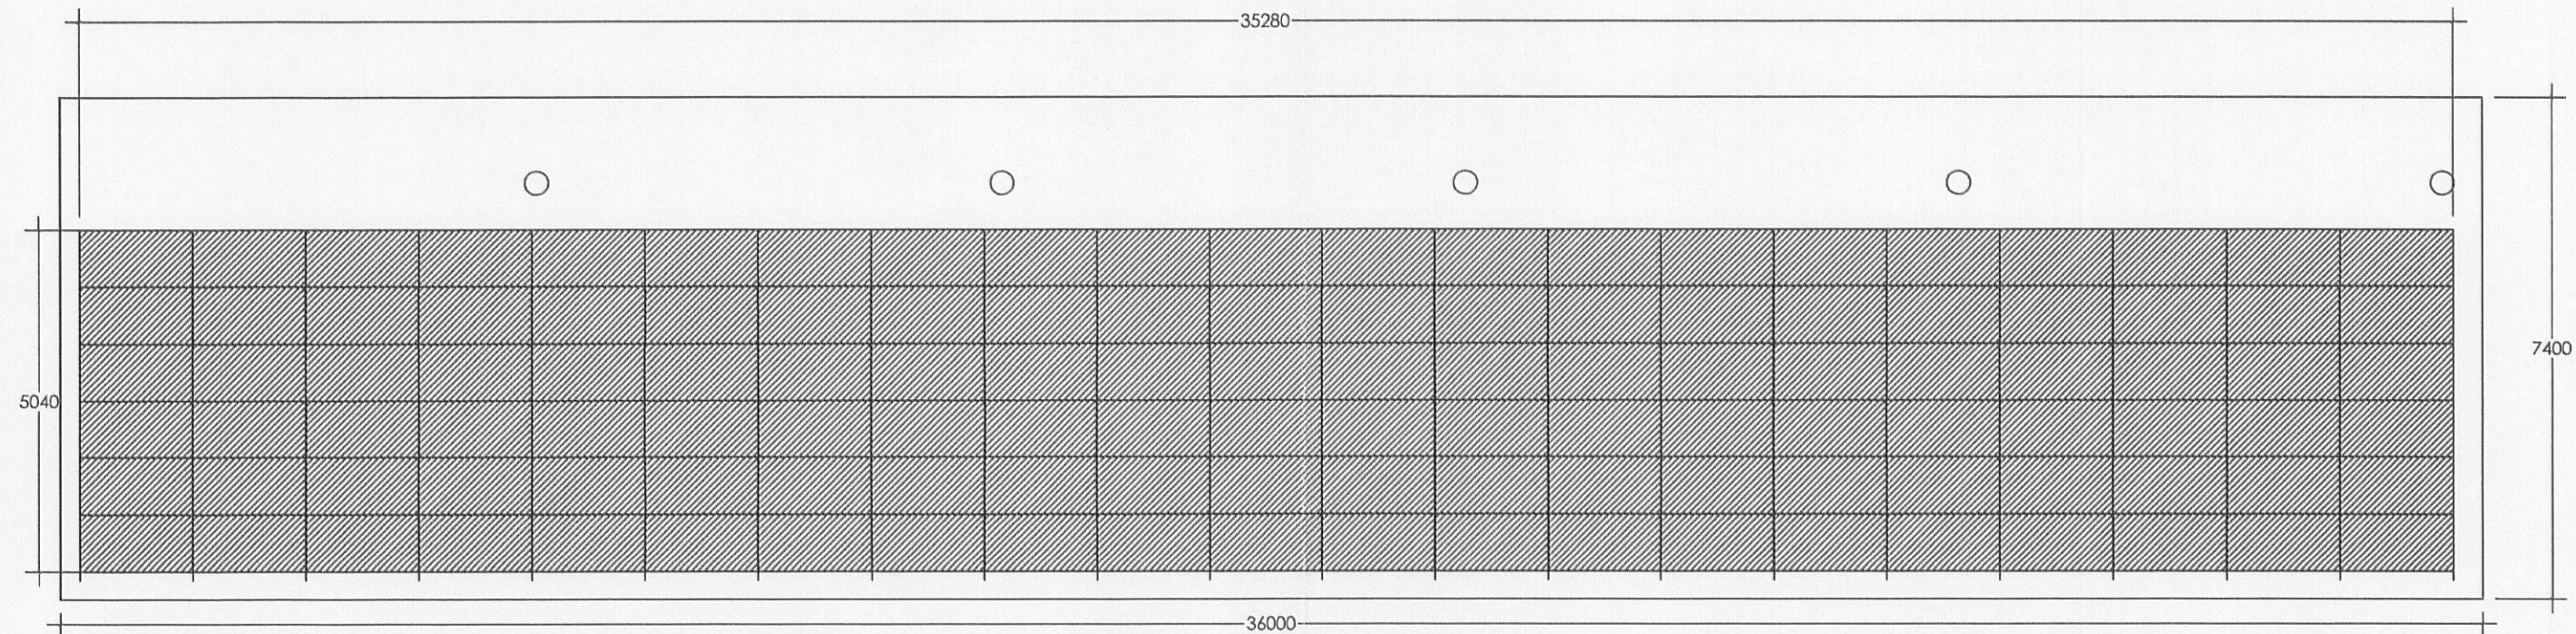

UNITS 3 - 7 PLAN VIEW OF SOLAR PV INSTALLATION

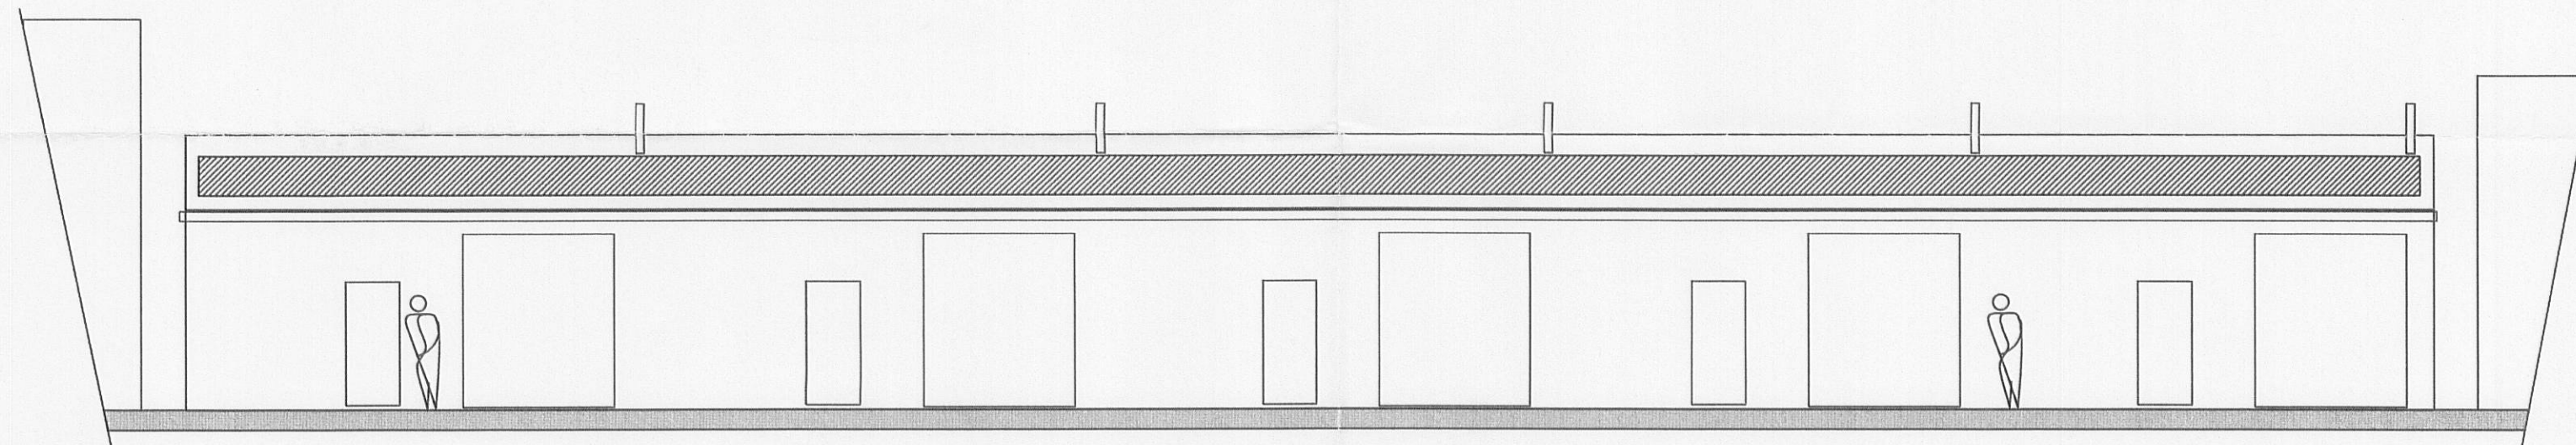

UNITS 3 - 7 ELEVATION VIEW OF SOLAR PV INSTALLATION

views showing the setting out of the panels on the mono pitch slope. The panels are 1650mm x 992mm and aligned in a landscape arrangement in rows of panels as shown. The roof slope faces west.
The roof pitch is approximately 10 degrees
This drawing is for planning approval only and shows the maximum amount of PV panels to be installed based on 250w per panel.

Total number of panels = 126
Accurate setting out to be determined on site

Total kw/p installation on the portal frame = 31.5

PROPOSED ROOF MOUNTED SOLAR PANEL INSTALLATION

UNITS 3 - 7
THE SIDINGS BUSINESS PARK
WHALLEY

SPPV/3000 JUNE 2011 1:100