
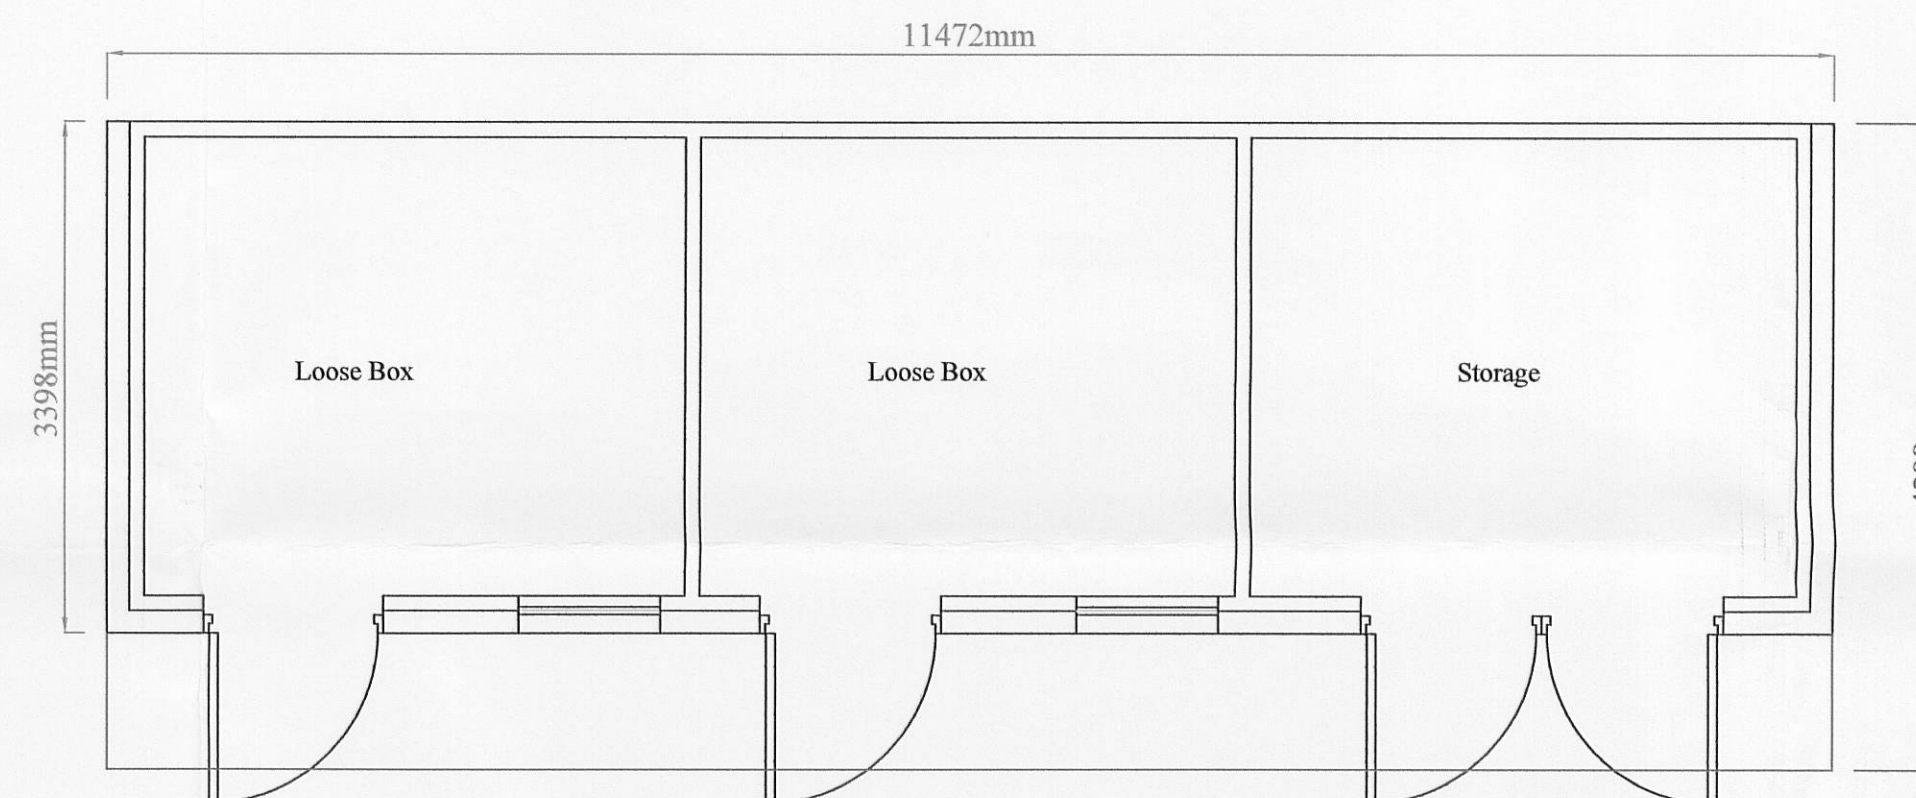


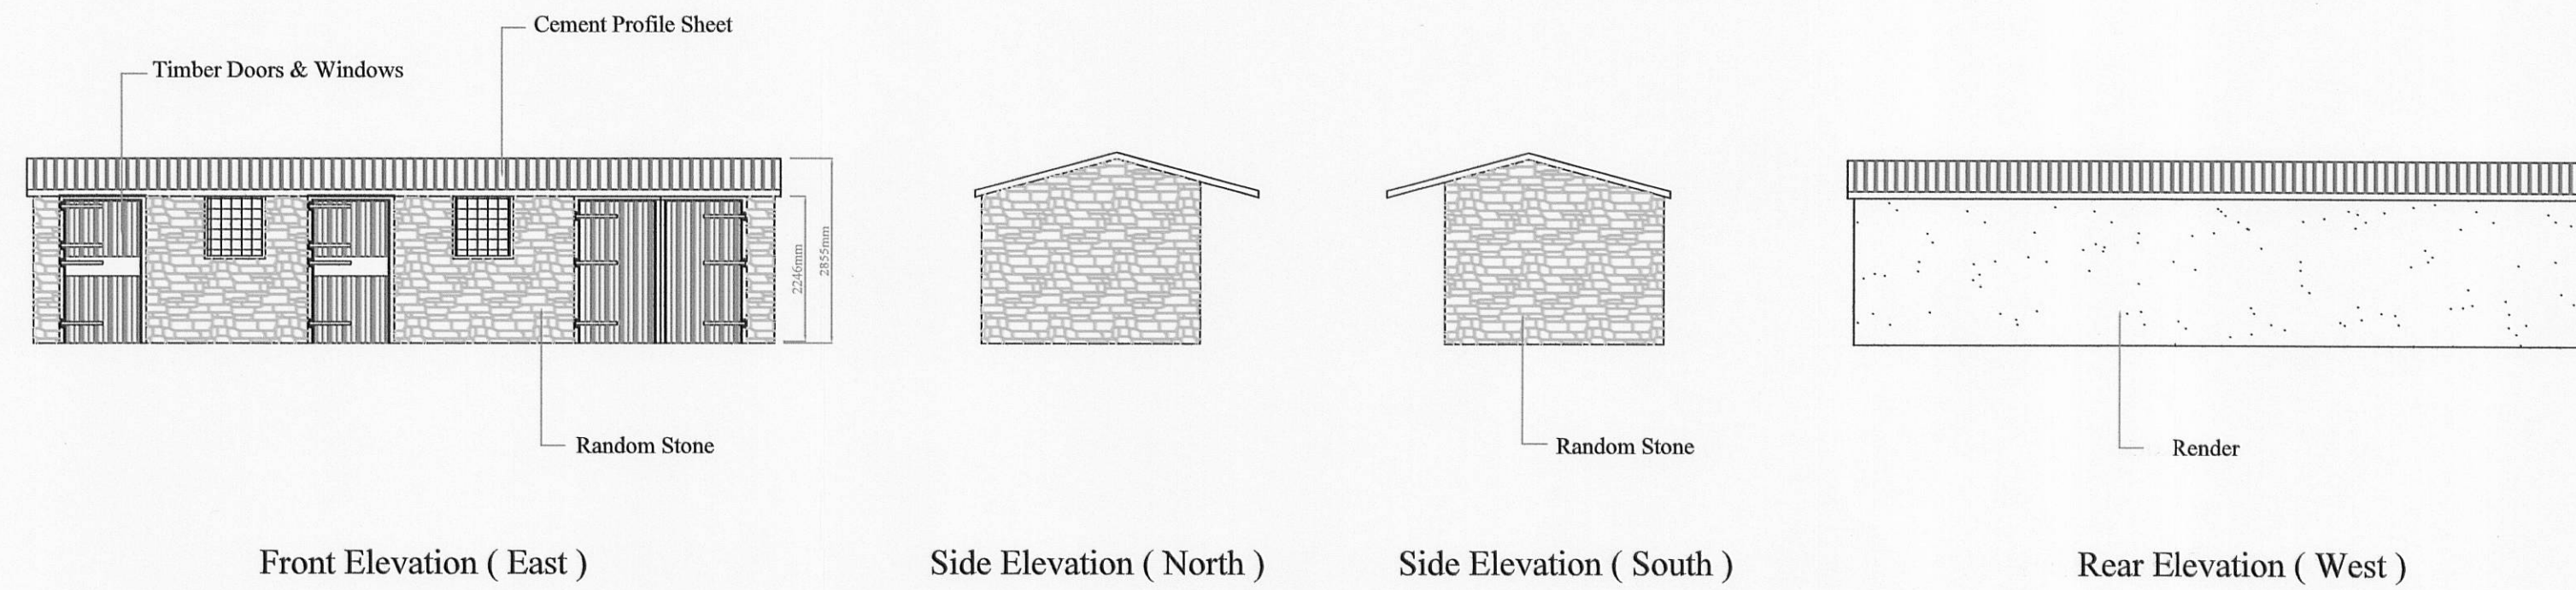

320110497P

|   |                 |                         |           |
|---|-----------------|-------------------------|-----------|
| <b>J.HADFIELD.<br/>ENGINEERING,SURVEYING.</b>   |                 |                         |           |
| Springs House, Chipping, Lancashire. PR3 2GQ.<br>Tel 07740 929096. Fax 08708 362185   |                 |                         |           |
| Clients Details,<br>Mr & Mrs A. Tootle   |                 |                         |           |
| Project Details,<br>Proposed Stable Block   |                 |                         |           |
| Project Address,<br>Kitchens Farm<br>Bashall Eaves<br>Clitheroe.   |                 |                         |           |
| Project Number,<br>172/202 R   | Date,<br>MAY/11 | Scale,<br>1:100<br>1:50 | By,<br>JH |
| DO NOT SCALE THIS DRAWING. CHECK ALL DIMENSIONS ON SITE.   |                 |                         |           |
| THIS DRAWING IS PROTECTED BY COPYRIGHT. IT MAY NOT BE REPRODUCED IN ANY FORM OR BY ANY MEANS FOR ANY PURPOSE, WITHOUT GIVING PRIOR WRITTEN PERMISSION FROM J.HADFIELD, ENGINEERING,SURVEYING. |                 |                         |           |