


notes



TYPICAL SECTION

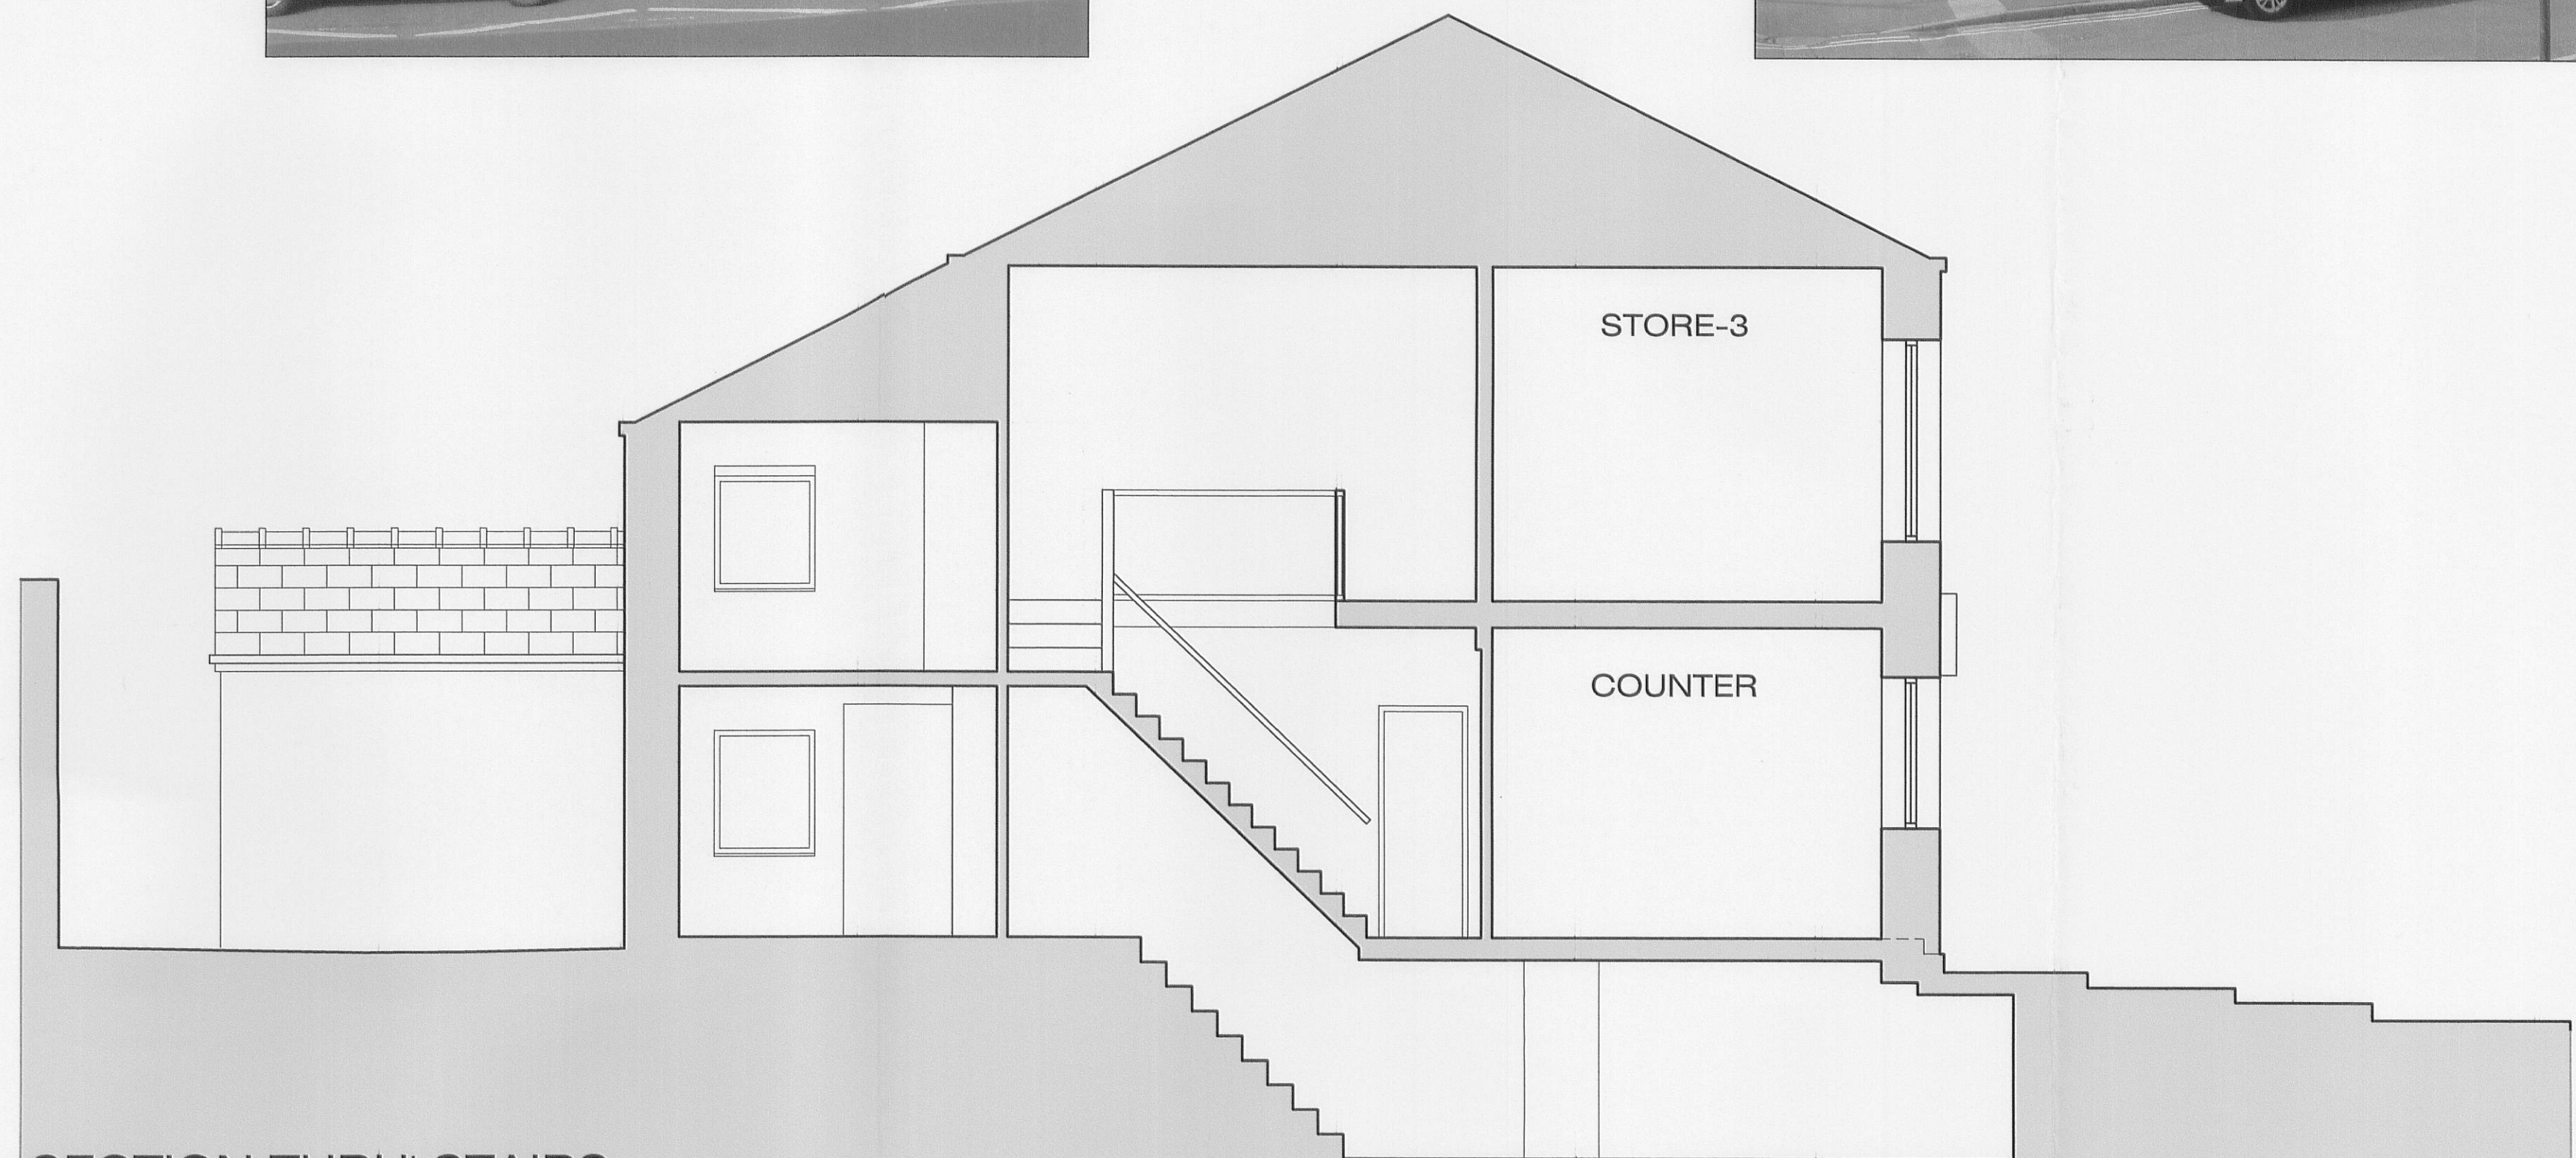

320110499P

rev sig date

☐ MICHAEL RAYNER ☐
☐ ASSOCIATES ☐
 · A · R · C · H · I · T · E · C · T · S ·

☐ 44-46 BERRY LANE LONGRIDGE
 PRESTON LANCASHIRE PR3 3JJ
☐ tel 01772 784406 fax 01772 782898 ☐

project
 42 BERRY LANE
 LONGRIDGE
 PRESTON
 PR3 3JJ

drawing
**EXISTING
 ELEVATIONS AND
 SECTIONS**

scale
1:50

date
05/11

drawn
JM

number
1347

rev
02