

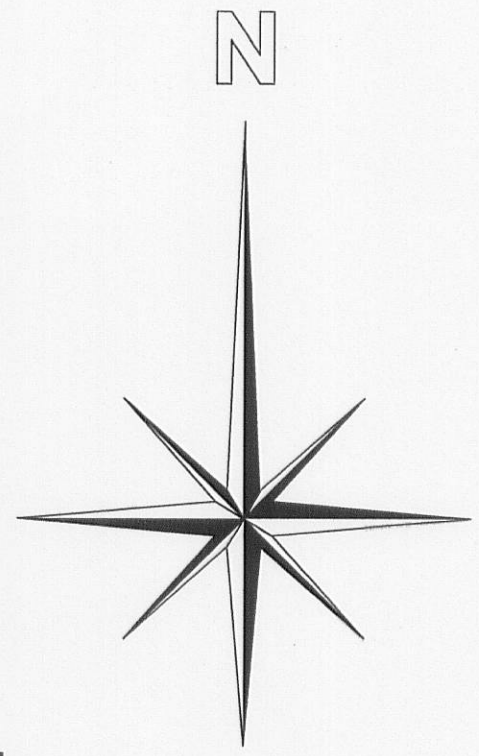


notes

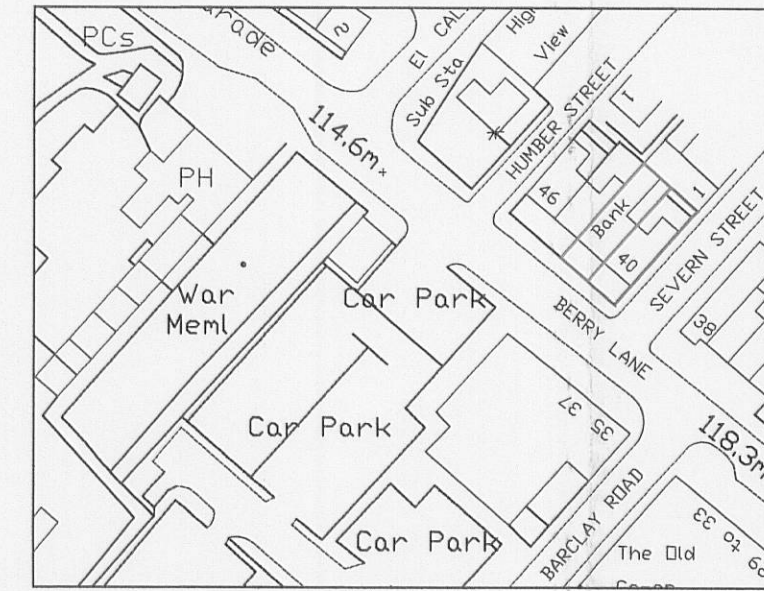


LOCATION PLAN
1:1250



BASEMENT

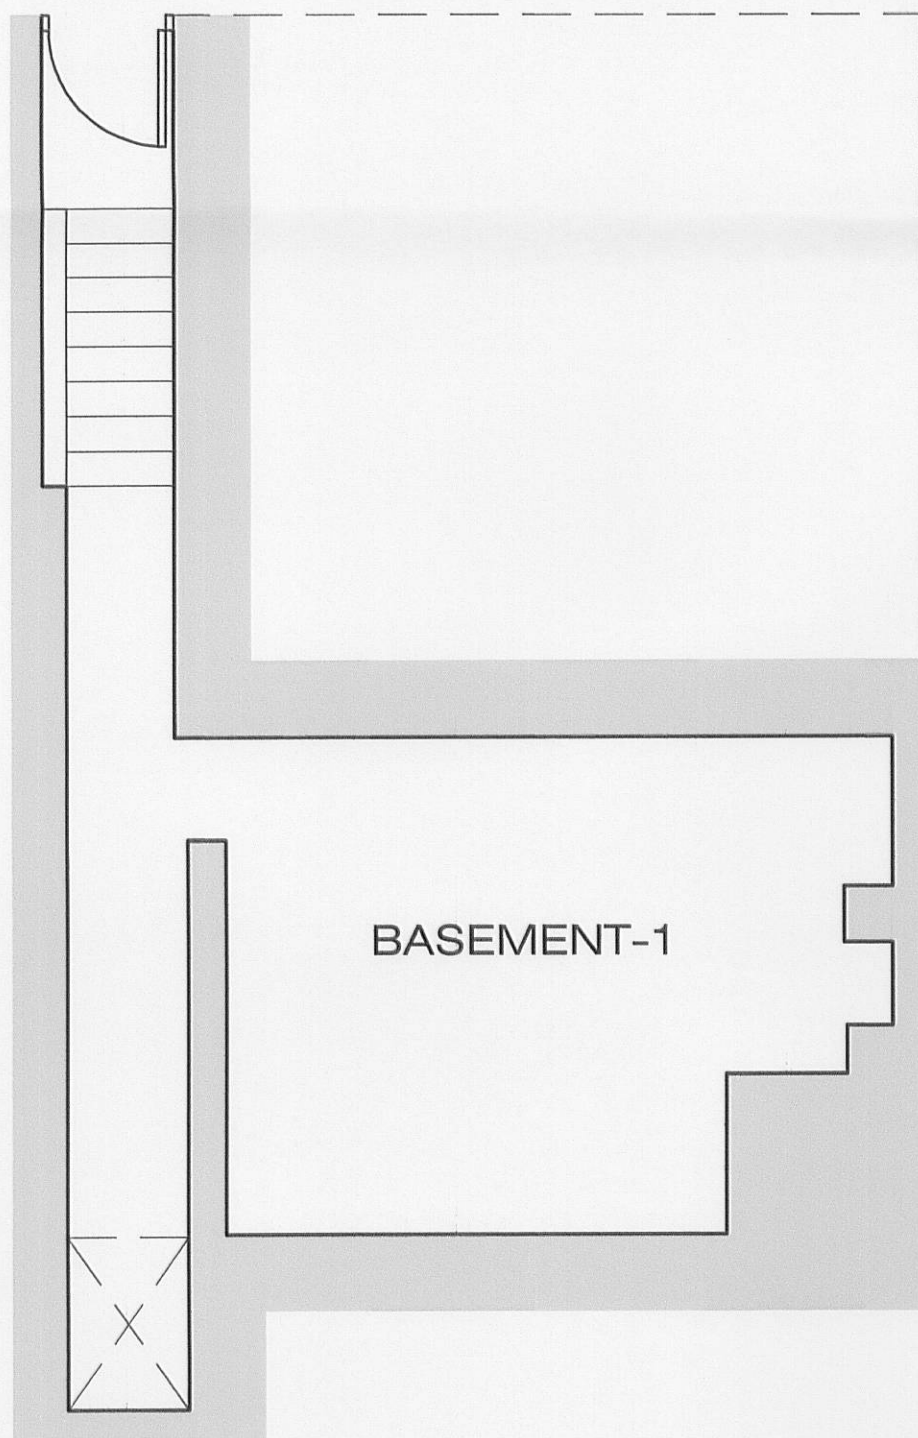

GROUND FLOOR

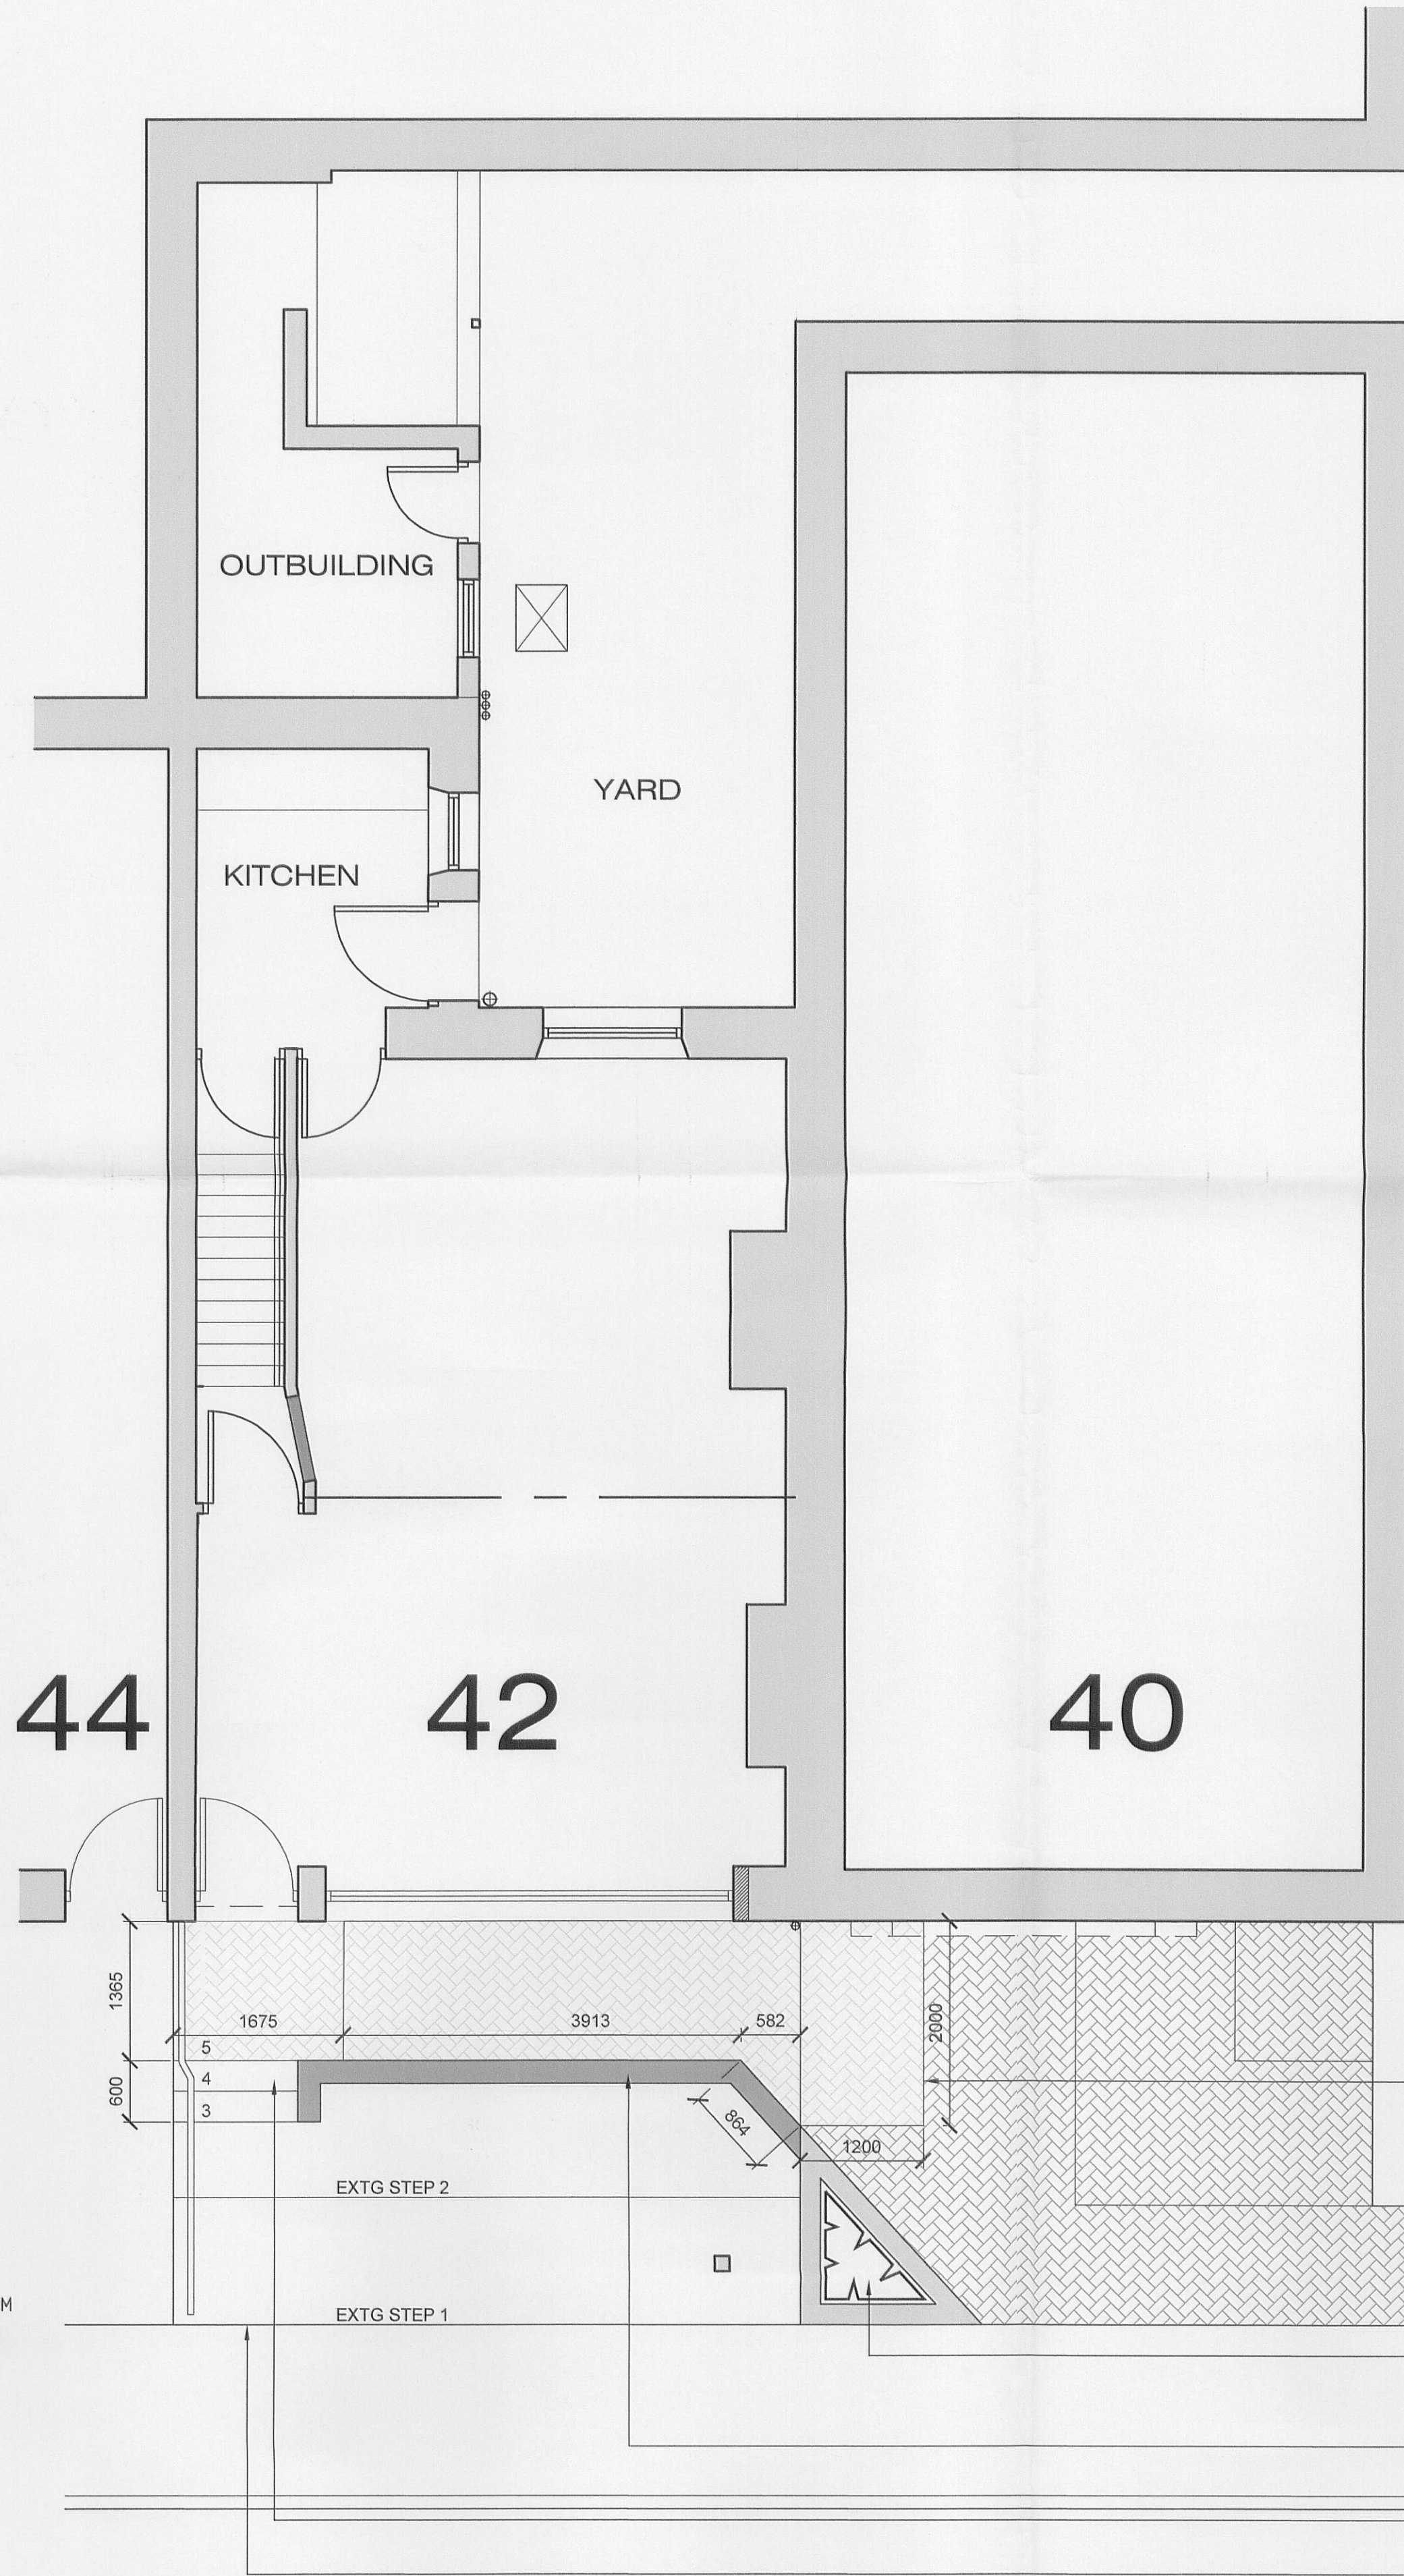

FIRST FLOOR

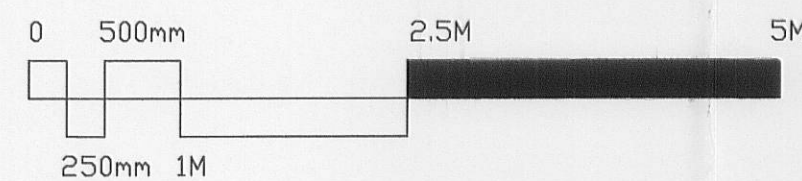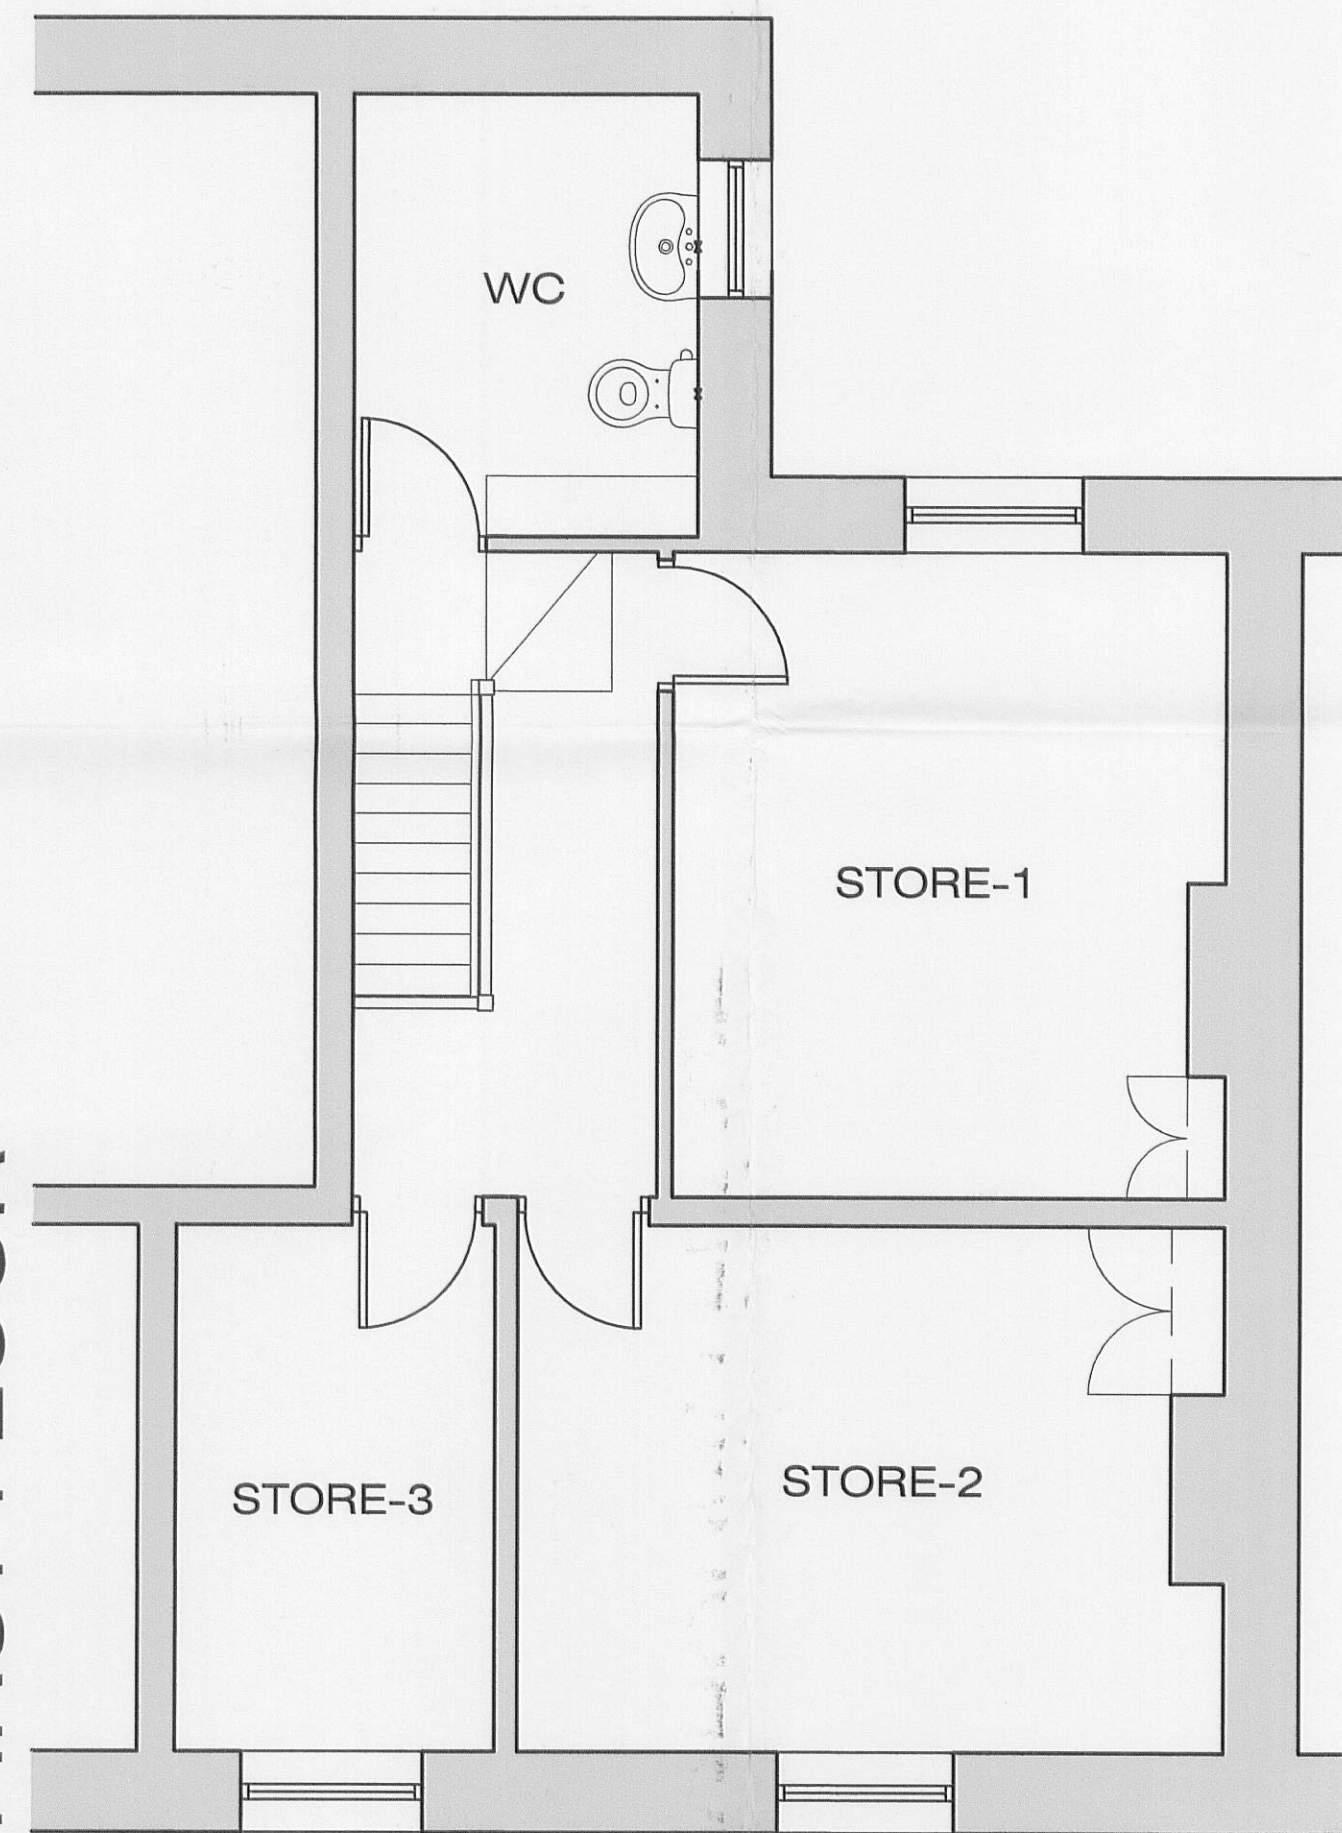

EXISTING (BLOCK PAVED) GROUND LEVELS AT
BOTTOM OF RAMP TO RAISED/LOWERED TO SUIT
FALLS, TO FORM THE BOTTOM LANDING TO MEET
THE REQUIREMENTS OF BUILDING REGS AD'M', I.E.
LEVEL SUBJECT TO A MAXIMUM GRADIENT OF 1:60
ALONG THEIR LENGTH AND A MAXIMUM
CROSS-FALL GRADIENT OF 1:40

EXISTING PLANTER TO BE RETAINED - NEW WALL
TO BE A CONTINUATION OF THE EXISTING PLANTER
WALLING

NEW COURSED STONE WALL TO FORM RAMPED
ACCESS UPTO LEVEL LANDING

3 NO. NEW STEPS UP TO NEW (LEVEL-ACCESS)
LANDING

2 NO. EXISTING STEPS (AND HANDRAIL) TO BE
RETAINED

BERRY LANE

320110499P

A	GENERAL AMENDMENTS	kz	06/11
rev		sig	date

☐ MICHAEL RAYNER
☐ ASSOCIATES
· A · R · C · H · I · T · E · C · T · S ·

☐	44-46 BERRY LANE LONGRIDGE	☐
☐	PRESTON LANCASHIRE PR3 3JJ	☐
☐	tel 01772 784406 fax 01772 782898	☐

project
42 BERRY LANE
LONGRIDGE
PRESTON
PR3 3JJ

drawing
**PROPOSED
PLANS**

scale	date	drawn
1:50	05/11	JM

number	rev
1347	A