
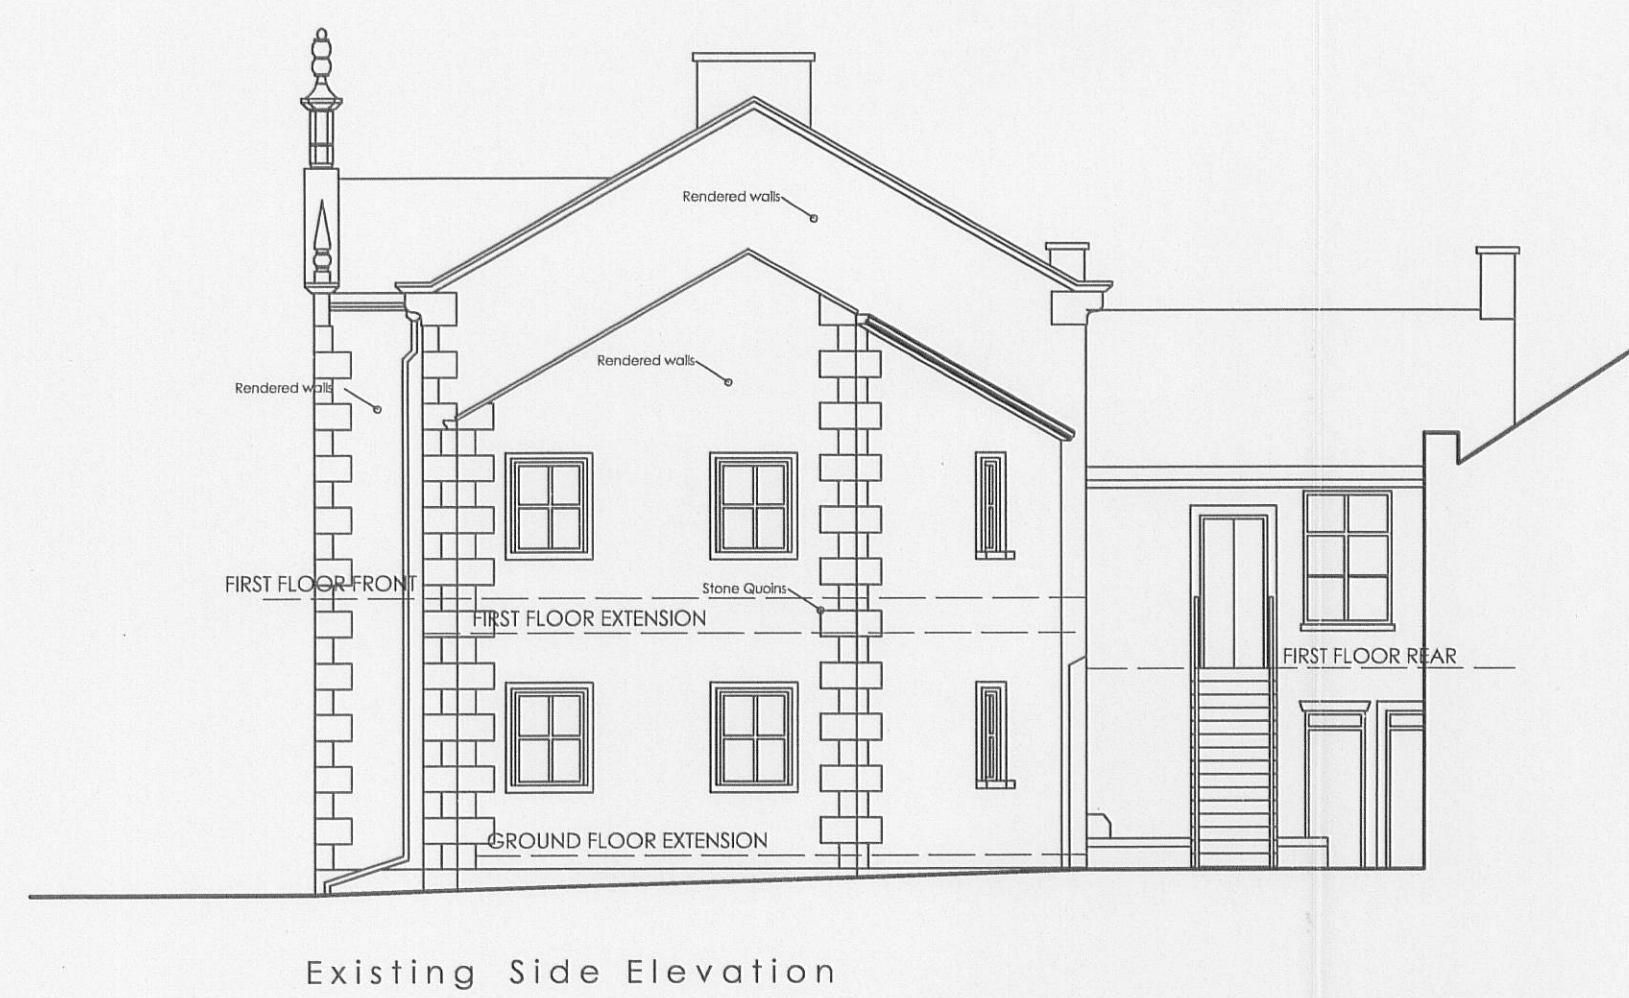


REVISIONS			
—	FIRST ISSUE	24.06.11	PT

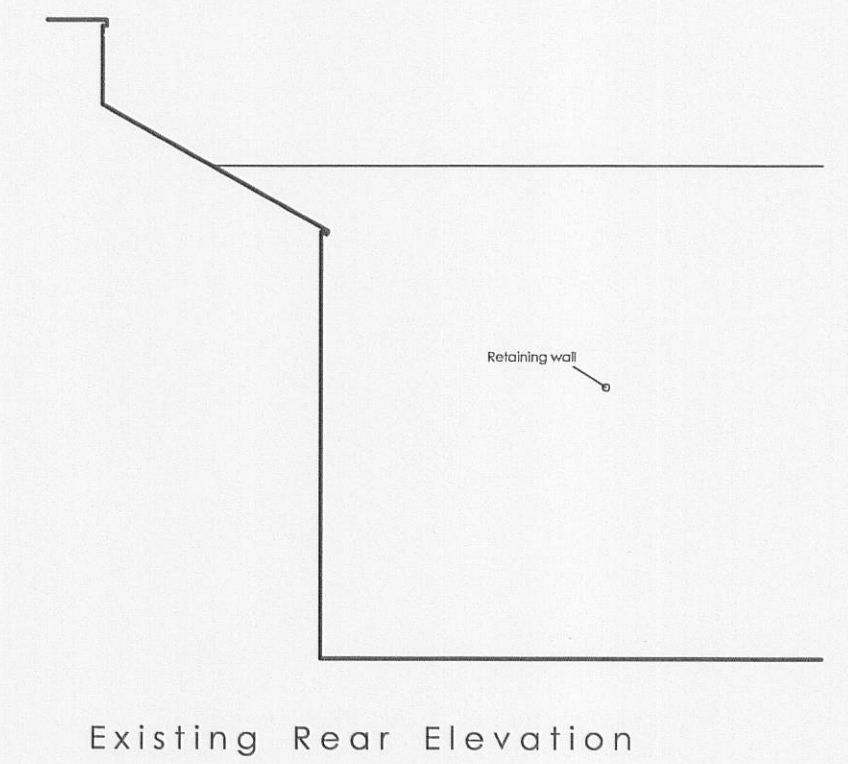

320110504P

	HARRISON INCE		
ARCHITECTS INTERIOR DESIGNERS			
DREAM CAPITAL PARTNERSHIP			
client			
PICCOLINO MOOR LANE, CLITHEROE			
project			
EXISTING ELEVATIONS			
title			
date JUNE 2011		scale 1:100 @ A1	
job no. 358		dwg. no. AV01	
drawn CAD/PT		checked	