
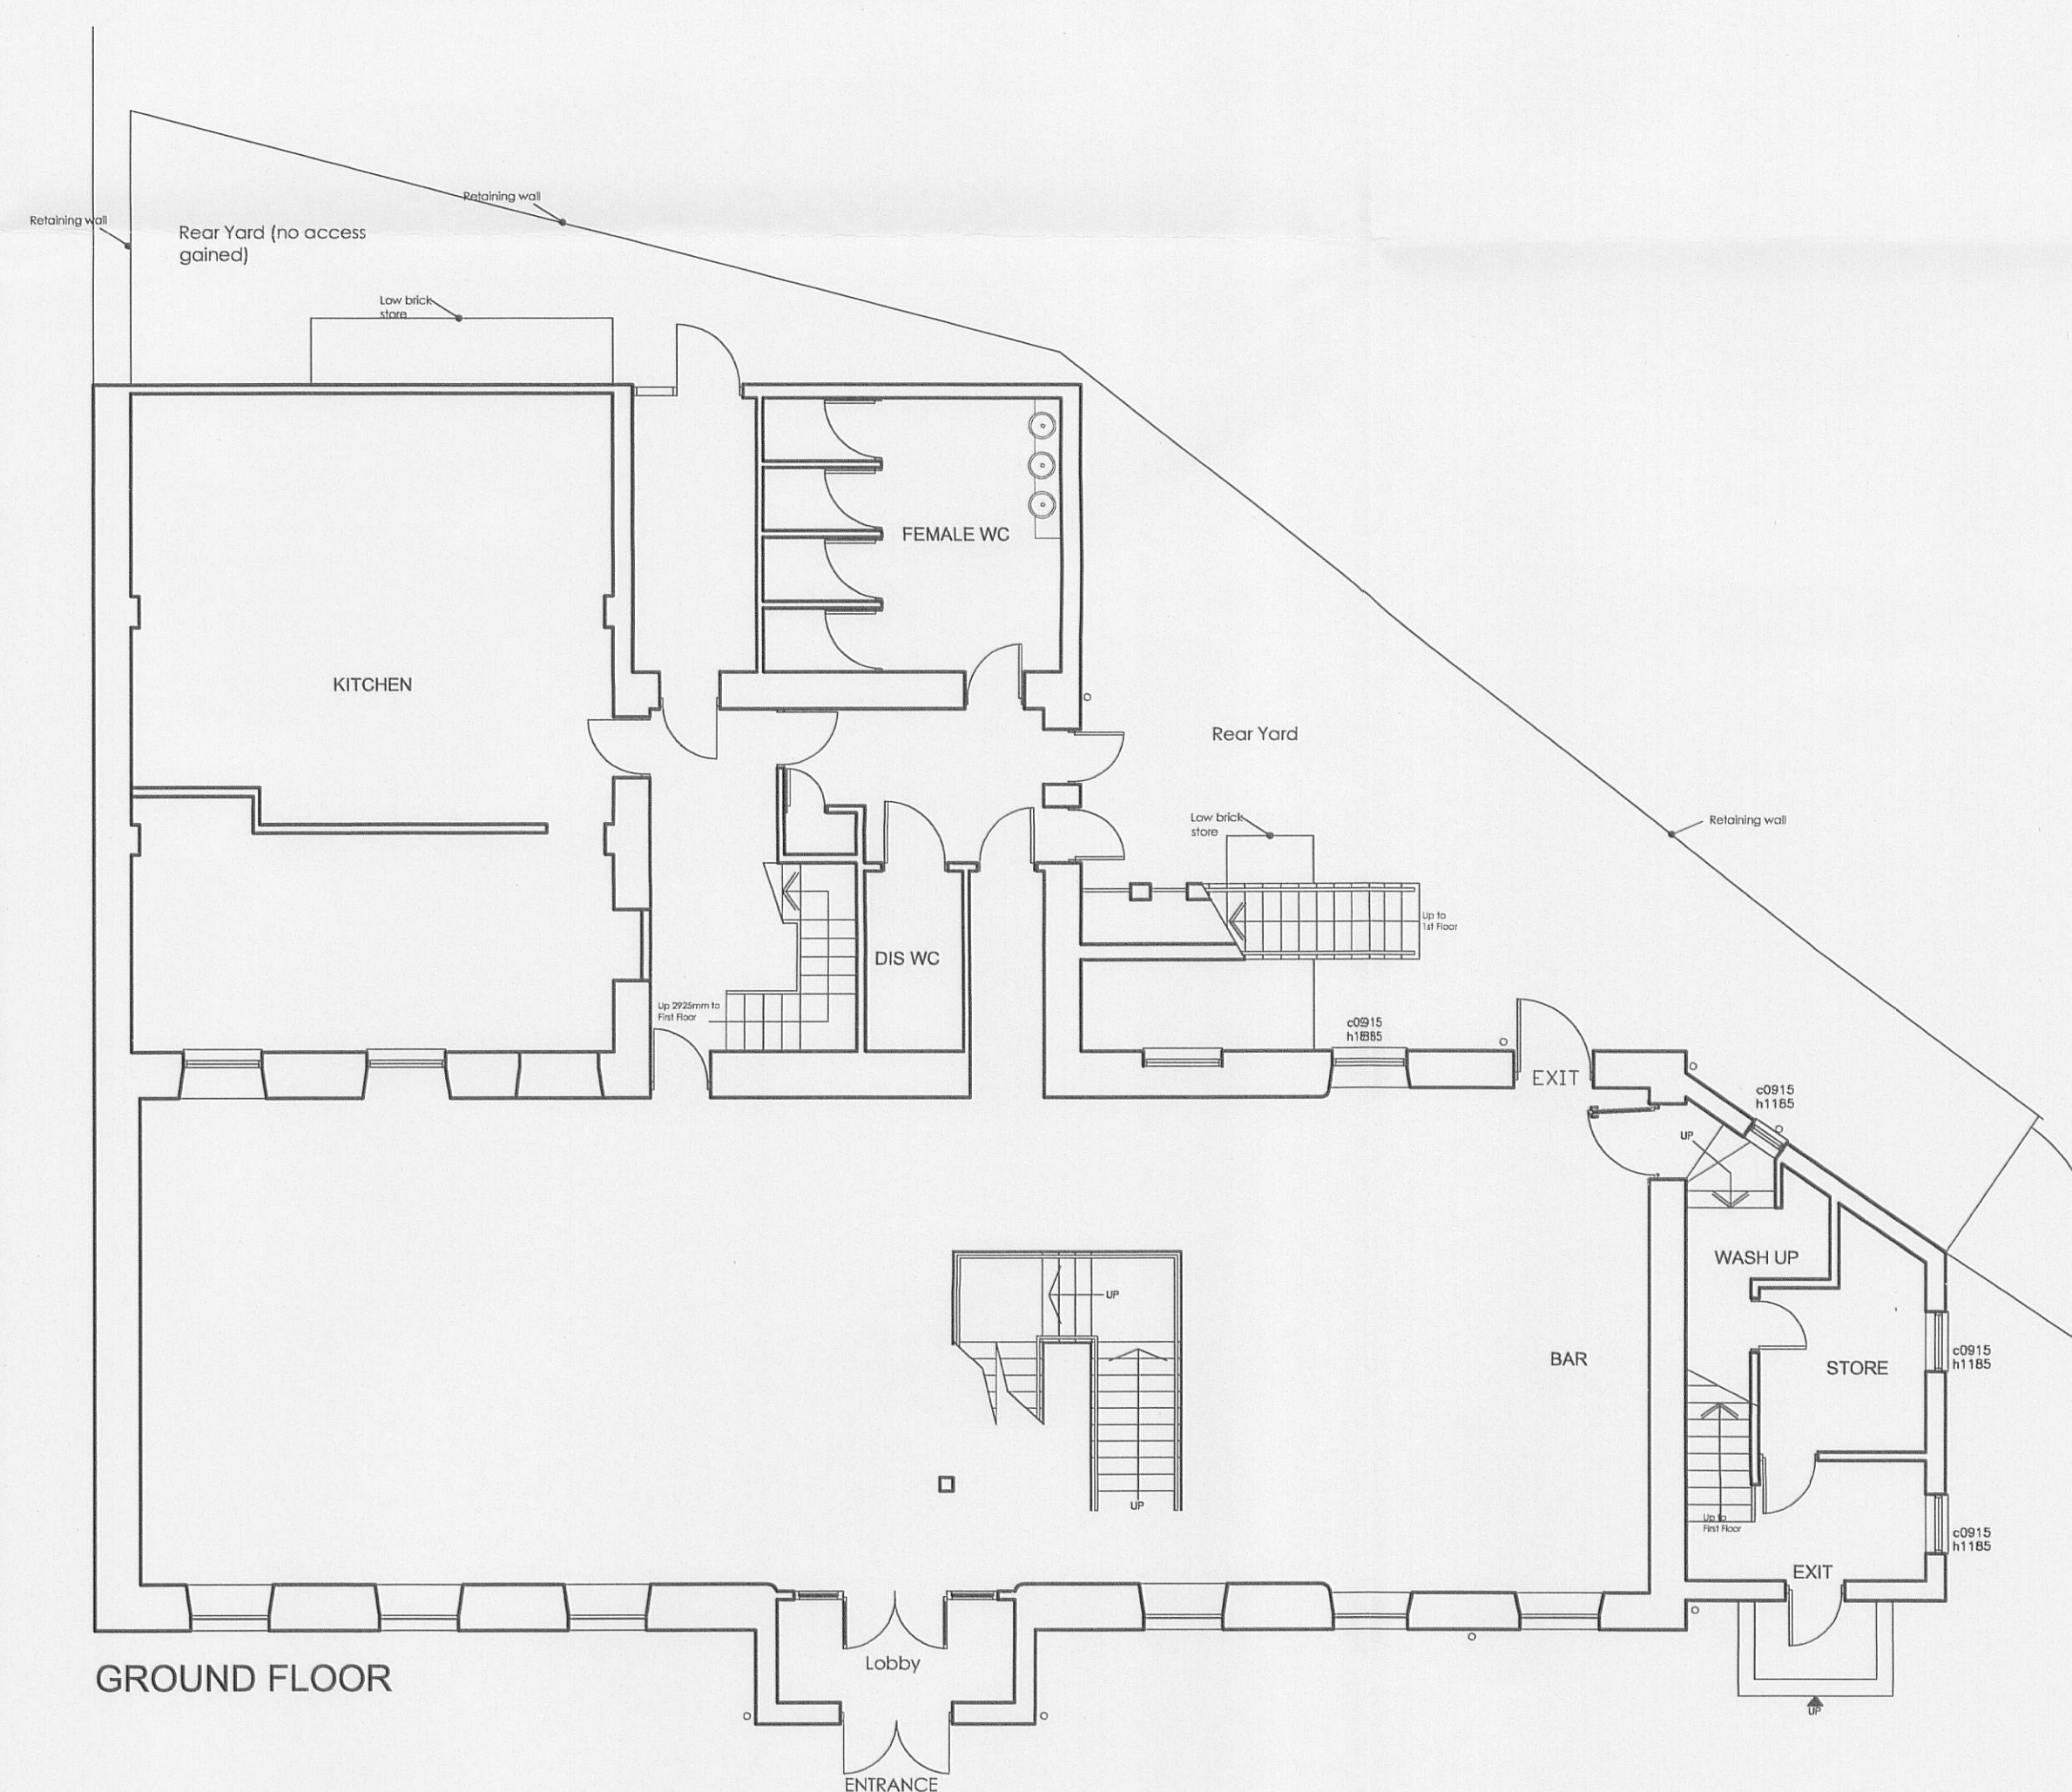


REVISIONS			
—	FIRST ISSUE	24.06.11	PT

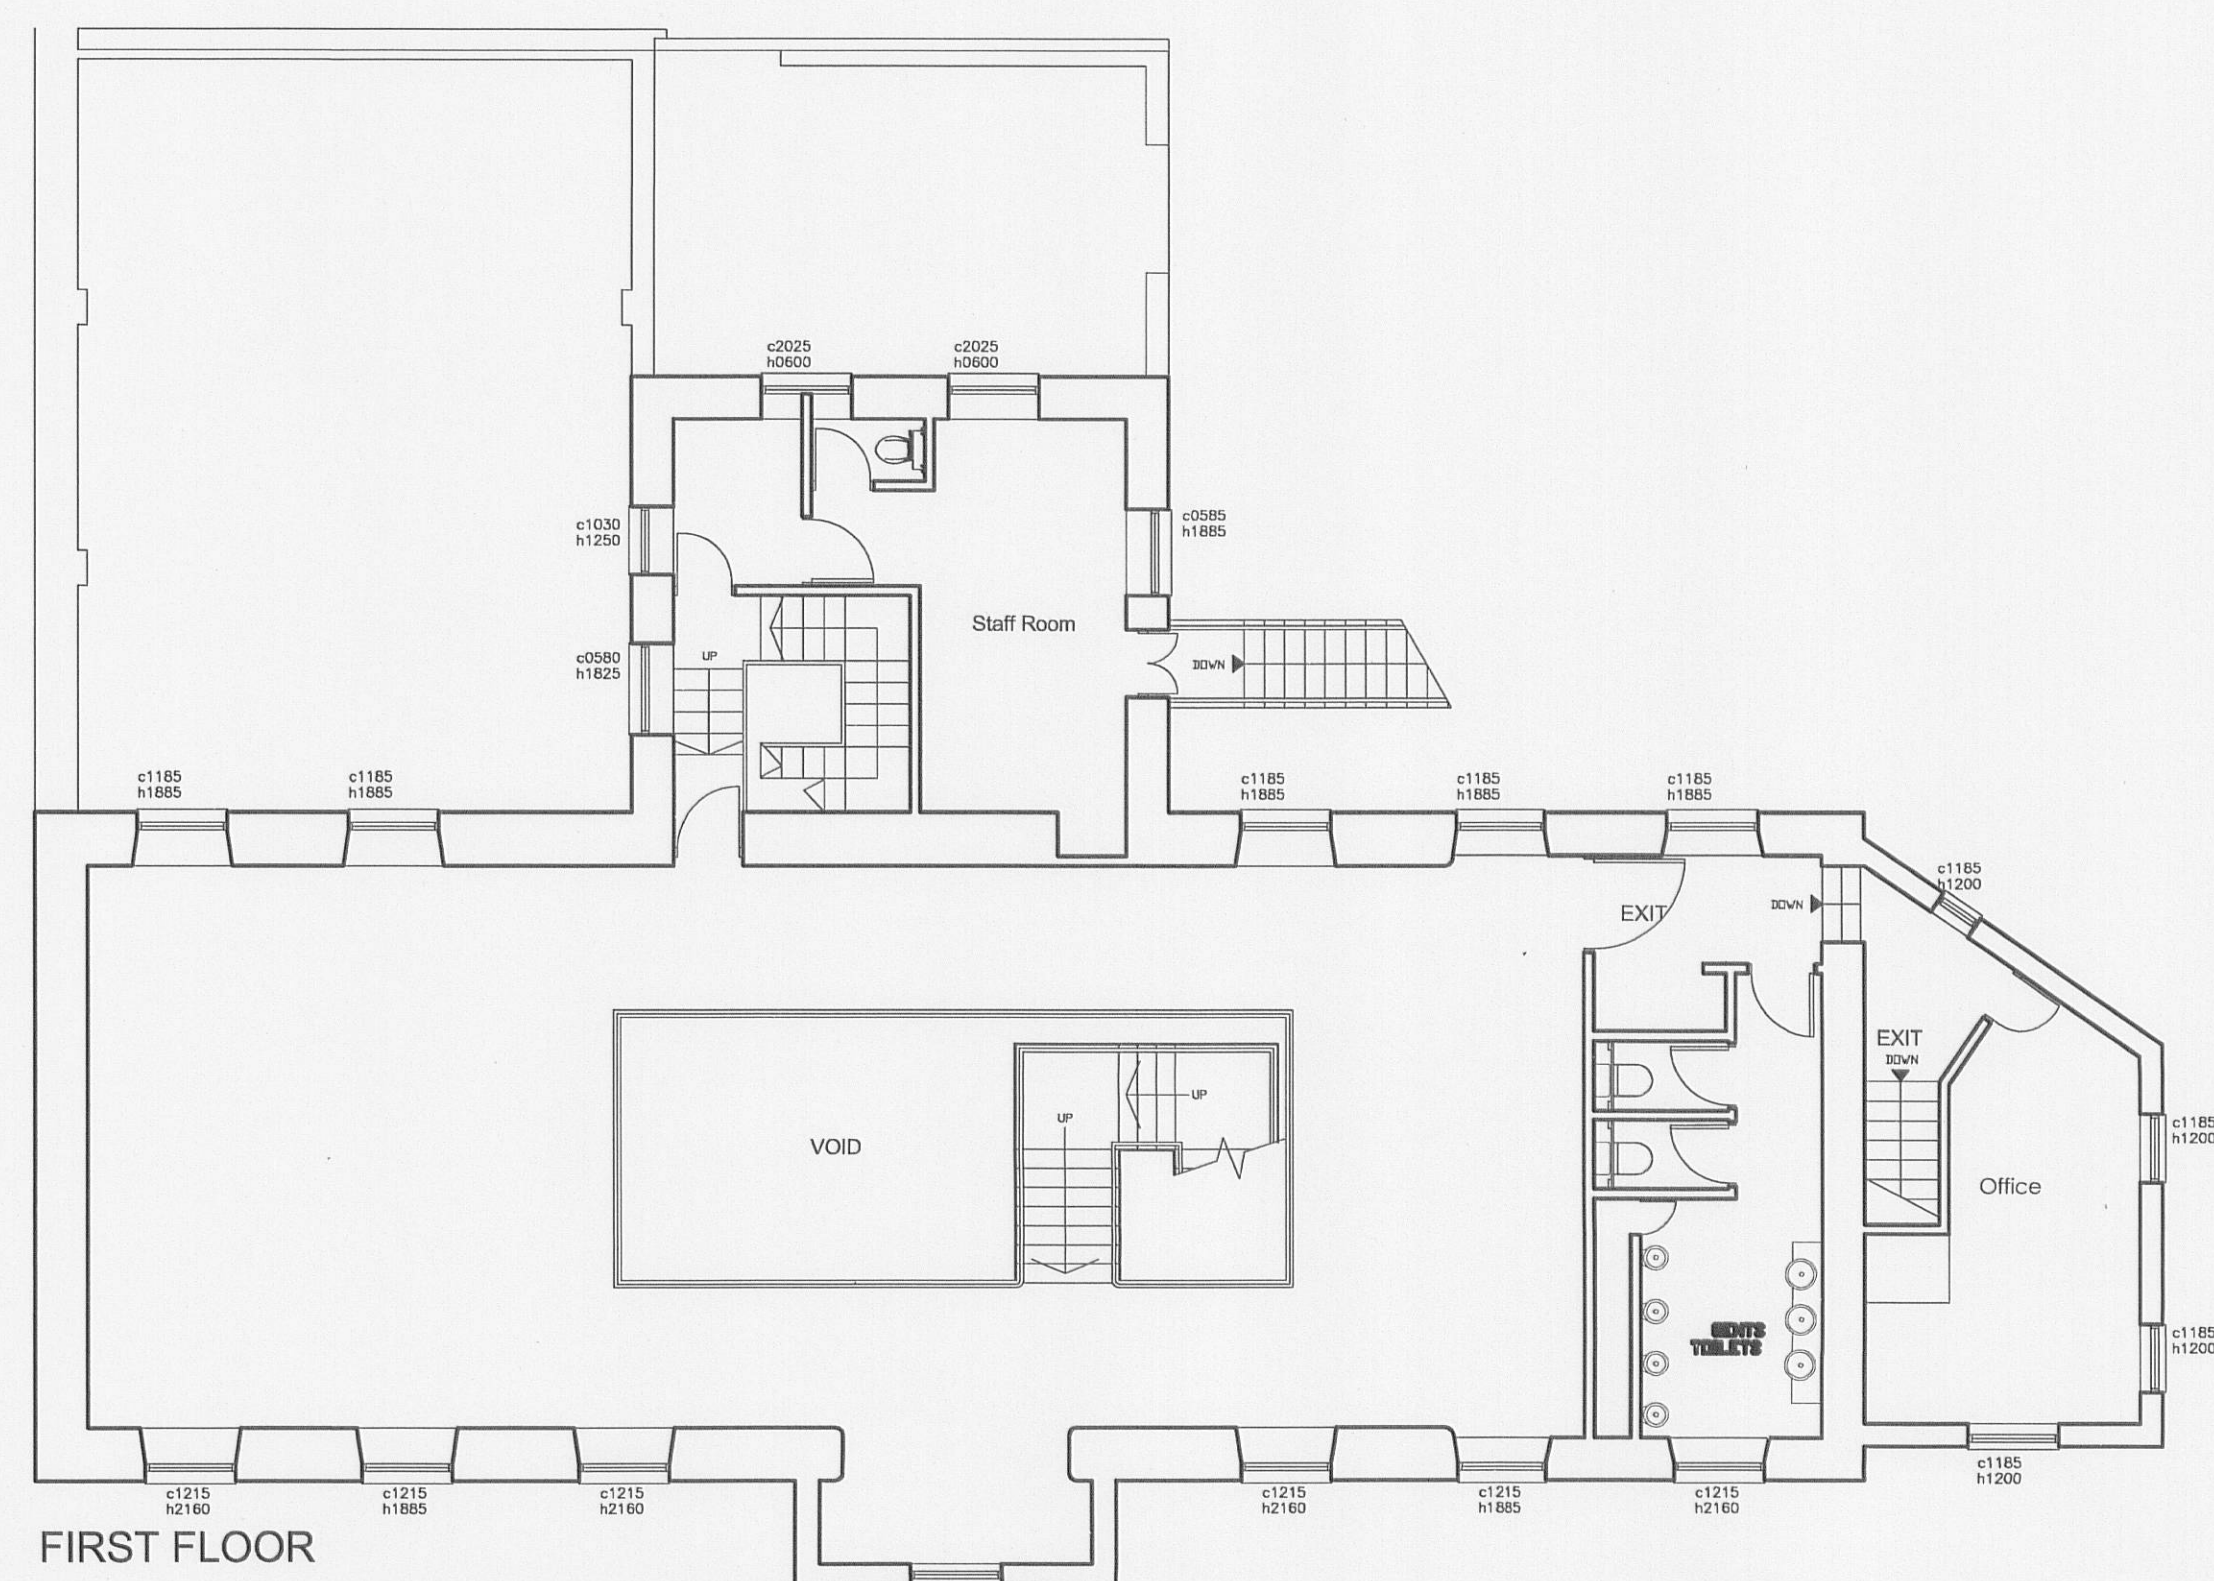

320110504P

2, Jordan Street, Knott Mill Manchester M15 4PY Tel: 0161 236 3650 Fax: 0161 236 9997 E Mail: cad@harriman-inc.co.uk	job no. 358	drwg. no. AS01
	drawn CAD/PT	checked