
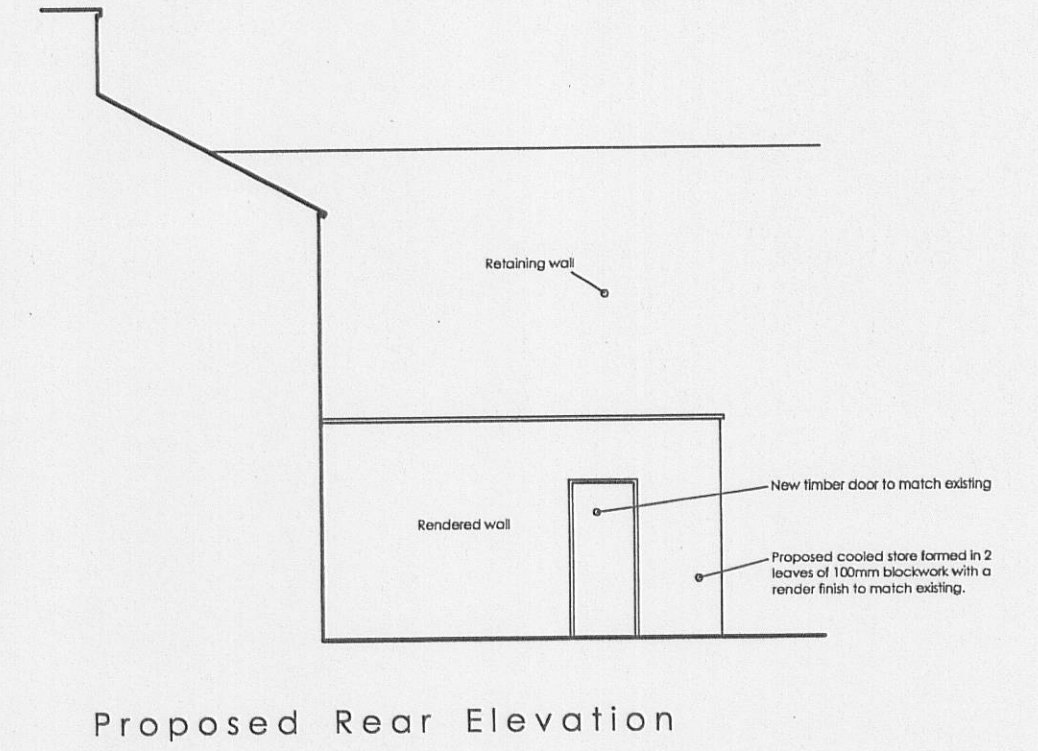
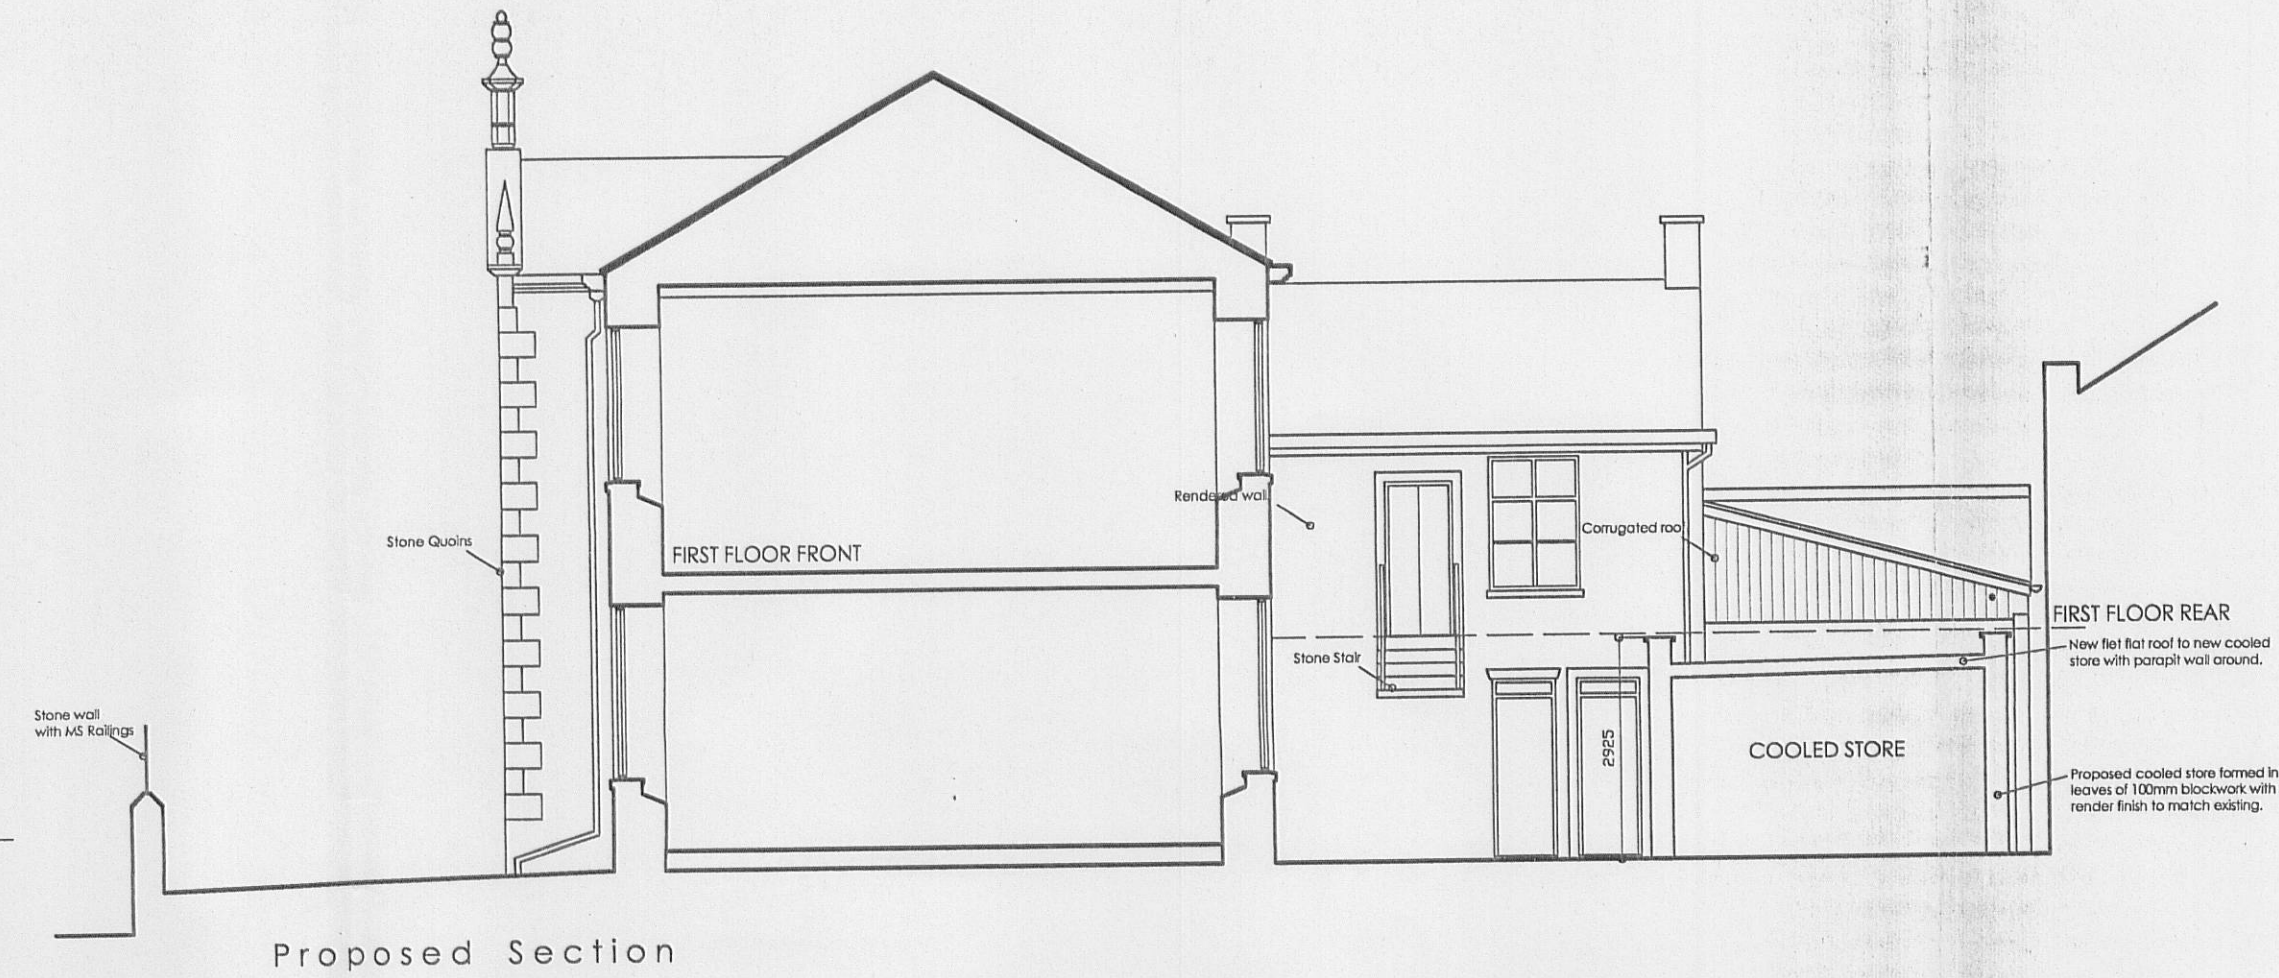


Do not scale off this drawing. All dimensions to be checked on site prior to manufacture and construction. This drawing is the property of Harrison Ince Partnership and should not be reproduced without permission. All discrepancies to be brought to the attention of the architect immediately. This drawing to be read in conjunction with the specification / bill of quantities and related drawings.

REVISIONS

-	FIRST ISSUE	24.06.11	PT
A	DIMENSION ADDED	01.07.11	PT

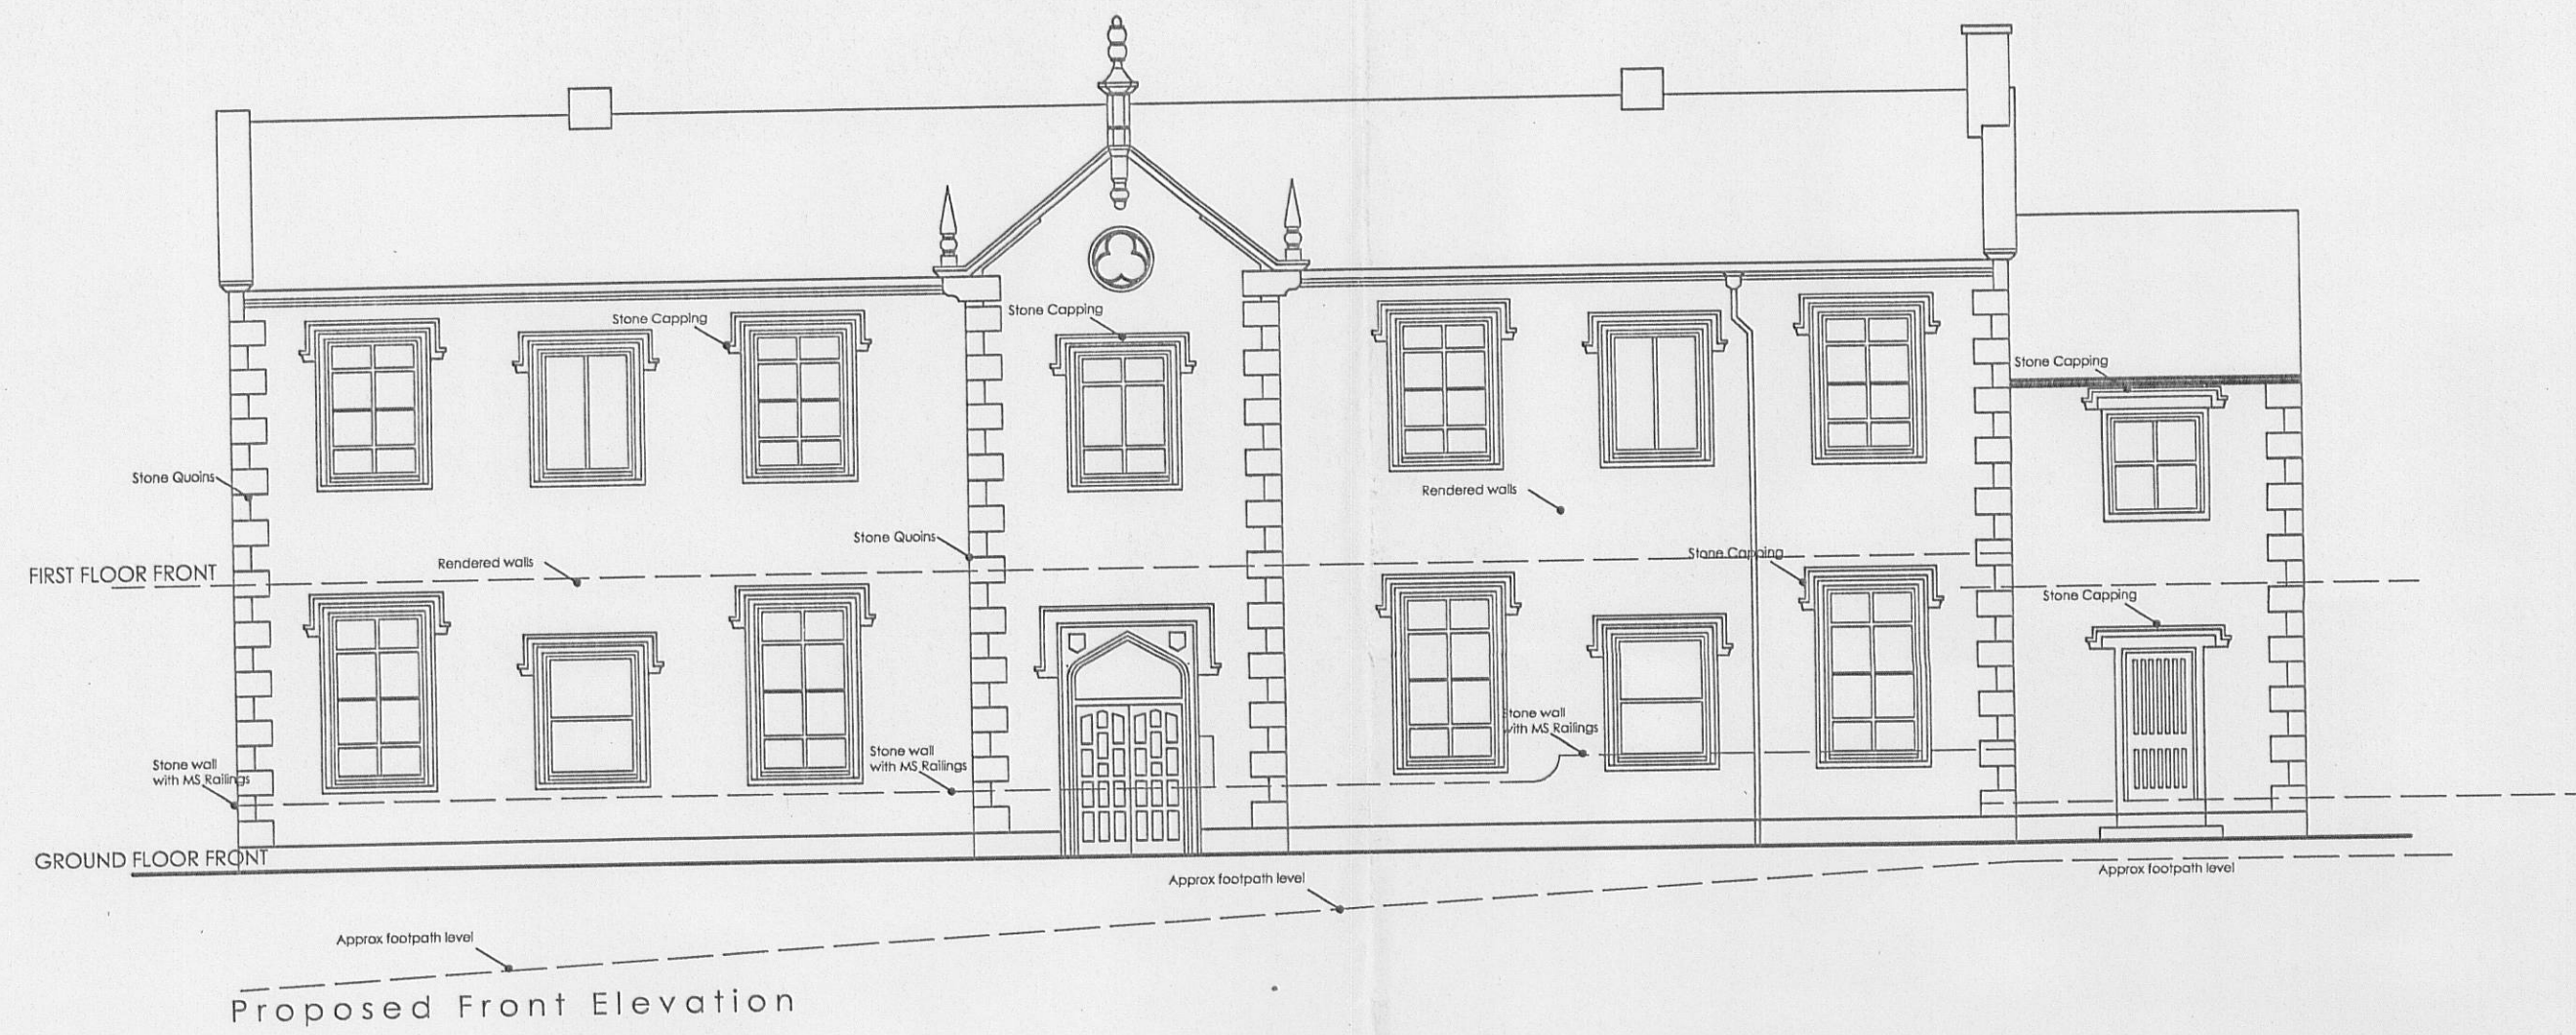

320110504P

HARRISON INCE	ARCHITECTS INTERIOR DESIGNERS		
client	DREAM CAPITAL PARTNERSHIP		
project	PICCOLINO MOOR LANE, CLITHEROE		
title	PROPOSED ELEVATIONS		
date	JUNE 2011	scale	1:100 @ A1
job no.	358	dwg. no.	AV02 A
drawn	CAD/PT	checked	

2, Jordan Street, Knott Mill
Manchester M15 4PT
Tel: 0161 236 3000
Fax: 0161 236 9977
E mail: info@harrisonince.co.uk

2, Jordan Street, Knott Mill
Manchester, M20 4PY
Tel: 0161 236 3000
Fax: 0161 236 3007
E: info@harrison-ince.co.uk