
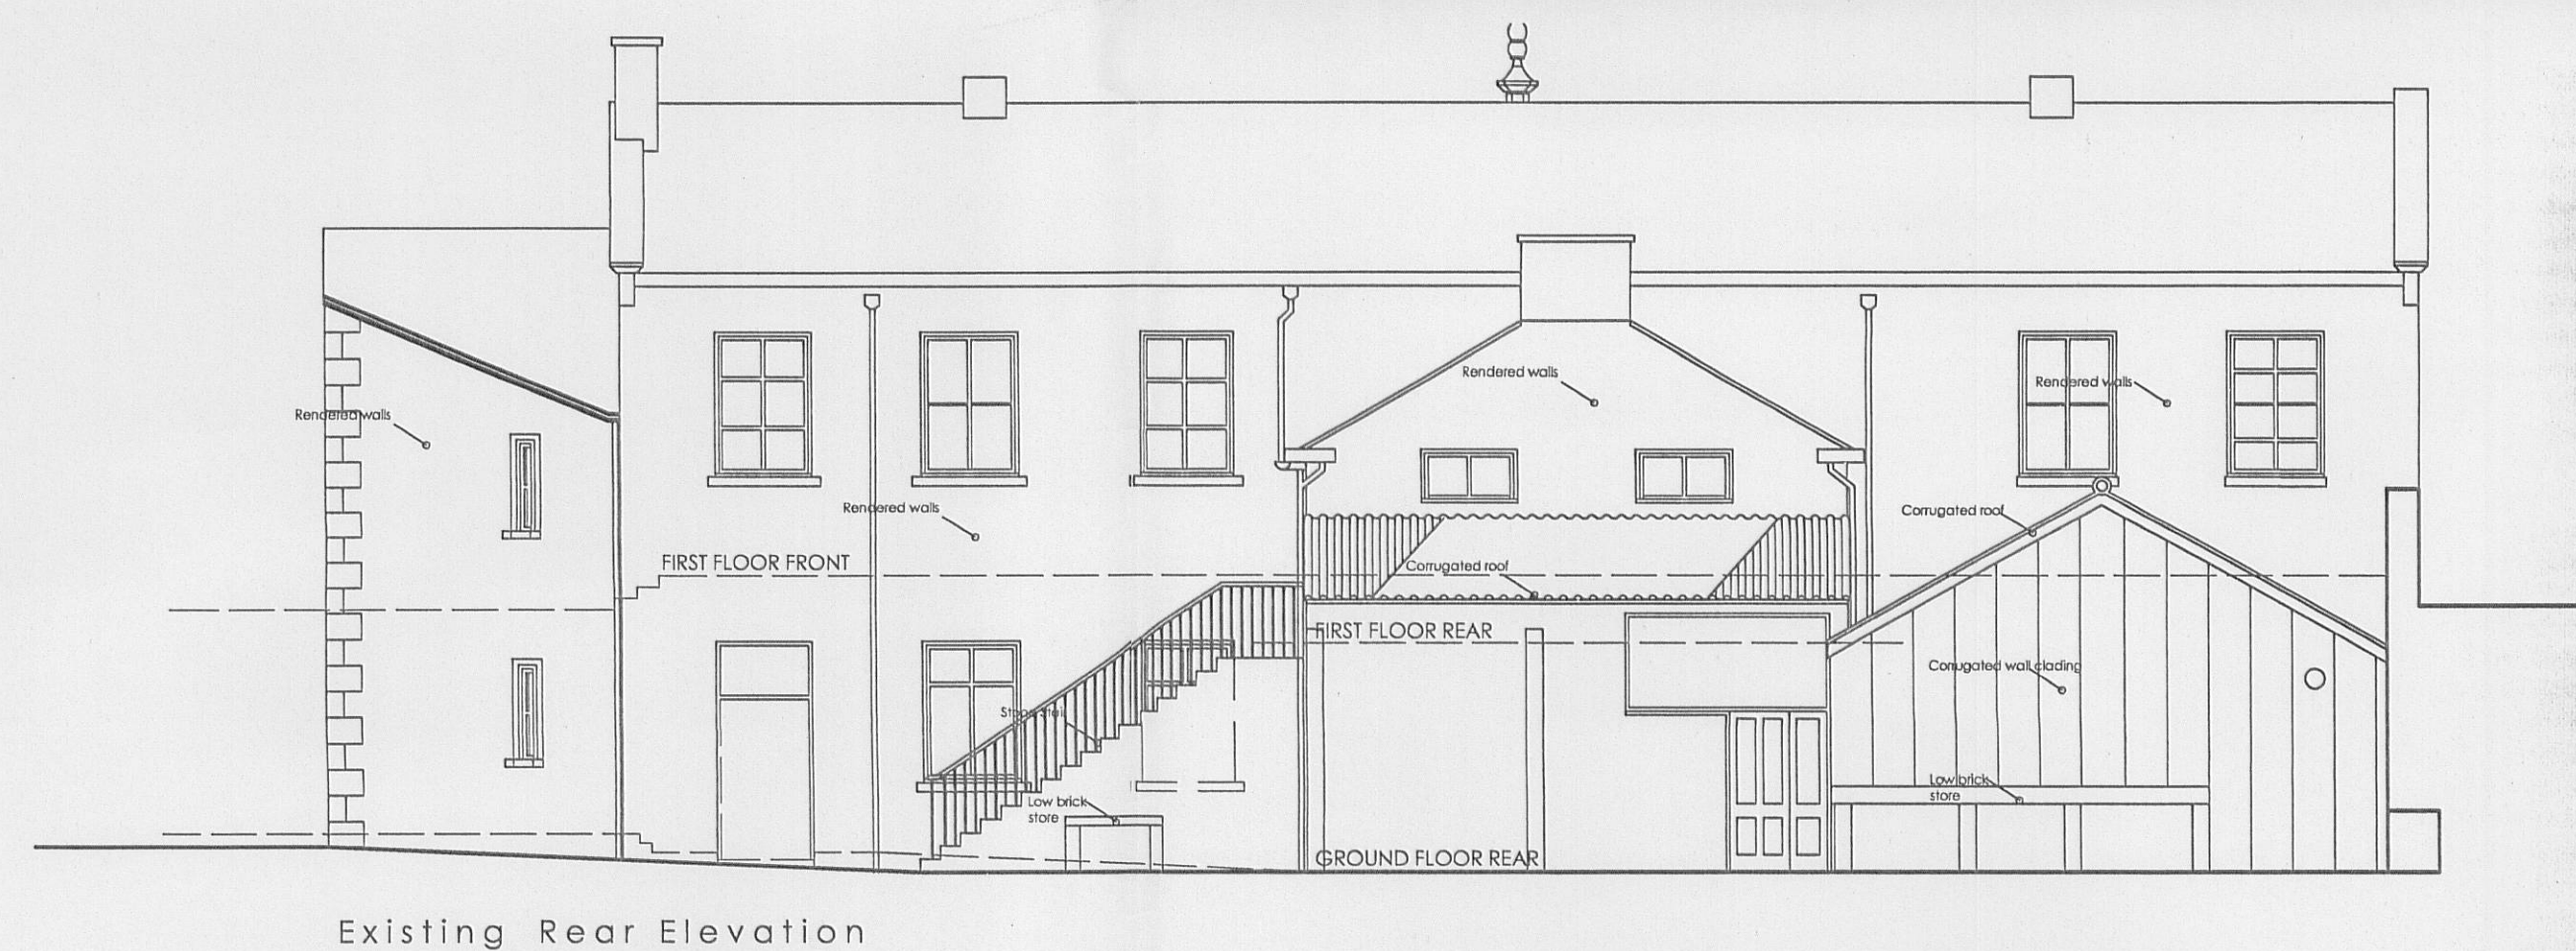
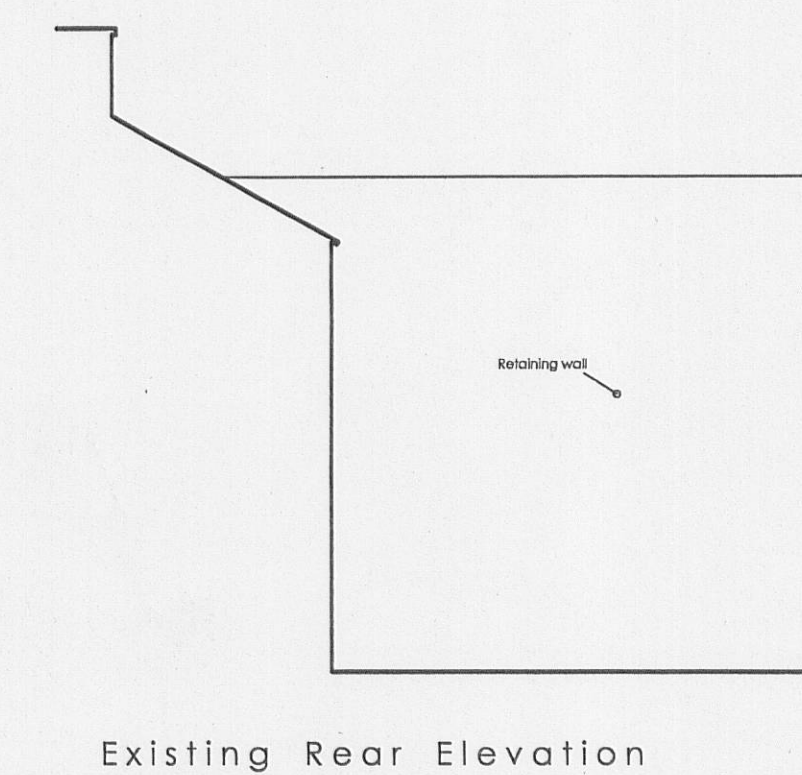


REVISIONS			
—	FIRST ISSUE	24.06.11	PT

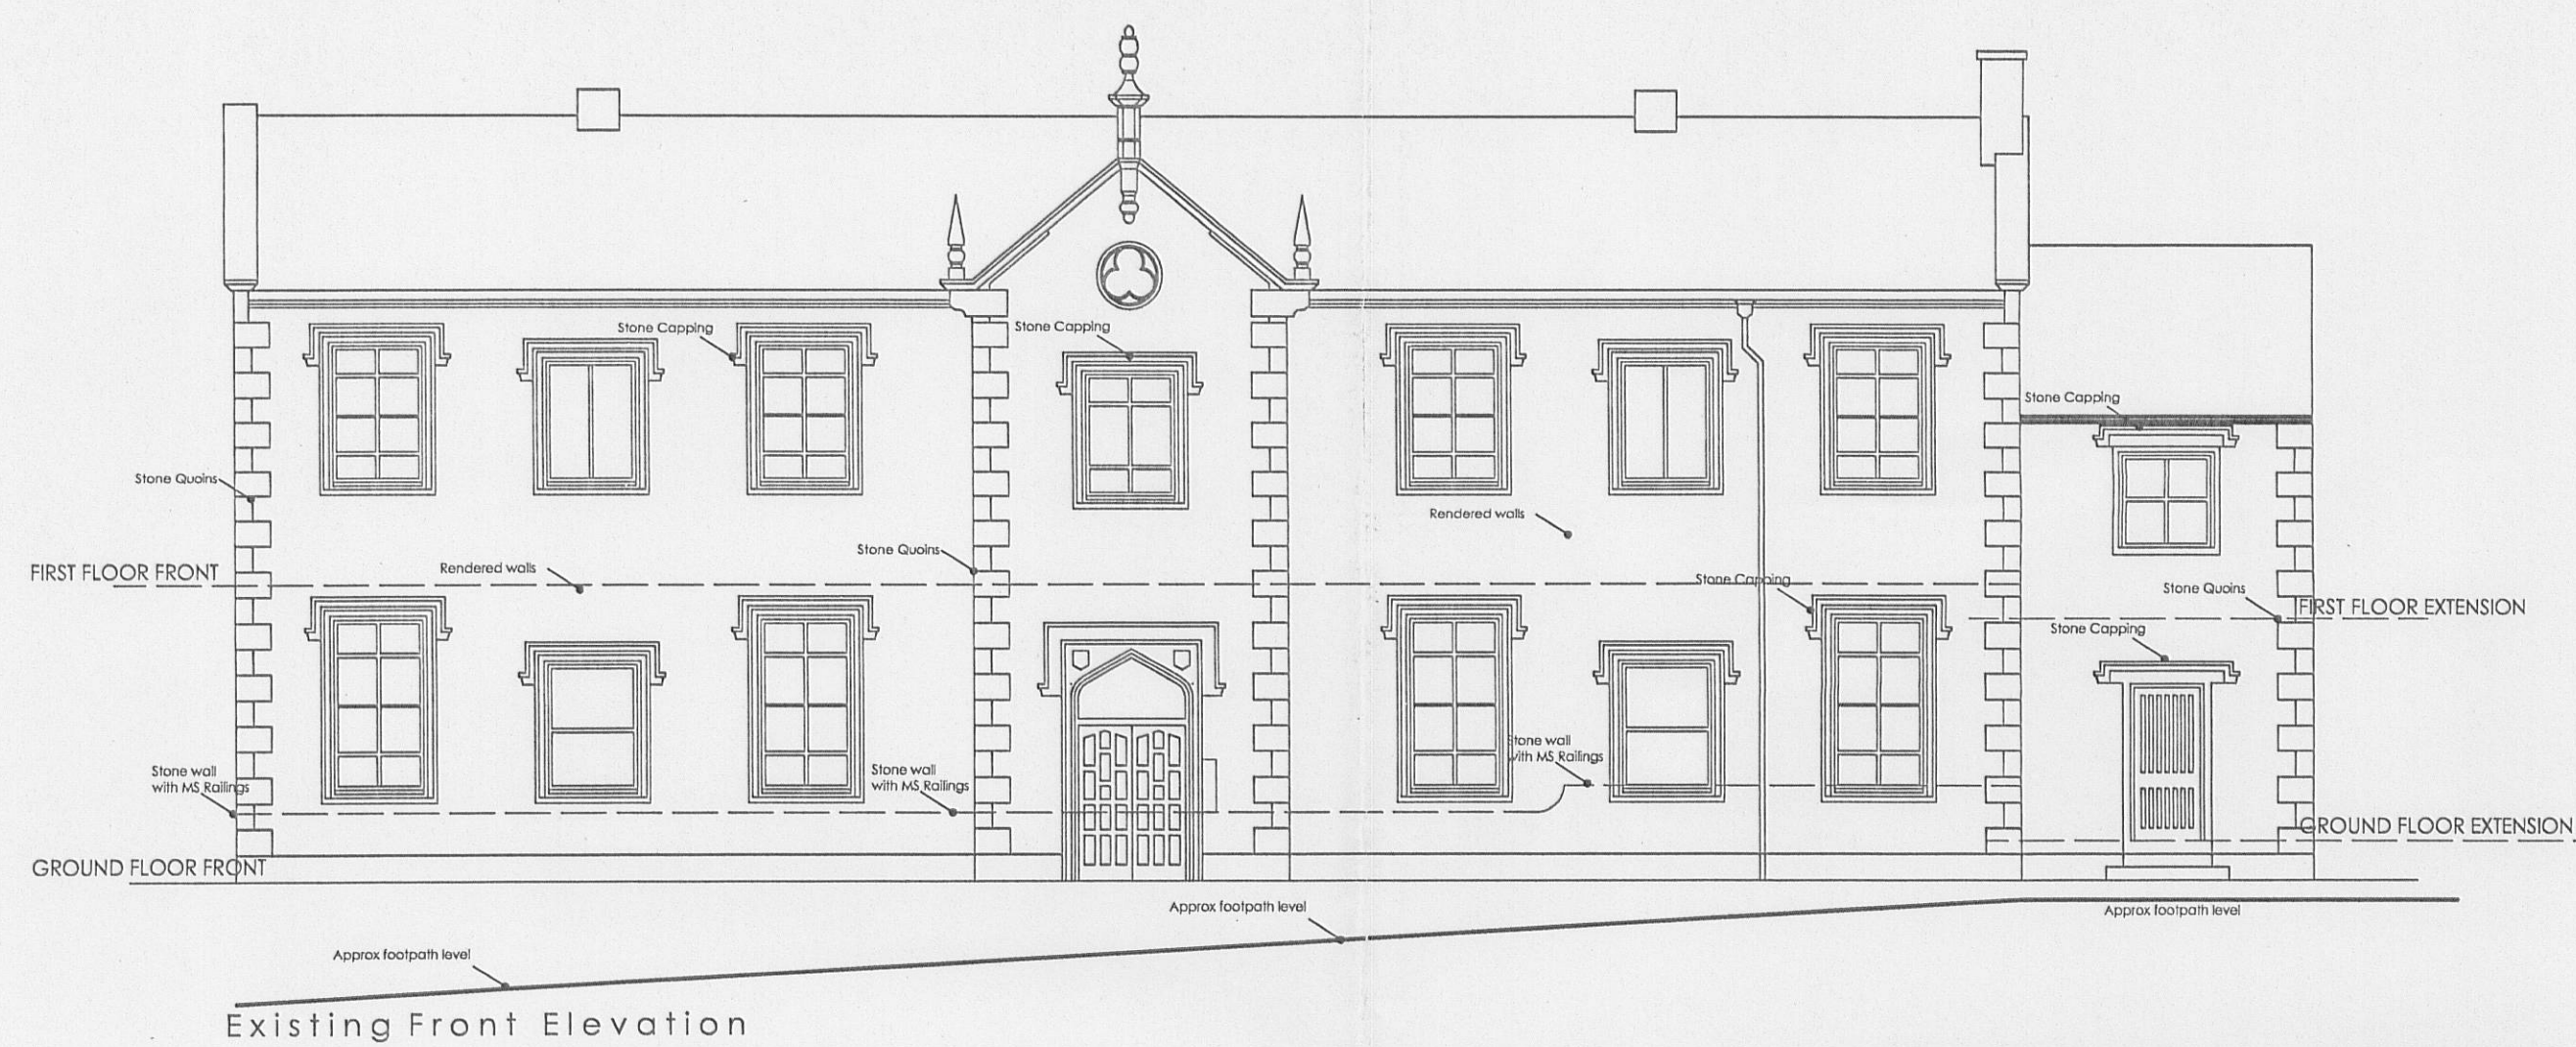

320110505P

 HARRISON INCE	ARCHITECTS INTERIOR DESIGNERS	
	client DREAM CAPITAL PARTNERSHIP	
	project PICCOLINO MOOR LANE, CLITHEROE	
	title EXISTING ELEVATIONS	
	date JUNE 2011 job no. 358	scale 1:100 @ A1 dwg. no. AV01
2, Jordan Street, Knott Mill Manchester M15 4PT Tel: 0161 226 3000 Fax: 0161 226 8887 E-Mail: info@harrisonince.co.uk		drawn CAD/PT checked