
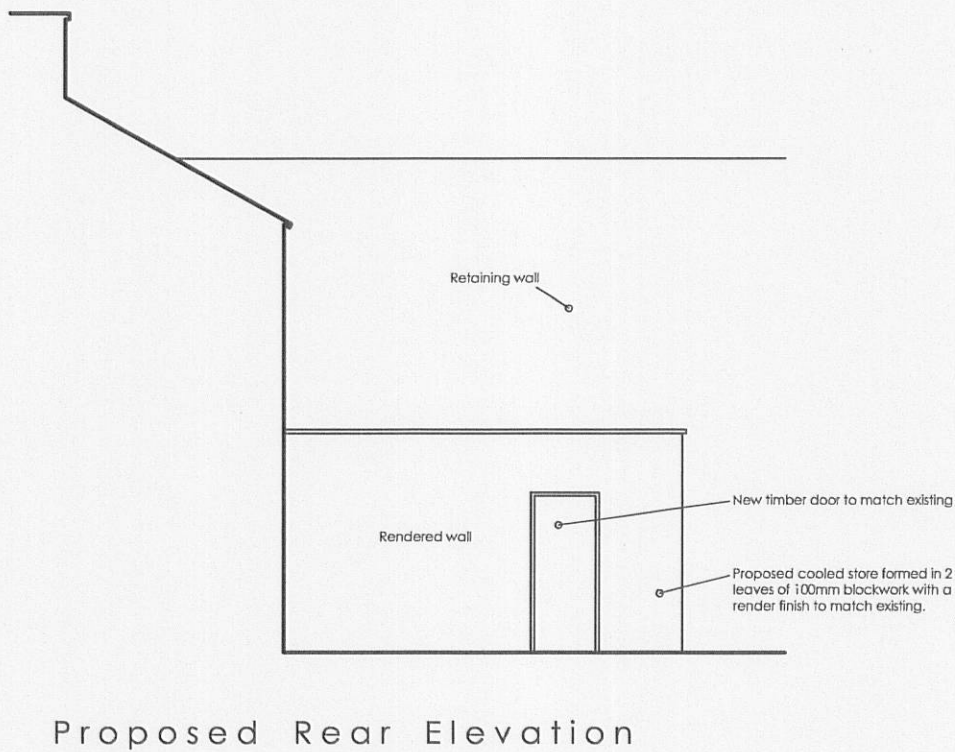


Do not scale off this drawing. All dimensions to be checked on site prior to manufacture and construction. This drawing is the property of Harrison Ince Partnership and should not be reproduced without permission.
All discrepancies to be brought to the attention of the architect immediately.
This drawing to be read in conjunction with the specification / bill of quantities and related drawings.

REVISIONS

-	FIRST ISSUE	24.06.11	PT
A	DIMENSION ADDED	01.07.11	PT

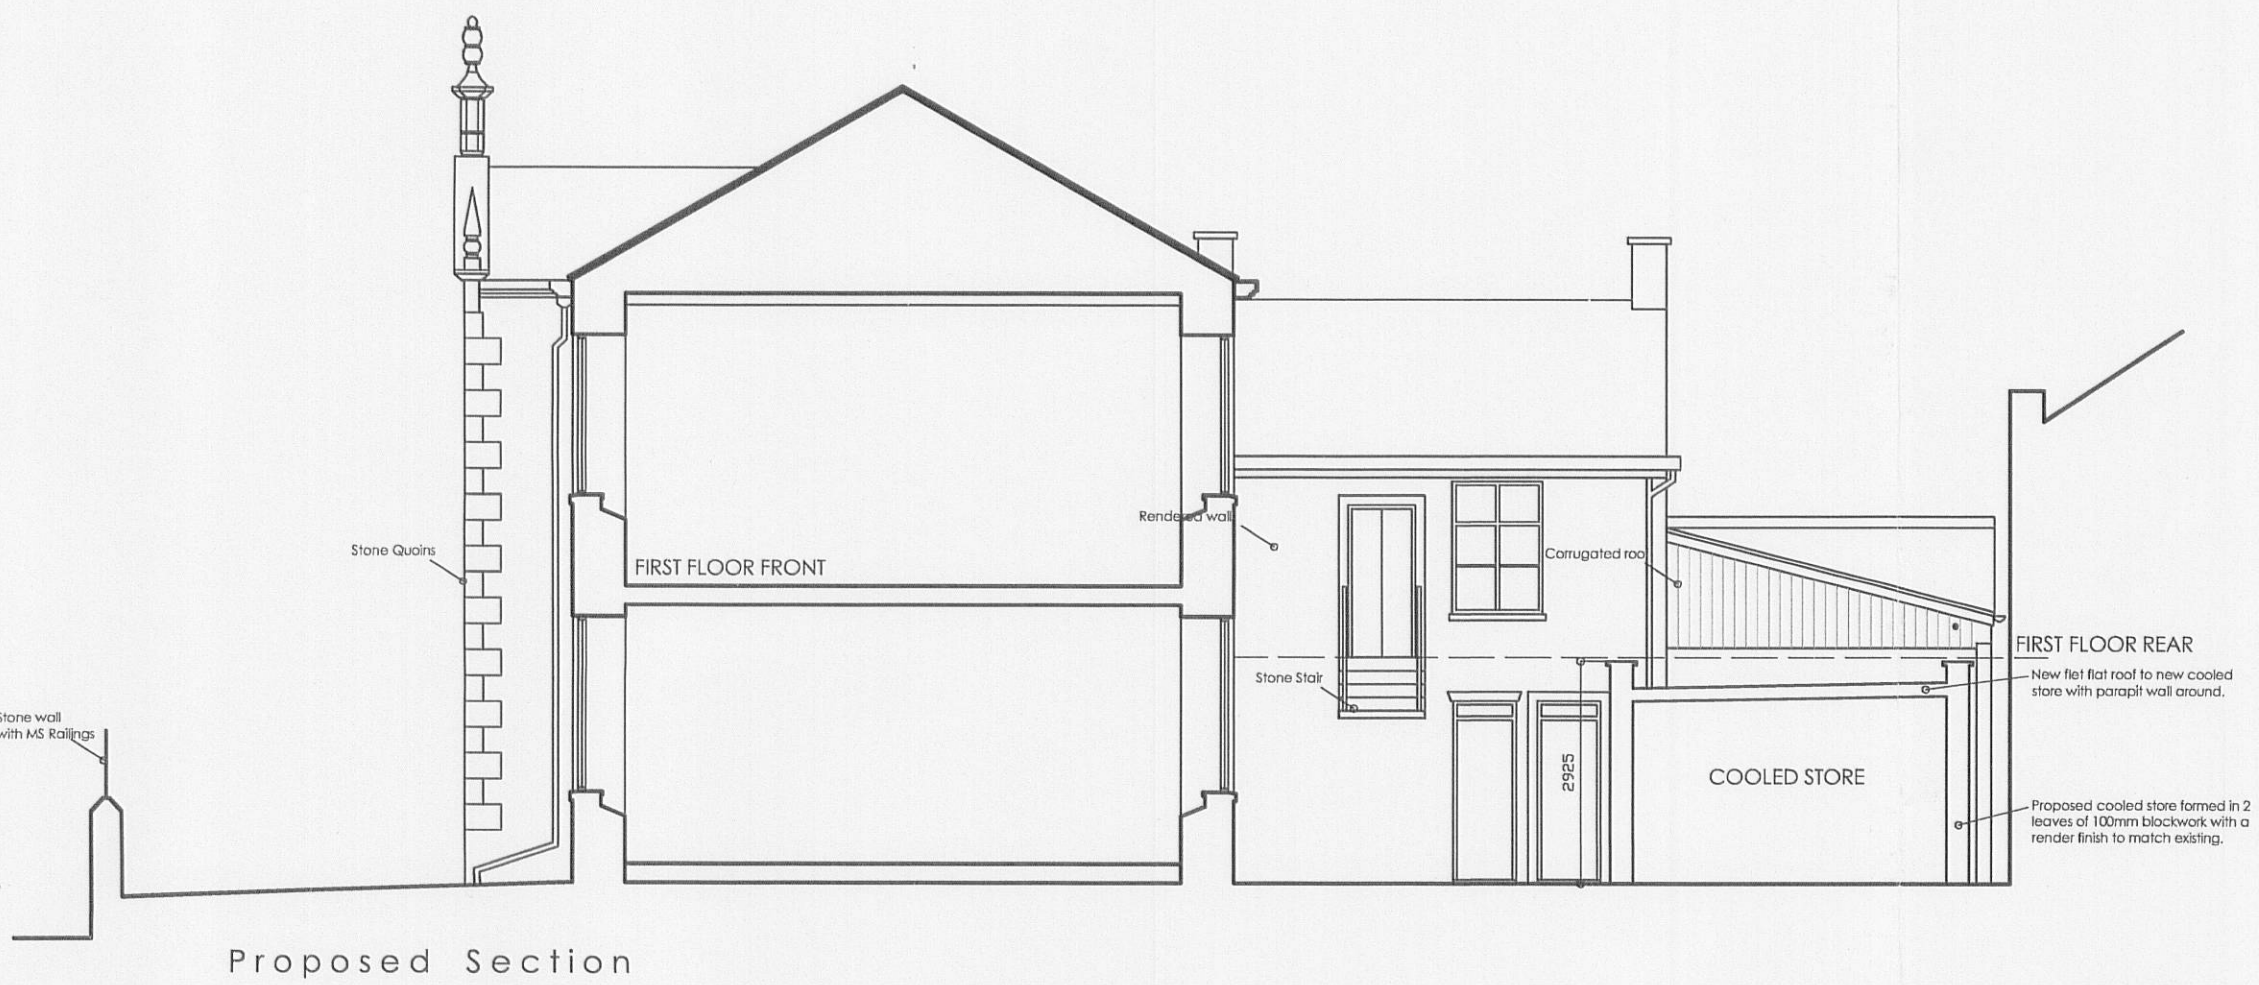

32011050SP

HARRISON INCE	ARCHITECTS INTERIOR DESIGNERS		
	client DREAM CAPITAL PARTNERSHIP		
	project PICCOLINO MOOR LANE, CLITHEROE		
	title PROPOSED ELEVATIONS		
	date JUNE 2011	scale 1:100 @ A1	
	job no. 358	drwg. no. AV02 A	
	drawn CAD/PT	checked	

Z, Jordan Street, Knott Mill
Manchester M15 4PT
Tel: 0161 236 3650
Fax: 0161 236 9957
e mail: info@harrisonince.co.uk

2, Jordan Street, Knott Mill
Manchester, M16 4PT
Tel: 0161 236 3655
Fax: 0161 236 8977
E-Mail: info@harrison-ince.co.uk