

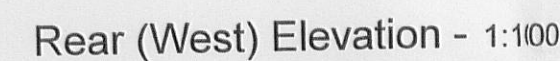
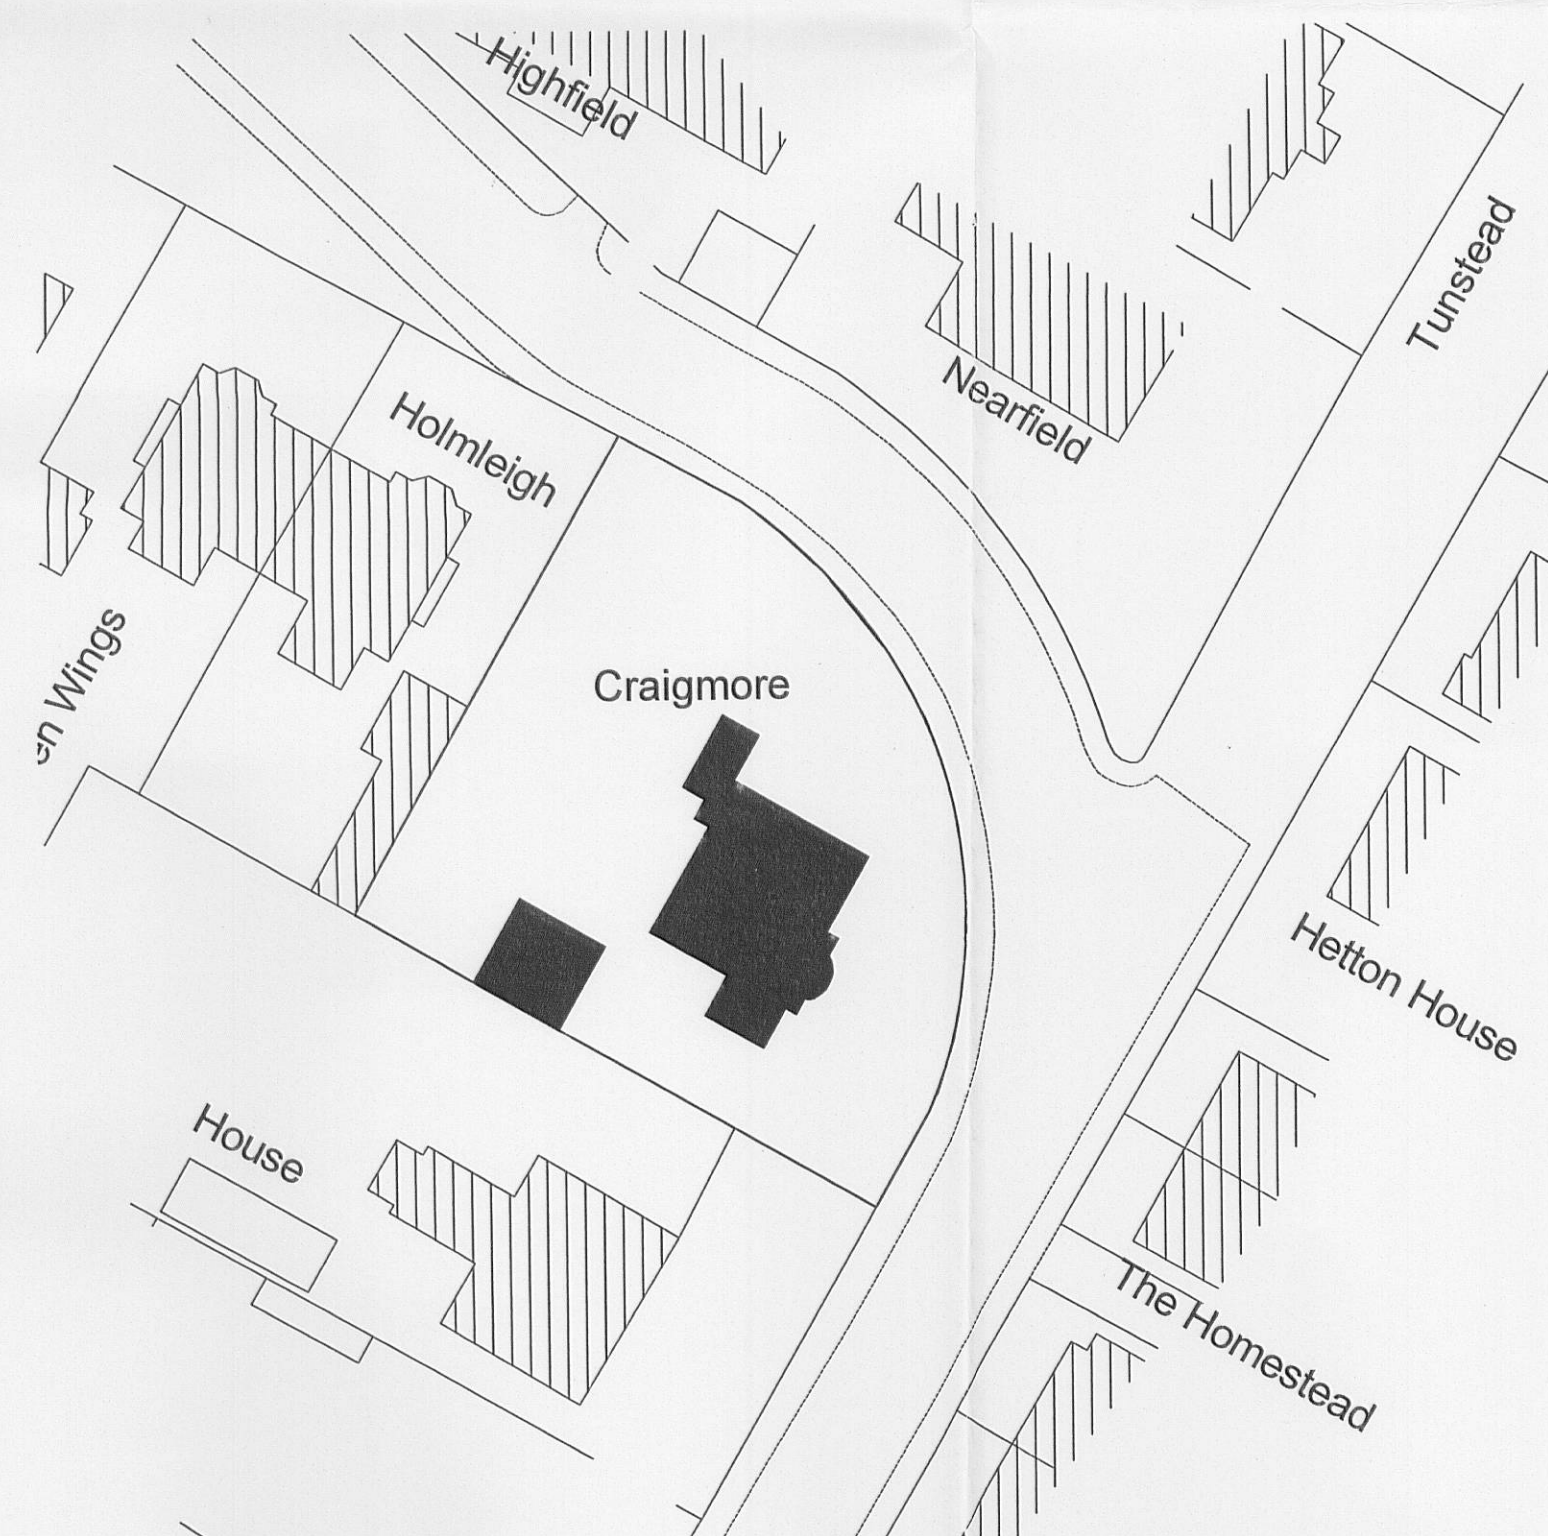
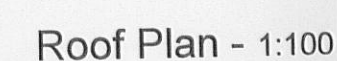


Front (East) Elevation - 1:100

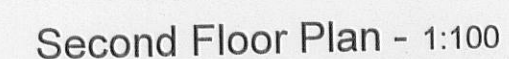

Side (North) Elevation - 1:100

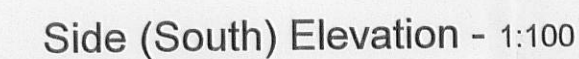

Block Plan - 1:500

Reedley Chartered Town Planning & Architectural
Consultancy are not liable for any work undertaken
prior to Full Planning Consent and or Building
Regulations Approval

320110509P

Reedley

Chartered Town Planning &
Architectural Consultancy

2 Reedley Business Centre, Redman Road
Reedley, Burnley, Lancashire, BB10 2TY

Tel: 01282 834834 **Fax:** 01282 451666
eMail: planning@reedley.co.uk

Title: Craigmore
Eastham Street
Clitheroe

EXISTING PLANS AND ELEVATIONS

Project No: ZA/01 Dwg 02

Drawn: DS

Client: Mr & Mrs Zak

Date: 15.06.11

Scale: 1:100

Amendments: