




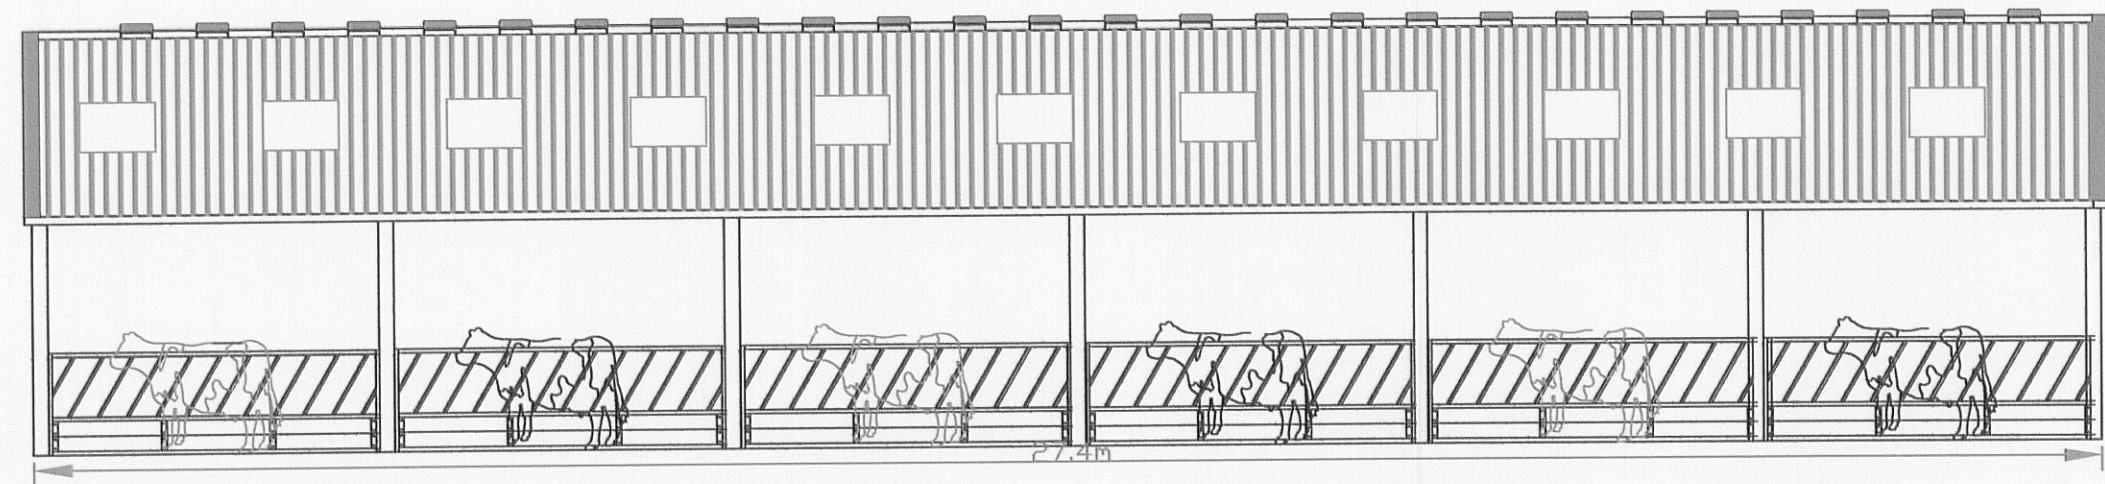


Existing East West Facing Elevation

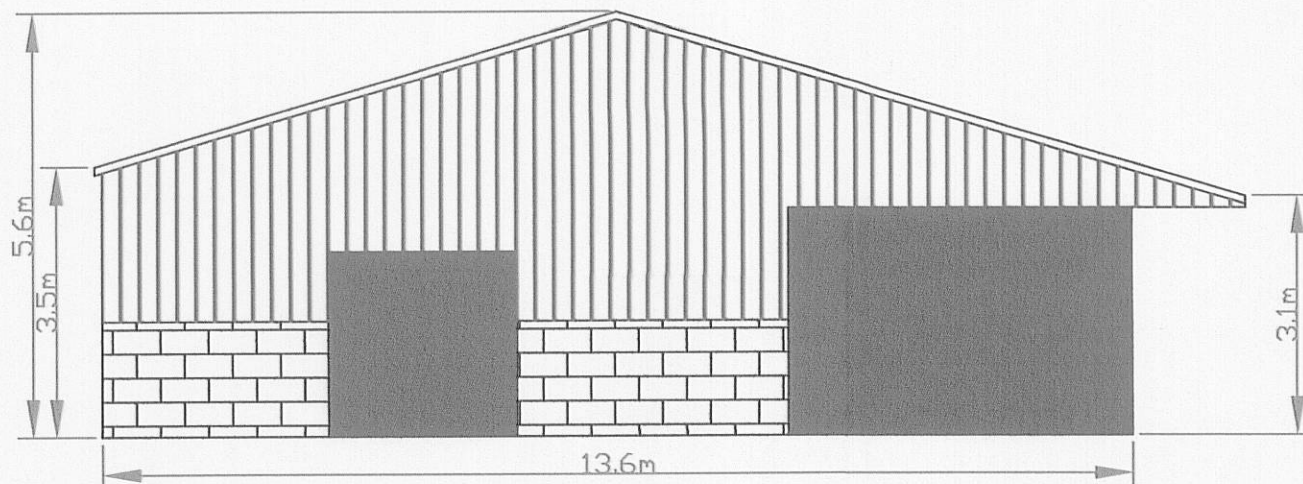

Existing South West Facing Elevation

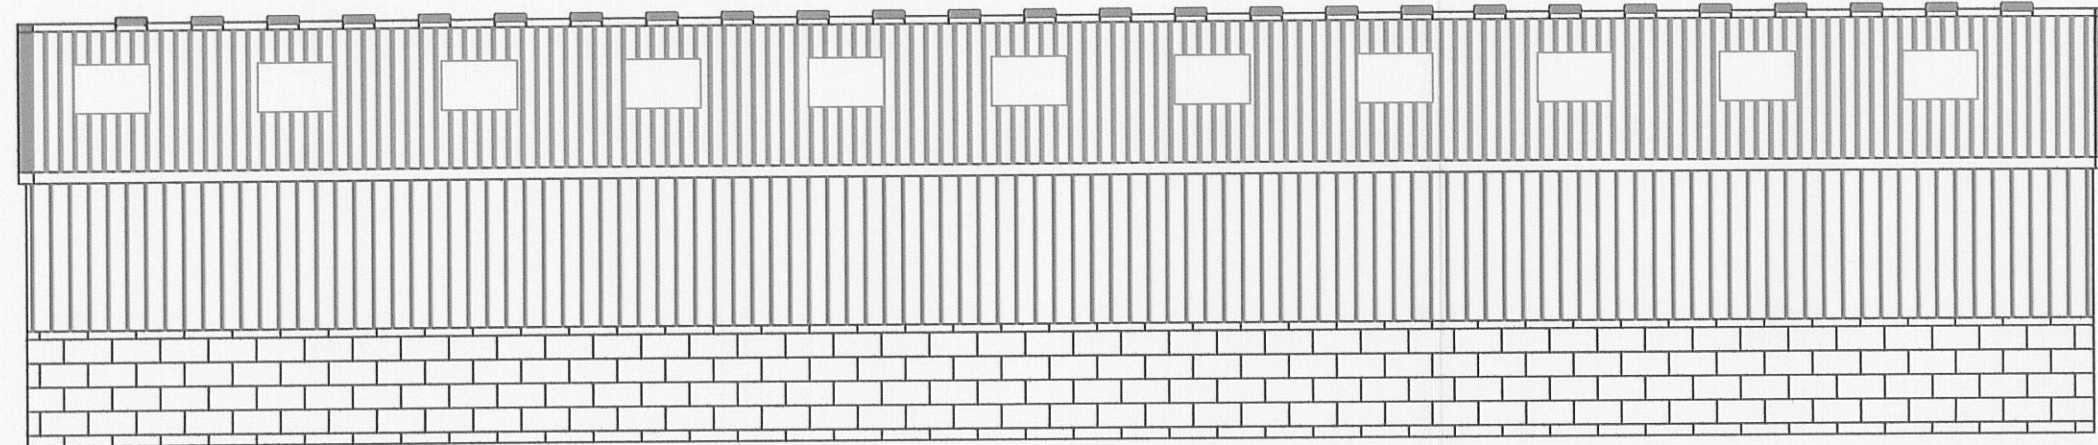


Existing West West Facing Elevation

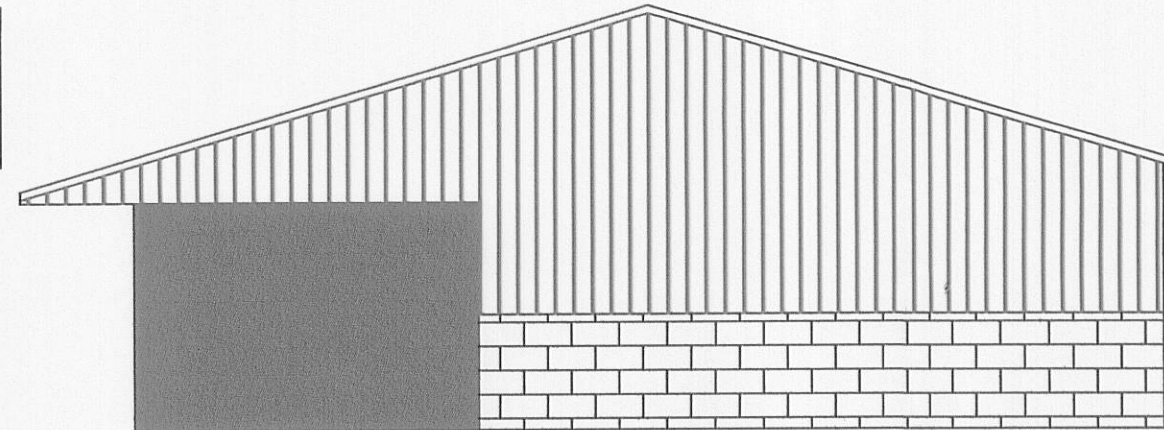


Existing North West Facing Elevation


Materials:- Roof Eternit farmacape profile 6 cement fibre sheets in Natural Grey, Upper Walls Tensilised Timber Yorkshire Boarding, and lower walls Concrete Block

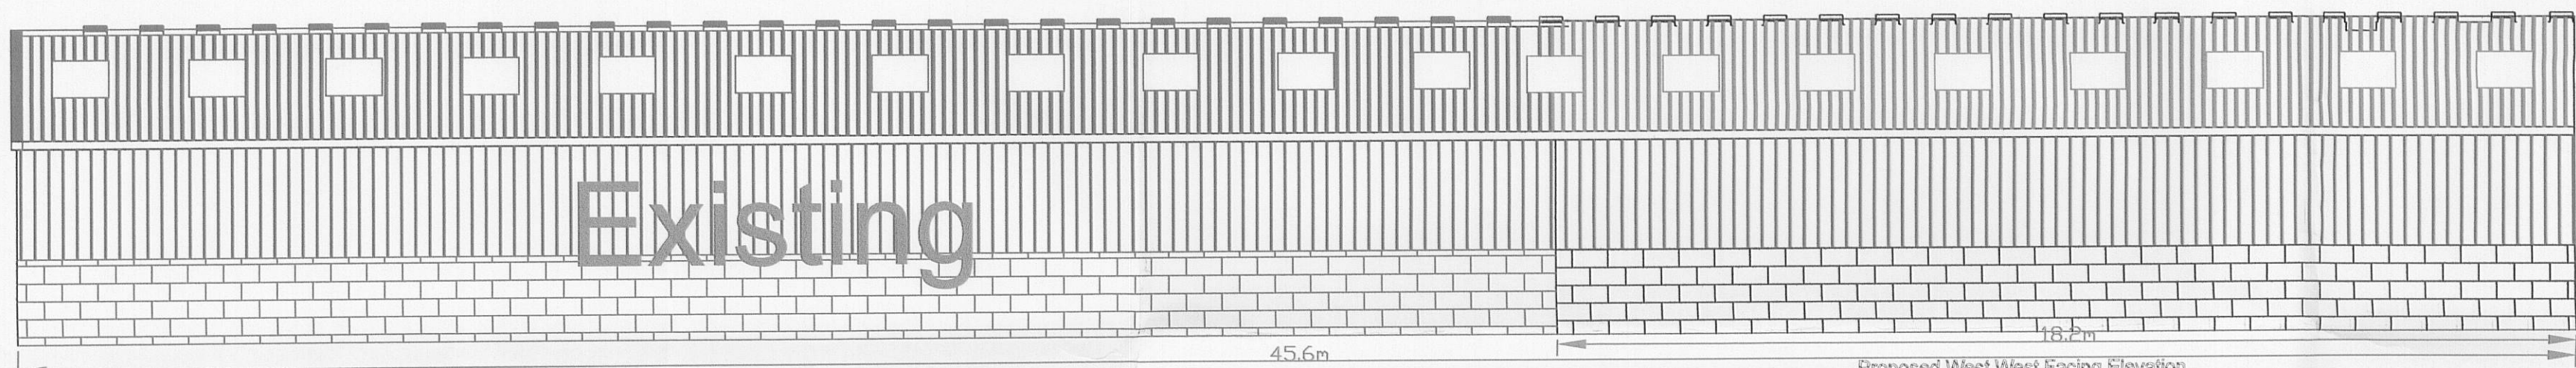


Proposed West West Facing Elevation

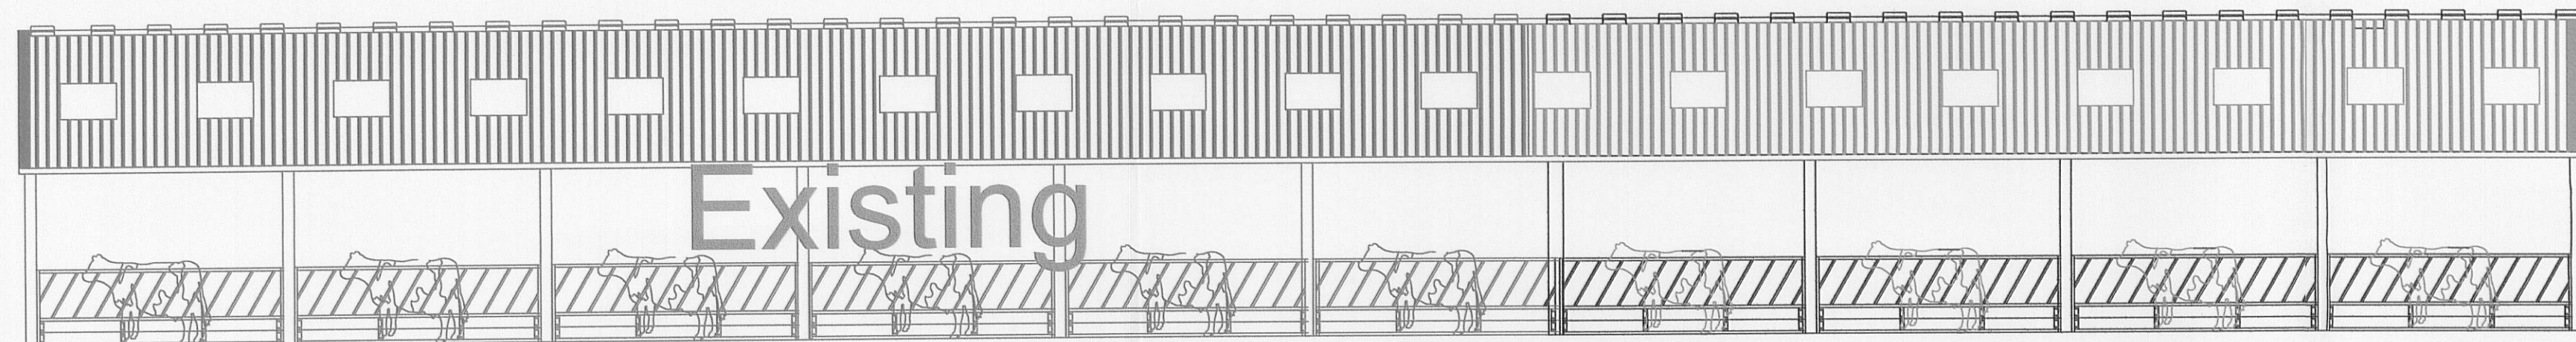

Proposed East West Facing Elevation

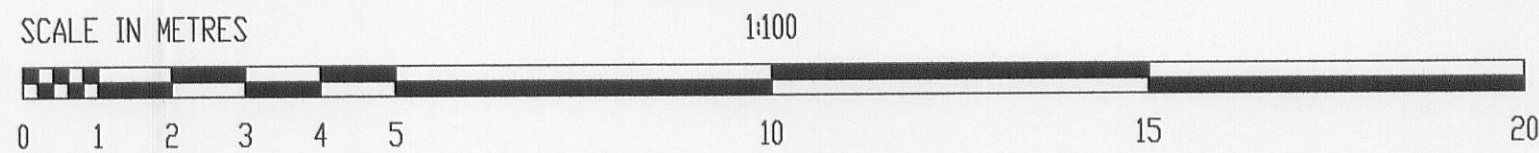


Plot Sheet @ A1 1:100

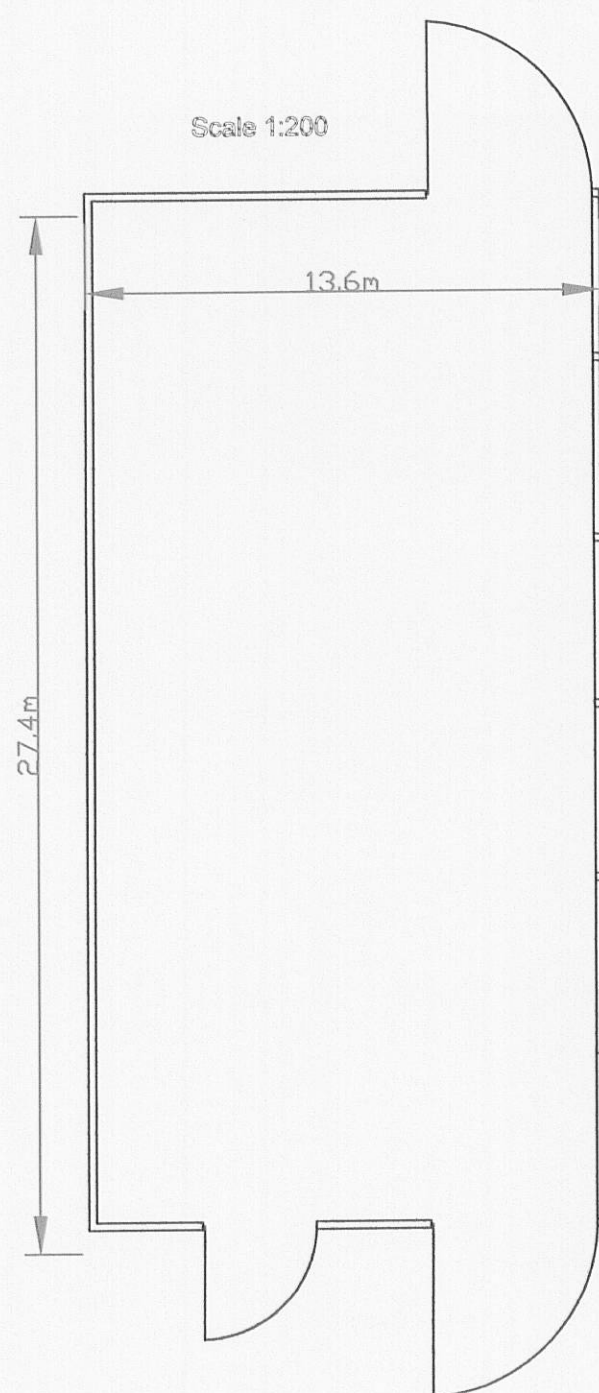


Existing Ground Plan



Scale 1:500

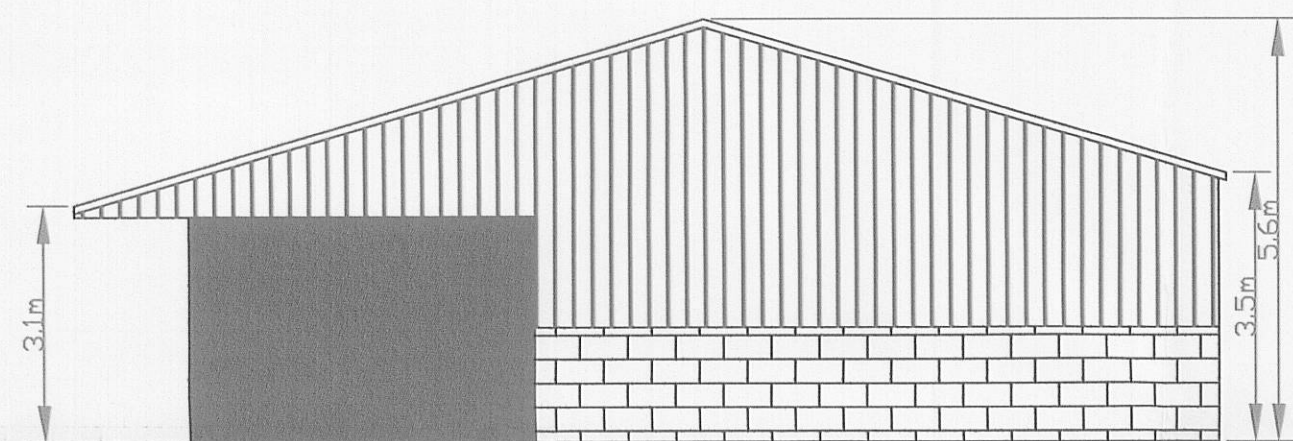

Proposed North West Facing Elevation

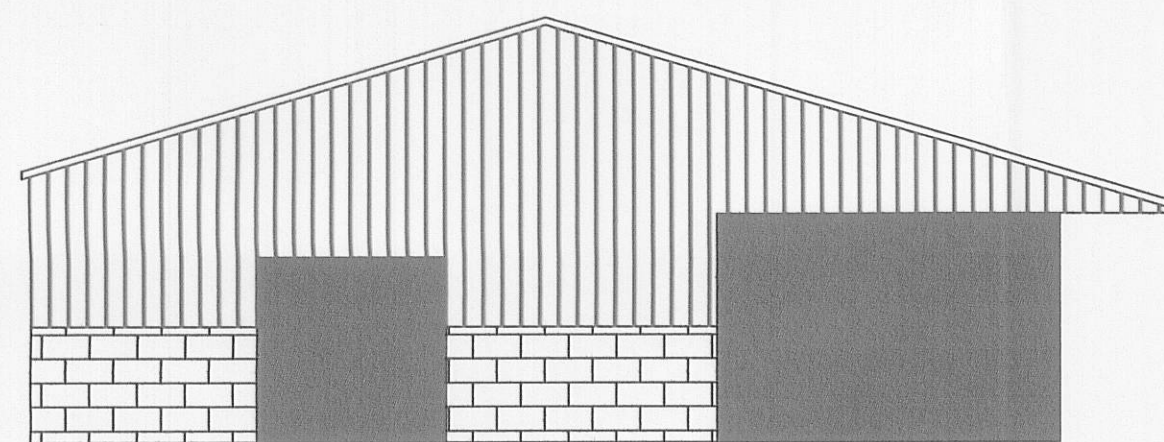

Proposed South West Facing Elevation



Proposed Ground Plan

320110514P

Julia Pye			
181 Great Farm, Stanbury Lane, Chipping PR3 2NP Tel 01985 61876 / 0771 265 6486 email: julia@pye1@hotmail.com			
Clients Details, Messrs Airey			
Project Details, Extension to Existing Livestock Building (dairy cattle) Phase 1 of a 2 Phase Application			
Project Address, Thornley Hall, Thornley with Wheatley, Preston, PR2 3TD			
Project No. JP/A/15/11	Date 28/06/2011	Scale 1:100	Drawn By Julia Pye
DO NOT SCALE THIS DRAWING. CHECK ALL DIMENSIONS ON SITE			
THIS DRAWING IS PROTECTED BY COPYRIGHT. IT MAY NOT BE REPRODUCED IN ANY FORM OR BY ANY MEANS FOR ANY PURPOSE, WITHOUT GAINING PRIOR WRITTEN PERMISSION FROM JULIA PYE			