



RIBBLE VALLEY
BOROUGH COUNCIL

DIRECTOR OF
COMMERCIAL SERVICES

18 JUL 2011

FAO

For office use only

Application No

Date received

Fee paid £

Receipt No:

320110532 P

Council Offices, Church Walk, Clitheroe, Lancashire, BB7 2RA Tel: 01200 425111 www.ribblevalley.gov.uk

Application for listed building consent for alterations, extension or demolition of a listed building
Planning (Listed Buildings and Conservation Areas Act) 1990

Publication of planning applications on council websites

Please note that with the exception of applicant contact details and Certificates of Ownership, the information provided on this application form and in supporting documents may be published on the council's website.

If you have provided any other information as part of your application which falls within the definition of personal data under the Data Protection Act which you do not wish to be published on the council's website, please contact the council's planning department.

Please complete using block capitals and black ink.

It is important that you read the accompanying guidance notes as incorrect completion will delay the processing of your application.

1. Applicant Name and Address

Title:	MR	First name:	DAVID
Last name:	GRIFFITHS		
Company (optional):	LANCASHIRE COUNTY COUNCIL		
Unit:		House number:	
		House suffix:	
House name:	WINCKLEY HOUSE		
Address 1:	PO BOX 9		
Address 2:	CROSS STREET		
Address 3:			
Town:	PRESTON		
County:	LANCASHIRE		
Country:			
Postcode:	PR1 8RD		

2. Agent Name and Address

Title:		First name:	
Last name:			
Company (optional):			
Unit:		House number:	
		House suffix:	
House name:			
Address 1:			
Address 2:			
Address 3:			
Town:			
County:			
Country:			
Postcode:			

3. Description of Proposed Work

Please describe the proposals to alter, extend or demolish the listed building(s):

IT IS PROPOSED TO CARRY OUT REPOINTING OF THE BRIDGE, CERTAIN AREAS OF THE BRIDGE HAVE BEEN IDENTIFIED BY LCCS BRIDGE INSPECTOR AS BEING SUBSTANDARD, DEFECTIVE OR MISSING, THE REPOINTING IS REQUIRED TO MAINTAIN THE STRUCTURAL INTEGRITY OF THE BRIDGE FOR THE SAFETY OF THE USERS OF THE HIGHWAY. THE FULL EXTENT OF THE AREAS TO BE REPOINTED WILL BE ESTABLISHED DURING AN INSPECTION ON 7TH AUGUST. ABAT SURVEY WILL BE CARRIED OUT AT THE SAME TIME. THE WORKS WILL BE CARRIED OUT FROM 22ND AUGUST 2011.

3. Description of Proposed Work (continued)

Has the work already started without consent?

☐ Yes

☒ No

If Yes, please state when the work was started (DD/MM/YYYY):

(date must be pre-application submission)

Has the work been completed without consent?

☐ Yes

☒ No

If Yes, please state the date when the work was completed (DD/MM/YYYY):

(date must be pre-application submission)

4. Site/Address Details

Please provide the full postal address of the application site

Unit:

House number:

House suffix:

House name:

RIBCHESTER BRIDGE

Address 1:

Address 2:

Address 3:

Town:

RIBCHESTER

County:

LANCASHIRE

Postcode (optional):

Description of location or a grid reference (must be completed if postcode is not known):

Easting: 366229

Northing: 435639

Description:

3 SPAN MASONRY ARCH

5. Related Proposals

Are there any current applications, previous proposals or demolitions for the site?

☐ Yes

☒ No

If Yes please describe and include the planning application reference number(s), if known:

Description	Reference number

6. Pre-application Advice

Has assistance or prior advice been sought from the local authority about this application?

☒ Yes

☐ No

If Yes, please complete the following information about the advice you were given. (This will help the authority to deal with this application more efficiently)

Please tick if the full contact details are not known, and then complete as much as possible: ☐

Officer name:

ADRIAN DOWD

Reference:

Date (DD/MM/YYYY):

(must be pre-application submission)

Details of pre-application advice received?

DISCUSSIONS BETWEEN STUART CALVERT AND ADRIAN DOWD HAVE TAKEN PLACE

7. Neighbour and Community Consultation

Have you consulted your neighbours or the local community about the proposal?

☐ Yes

☒ No

If Yes, please provide details:

8. Council Employee / Member

Is the applicant or agent related to any member of staff or elected member of the council?

☐ Yes

☒ No

If Yes, please provide details:

9. Materials

Please provide a description of existing and proposed materials and finishes to be used in the building (demolition excluded):

	Existing (where applicable)	Proposed	Not applicable	Don't Know
External walls			☒	☐
Roof covering			☒	☐
Chimney			☒	☐
Windows			☒	☐
External doors			☒	☐
Ceilings			☒	☐
Internal walls			☒	☐
Floors			☒	☐
Internal doors			☒	☐
Rainwater goods			☒	☐
Boundary treatments (e.g. fences, walls)			☒	☐
Vehicle access and hard standing			☒	☐
Lighting			☒	☐
Others (add description) BRIDGE	LIME MORTAR	EASIPONT HISTORIC MORTAR	☐	☐

Are you supplying additional information on submitted drawings or plans?

☒ Yes☐ No

If Yes, please state plan(s)/drawing(s) references:

LAND PLAN
 GENERAL ARRANGEMENT DRAWINGS
 EASIPONT HISTORIC MORTAR DATA SHEET
 PRINCIPAL BRIDGE INSPECTION REPORT

10. Demolition

Does the proposal include the partial or total demolition of a listed building? ☐ Yes ☒ No

If Yes, which of the following does the proposal involve?

- a) Total demolition of the listed building: ☐ Yes ☐ No
- b) Demolition of a building within the curtilage of the listed building: ☐ Yes ☐ No
- c) Demolition of a part of the listed building: ☐ Yes ☐ No

If the answer to c) is Yes:

i) What is the total volume of the listed building?(cubic metres)	
ii) What is the volume of the part to be demolished?(cubic metres)	
iii) What was the (approximate) date of the erection of the part to be removed? (MM/YYYY) (date must be pre-application submission)	

Please provide a brief description of the building or part of the building you are proposing to demolish:

--

Why is it necessary to demolish or extend (as applicable) all or part of the building(s) and/or structure(s)?

--

11. Listed Building Alterations

Do the proposed works include alterations to a listed building? ☐ Yes ☒ No

If Yes, do the proposed works include: (you must answer each of the questions)

- a) Works to the interior of the building? ☐ Yes ☒ No
- b) Works to the exterior of the building? ☒ Yes ☐ No
- c) Works to any structure or object fixed to the property (or buildings within its curtilage internally or externally)? ☐ Yes ☒ No
- d) Stripping out of any internal wall, ceiling or floor finishes (e.g. plaster, floorboards)? ☐ Yes ☒ No

If the answer to any of these questions is Yes, please provide plans, drawings, photographs sufficient to identify the location, extent and character of the items to be removed, and the proposal for their replacement, including any new means of structural support and state references for the plan(s)/drawing(s):

REPOINTING OF STRUCTURE

--

12. Listed Building Grading

Please state the grading (if known) of the building in the list of Buildings of Special Architectural or Historic Interest? (Note: only one box must be ticked)

Grade I ☐

Ecclesiastical Grade II ☐

Grade II ☒

Ecclesiastical Grade II* ☐

Grade II* ☐

Don't know ☐

Ecclesiastical Grade I ☐

13. Immunity From Listing

Has a Certificate of Immunity from Listing been sought in respect of this building?

☐ Yes

☒ No

☐ Don't know

If Yes, please provide the result of the application:

--

14. Certificates

One Certificate A, B, C, or D, must be completed with this application form

CERTIFICATE OF OWNERSHIP - CERTIFICATE A


Certificate under Regulation 6 of the Planning (Listed Buildings and Conservation Areas) Regulations 1990

I certify/The applicant certifies that on the day 21 days before the date of this application nobody except myself/ the applicant was the owner (*owner is a person with a freehold interest or leasehold interest with at least 7 years left to run*) of any part of the land or building to which the application relates

Signed - Applicant:

Or signed - Agent:

Date DD/MM/YYYY:

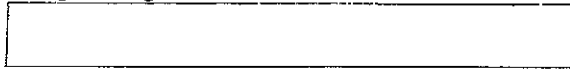

12/07/2011

CERTIFICATE OF OWNERSHIP - CERTIFICATE B

Certificate under Regulation 6 of the Planning (Listed Buildings and Conservation Areas) Regulations 1990

I certify/ The applicant certifies that I have/the applicant has given the requisite notice to everyone else (as listed below) who, on the day 21 days before the date of this application, was the owner (*owner is a person with a freehold interest or leasehold interest with at least 7 years left to run*) of any part of the land or building to which this application relates

Name of Owner	Address	Date Notice Served

Signed - Applicant:

Or signed - Agent:

Date DD/MM/YYYY:

**CERTIFICATE OF OWNERSHIP - CERTIFICATE C**


Certificate under Article 7 of the Town and Country Planning (General Development Procedure) Order 1995 & Regulation 6 of the Planning (Listed Buildings and Conservation Areas) Regulations 1990

I certify/ The applicant certifies that:

§ Neither Certificate A or B can be issued for this application


§ All reasonable steps have been taken to find out the names and addresses of the other owners (*owner is a person with a freehold interest or leasehold interest with at least 7 years left to run*) of the land or building or of a part of it, but I have/ the applicant has been unable to do so

The steps taken were:

 

Name of Owner	Address	Date Notice Served

Notice of the application has been published in the following newspaper (circulating in the area where the land is situated):

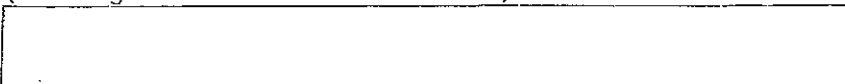

On the following date (which must not be earlier than 21 days before the date of the application):



Signed - Applicant:

Or signed - Agent:

Date DD/MM/YYYY:



14. Certificates (continued)

CERTIFICATE OF OWNERSHIP - CERTIFICATE D

Certificate under Regulation 6 of the Planning (Listed Buildings and Conservation Areas) Regulations 1990

I certify/ The applicant certifies that:

§ Certificate A cannot be issued for this application

§ All reasonable steps have been taken to find out the names and addresses of everyone else who, on the day 21 days before the date of this application, was the owner (owner is a person with a freehold interest or leasehold interest with at least 7 years left to run) of any part of the land to which this application relates, but I have/ the applicant has been unable to do so

The steps taken were:

Notice of the application has been published in the following newspaper (circulating in the area where the land is situated):

On the following date (which must not be earlier than 21 days before the date of the application):

Signed - Applicant:

Or signed - Agent:

Date DD/MM/YYYY:

15. Planning Application Requirements - Checklist

Please read the following checklist to make sure you have sent all the information in support of your proposal. Failure to submit all information required will result in your application being deemed invalid. It will not be considered valid until all information required by the Local Planning Authority has been submitted

3 copies of a completed and dated application form:



3 copies of of other plans and drawings or information necessary to describe the subject of the application: ☐

3 copies of a plan which identifies the land to which the application relates drawn to an identified scale and showing the direction of North:



3 copies of of the completed, dated Ownership Certificate (A, B, C, or D - as applicable): ☒

16. Declaration

I/we hereby apply for planning permission/consent as described in this form and the accompanying plans/drawings and additional information.

Signed - Applicant:

Or signed - Agent:

Date (DD/MM/YYYY):

12/07/2011

(date cannot be pre-application)

17. Applicant Contact Details

Telephone numbers

Country code:

National number:

Extension number:

Country code:

Mobile number (optional):

Country code:

Fax number (optional):

Email address (optional):

18. Agent Contact Details

Telephone numbers

Country code:

National number:

Extension number:

Country code:

Mobile number (optional):

Country code:

Fax number (optional):

Email address (optional):

19. Site Visit

Can the site be seen from a public road, public footpath, bridleway or other public land?

☒ Yes

☐ No

If the planning authority needs to make an appointment to carry out a site visit, whom should they contact? (Please select only one)

☐ Agent

☒ Applicant



☐ Other (if different from the agent/applicant's details)

If Other has been selected, please provide:

Contact name:

Telephone number:

Email address:

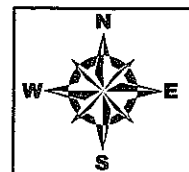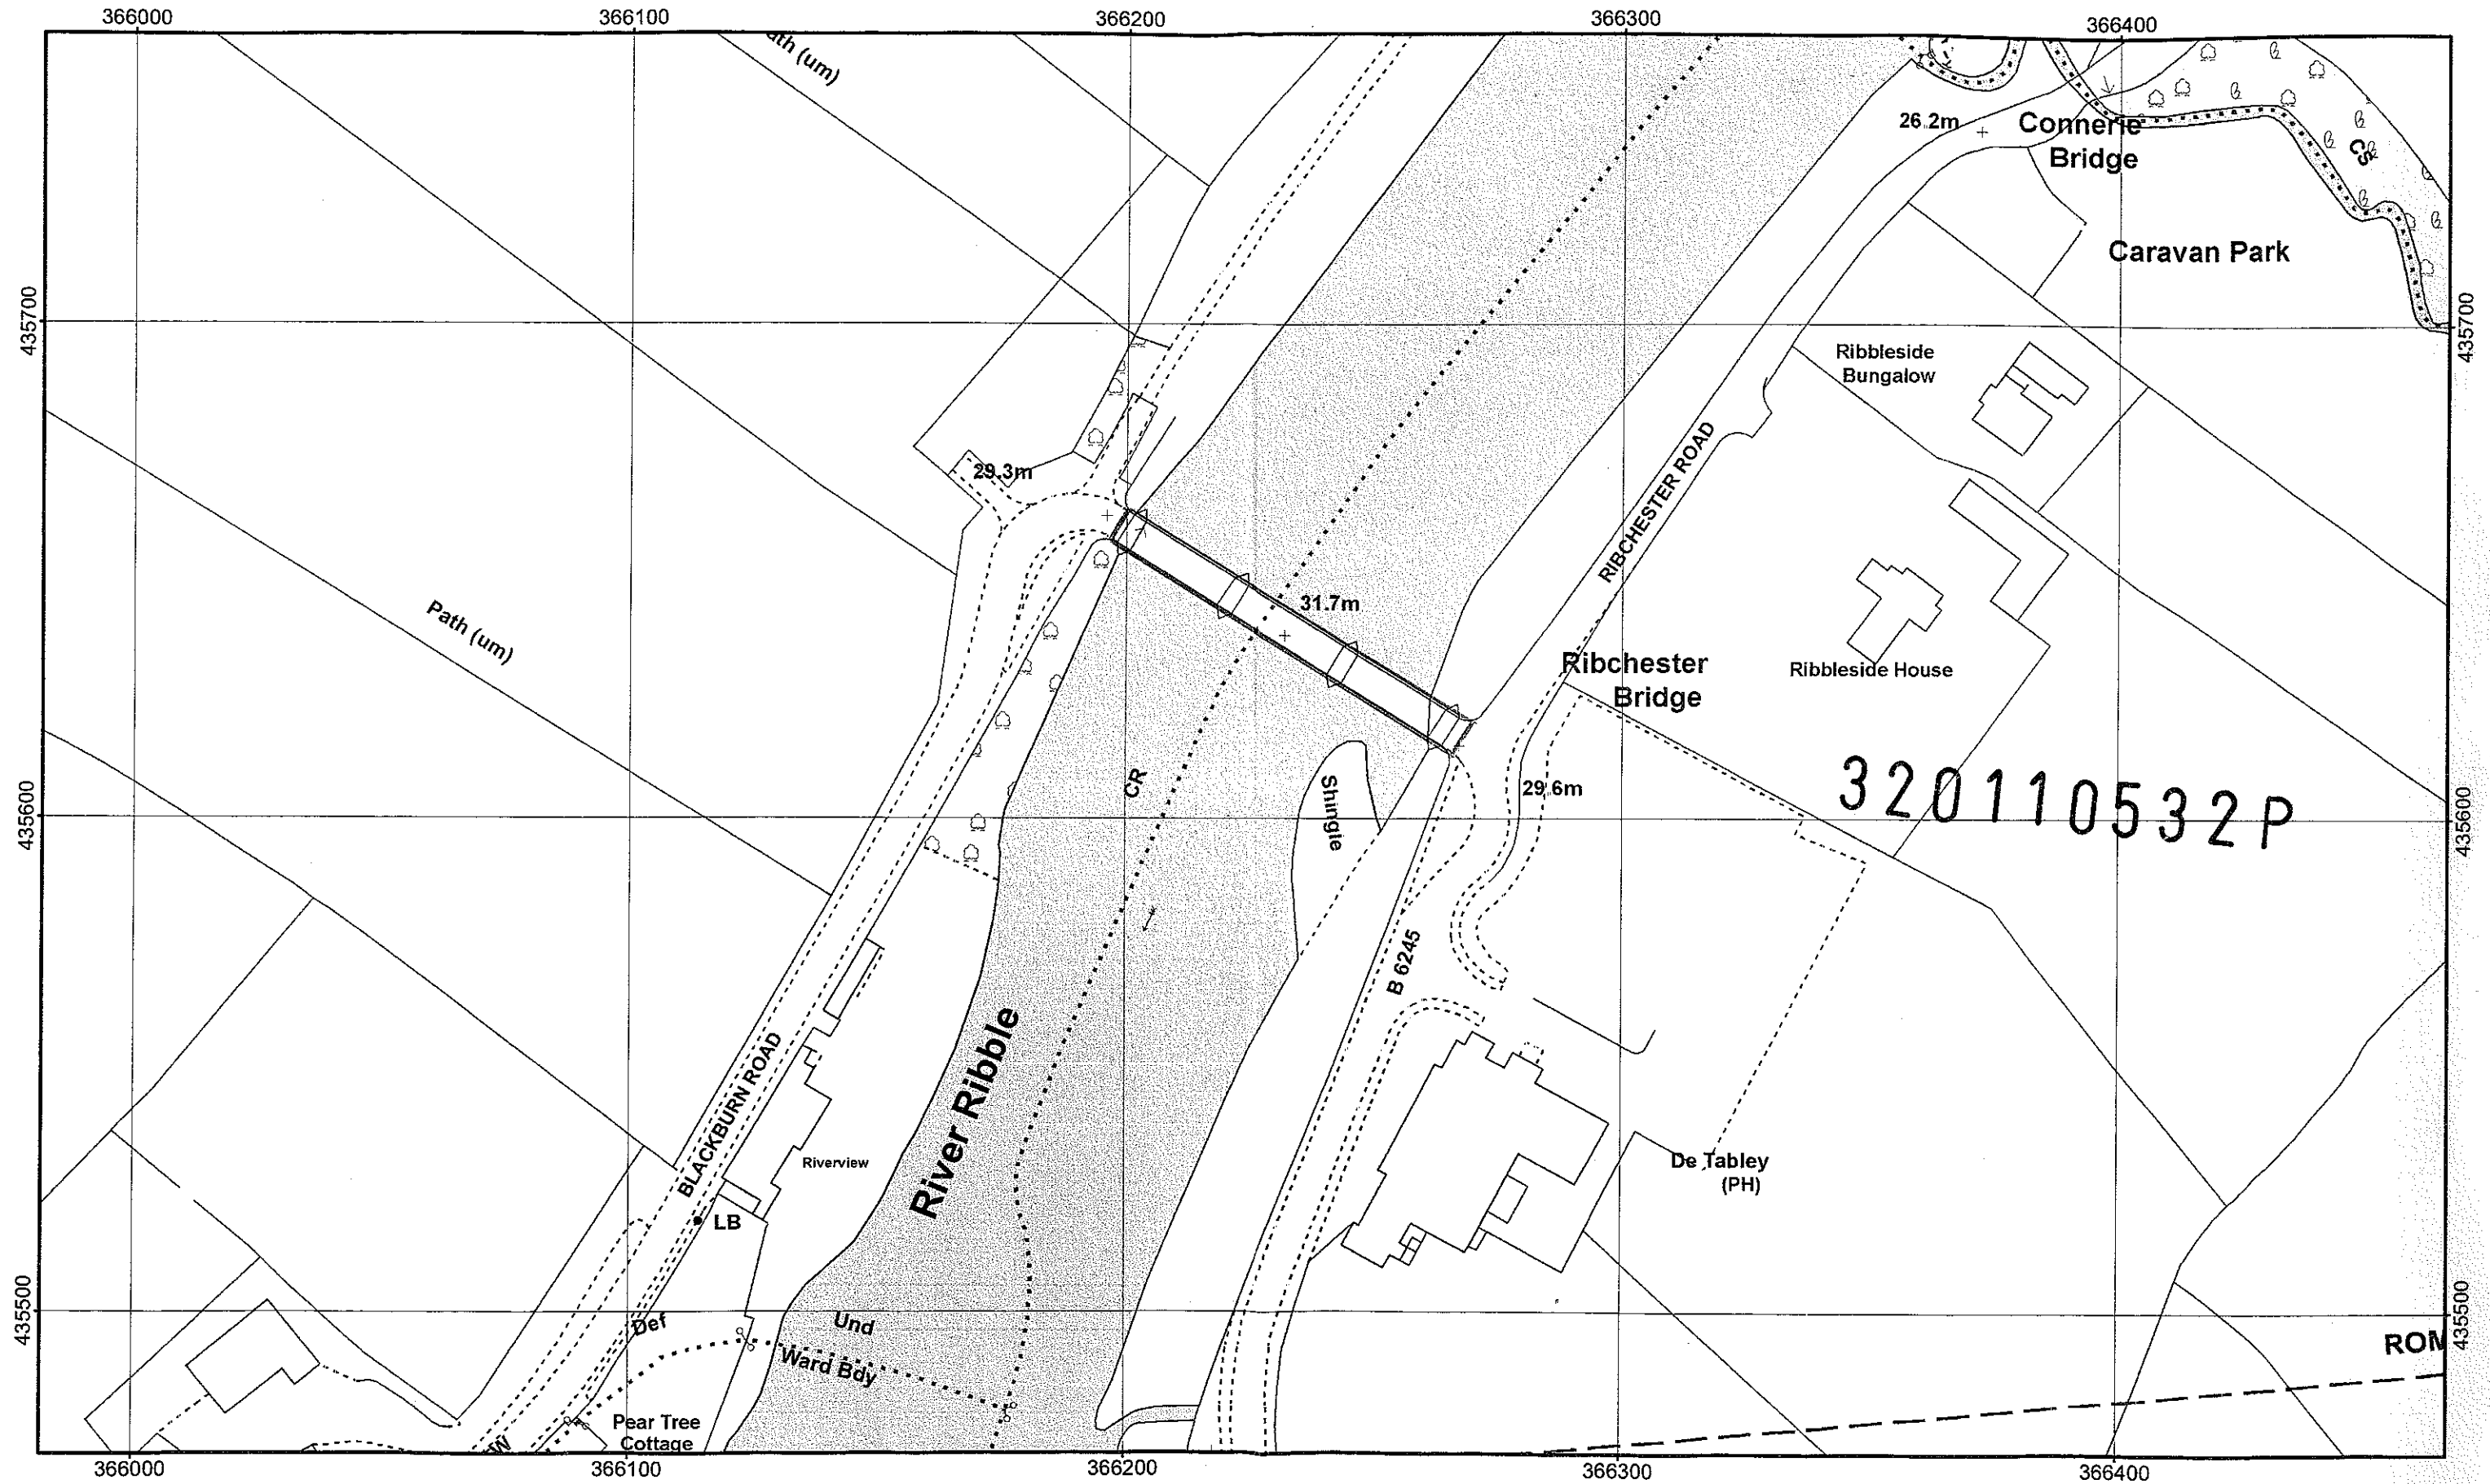

Scale 1:1250

LCC Map Ref: 72680

Created: 12/07/2011

(Scale correct when printed on A3 Landscape)

By David Griffiths

This Map is reproduced from Ordnance Survey material with the permission of Ordnance Survey on behalf of the controller of Her Majesty's Stationery Office (C) Crown Copyright. Unauthorised reproduction infringes Crown Copyright and may lead to Prosecution or civil proceedings.
Lancashire County Council Licence No. 100023320