


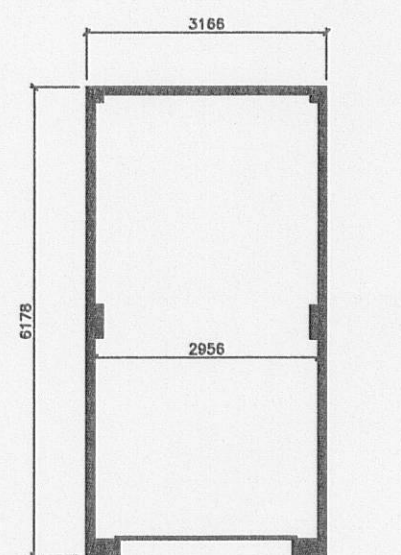
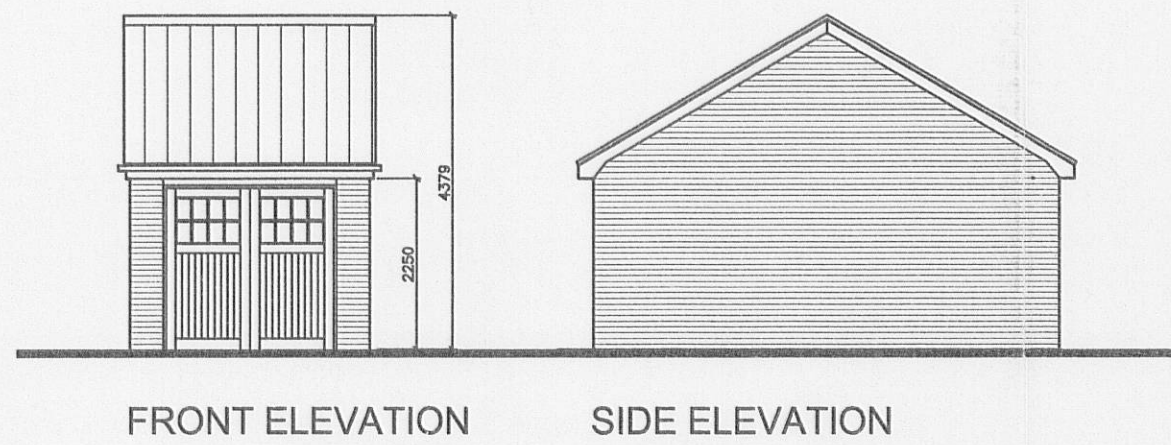
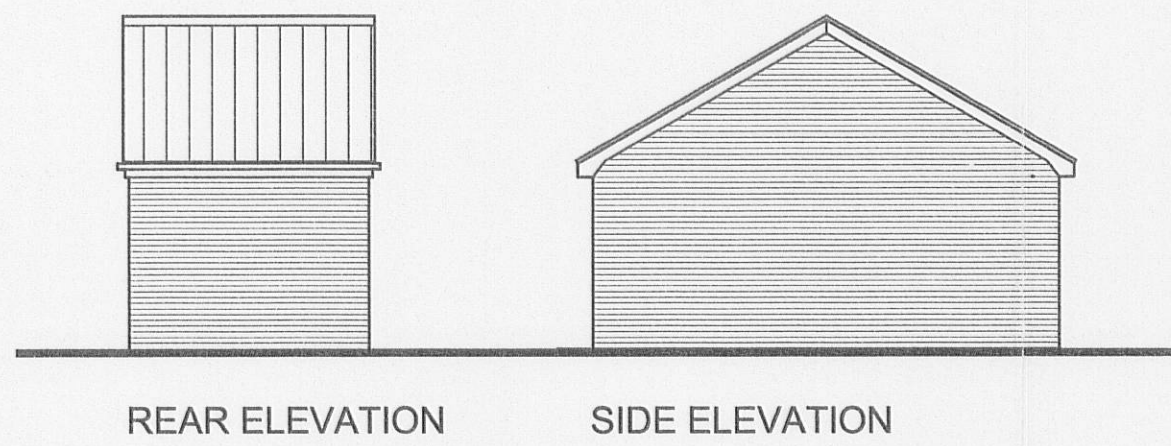
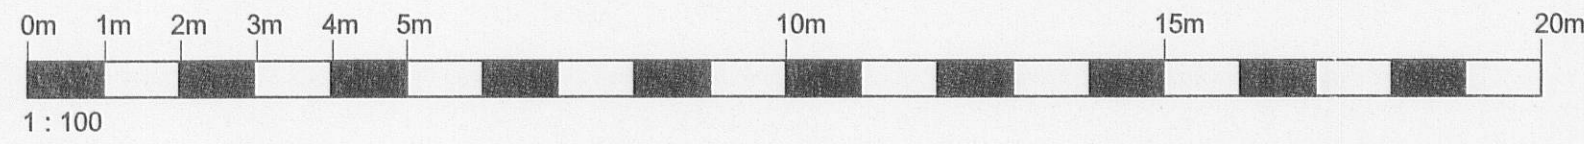
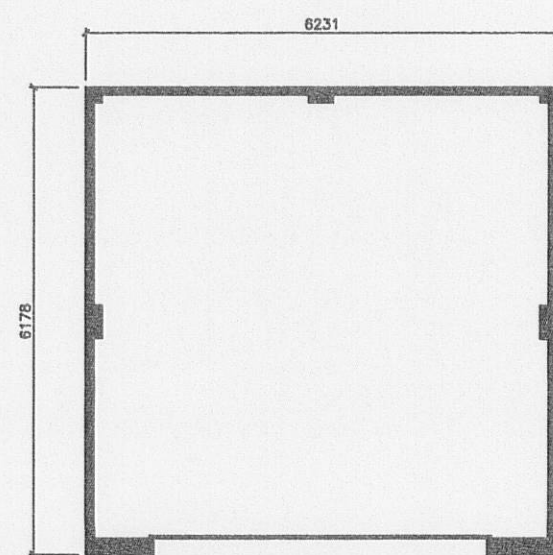
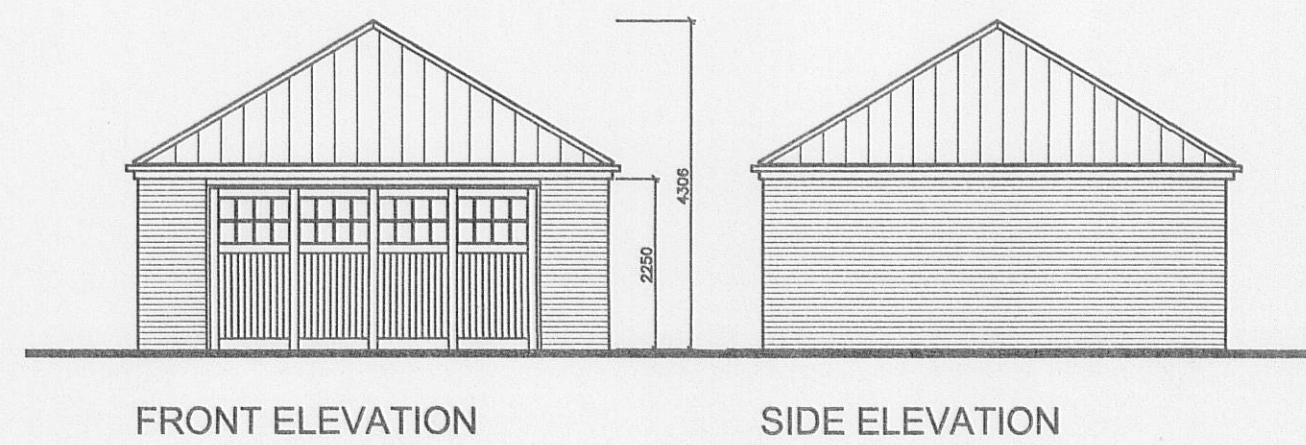
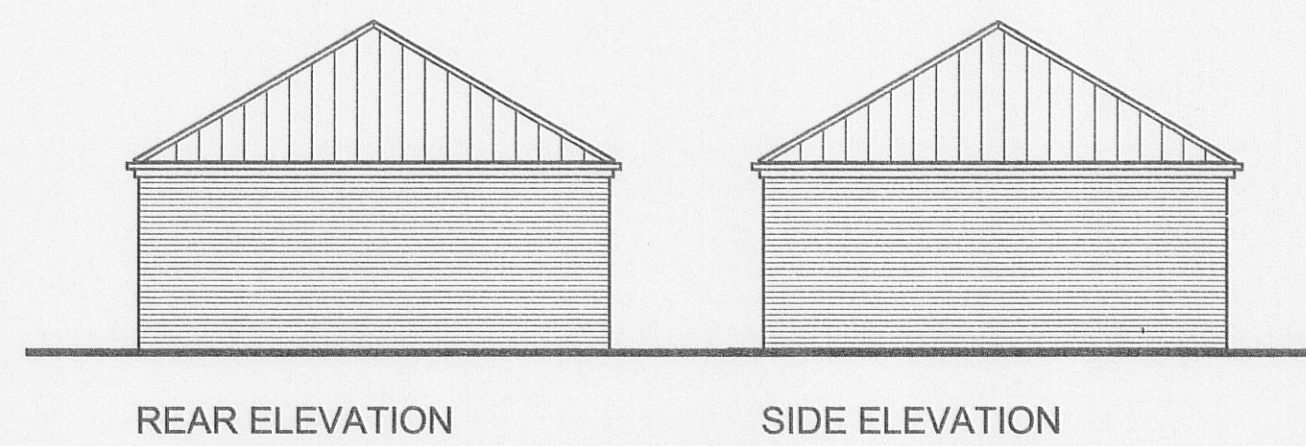


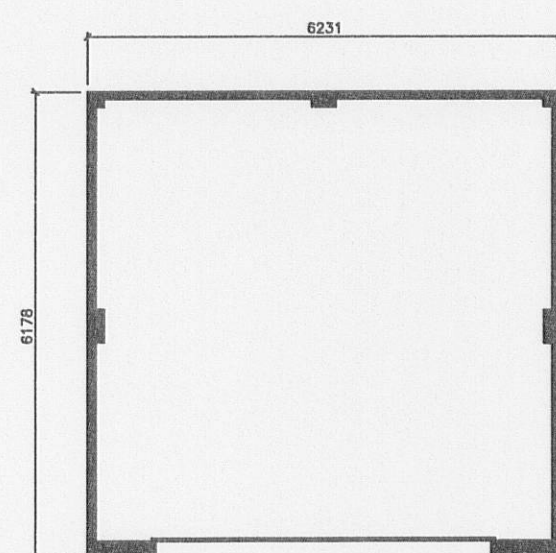




SINGLE GARAGE

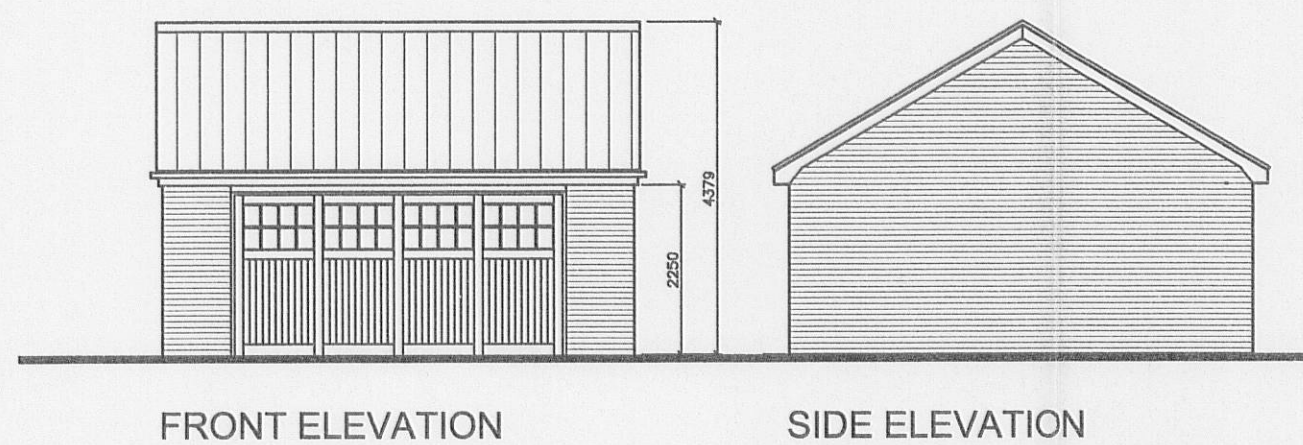

DOUBLE GARAGE
(PYRAMID ROOF)

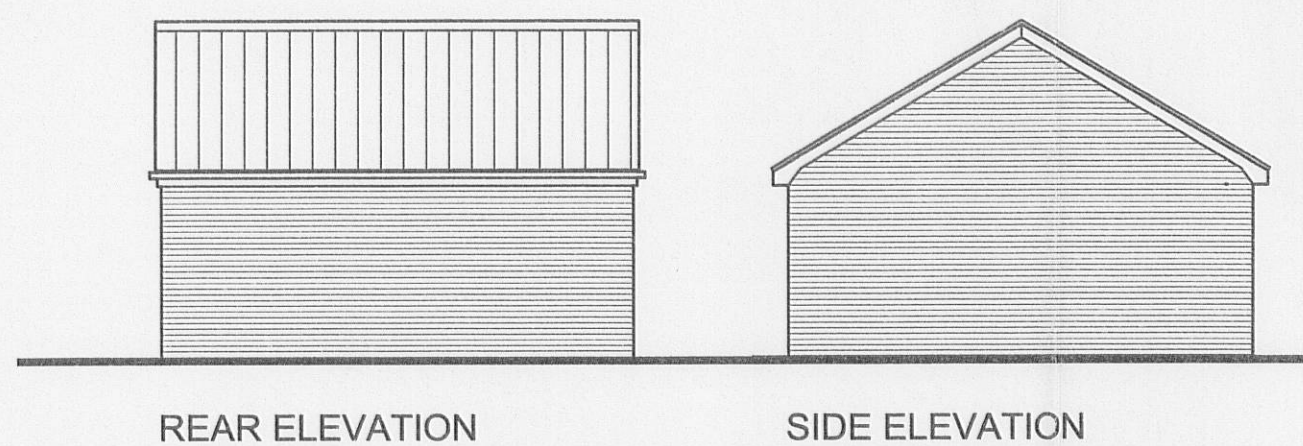


DOUBLE GARAGE

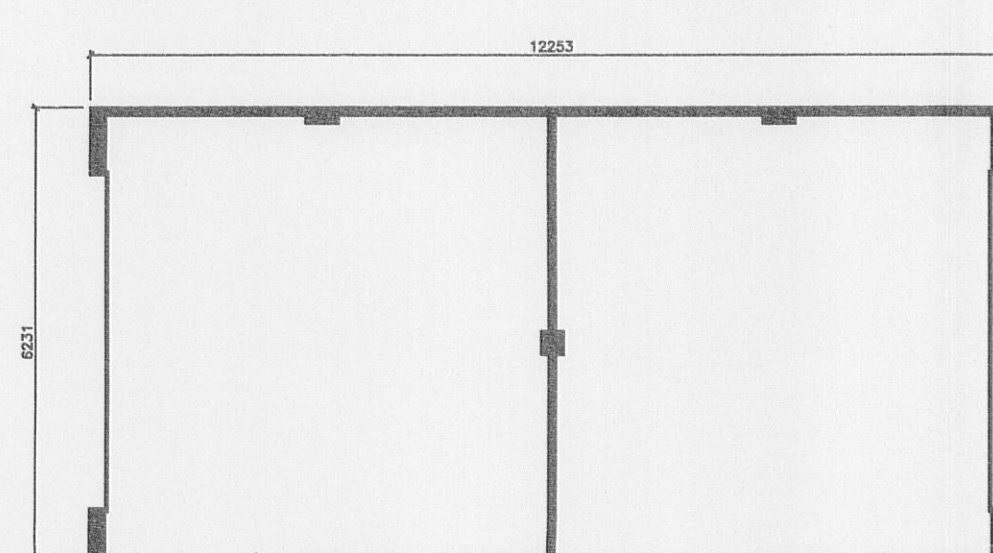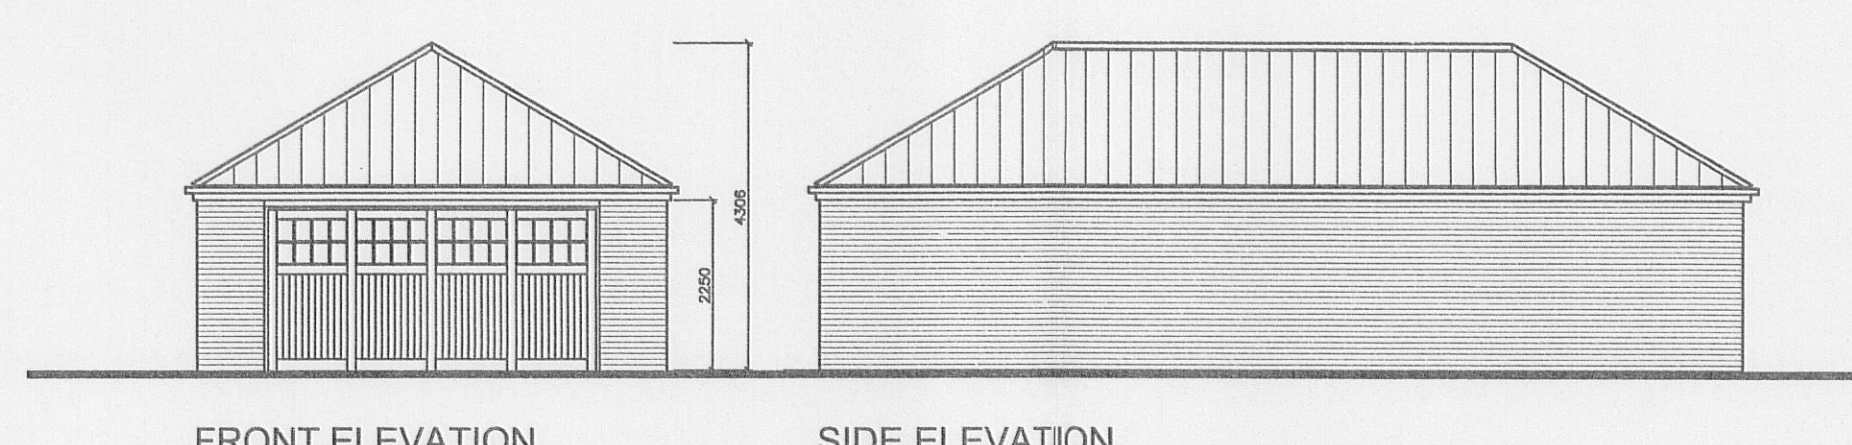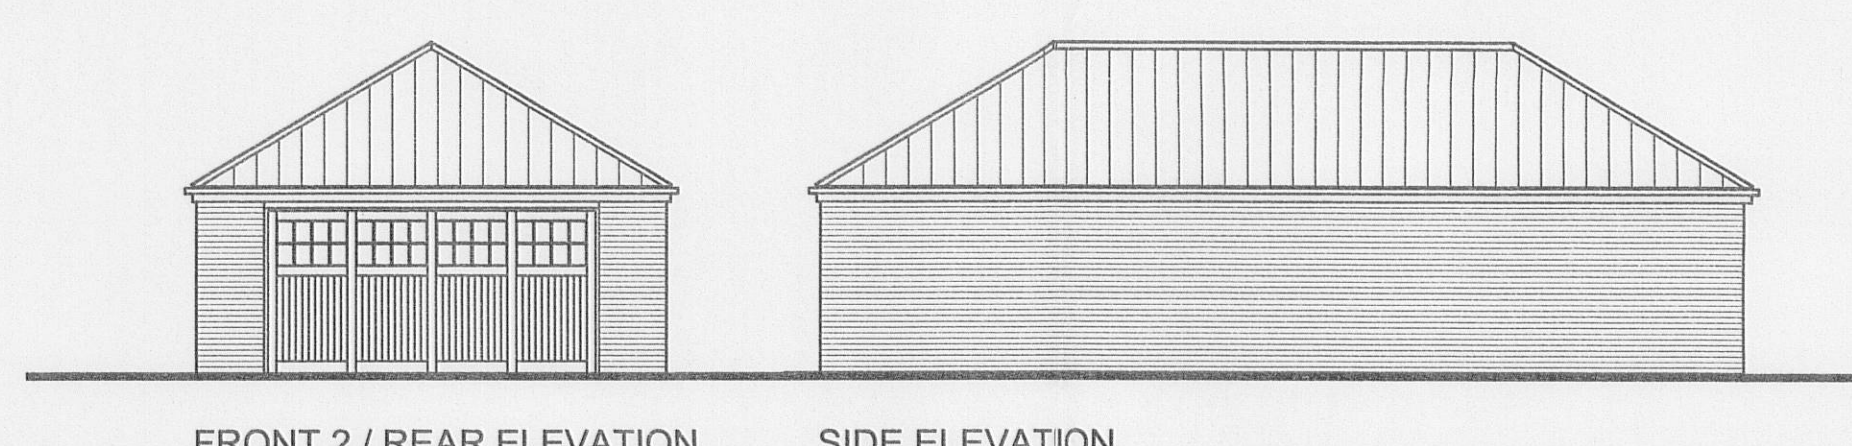

DOUBLE GARAGE
(TANDEM VERSION)

320110541P

A	Drawing title corrected.	13/07/11
REV	DESCRIPTION	DATE

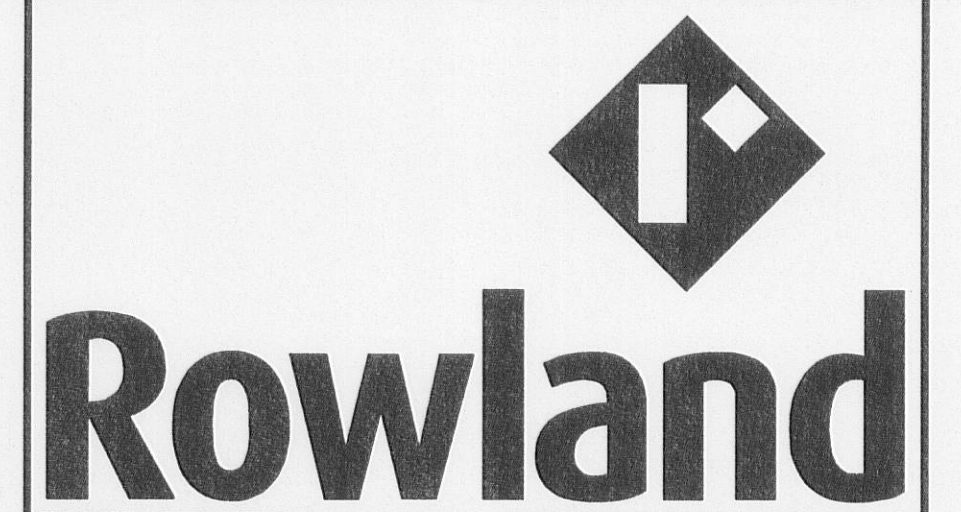

Rowland Homes Limited
Farington House, Stanfield Business Park, Stanfield Lane,
Leyland, Lancashire PR25 4UA
Tel: 01772 621166 Fax: 01772 623552 www.rowland.co.uk

DRAWING
DETACHED GARAGES

PROJECT
DILWORTH LANE, LONGRIDGE.

SCALE	1:100 @ A1	REV.	A	DRAWING No.
DATE	06/07/2011			R057/102
DRAWN	RH / MCK			