


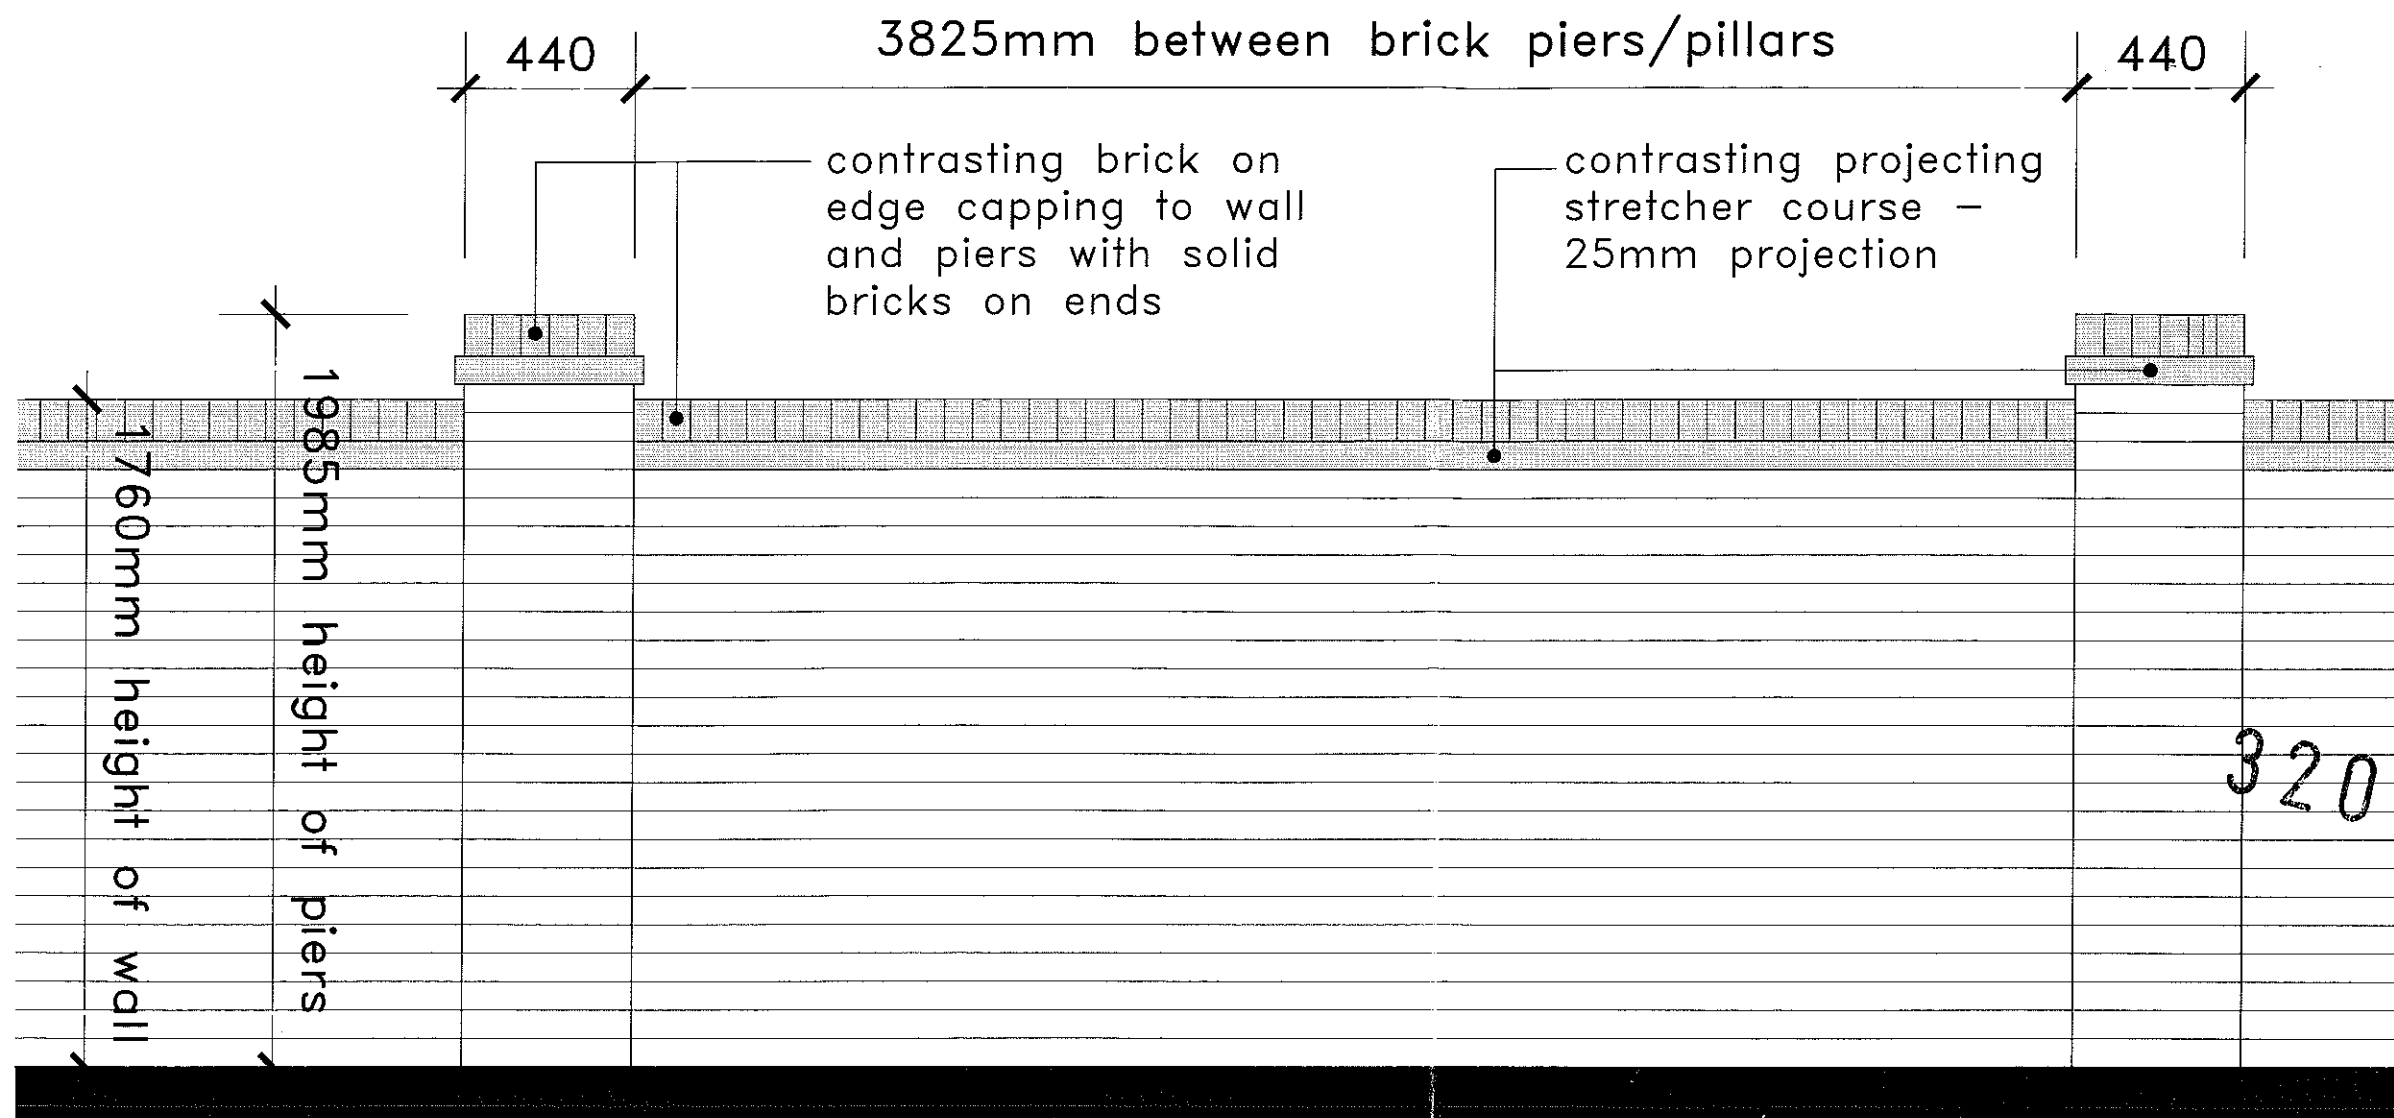


320110541P

440mm square
Brick Piers

4265mm between centre of brick piers/pillars

brick walls to be built in good quality bricks with a maximum water absorption (% weight) of between 7% and 12% and a class iii mortar

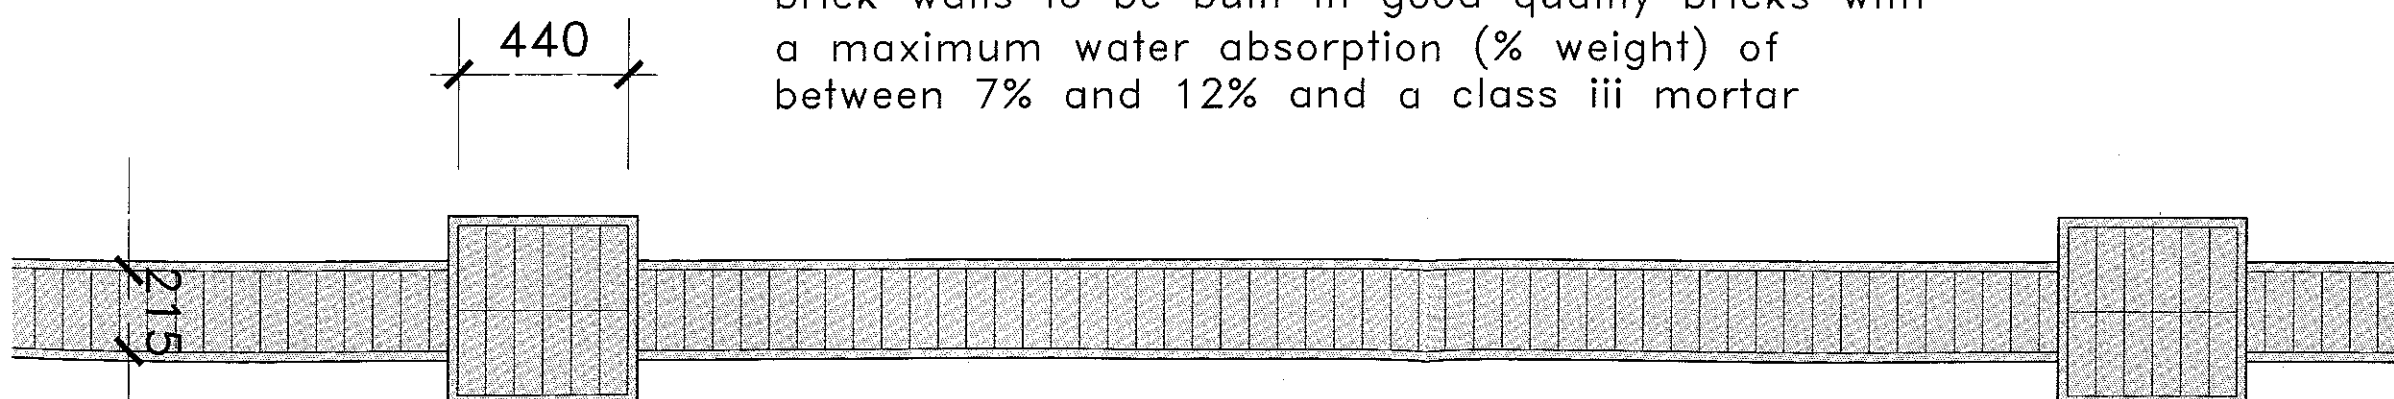


NOTES

A Note added regarding specification of bricks and mortar to be used.

11.08.10

REV DESCRIPTION

DATE

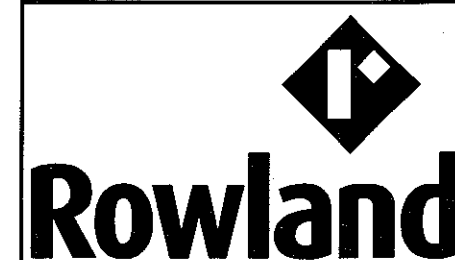


Rowland Homes Limited
Farington House, Stanfield Business Park, Stanfield Lane,
Leyland, Lancashire PR25 4UA
Tel: 01772 621166 Fax: 01772 623552 www.rowland.co.uk

DRAWING
1.8m HIGH SCREEN WALL


PROJECT

SCALE 1:20 REV. A DRAWING No. SD 46
DATE Sept. '06
DRAWN J.P.G.

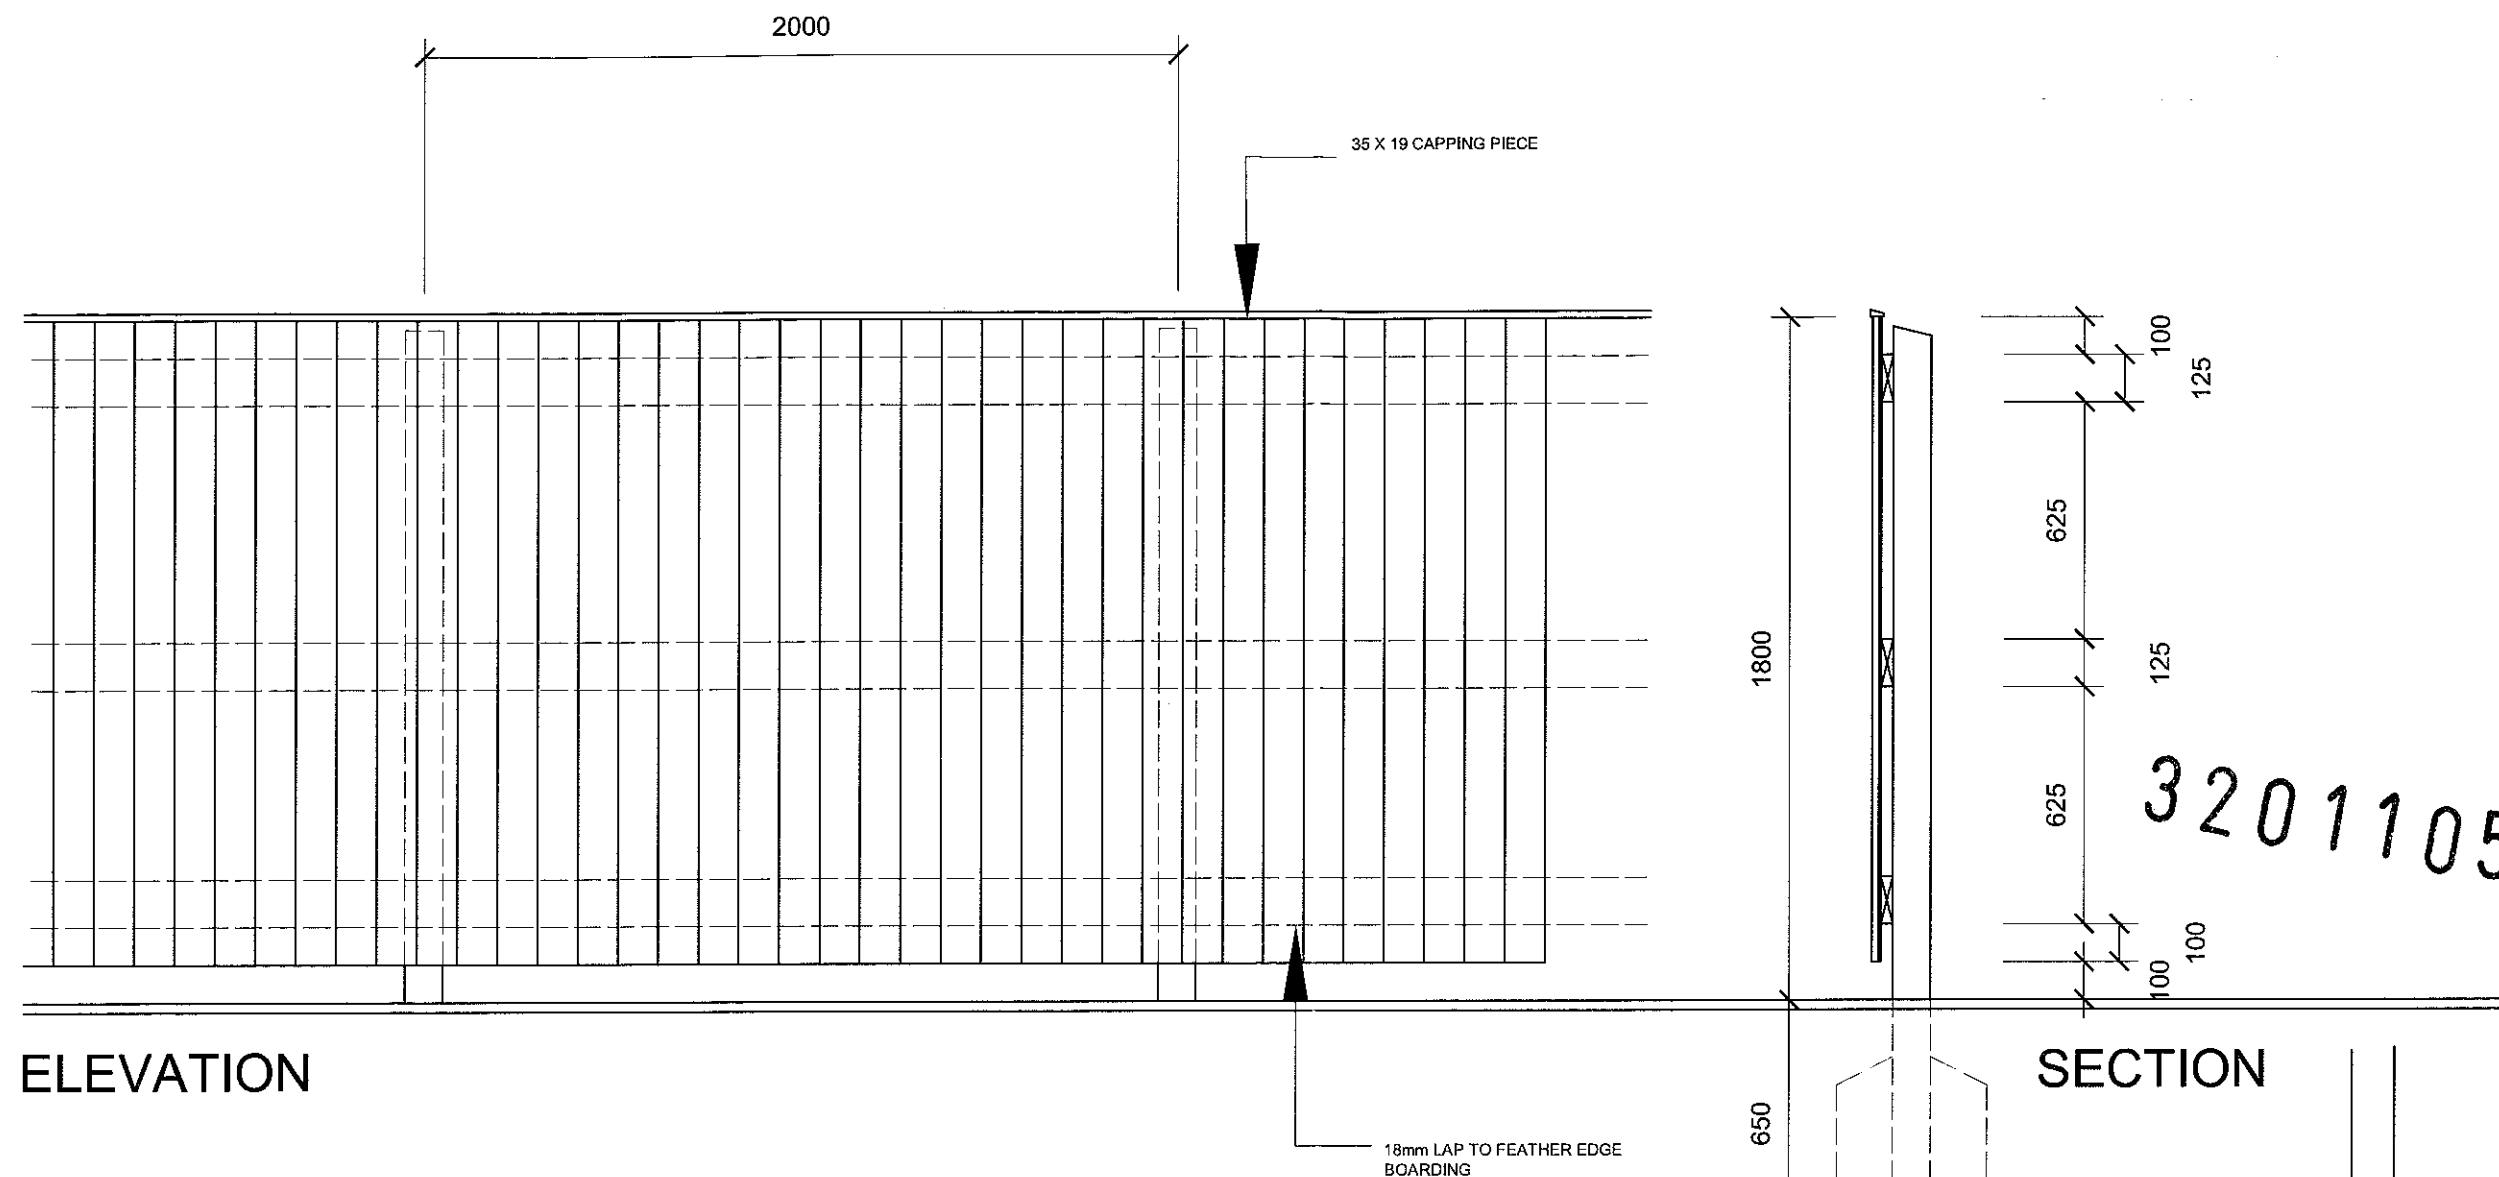


ELEVATION

SECTION

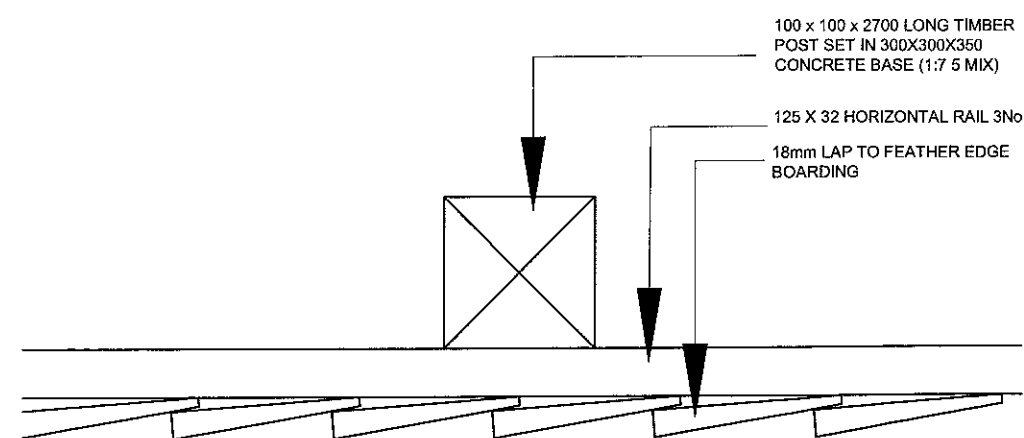

PLAN 1:5

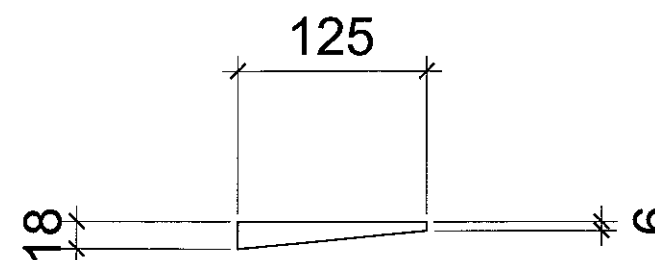

FEATHER EDGE BOARD

REV	DESCRIPTION	DATE
 Rowland		
Rowland Homes Limited Farington House, Stanfield Business Park, Stanfield Lane Leyland, Lancashire PR25 4UA Tel: 01772 621166 Fax: 01772 623552 www.rowland.co.uk		
DRAWING 1:8m High Close Board Timber Fence		
PROJECT STANDARD DETAIL		
SCALE	1:20/1:5	REV.
DATE	FEB 05	DRAWING No.
DRAWN		SD.1