




FRONT ELEVATION




REAR ELEVATION




SIDE ELEVATION

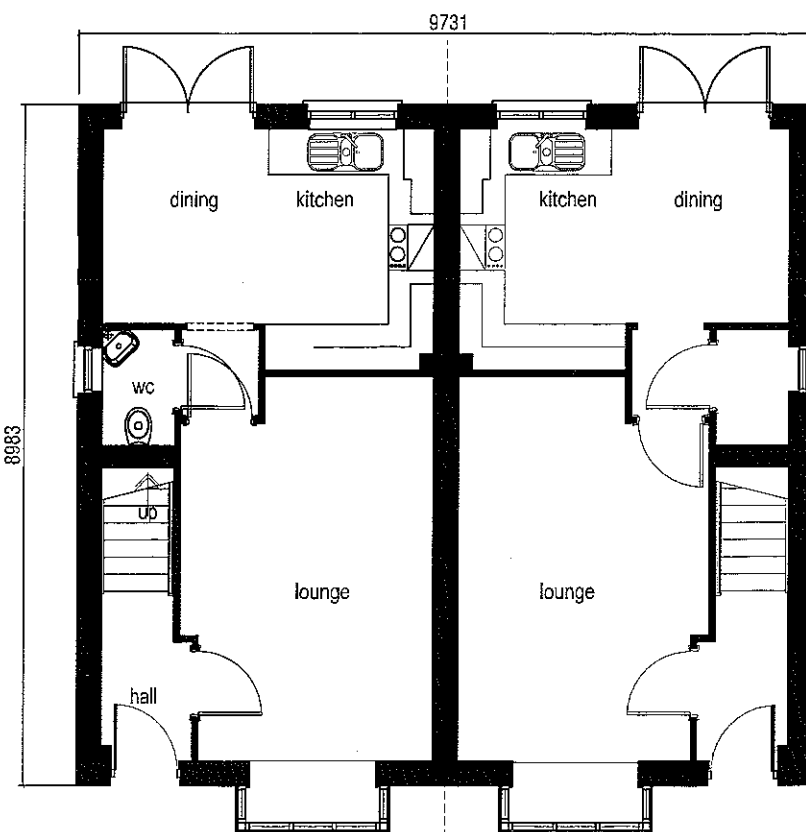


GROUND FLOOR PLAN

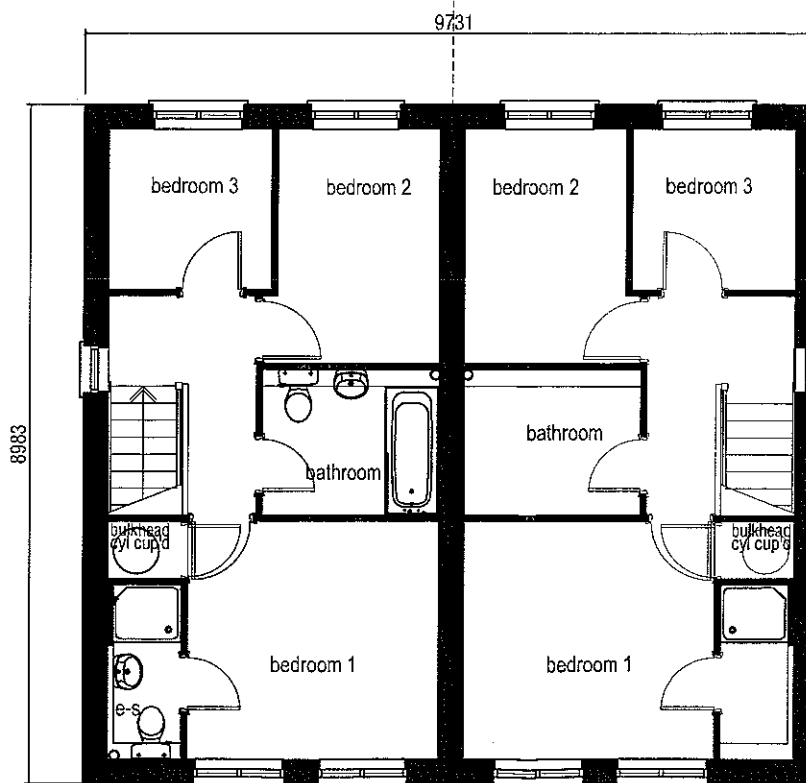

FIRST FLOOR PLAN

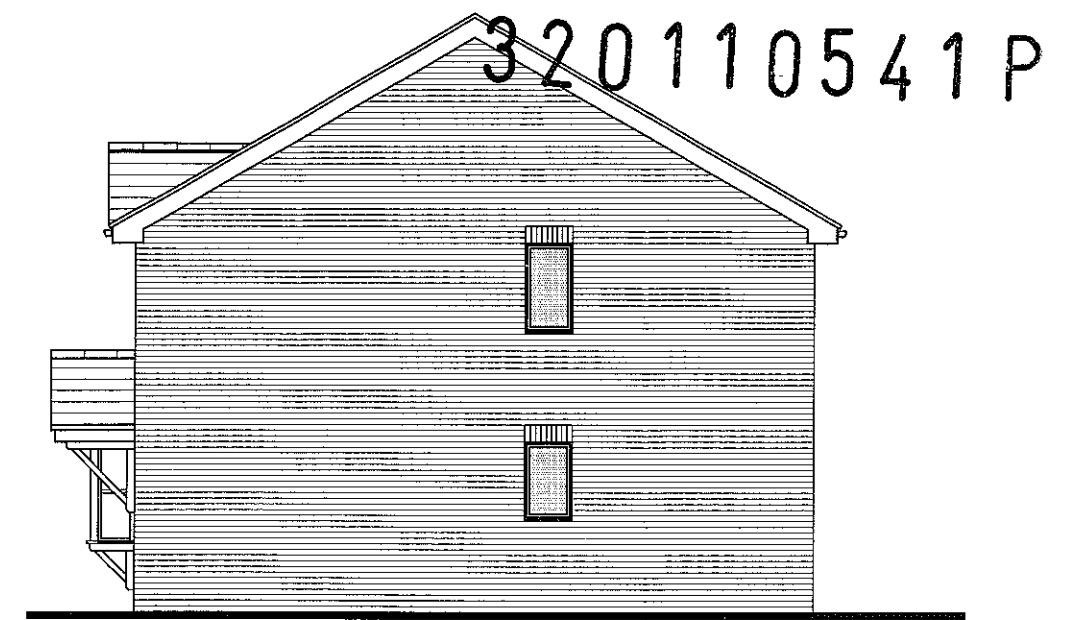

SIDE ELEVATION

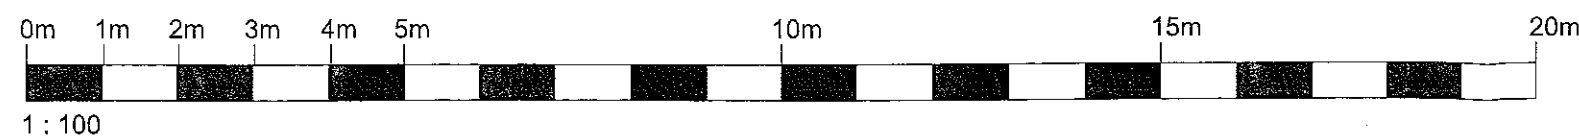

FLOOR AREA 799 sqft / 74.24 sqm

NOTES

REV	DESCRIPTION	DATE
A	Second Side Elevation shown	12.07.11





Rowland Homes Limited
 Forington House, Stanfield Business Park, Stanfield Lane
 Leyland, Lancashire PR25 4UA
 Tel: 01772 621166 Fax: 01772 623552 www.rowland.co.uk


DRAWING
 BURLINGTON HOUSE TYPE

PROJECT
 PLANNING DRAWING
 COUNTRY ELEVATIONS

SCALE	1:100 @ A3	REV.	A	DRAWING No.
DATE	June 2011			HT105/P/103
DRAWN	RH			

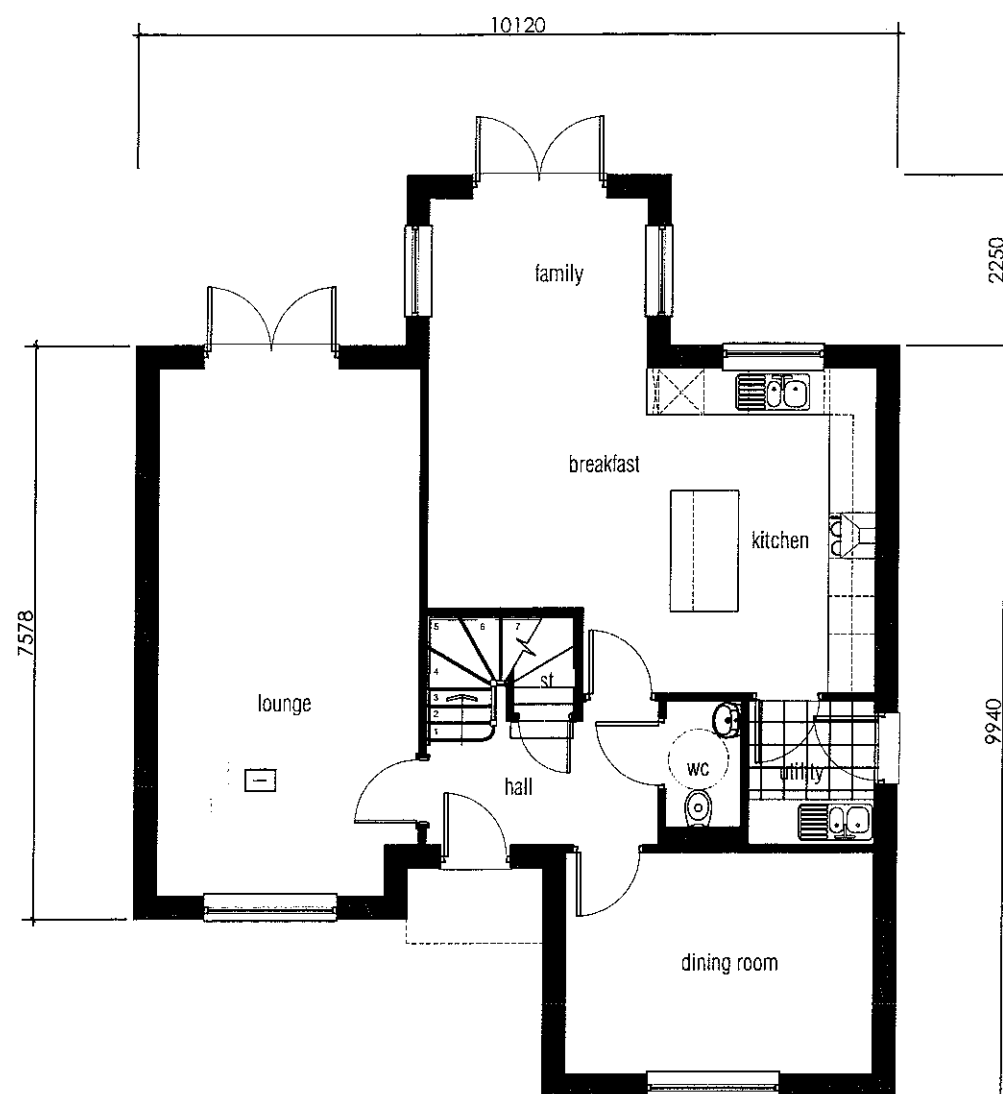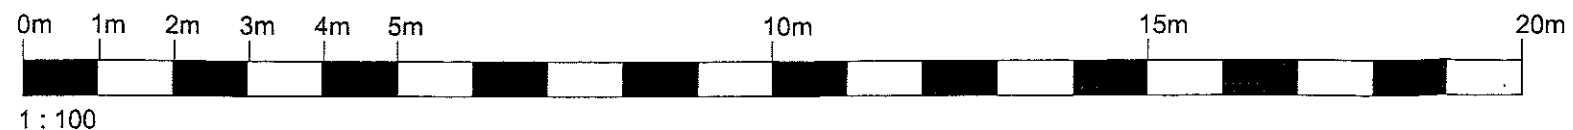

GROUND FLOOR PLAN

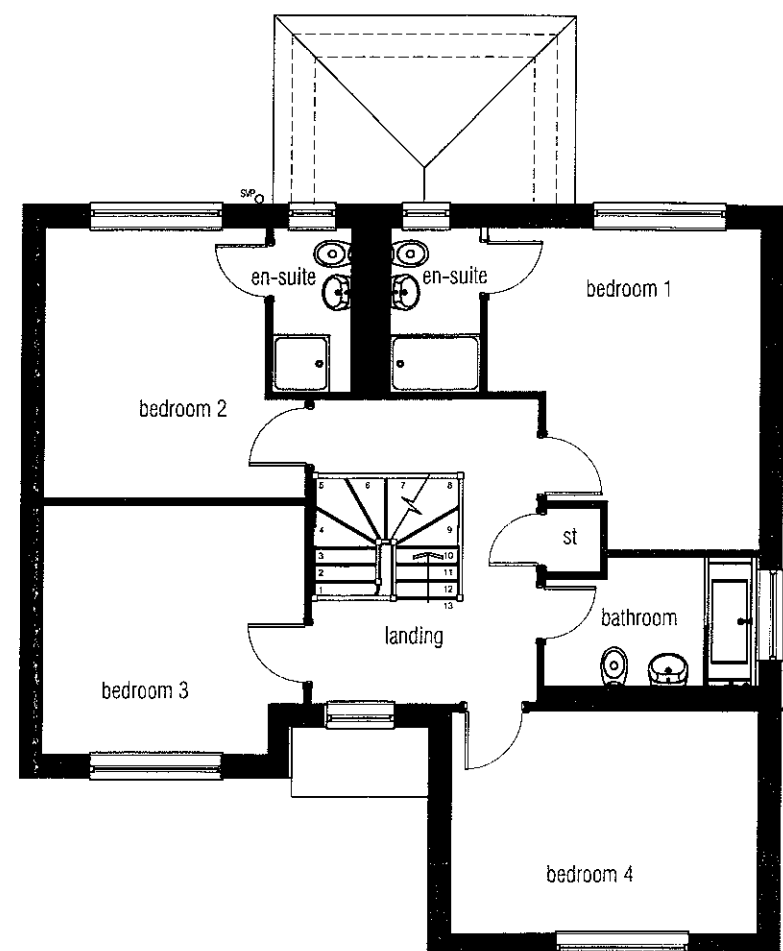

FIRST FLOOR PLAN

320110541P

NOTES

REV	DESCRIPTION	DATE



Rowland Homes Limited
 Farington House, Stanfield Business Park, Stanfield Lane
 Leyland, Lancashire PR25 4UA
 Tel: 01772 621166 Fax: 01772 623552 www.rowland.co.uk

DRAWING
 MARLBOROUGH HOUSE TYPE
 WITH DETACHED GARAGE

PROJECT
 PLANNING DRAWING
 FLOOR PLANS

SCALE	1:100	REV.		DRAWING No.	HT107/P/110
DATE	JUNE'11				
DRAWN	MCK/RH				

Area: 156.16m² / 1681 sq.ft.



1 : 100


NOTES



front elevation



side elevation

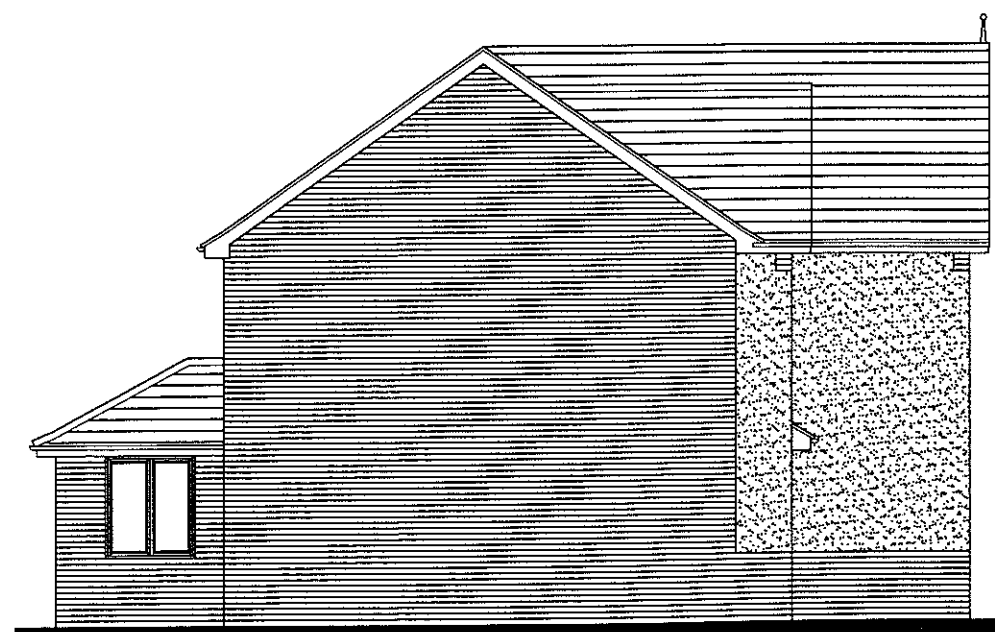


side elevation



rear elevation

320110541P

REV	DESCRIPTION	DATE
-----	-------------	------

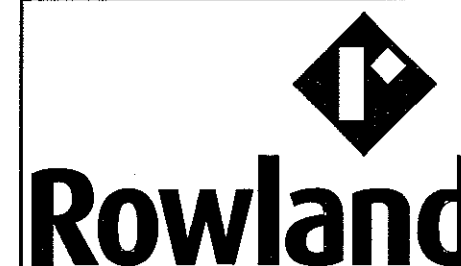


Rowland
Rowland Homes Limited
Farington House, Stanfield Business Park, Stanfield Lane
Leyland, Lancashire PR25 4UA
Tel: 01772 621166 Fax: 01772 623552 www.rowland.co.uk

DRAWING
MARLBOROUGH HOUSE TYPE
WITH DETACHED GARAGE

PROJECT
PLANNING DRAWING
RENDER ELEVATIONS

SCALE	1:100	REV.	DRAWING No.
DATE	JUNE '11		HT107/P/112
DRAWN	MCK/RH		

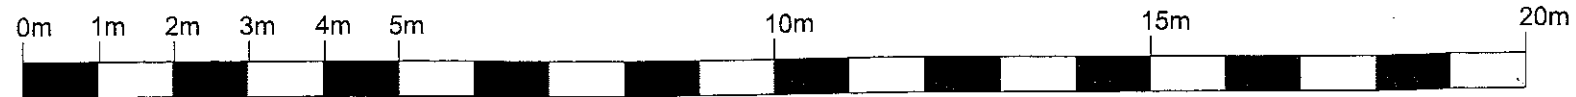


1 : 100



front elevation



side elevation

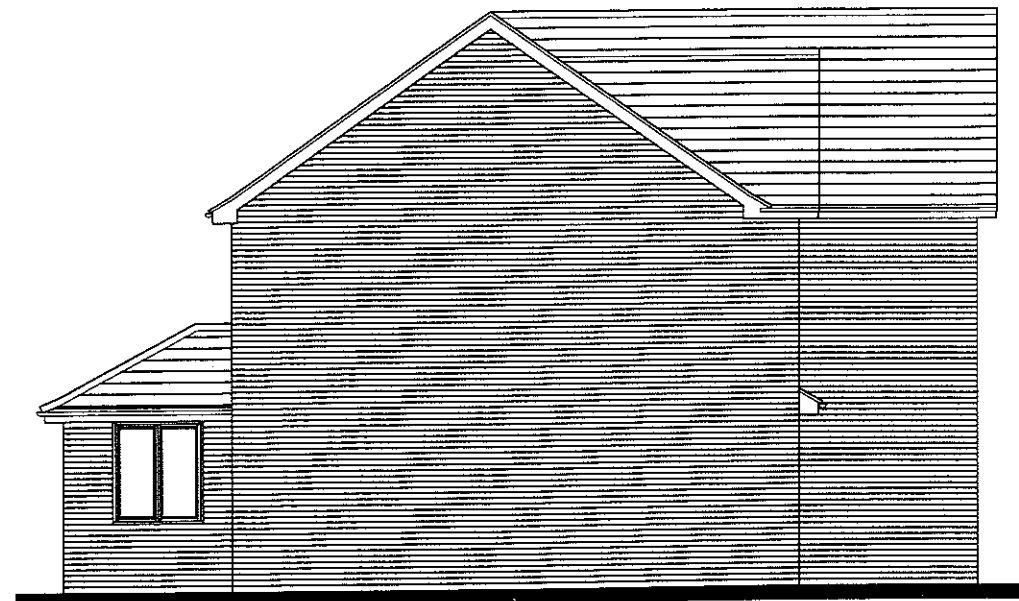

side elevation



rear elevation

320110541P

NOTES

REV	DESCRIPTION	DATE
-----	-------------	------



Rowland Homes Limited
Forington House, Stanfield Business Park, Stanfield Lane
Leyland, Lancashire PR25 4UA
Tel: 01772 621166 Fax: 01772 623552 www.rowland.co.uk


DRAWING
MARLBOROUGH HOUSE TYPE
WITH DETACHED GARAGE

PROJECT
PLANNING DRAWING
COUNTRY ELEVATIONS


SCALE	1:100	REV.	DRAWING NO.
DATE	JUNE '11		HT107/P/113
DRAWN	MCK/RH		



1 : 100

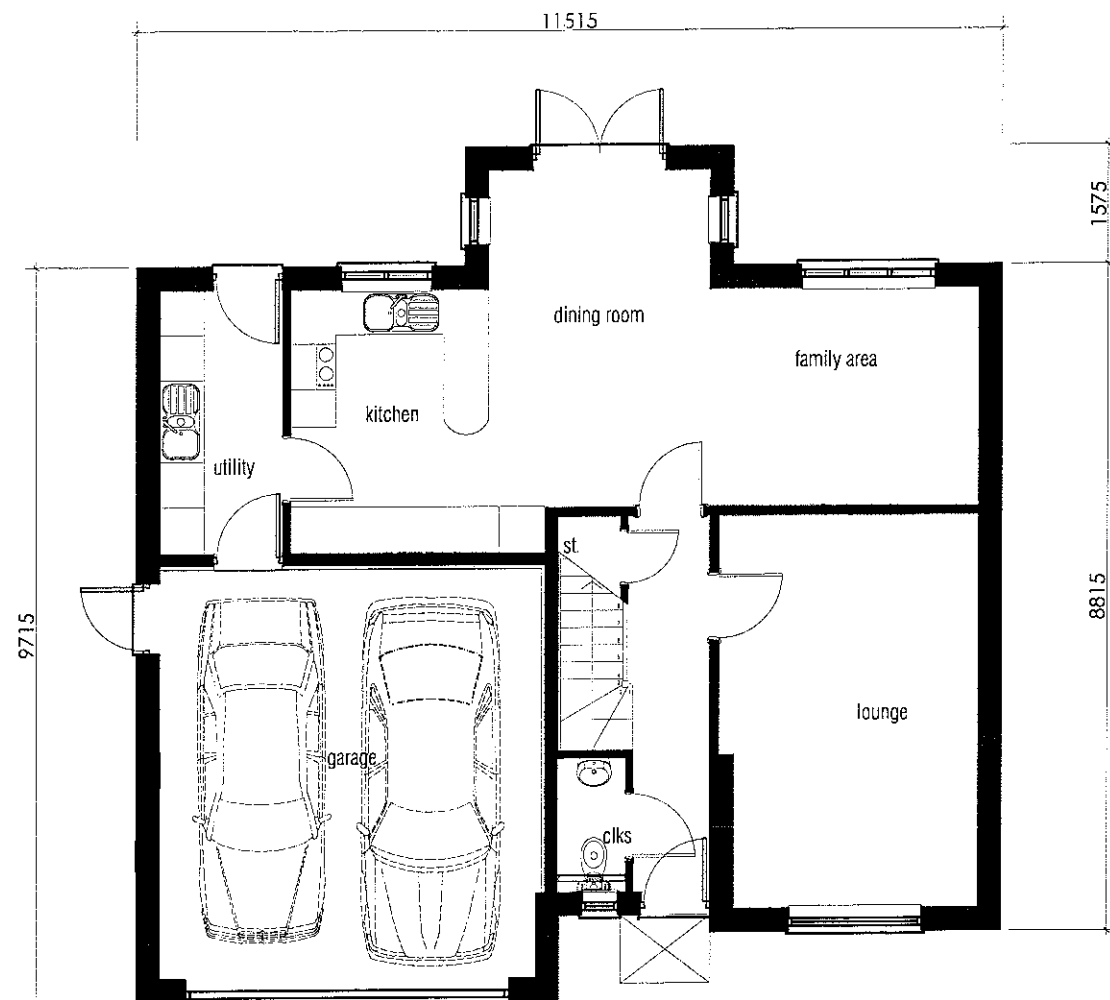

GROUND FLOOR PLAN

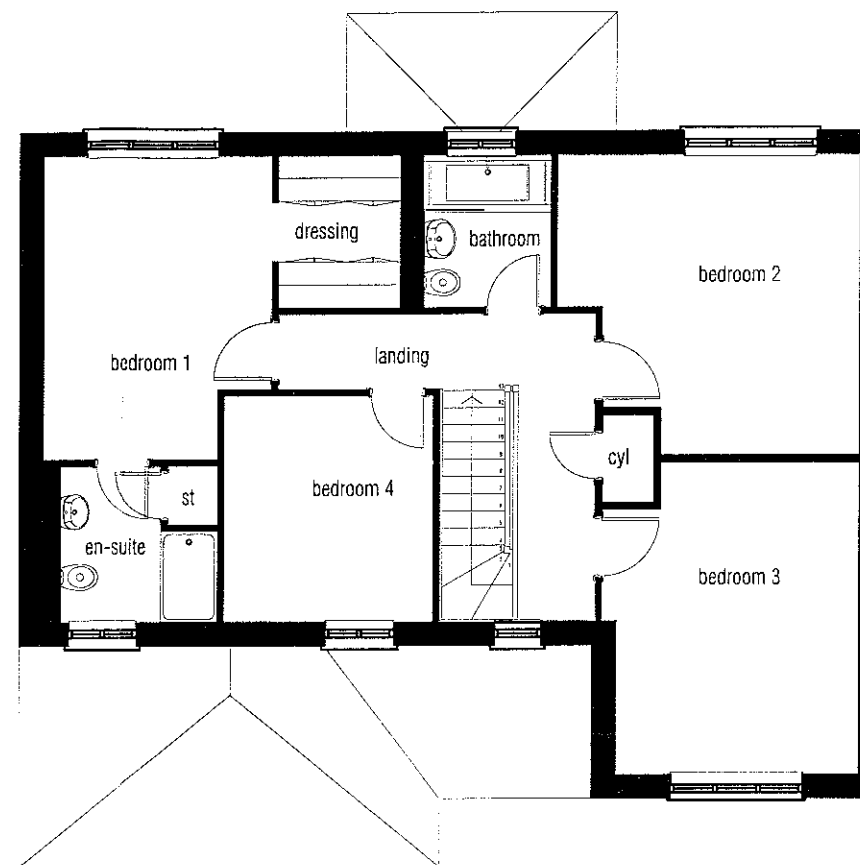

FIRST FLOOR PLAN

320110541P

NOTES

REV	DESCRIPTION	DATE



Rowland Homes Limited
 Farington House, Stanfield Business Park, Stanfield Lane
 Leyland, Lancashire PR25 4UA
 Tel: 01772 621166 Fax: 01772 623552 www.rowland.co.uk

DRAWING
 WOLSEY HOUSE TYPE


PROJECT
 PLANNING DRAWING
 FLOOR PLANS

SCALE	1:100	REV.	DRAWING NO.
DATE	MAY '11		HT108/P/100
DRAWN	MCK/RH		


Area: 143.06m² / 1540 sq.ft.



front elevation

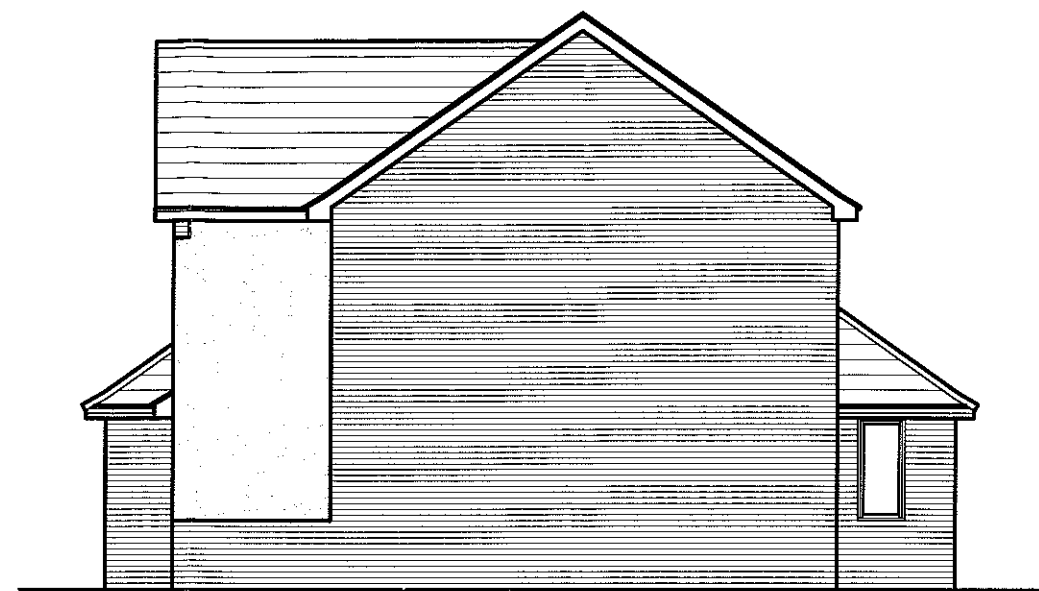

side elevation

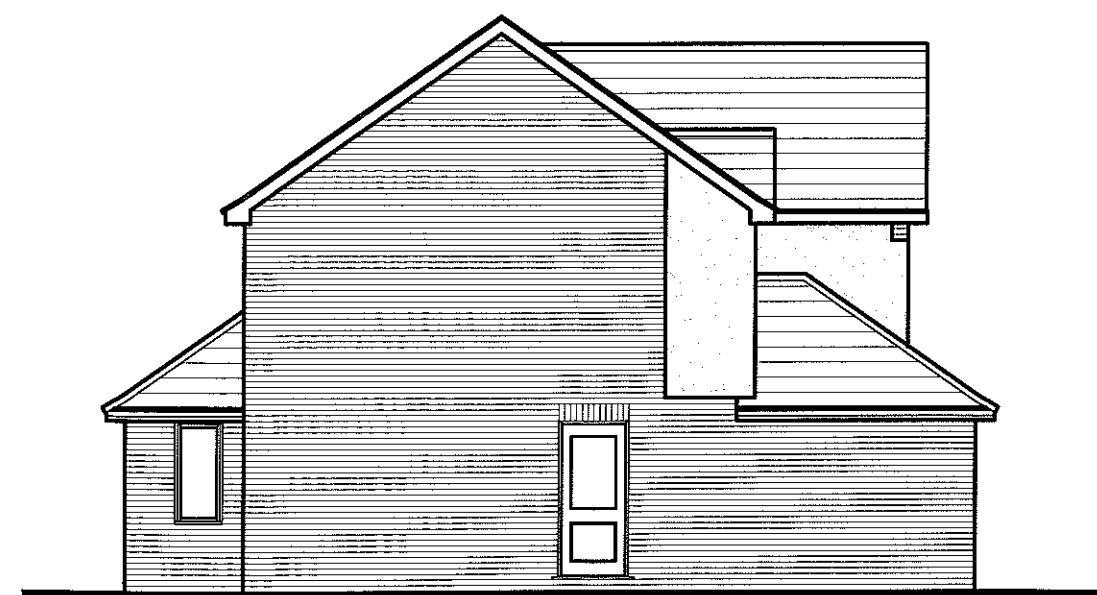

side elevation



rear elevation

320110541P

NOTES			
REV	DESCRIPTION	DATE	
 Rowland			
Rowland Homes Limited Farlington House, Stanfield Business Park, Stanfield Lane Leyland, Lancashire PR25 4UA Tel: 01772 621166 Fax: 01772 623552 www.rowland.co.uk			
DRAWING			
WOLSEY HOUSE TYPE			
PROJECT			
PLANNING DRAWING RENDER ELEVATIONS			
SCALE	1:100	REV.	DRAWING No.
DATE	MAY 11		HT108/P/102
DRAWN	MCK/RH		



1 : 100



front elevation



side elevation



side elevation




rear elevation

320110541P

NOTES

A Art. stone cills on front elevation corrected to soldier course brick cills. 07.07.11

REV	DESCRIPTION	DATE

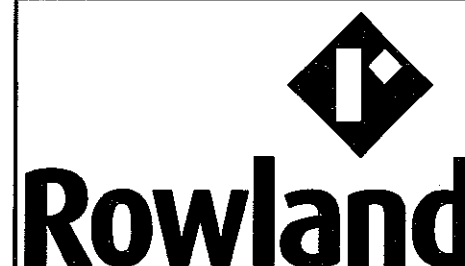


Rowland
 Rowland Homes Limited
 Farington House, Stanfield Business Park, Stanfield Lane,
 Leyland, Lancashire PR25 4UA
 Tel: 01772 621166 Fax: 01772 623552 www.rowland.co.uk

DRAWING
 WOLSEY HOUSE TYPE

PROJECT
 PLANNING DRAWING
 COUNTRY ELEVATIONS

SCALE	1:100	REV.	A	DRAWING No.
DATE	JUNE '11			HT108/P/103
DRAWN	MCK/RH			

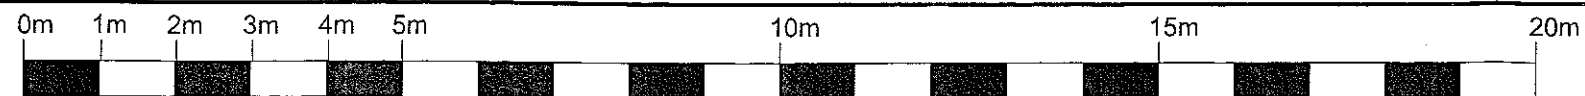


1 : 100




FRONT ELEVATION




REAR ELEVATION

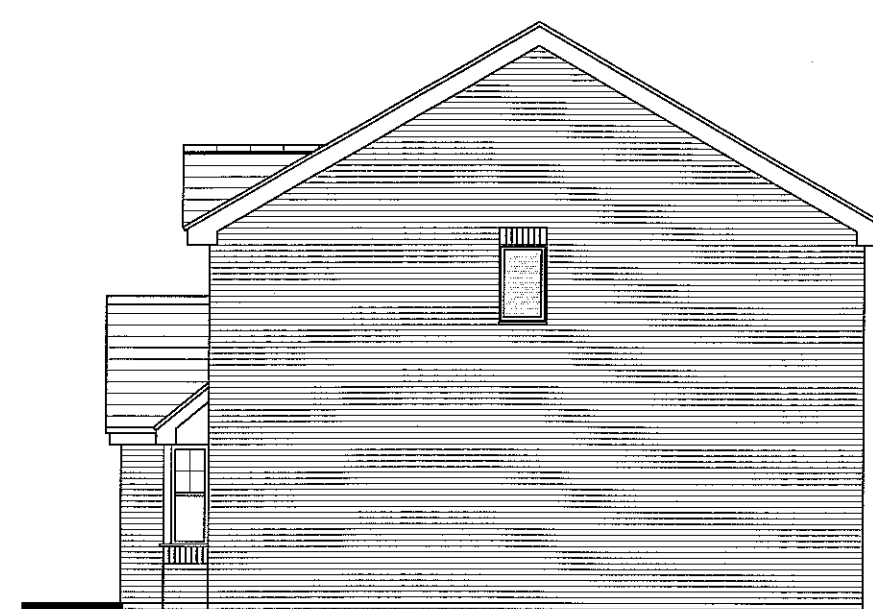


SIDE ELEVATION

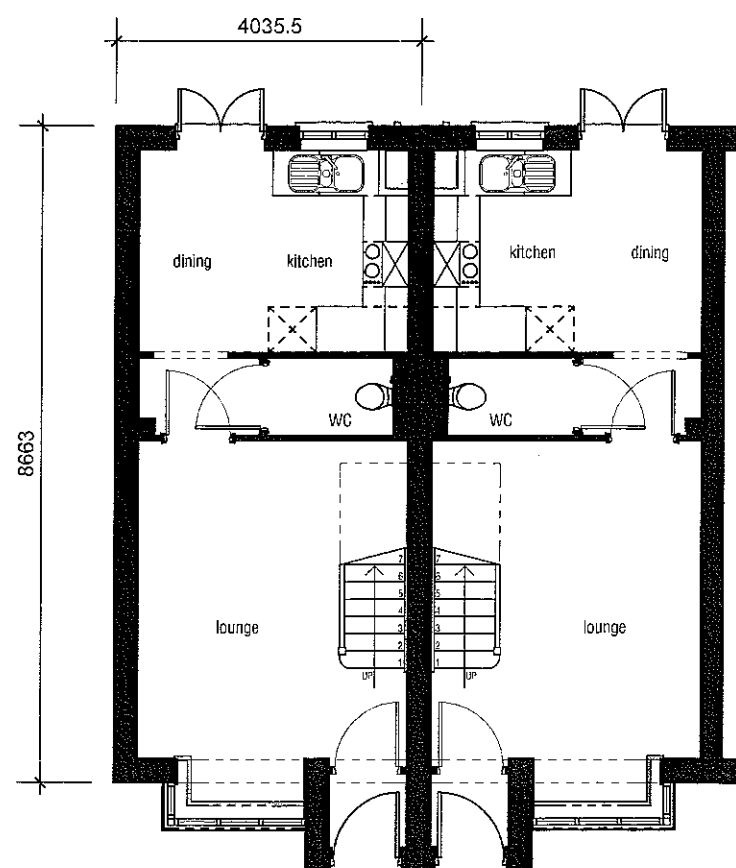

GROUND FLOOR PLAN

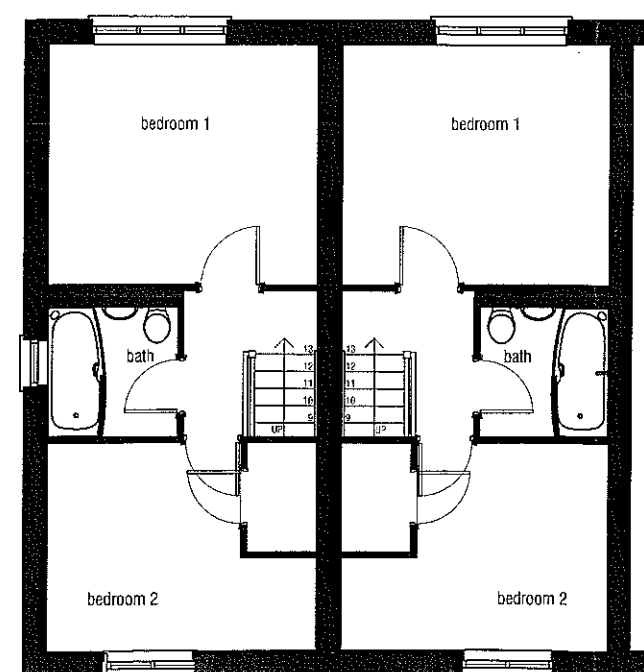

FIRST FLOOR PLAN

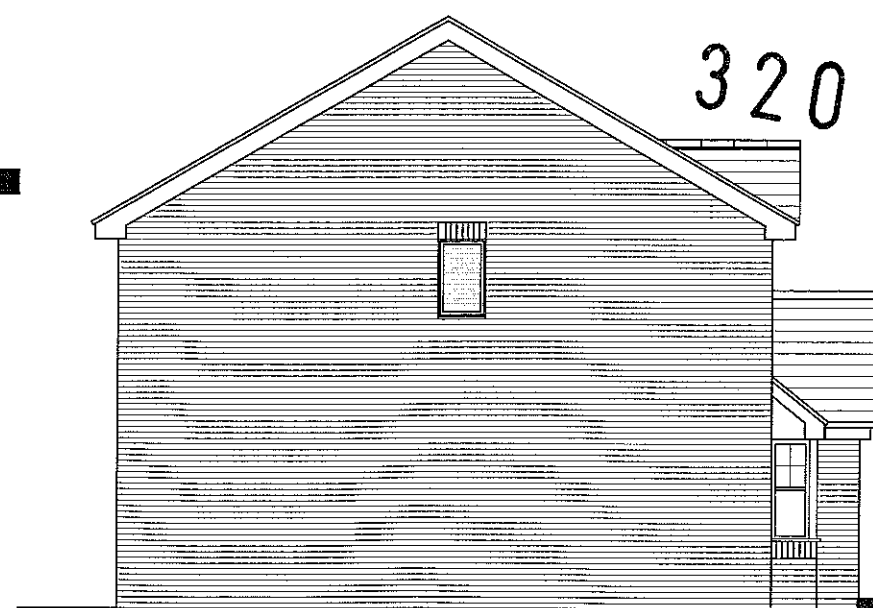

SIDE ELEVATION

NOTES

REV	DESCRIPTION	DATE
A	Second Side Elevation shown	12.07.11




Rowland
Rowland Homes Limited
Farington House, Stanfield Business Park, Stanfield Lane
Leyland, Lancashire PR25 4UA
Tel: 01772 621166 Fax: 01772 623552 www.rowland.co.uk

DRAWING	WADDINGTON HOUSE TYPE
PROJECT	PLANNING DRAWING COUNTRY ELEVATIONS
SCALE	1:100@A3
DATE	June 2011
DRAWN	MCK/RHL
REV.	A
DRAWING No.	HT117/P/103


60 4m² / 650ft²



1 : 100

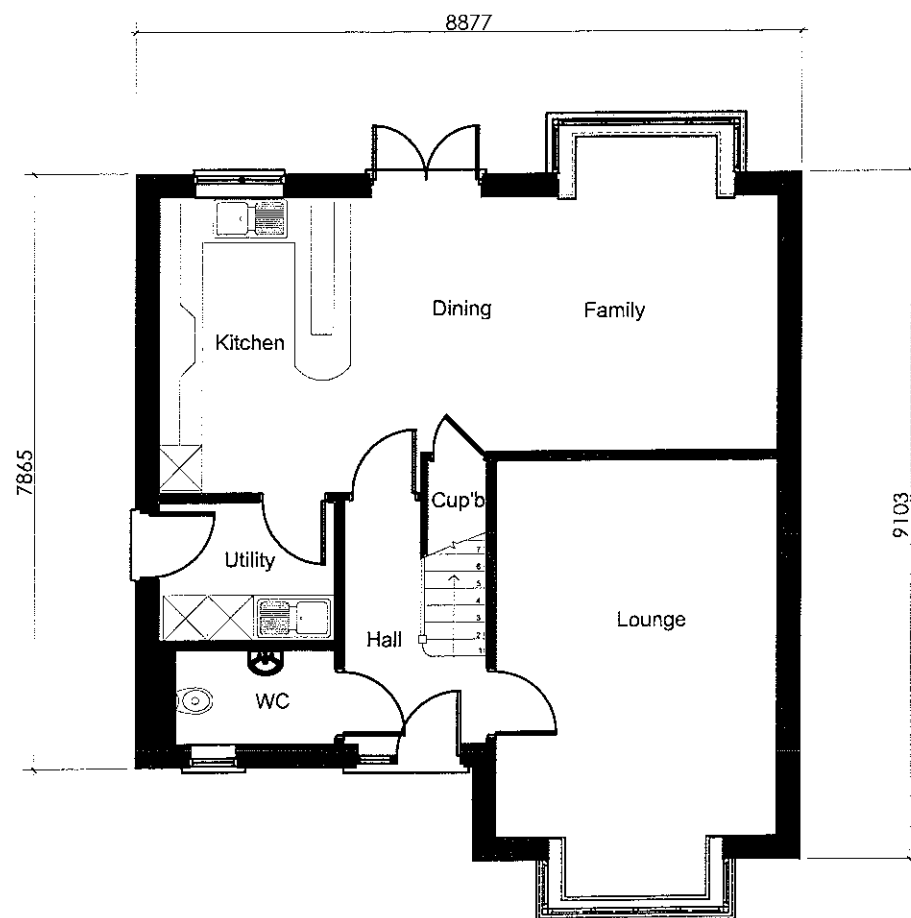

GROUND FLOOR PLAN

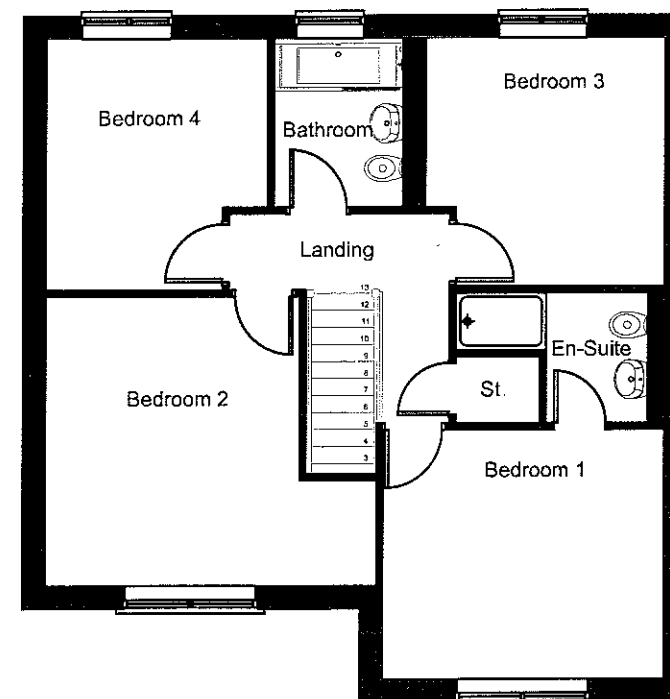

FIRST FLOOR PLAN

Area: 132.85m² / 1430 sq.ft.

NOTES

320110541P

REV	DESCRIPTION	DATE
-----	-------------	------



Rowland Homes Limited
Farington House, Stanfield Business Park, Stanfield Lane
Leyland, Lancashire PR25 4UA
Tel: 01772 621166 Fax: 01772 623552 www.rowland.co.uk

DRAWING
REYNOLD HOUSE TYPE

PROJECT
PLANNING DRAWING
FLOOR PLANS


SCALE	1:100	REV.		DRAWING No.
DATE	MAY '11			HT130/P/100
DRAWN	MCK/RH			



1 : 100



front elevation

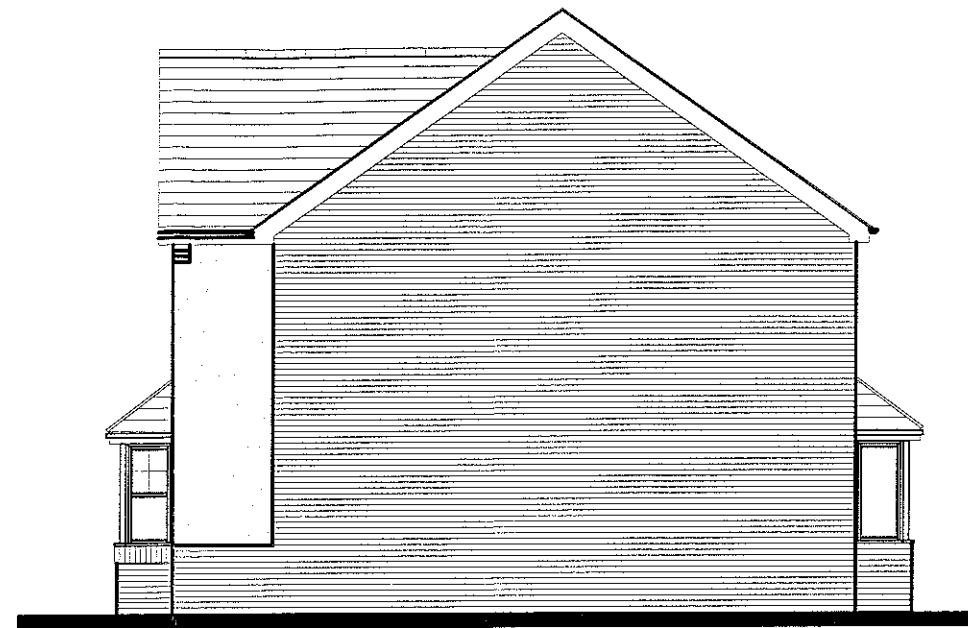

side elevation



side elevation



rear elevation

NOTES

320110541P

REV	DESCRIPTION	DATE
-----	-------------	------



Rowland
Rowland Homes Limited
Farington House, Stanfield Business Park, Stanfield Lane
Leyland, Lancashire PR25 4UA
Tel: 01772 621166 Fax: 01772 623552 www.rowland.co.uk

DRAWING
REYNOLD HOUSE TYPE

PROJECT
PLANNING DRAWING
RENDER ELEVATIONS

SCALE	1:100	REV.	DRAWING No.
DATE	MAY '11		HT130/P/102
DRAWN	MCK/RH		



1 : 100



front elevation



side elevation



side elevation



rear elevation

320110541P

NOTES

REV	DESCRIPTION	DATE



Rowland
Rowland Homes Limited
Farington House, Stanfield Business Park, Stanfield Lane
Leyland, Lancashire PR25 4UA
Tel: 01772 621166 Fax: 01772 623552 www.rowland.co.uk


DRAWING
REYNOLD HOUSE TYPE

PROJECT
PLANNING DRAWING
COUNTRY ELEVATIONS


SCALE	DATE	DRAWN	REV.	DRAWING No.
1:100	JUNE'11	MCK/RH		HT130/P/103



1 : 100

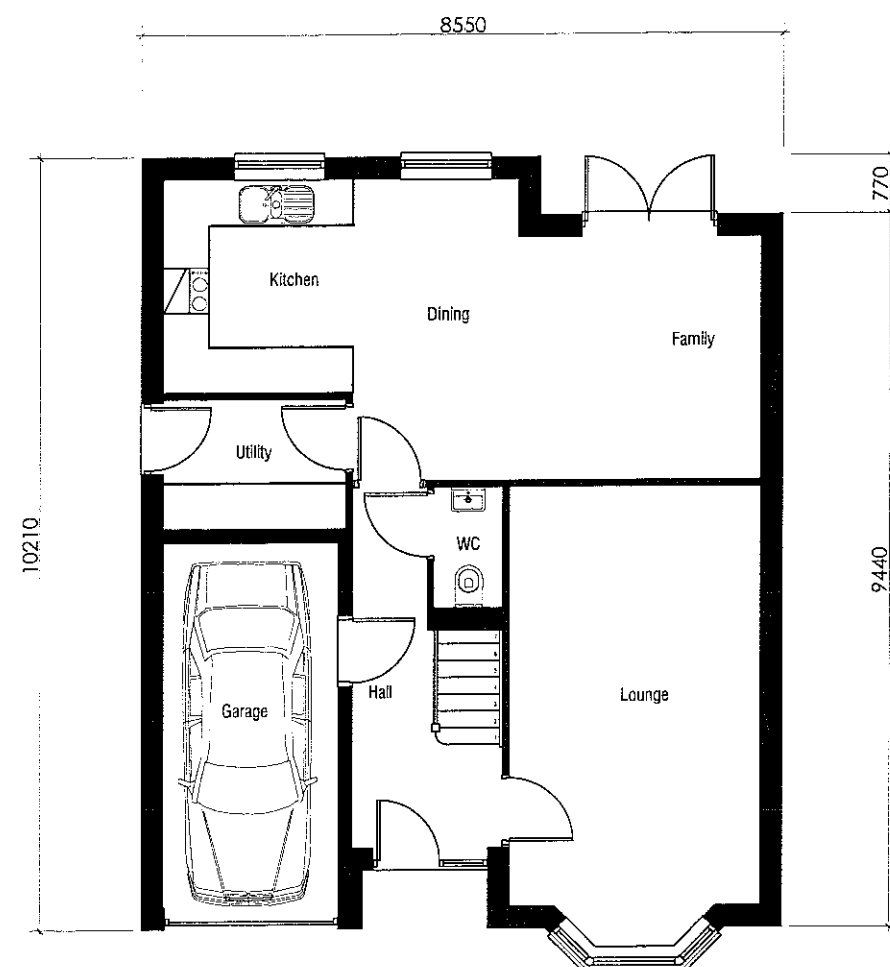

GROUND FLOOR PLAN

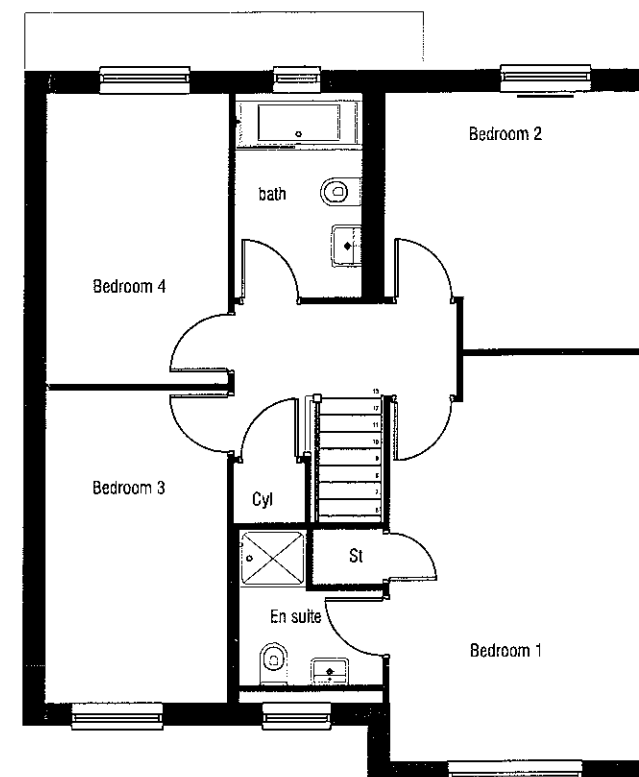


FIRST FLOOR PLAN

320110541P

NOTES

REV	DESCRIPTION	DATE
-----	-------------	------

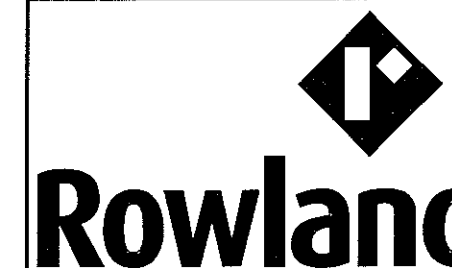

Rowland Homes Limited
Farington House, Stanfield Business Park, Stanfield Lane
Leyland, Lancashire PR25 4UA
Tel: 01772 621166 Fax: 01772 623552 www.rowland.co.uk

DRAWING
HATTON HOUSE TYPE

PROJECT
PLANNING DRAWING
FLOOR PLANS

SCALE	1:100	REV.	DRAWING No.
DATE	MAY '11		HT139/P/100
DRAWN	MCK/RH		


Area: 127.27m² / 1370 sq.ft.



1 : 100



front elevation

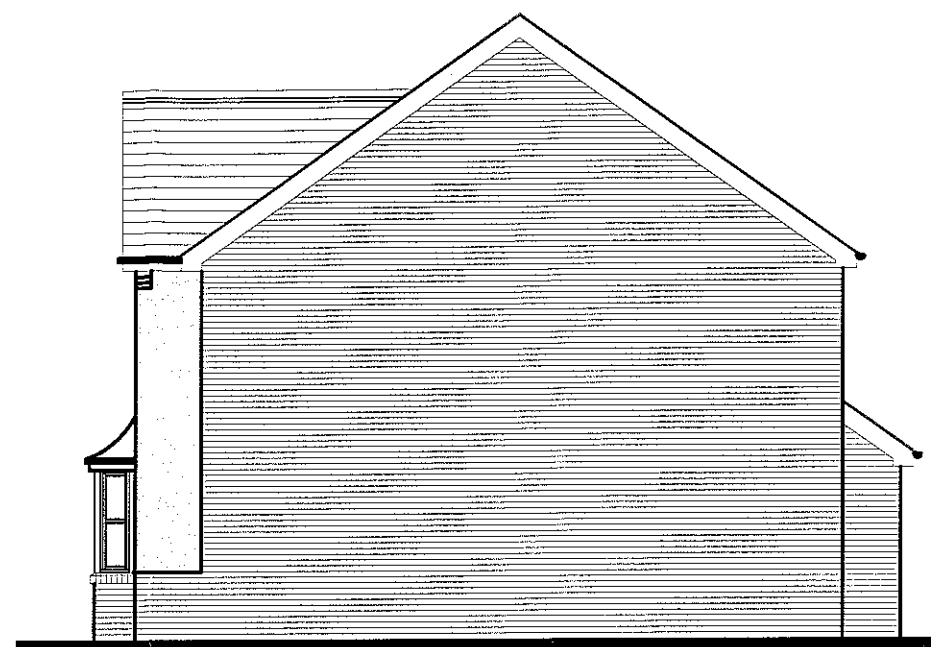

side elevation



side elevation



rear elevation

320110541P

NOTES

A Bay window cill changed from cant bricks to soldier course bricks

07.07.11

REV	DESCRIPTION	DATE



Rowland Homes Limited
 Farington House, Stanfield Business Park, Stanfield Lane
 Leyland, Lancashire PR25 4UA
 Tel: 01772 621166 Fax: 01772 623552 www.rowland.co.uk

DRAWING
 HATTON HOUSE TYPE



PROJECT
 PLANNING DRAWING
 RENDER ELEVATIONS

SCALE	1:100	REV.	A	DRAWING No.
DATE	MAY '11			HT139/P/102
DRAWN	MCK/RH			




This is a black and white architectural elevation drawing of a house. The house features a gabled roof with a prominent front-facing gable. The main body of the house is covered in horizontal siding. A central door with a small transom window is located on the ground floor. To the right of the main house, there is a smaller, attached structure, possibly a porch or a smaller addition, which also has horizontal siding and a small window. The drawing uses clean lines and hatching for shading.

NOTES		
10541P		
A	Bay window canopy changed from tiled to grp type. Bay window sill changed from cant bricks to soldier course bricks	07.07.11
REV	DESCRIPTION	DATE
 Rowland Rowland Homes Limited Farington House, Stanfield Business Park, Stanfield Lane Leyland, Lancashire PR25 4UA Tel: 01772 621166 Fax: 01772 623552 www.rowland.co.uk		
DRAWING		
HATTON HOUSE TYPE		
PROJECT		
PLANNING DRAWING COUNTRY ELEVATIONS		
SCALE	1:100	REV. A
DATE	JUNE '11	
DRAWN	MCK/PH	
		DRAWING No. HT139/P/103

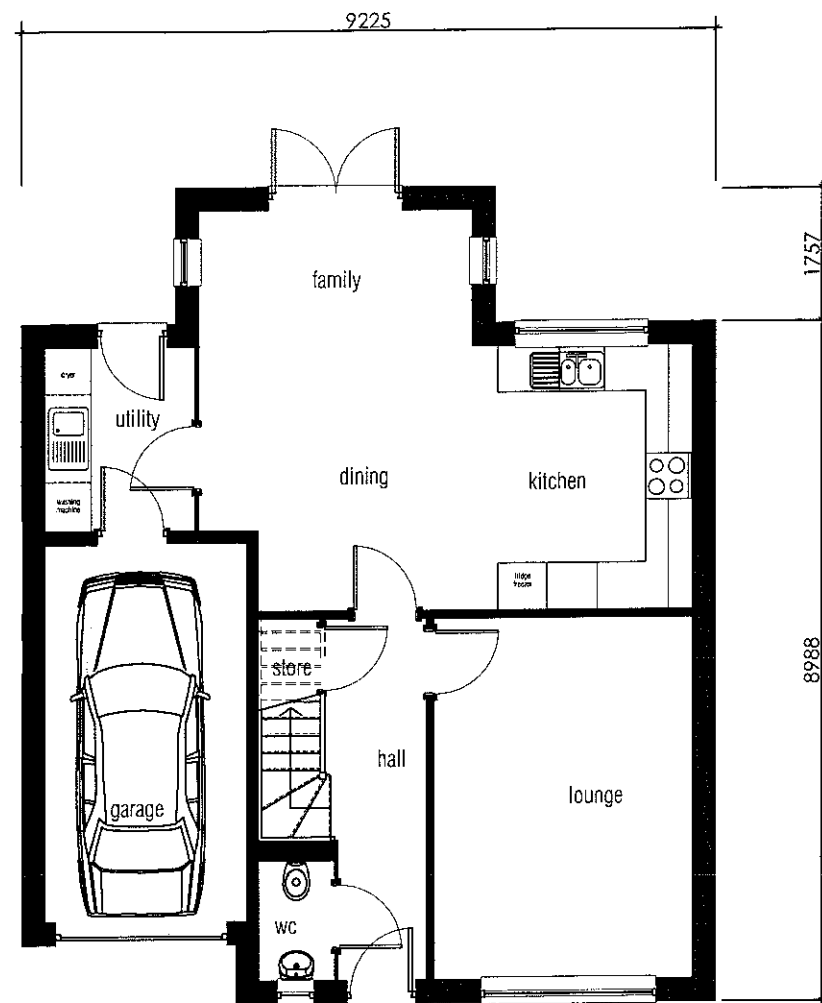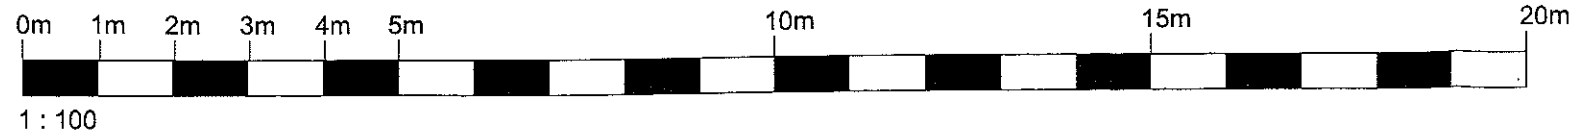

GROUND FLOOR PLAN

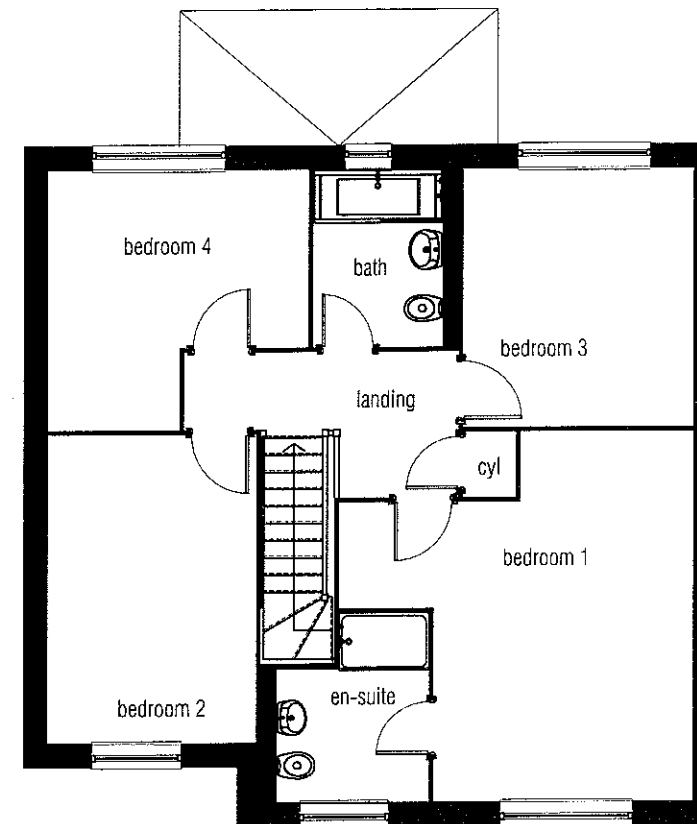

FIRST FLOOR PLAN

Area: 132.13m² / 1422 sq.ft.

NOTES

320110541P

REV	DESCRIPTION	DATE



Rowland Homes Limited
 Farington House, Stanfield Business Park, Stanfield Lane
 Leyland, Lancashire PR25 4UA
 Tel: 01772 621166 Fax: 01772 623552 www.rowland.co.uk

DRAWING
 BELGRAVE HOUSE TYPE

PROJECT
 PLANNING DRAWING
 FLOOR PLANS


SCALE	1:100	REV.	DRAWING No.
DATE	MAY '11		HT146/P/100
DRAWN	MCK/RH		




1 : 100



front elevation

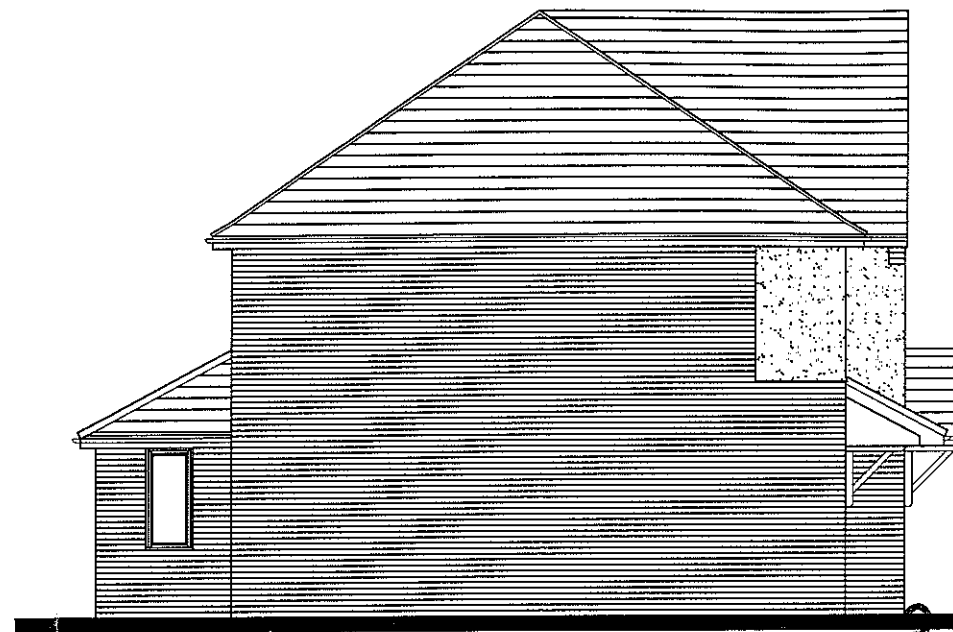

side elevation

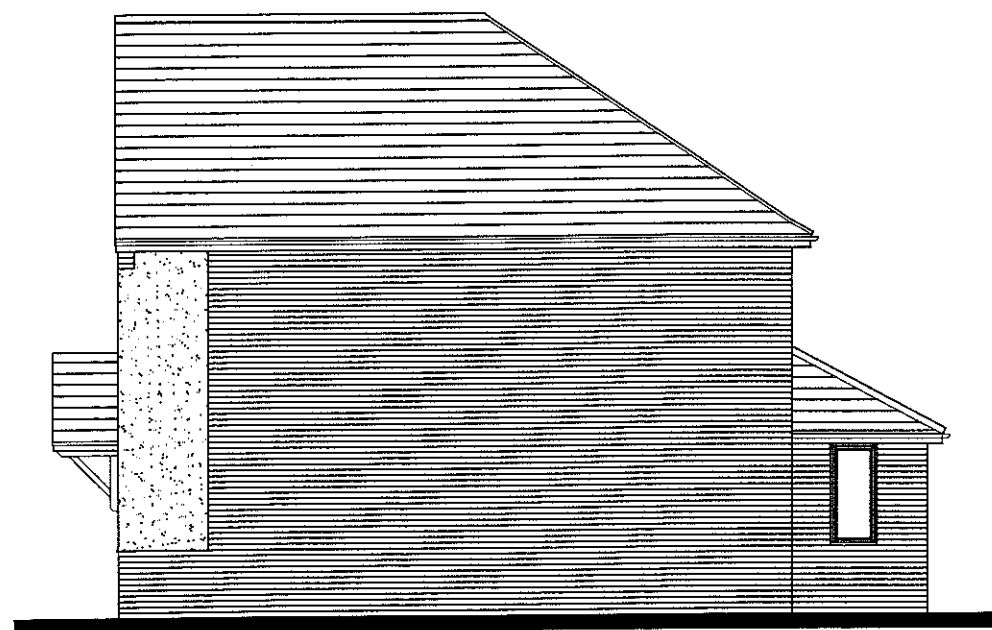

side elevation



rear elevation

NOTES

320110541P

REV	DESCRIPTION	DATE
-----	-------------	------



Rowland
Rowland Homes Limited
Farrington House, Stanfield Business Park, Stanfield Lane
Leyland, Lancashire PR25 4UA
Tel: 01772 621166 Fax: 01772 623552 www.rowland.co.uk

DRAWING
BELGRAVE HOUSE TYPE

PROJECT
PLANNING DRAWING
RENDER ELEVATIONS


SCALE	1:100	REV.	DRAWING No.
DATE	MAY '11		HT146/P/102
DRAWN	MCK/RH		




1 : 100



front elevation

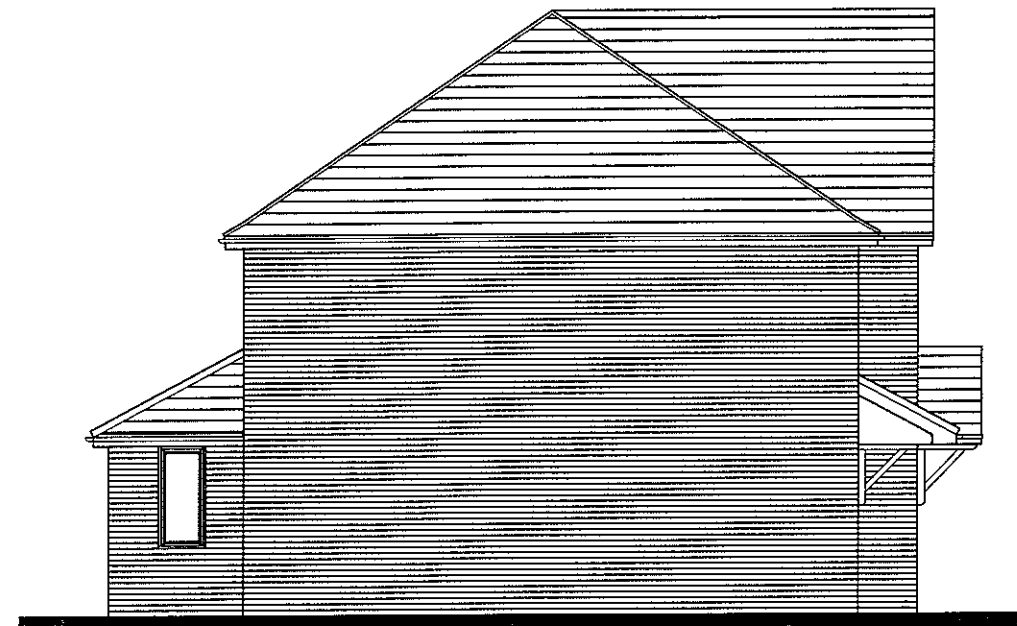

side elevation

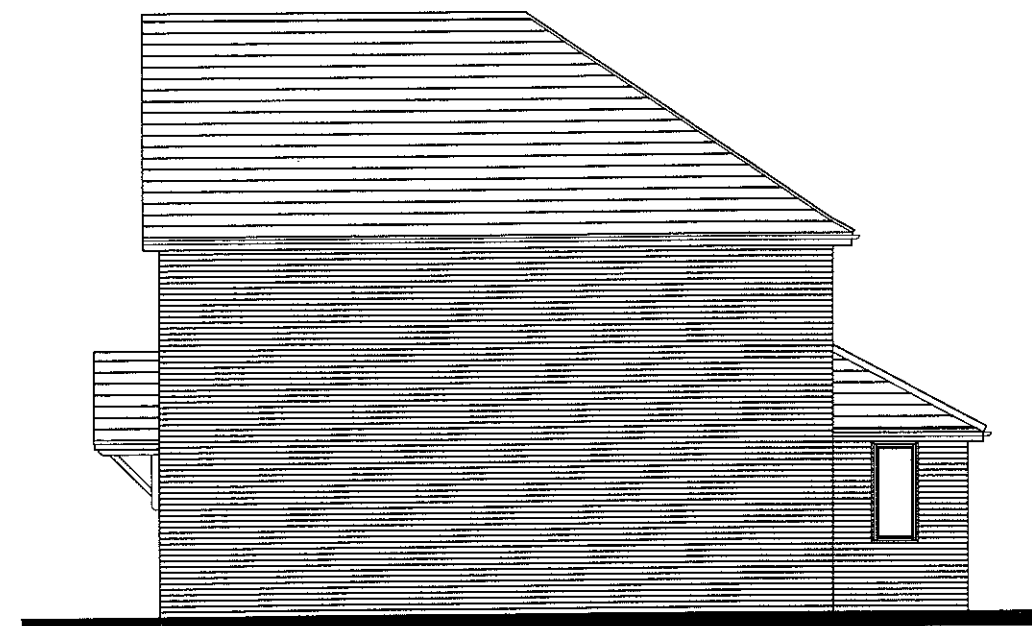

side elevation



rear elevation

320110541P

NOTES

REV	DESCRIPTION	DATE
-----	-------------	------



Rowland Homes Limited
Farington House, Stanfield Business Park, Stanfield Lane
Leyland, Lancashire PR25 4UA
Tel: 01772 621166 Fax: 01772 623552 www.rowland.co.uk


DRAWING
BELGRAVE HOUSE TYPE

PROJECT
**PLANNING DRAWING
COUNTRY ELEVATIONS**


SCALE	1:100	REV.	DRAWING No.
DATE	MAY '11		HT146/P/103
DRAWN	MCK/RH		



1 : 100

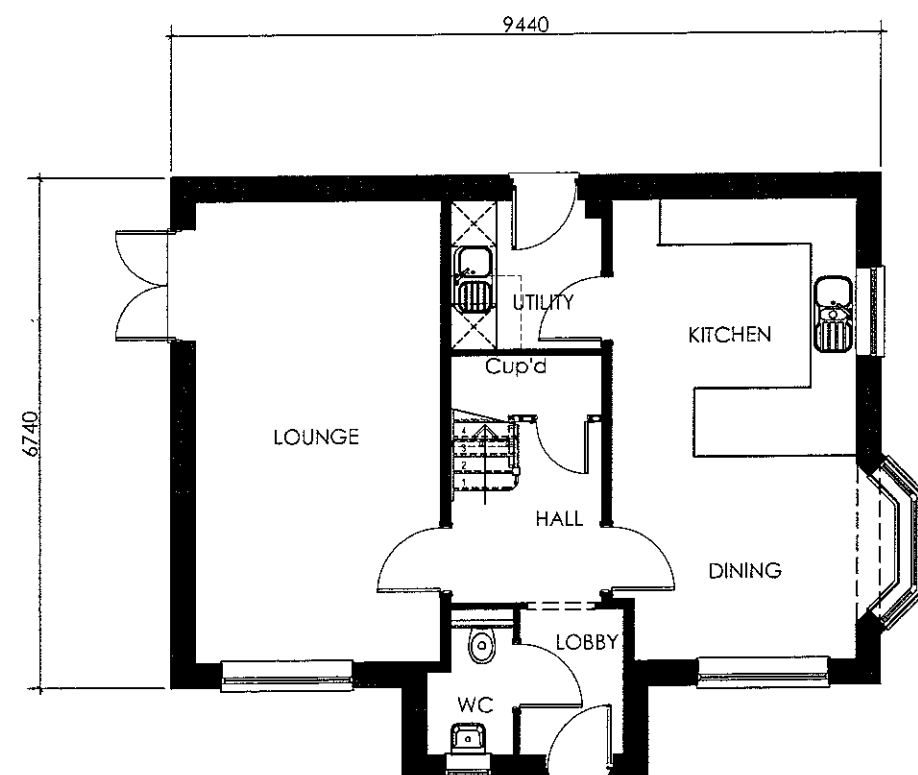

GROUND FLOOR

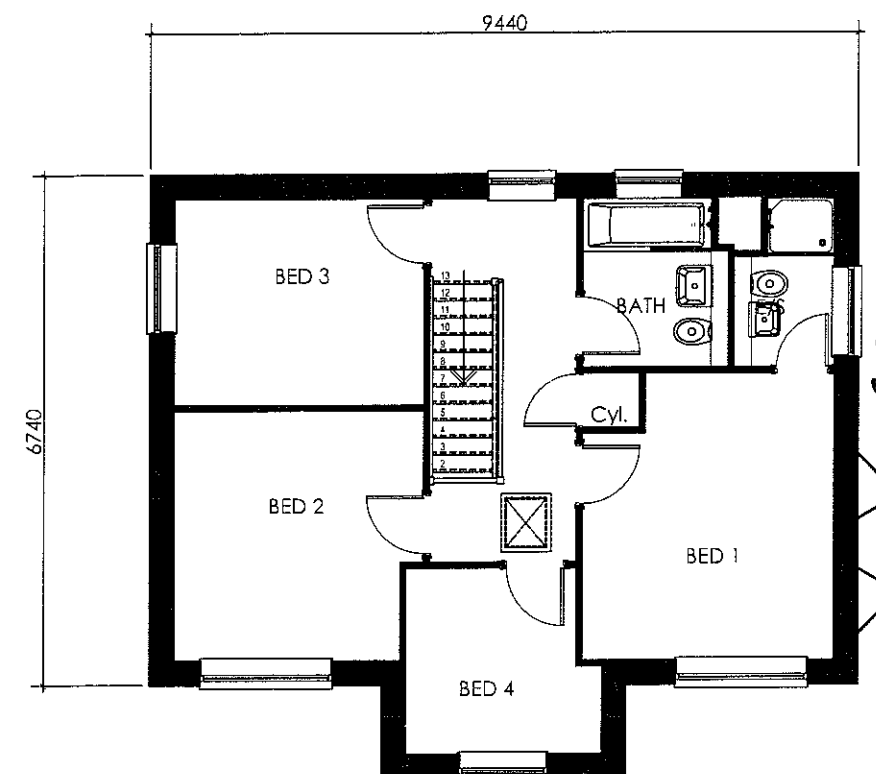


FIRST FLOOR

320110541P

Area = 115.99m², 1249ft²

NOTES		
REV	DESCRIPTION	DATE
 Rowland Rowland Homes Limited Farington House, Stanfield Business Park, Stanfield Lane Leyland, Lancashire PR25 4UA Tel: 01772 621166 Fax: 01772 623552 www.rowland.co.uk		
DRAWING		
BONINGTON (PLANNING DWG)		
PROJECT		
FLOOR PLANS - side aspect with bay		
SCALE	1:100	REV.
DATE	June 2011	DRAWING No.
DRAWN	T10/RH	HT147/P/101

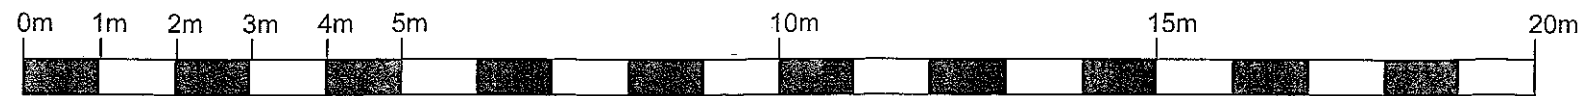


1 : 100

NOTES



FRONT ELEVATION

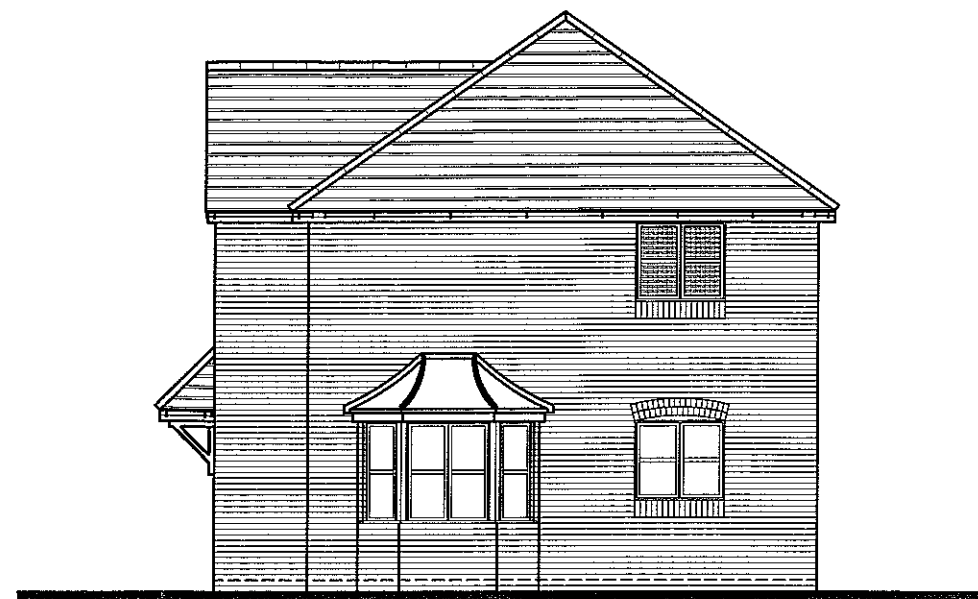

SIDE ELEVATION

320110541P




REAR ELEVATION



SIDE ELEVATION

A	Drawing title corrected to 'side aspect & bay' and rear elevation labelled correctly.	13.07.11
REV	DESCRIPTION	DATE

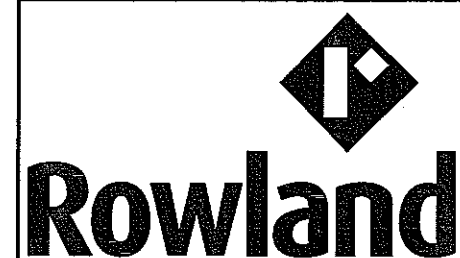

Rowland
Rowland Homes Limited
Farington House, Stanfield Business Park, Stanfield Lane
Leyland, Lancashire PR25 4JA
Tel: 01772 621166 Fax: 01772 623552 www.rowland.co.uk

DRAWING
BONINGTON HOUSE TYPE


PROJECT
PLANNING DRAWING
COUNTRY ELEVATIONS - side aspect & bay

SCALE	1:100	REV.	A	DRAWING No.
DATE	June 2011			HT147/P/102-2
DRAWN	T10/RH			


Area = 115.99m², 1249ft²



1 : 100

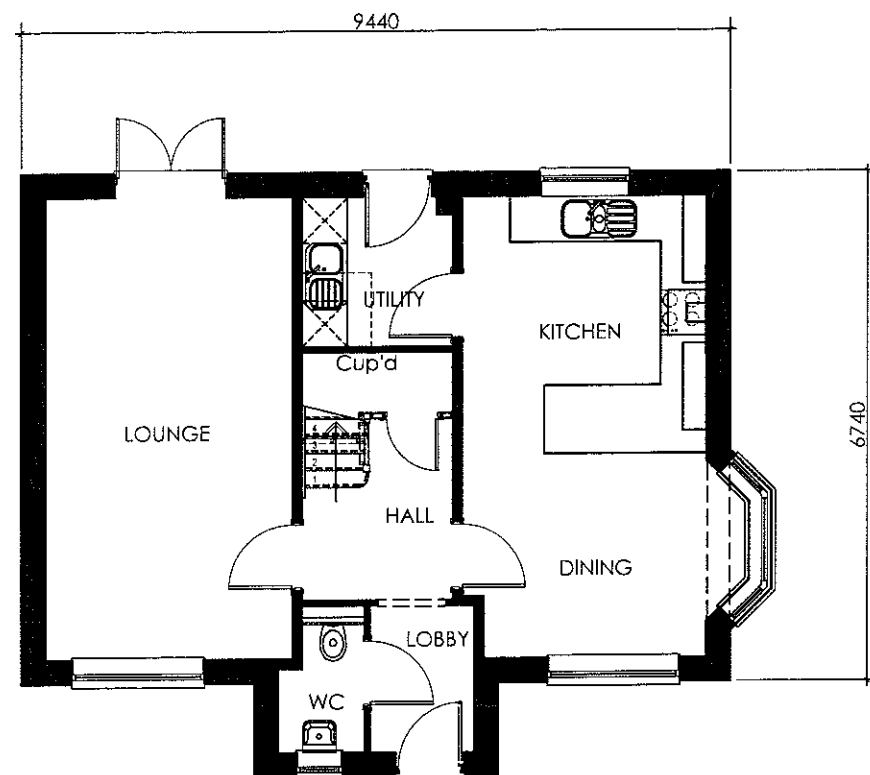

GROUND FLOOR

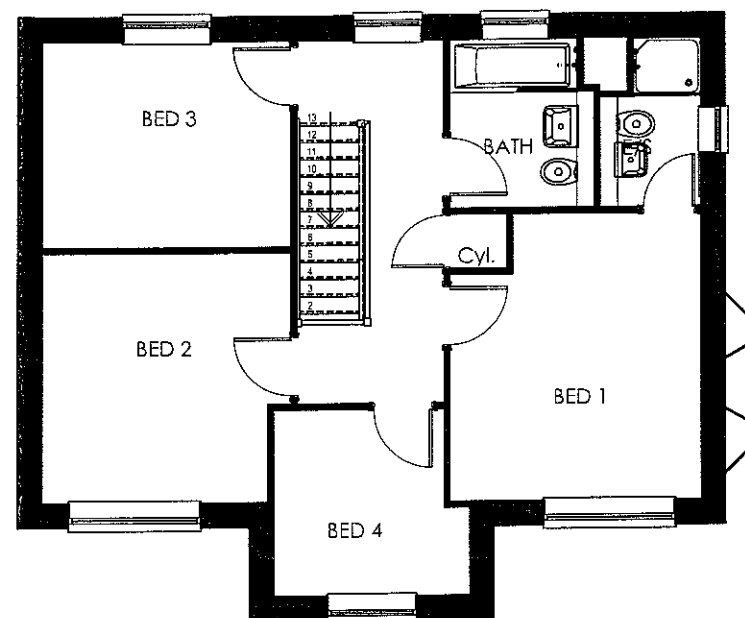

FIRST FLOOR

320110541P

NOTES

REV	DESCRIPTION	DATE




Rowland Homes Limited
 Farington House, Stanfield Business Park, Stanfield Lane
 Leyland, Lancashire PR25 4JA
 Tel: 01772 621166 Fax: 01772 623552 www.rowland.co.uk

DRAWING
 BONINGTON HOUSE TYPE

PROJECT
 PLANNING DRAWING
 FLOOR PLANS - rear aspect & bay

SCALE	1:100	REV.	DRAWING No.
DATE	May 2011		HT147/P/105
DRAWN	TIO/RH		


Area = 115.99m², 1249ft²

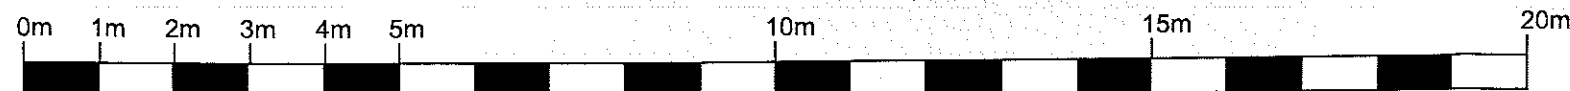

1 : 100




FRONT ELEVATION

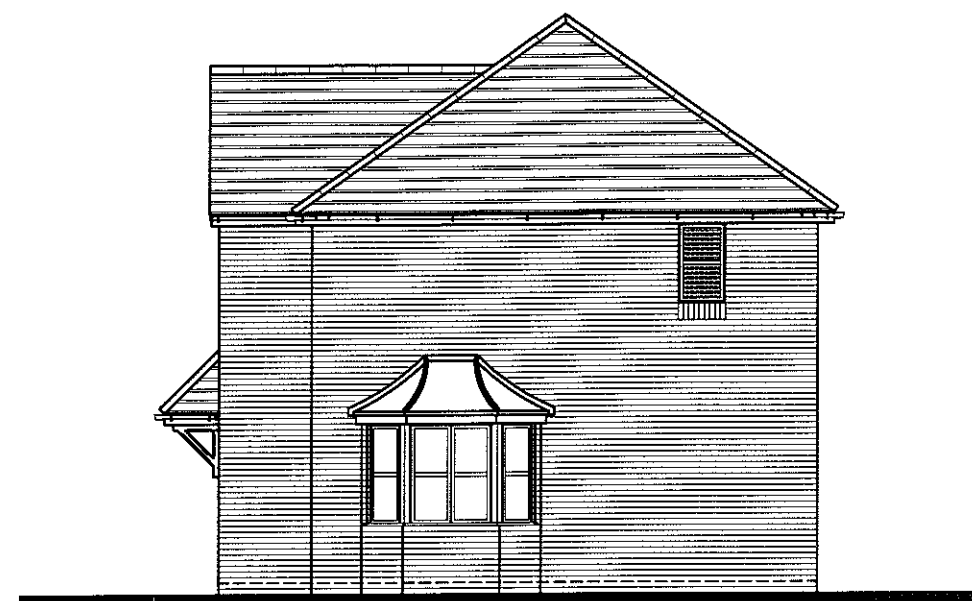


SIDE ELEVATION

320110541P

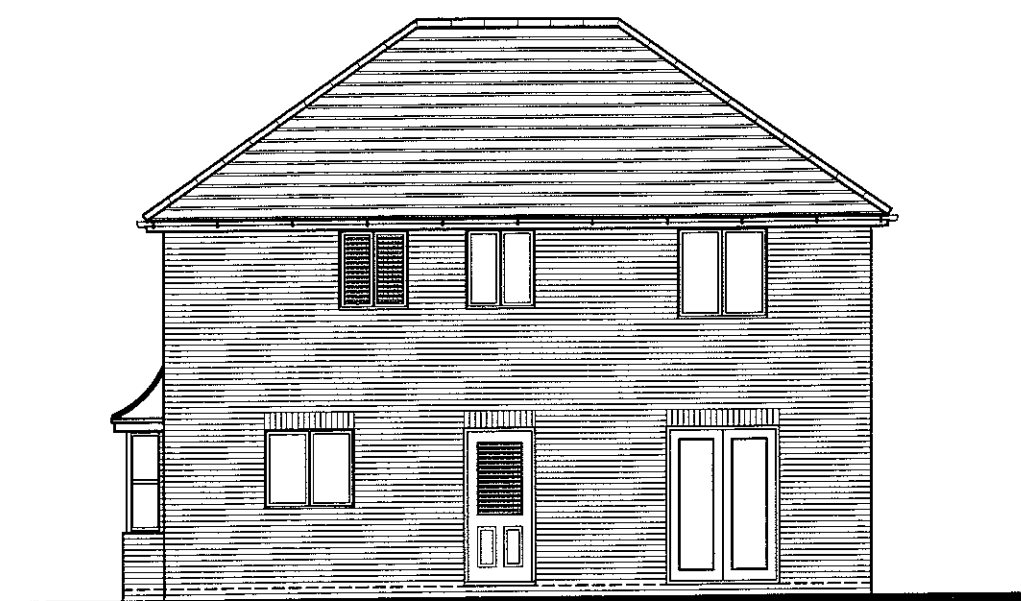

REAR ELEVATION

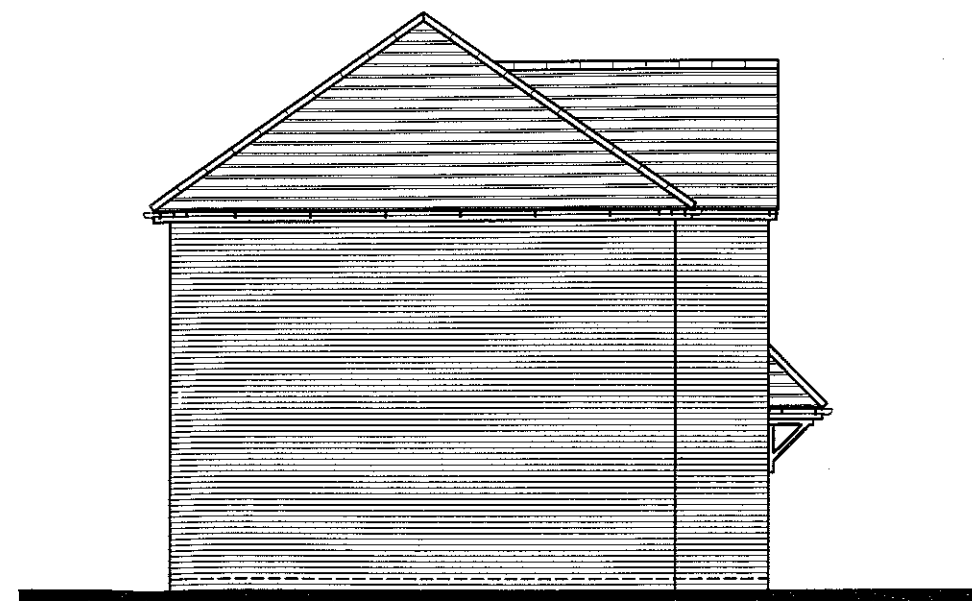

SIDE ELEVATION

Area = 115.99m², 1249ft²

NOTES

REV	DESCRIPTION	DATE



Rowland
 Rowland Homes Limited
 Farington House, Stanfield Business Park, Stanfield Lane
 Leyland, Lancashire PR25 4UA
 Tel: 01772 621166 Fax: 01772 623552 www.rowland.co.uk

DRAWING
 BONINGTON HOUSE TYPE

PROJECT
 PLANNING DRAWING
 COUNTRY ELEVATIONS - rear aspect & bay

SCALE	DATE	DRAWN	REV.	DRAWING No.
1:100	June 2011	T10/RH		HT147/P/106-2