
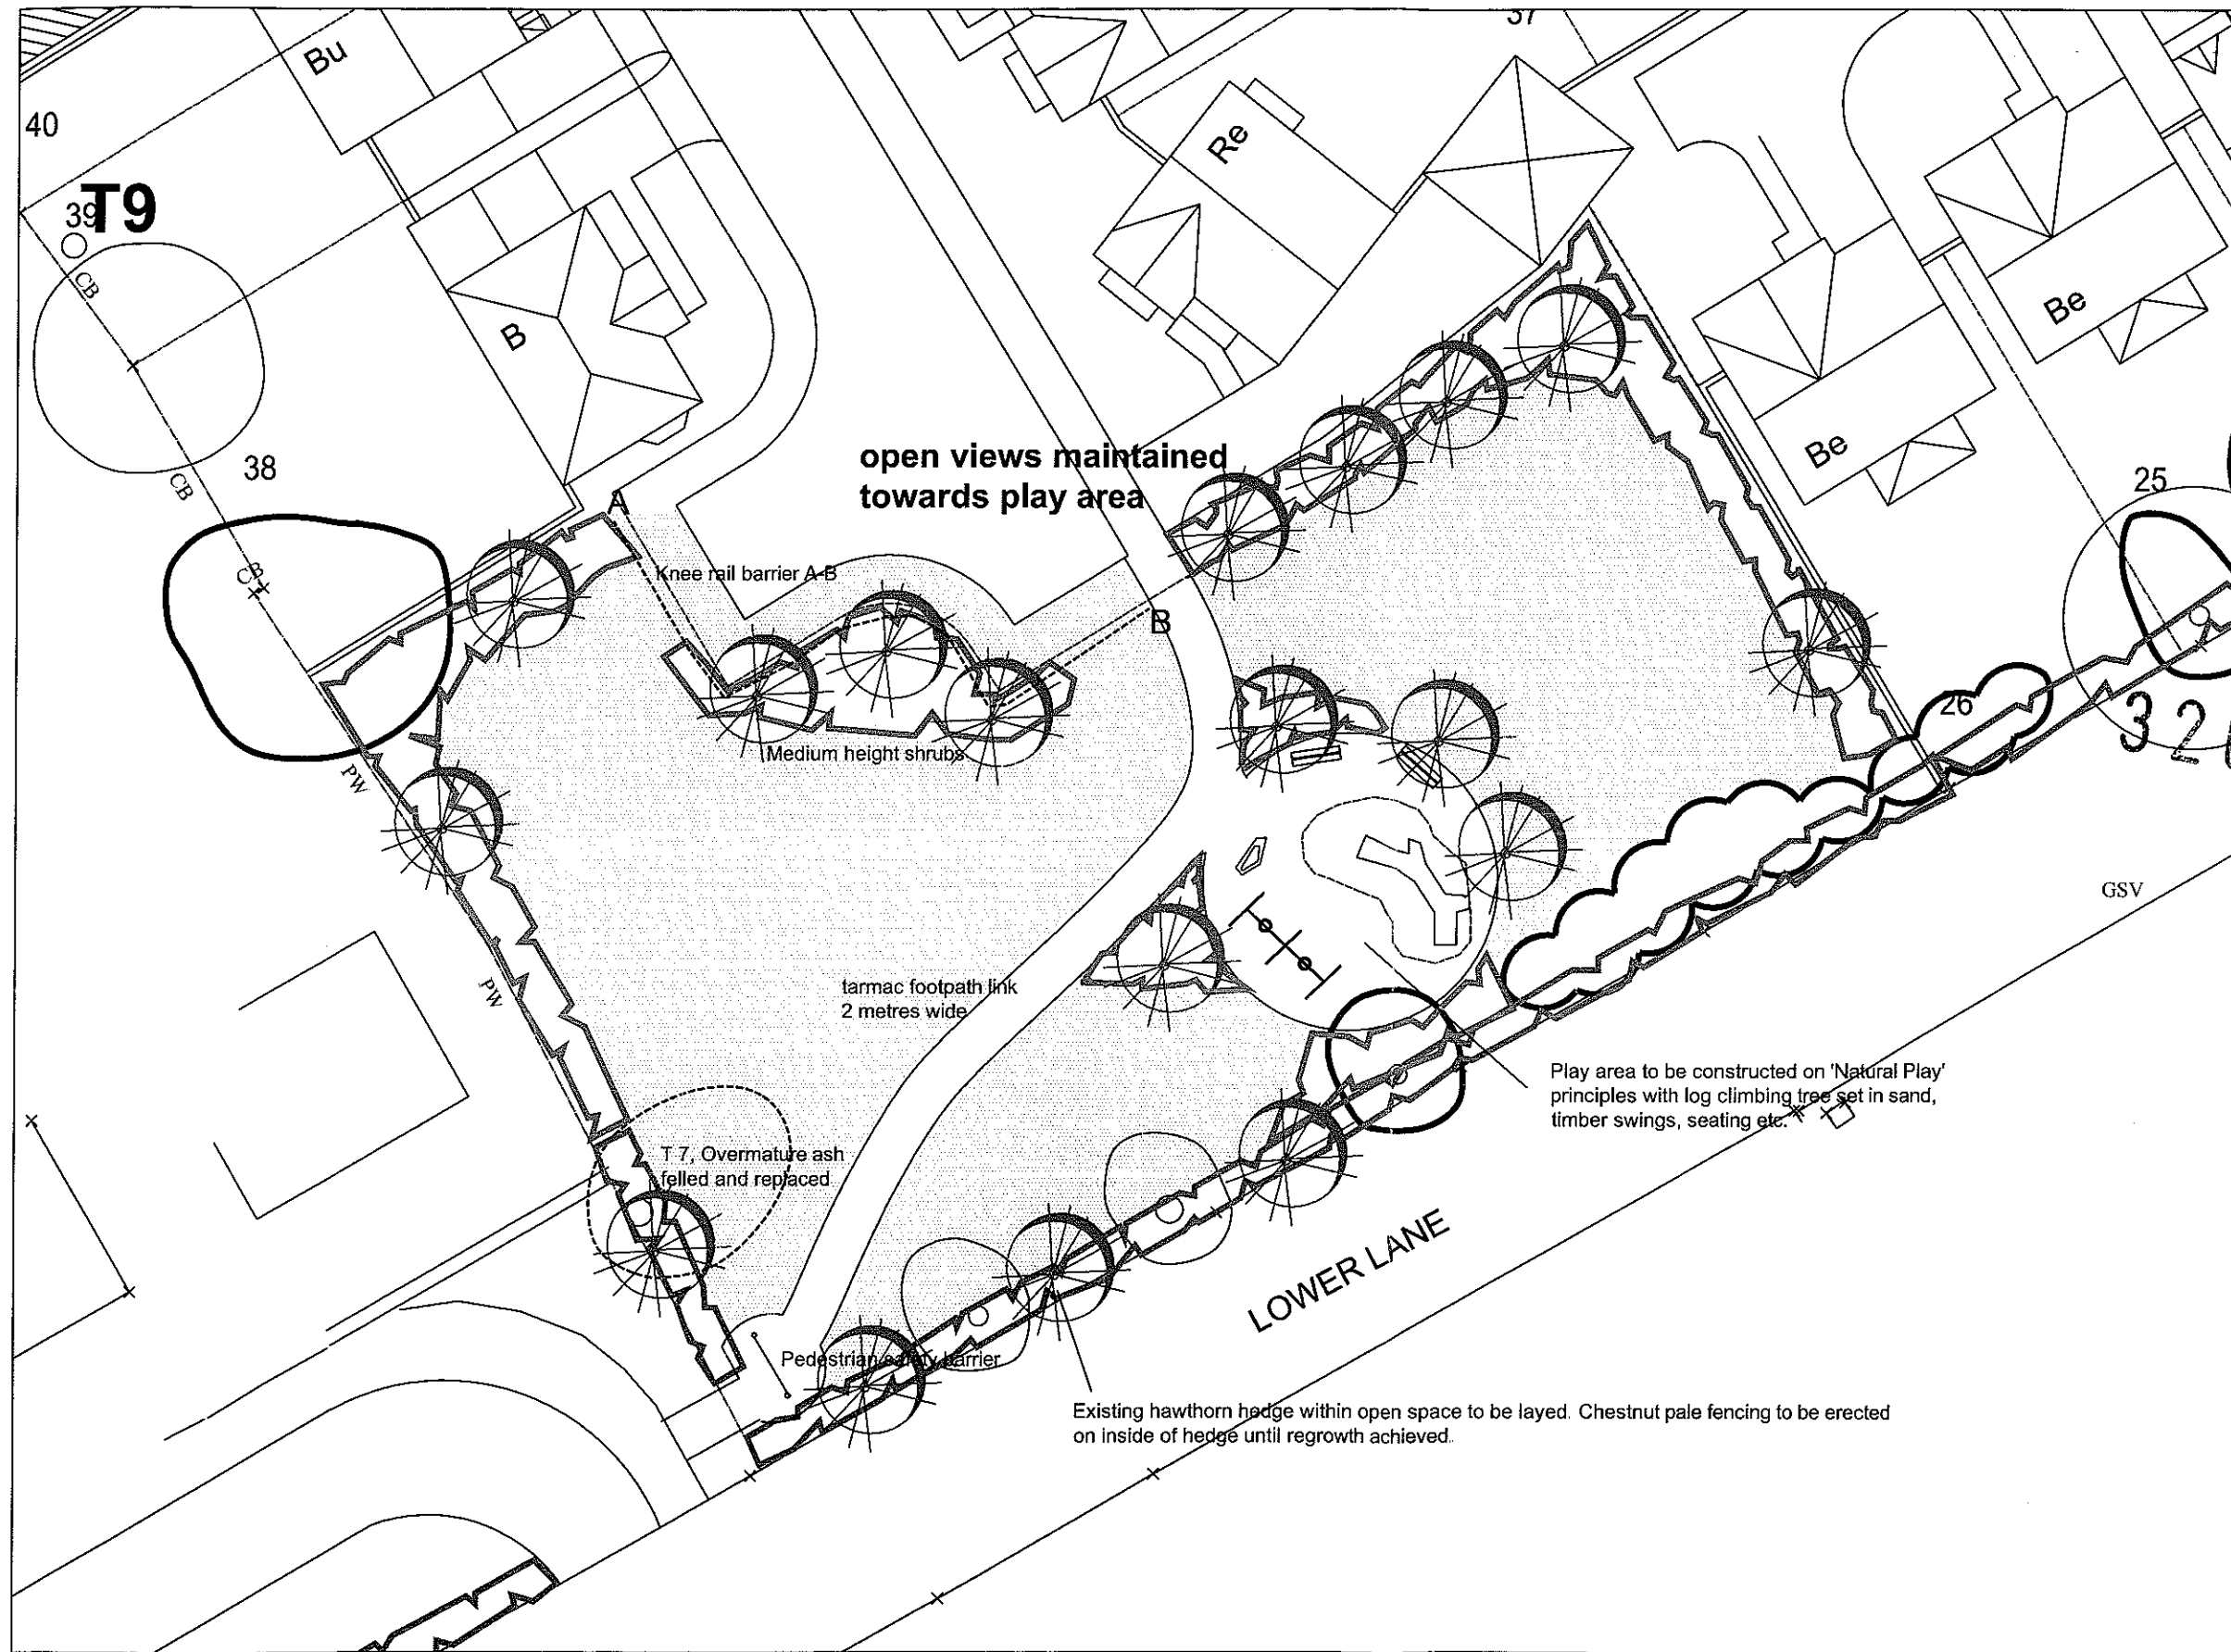


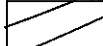

KEY

- existing trees retained 
- existing trees removed 
- existing hedges 
- proposed tree planting 
- proposed shrub/barrier planting 
- grassed areas 
- hard surfacing 

320110541P

notes on planting

Tree planting to be of predominantly native species including ash, oak, wild white cherry, mountain ash. All to be rootballed extra heavy standards. Shrub/barrier planting to include Cornus, Rosa rugosa, hawthorn, blackthorn, field maple etc.

DILWORTH LANE, LONGRIDGE

PUBLIC OPEN SPACE PROPOSALS

Project: DILWORTH LANE, LONGRIDGE		 Appleton Group
Title: OPEN SPACE PROPOSALS		
Client: ROWLAND HOMES LTD		
Date: JUNE 2011	Scale: 1:200 @ A2	
Drawn: DA	Drawn No: 1780/03	
Checked:	Reviewed:	
© The Appleton Group, 17 Chantry Old Road, Bolton BL1 3AD. Tel: 01204 399006. Fax: 01204 344793 Web: www.appletongroup.co.uk Email: bolton@appletongroup.co.uk Bolton Bristol Warrington The Wirral N Ireland		