

12 JUL 2011

FOR THE
ATTENTION OF

For office use only

Application No **920110559P**

Date received

Fee paid £

Receipt No:

Council Offices, Church Walk, Clitheroe, Lancashire. BB7 2RA Tel: 01200 425111 www.ribblevalley.gov.uk

Application for Planning Permission. Town and Country Planning Act 1990

Publication of planning applications on council websites

Please note that with the exception of applicant contact details and Certificates of Ownership, the information provided on this application form and in supporting documents may be published on the council's website.

If you have provided any other information as part of your application which falls within the definition of personal data under the Data Protection Act which you do not wish to be published on the council's website, please contact the council's planning department.

Please complete using block capitals and black ink.

It is important that you read the accompanying guidance notes as incorrect completion will delay the processing of your application.

1. Applicant Name and Address

Title:	MR	First name:	ALASDAIR		
Last name:	HARRISON				
Company (optional):					
Unit:		House number:		House suffix:	
House name:	BOWTREE COTTAGE				
Address 1:	MILL LANE				
Address 2:	SLAIDBURN ROAD				
Address 3:					
Town:	WADDINGTON				
County:	LANCASHIRE				
Country:	UK				
Postcode:	BB7 3JJ				

2. Agent Name and Address

Title:		First name:			
Last name:					
Company (optional):					
Unit:		House number:		House suffix:	
House name:					
Address 1:					
Address 2:					
Address 3:					
Town:					
County:					
Country:					
Postcode:					

3. Description of the Proposal

Please describe the proposed development, including any change of use:

RESUBMISSION OF APPLICATION 3/2011/0140 - PROPOSED SINGLE STOREY TIMBER SANITARY BUILDING TO FORM CAMPSITE ON EXISTING UNDULATING LOWLAND FARMING LAND CURRENTLY USED FOR GRAZING. PROPOSED SANITARY BUILDING AND CAMPING AREA RELOCATED INTO FIELD OUT OF BIOLOGICAL HERITAGE SITE, BUILDING REDUCED IN AREA FROM 75m² TO 67m², LOW PITCHED ROOF ADDED, PARKING PROVISION INTRODUCED OUTSIDE EXISTING FARM BUILDING FOR 10 CARS, PEDESTRIAN ACCESS ONLY TO PROPOSED SANITARY BUILDING, PROPOSED NATIVE HEDGEROW PLANTING INTRODUCED, EXISTING ACCESS LANE TO BE UPGRADED AND MAINTAINED WITH PASSING PLACES FORMED TO APPROVAL OF HIGHWAYS OFFICER.

Has the building, work or change of use already started?

☐ Yes

☒ No

If Yes, please state the date when building, work or use were started (DD/MM/YYYY):

(date must be pre-application submission)

Has the building, work or change of use been completed?

☐ Yes

☐ No

If Yes, please state the date when the building, work or change of use was completed: (DD/MM/YYYY):

(date must be pre-application submission)

4. Site Address Details

Please provide the full postal address of the application site

Unit: House number: House suffix:

House name: LAND ADJACENT TO HIGH GILL BARN

Address 1: Address 2: Address 3:

Town: TOSSIDE

County: LANCASHIRE

Postcode (optional): BD23 4SJ

Description of location or a grid reference.
(must be completed if postcode is not known):

Easting: 377787 Northing: 453483

Description:

FIELD ADJACENT TO EXISTING FARM BUILDING

5. Pre-application AdviceHas assistance or prior advice been sought from the local authority about this application? ☐ Yes ☒ No

If Yes, please complete the following information about the advice you were given. (This will help the authority to deal with this application more efficiently)

Please tick if the full contact details are not known, and then complete as much as possible: ☐Officer name: Reference: Date (DD/MM/YYYY):
(must be pre-application submission)

Details of pre-application advice received?

6. Pedestrian and Vehicle Access, Roads and Rights of WayIs a new or altered vehicle access proposed to or from the public highway? ☐ Yes ☒ NoIs a new or altered pedestrian access proposed to or from the public highway? ☐ Yes ☒ NoAre there any new public roads to be provided within the site? ☐ Yes ☒ NoAre there any new public rights of way to be provided within or adjacent to the site? ☐ Yes ☒ NoDo the proposals require any diversions /extinguishments and/or creation of rights of way? ☐ Yes ☒ No

If you answered Yes to any of the above questions, please show details on your plans/drawings and state the reference of the plan (s)/drawings(s)

8. Neighbour and Community ConsultationHave you consulted your neighbours or the local community about the proposal? ☐ Yes ☒ No

If Yes, please provide details:

7. Waste Storage and CollectionDo the plans incorporate areas to store and aid the collection of waste? ☒ Yes ☐ No

If Yes, please provide details:

WITHIN EXISTING FARM BUILDING AT GRID REFERENCE SD 779 534 GB

TRANSPORTED TO EXISTING DESIGNATED COLLECTION POINT AT PRIVATE LANE END

GRID REFERENCE SD 779 542 GB

Have arrangements been made for the separate storage and collection of recyclable waste? ☒ Yes ☐ No

If Yes, please provide details:

SEPARATE BINS TO BE PROVIDED FOR RECYCLABLE WASTE AND NON RECYCLABLE

9. Council Employee / MemberIs the applicant or agent related to any member of staff or elected member of the council? ☐ Yes ☒ No

If Yes, please provide details:

10. Materials

If applicable, please state what materials are to be used externally. Include type, colour and name for each material:

	Existing (where applicable)	Proposed	Not applicable	Don't Know	Drawing references if applicable
Walls		LOCAL SANDSTONE PLINTH WITH UNSTAINED VERTICAL TIMBER BOARDING	☐	☐	02A
Roof		GREEN POWDER COATED PROFILED METAL SHEETS WITH SOLAR THERMAL AND PHOTOVOLTAIC PANELS TO SOUTH ELEVATION	☐	☐	02A
Windows		UNSTAINED TIMBER FRAMED DOUBLE GLAZED WINDOWS	☐	☐	02A
Doors		UNSTAINED TIMBER	☐	☐	02A
Boundary treatments (e.g. fences, walls)		PLANTING OF NATIVE HEDGEROWS ON EXISTING FENCE LINE TO PROVIDE VISUAL SCREEN AND WIND BREAK	☐	☐	02A
Vehicle access and hard-standing	EXISTING TRACK PART TARMAC PART UNMETALLED	MAINTAIN EXISTING ACCESS WITH PROPOSED PARKING ON CRUSHED LOCAL CLEAN STONE ADJACENT TO EXISTING FARM BUILDING	☐	☐	02A, 05A
Lighting		MOTION ACTIVATED LOW WATTAGE LIGHT AT ENTRANCE DOORS	☐	☐	NA
Others (please specify)			☐	☐	

Are you supplying additional information on submitted plan(s)/drawing(s)/design and access statement?

☒ Yes

☐ No

If Yes, please state references for the plan(s)/drawing(s)/design and access statement:

Plans 02A, 05A and Location Plan

11. Vehicle Parking

Please provide information on the existing and proposed number of on-site parking spaces:

Type of Vehicle	Total Existing	Total proposed (including spaces retained)	Difference in spaces
Cars	0	10	10
Light goods vehicles/ public carrier vehicles	0	1	1
Motorcycles	0	5	5
Disability spaces	0	2	0
Cycle spaces	0	10	10
Other (e.g. Bus)			
Other (e.g. Bus)			

12. Foul Sewage

Please state how foul sewage is to be disposed of:

- ☐ Mains sewer
 ☐ Cess pit
☐ Septic tank
 ☐ Other
☒ Package treatment plant

Are you proposing to connect to the existing drainage system? ☐ Yes ☒ No

If Yes, please include the details of the existing system on the application drawings and state references for the plan(s)/drawing(s):

13. Assessment of Flood Risk

Is the site within an area at risk of flooding? (Refer to the Environment Agency's Flood Map showing flood zones 2 and 3 and consult Environment Agency standing advice and your local planning authority requirements for information as necessary)

☐ Yes ☒ No

If Yes, you will need to submit a Flood Risk Assessment to consider the risk to the proposed site.

Is your proposal within 20 metres of a watercourse (e.g. river, stream or beck)? ☐ Yes ☒ NoWill the proposal increase the flood risk elsewhere? ☐ Yes ☒ No

How will surface water be disposed of?

- ☒ Sustainable drainage system
 ☐ Existing watercourse
☐ Soakaway
 ☐ Pond/lake
☐ Main sewer

14. Biodiversity and Geological Conservation

Is there a reasonable likelihood of the following being affected adversely or conserved and enhanced within the application site, or on land adjacent to or near the application site?

a) Protected and priority species:

- ☐ Yes, on the development site
☒ Yes, on land adjacent to or near the proposed development
☐ No

b) Designated sites, important habitats or other biodiversity features:

- ☐ Yes, on the development site
☒ Yes, on land adjacent to or near the proposed development
☐ No

c) Features of geological conservation importance:

- ☐ Yes, on the development site
☒ Yes, on land adjacent to or near the proposed development
☐ No

15. Existing Use

Please describe the current use of the site:

UNDULATING LOWLAND FARMLAND USED FOR SHEEP GRAZING

Is the site currently vacant? ☐ Yes ☒ No

If Yes, please describe the last use of the site:

When did this use end (if known)?
DD/MM/YYYY (date where known may be approximate)

Does the proposal involve any of the following:

Land which is known to be contaminated? ☐ Yes ☒ NoLand where contamination is suspected for all or part of the site? ☐ Yes ☒ NoA proposed use that would be particularly vulnerable to the presence of contamination? ☐ Yes ☒ No

If you have answered Yes to any of the above, you will need to submit an appropriate contamination assessment

16. Trees and HedgesAre there trees or hedges on the proposed development site? ☐ Yes ☒ NoAnd/or: Are there trees or hedges on land adjacent to the proposed development site that could influence the development or might be important as part of the local landscape character? ☐ Yes ☒ No

If Yes to either or both of the above, you will need to provide a full Tree Survey, with accompanying plan before your application can be determined. Your Local Planning Authority should make clear on its website what the survey should contain, in accordance with the current 'BS5837: Trees in relation to construction - Recommendations'

17. Trade EffluentDoes the proposal involve the need to dispose of trade effluents or waste? ☐ Yes ☒ No

If Yes, please describe the nature, volume and means of disposal of trade effluents or waste

18. Residential Units (Including Conversion)

Does your proposal include the gain, loss or change of use of residential units?
If Yes, please complete details of the changes in the tables below:

☐ Yes☒ No**Proposed Housing**

Market Housing	Not known	Number of Bedrooms					Total
		1	2	3	4+	Unknown	
Houses	☐						
Flats and maisonettes	☐						
Live-work units	☐						
Cluster flats	☐						
Sheltered housing	☐						
Bedsit/studios	☐						
Unknown type	☐						
Totals (a + b + c + d + e + f + g) =							

Social Rented	Not known	Number of Bedrooms					Total
		1	2	3	4+	Unknown	
Houses	☐						
Flats and maisonettes	☐						
Live-work units	☐						
Cluster flats	☐						
Sheltered housing	☐						
Bedsit/studios	☐						
Unknown type	☐						
Totals (a + b + c + d + e + f + g) =							

Intermediate	Not known	Number of Bedrooms					Total
		1	2	3	4+	Unknown	
Houses	☐						
Flats and maisonettes	☐						
Live-work units	☐						
Cluster flats	☐						
Sheltered housing	☐						
Bedsit/studios	☐						
Unknown type	☐						
Totals (a + b + c + d + e + f + g) =							

Key worker	Not known	Number of Bedrooms					Total
		1	2	3	4+	Unknown	
Houses	☐						
Flats and maisonettes	☐						
Live-work units	☐						
Cluster flats	☐						
Sheltered housing	☐						
Bedsit/studios	☐						
Unknown type	☐						
Totals (a + b + c + d + e + f + g) =							

Total proposed residential units (A + B + C + D) =

Existing Housing

Market Housing	Not known	Number of Bedrooms					Total
		1	2	3	4+	Unknown	
Houses	☐						
Flats and maisonettes	☐						
Live-work units	☐						
Cluster flats	☐						
Sheltered housing	☐						
Bedsit/studios	☐						
Unknown type	☐						
Totals (a + b + c + d + e + f + g) =							

Social Rented	Not known	Number of Bedrooms					Total
		1	2	3	4+	Unknown	
Houses	☐						
Flats and maisonettes	☐						
Live-work units	☐						
Cluster flats	☐						
Sheltered housing	☐						
Bedsit/studios	☐						
Unknown type	☐						
Totals (a + b + c + d + e + f + g) =							

Intermediate	Not known	Number of Bedrooms					Total
		1	2	3	4+	Unknown	
Houses	☐						
Flats and maisonettes	☐						
Live-work units	☐						
Cluster flats	☐						
Sheltered housing	☐						
Bedsit/studios	☐						
Unknown type	☐						
Totals (a + b + c + d + e + f + g) =							

Key worker	Not known	Number of Bedrooms					Total
		1	2	3	4+	Unknown	
Houses	☐						
Flats and maisonettes	☐						
Live-work units	☐						
Cluster flats	☐						
Sheltered housing	☐						
Bedsit/studios	☐						
Unknown type	☐						
Totals (a + b + c + d + e + f + g) =							

Total existing residential units (E + F + G + H) =

TOTAL NET GAIN or LOSS of RESIDENTIAL UNITS (Proposed Housing Grand Total - Existing Housing Grand Total):

19. All Types of Development: Non-residential Floorspace

Does your proposal involve the loss, gain or change of use of non-residential floorspace?



Yes



No

If you have answered Yes to the question above please add details in the following table:

Use class/type of use	Not applicable	Existing gross internal floorspace (square metres)	Gross internal floorspace to be lost by change of use or demolition (square metres)	Total gross internal floorspace proposed (including change of use)(square metres)	Net additional gross internal floorspace following development (square metres)
A1	☒				
Shops	☒				
Net tradable area:	☒				
A2	☒				
Financial and professional services	☒				
A3	☒				
Restaurants and cafes	☒				
A4	☒				
Drinking establishments	☒				
A5	☒				
Hot food takeaways	☒				
B1 (a)	☒				
Office (other than A2)	☒				
B1 (b)	☒				
Research and development	☒				
B1 (c)	☒				
Light industrial	☒				
B2	☒				
General industrial	☒				
B8	☒				
Storage or distribution	☒				
C1	☒				
Hotels and halls of residence	☒				
C2	☒				
Residential institutions	☒				
D1	☒				
Non-residential institutions	☒				
D2	☒				
Assembly and leisure	☒				
OTHER	☒				
Please specify	☒				
CAMPSITE	☐	0	0	67	67
SANITARY BLOCK	☐				
Total	☐	0	0	67	67

In addition, for hotels, residential institutions and hostels, please additionally indicate the loss or gain of rooms

Use class	Type of use	Not applicable	Existing rooms to be lost by change of use or demolition	Total rooms proposed (including changes of use)	Net additional rooms
C1	Hotels	☐			
C2	Residential Institutions	☐			
Other	Hostels	☐			

20. Employment

Please complete the following information regarding employees:

	Full-time	Part-time	Total full-time equivalent	Not known
Existing employees		2	1	
Proposed employees		4	2	

21. Hours of Opening

Please state the hours of opening for each non-residential use proposed:

Use	Monday to Friday	Saturday	Sunday and Bank Holidays	Not known
CAMPING	PERMANANT	PERMANANT	PERMANANT	

22. Site Area

Please state the site area in hectares (ha)

1.3ha

23. Industrial or Commercial Processes and Machinery

Please describe the activities and processes which would be carried out on the site and the end products including plant, ventilation or air conditioning. Please include the type of machinery which may be installed on site:

NOT APPLICABLE

Is the proposal a waste management development? ☐ Yes ☒ No

If the answer is Yes, please complete the following table:

	Not applicable	The total capacity of the void in cubic metres, including engineering surcharge and making no allowance for cover or restoration material (or tonnes if solid waste or litres if liquid waste)	Maximum annual operational throughput in tonnes (or litres if liquid waste)
Inert landfill	☐		
Non-hazardous landfill	☐		
Hazardous landfill	☐		
Energy from waste incineration	☐		
Other incineration	☐		
Landfill gas generation plant	☐		
Pyrolysis/gasification	☐		
Metal recycling site	☐		
Transfer stations	☐		
Material recovery/recycling facilities (MRFs)	☐		
Household civic amenity sites	☐		
Open windrow composting	☐		
In-vessel composting	☐		
Anaerobic digestion	☐		
Any combined mechanical, biological and/or thermal treatment (MBT)	☐		
Sewage treatment works	☐		
Other treatment	☐		
Recycling facilities construction, demolition and excavation waste	☐		
Storage of waste	☐		
Other waste management	☐		
Other developments	☐		

Please provide the maximum annual operational throughput of the following waste streams:

Municipal	
Construction, demolition and excavation	
Commercial and industrial	
Hazardous	

If this is a landfill application you will need to provide further information before your application can be determined. Your waste planning authority should make clear what information it requires on its website.

24. Hazardous Substances

Does the proposal involve the use or storage of any of the following materials in the quantities stated below? ☐ Yes ☐ No ☒ Not applicable

If Yes, please provide the amount of each substance that is involved:

Acrylonitrile (tonnes)	Ethylene oxide (tonnes)	Phosgene (tonnes)
Ammonia (tonnes)	Hydrogen cyanide (tonnes)	Sulphur dioxide (tonnes)
Bromine (tonnes)	Liquid oxygen (tonnes)	Flour (tonnes)
Chlorine (tonnes)	Liquid petroleum gas (tonnes)	Refined white sugar (tonnes)

Other:

Other:

Amount (tonnes):

Amount (tonnes):

25. Certificates

One Certificate A, B, C, or D, must be completed, together with the Agricultural Holdings Certificate with this application form

CERTIFICATE OF OWNERSHIP - CERTIFICATE A**Town and Country Planning (General Development Procedure) Order 1995 Certificate under Article 7**

I certify/The applicant certifies that on the day 21 days before the date of this application nobody except myself/ the applicant was the owner (*owner is a person with a freehold interest or leasehold interest with at least 7 years left to run*) of any part of the land or building to which the application relates

Signed - Applicant:

Or signed - Agent:

Date (DD/MM/YYYY):

05/07/2011

CERTIFICATE OF OWNERSHIP - CERTIFICATE B**Town and Country Planning (General Development Procedure) Order 1995 Certificate under Article 7**

I certify/ The applicant certifies that I have/the applicant has given the requisite notice to everyone else (as listed below) who, on the day 21 days before the date of this application, was the owner (*owner is a person with a freehold interest or leasehold interest with at least 7 years left to run*) of any part of the land or building to which this application relates

Name of Owner	Address	Date Notice Served

Signed - Applicant:

Or signed - Agent:

Date (DD/MM/YYYY):

CERTIFICATE OF OWNERSHIP - CERTIFICATE C**Town and Country Planning (General Development Procedure) Order 1995 Certificate under Article 7**

I certify/ The applicant certifies that:

§ Neither Certificate A or B can be issued for this application

§ All reasonable steps have been taken to find out the names and addresses of the other owners (*owner is a person with a freehold interest or leasehold interest with at least 7 years left to run*) of the land or building, or of a part of it, but I have/ the applicant has been unable to do so

The steps taken were:

--

Name of Owner	Address	Date Notice Served

Notice of the application has been published in the following newspaper (circulating in the area where the land is situated):

On the following date (which must not be earlier than 21 days before the date of the application):

Signed - Applicant:

Or signed - Agent:

Date (DD/MM/YYYY):

25. Certificates (continued)**CERTIFICATE OF OWNERSHIP - CERTIFICATE D****Town and Country Planning (General Development Procedure) Order 1995 Certificate under Article 7**

I certify/ The applicant certifies that:

§ Certificate A cannot be issued for this application

§ All reasonable steps have been taken to find out the names and addresses of everyone else who, on the day 21 days before the date of this application, was the owner (*owner is a person with a freehold interest or leasehold interest with at least 7 years left to run*) of any part of the land to which this application relates, but I have/ the applicant has been unable to do so

The steps taken were:

--

Notice of the application has been published in the following newspaper (circulating in the area where the land is situated):

--

On the following date (which must not be earlier than 21 days before the date of the application):

--

Signed - Applicant:

--

Or signed - Agent:

--

Date (DD/MM/YYYY):

--

AGRICULTURAL HOLDINGS CERTIFICATE**Town and Country Planning (General Development Procedure) Order 1995 Certificate under Article 7**

Agricultural Land Declaration - You Must Complete Either A or B

(A) None of the land to which the application relates is, or is part of, an agricultural holding

Signed - Applicant:

--

Or signed - Agent:

--

Date (DD/MM/YYYY):

--

B) I have/ The applicant has given the requisite notice to every person other than myself/ the applicant who, on the day 21 days before the date of this application, was a tenant of an agricultural holding on all or part of the land to which this application relates, as listed below:

Name of Tenant	Address	Date Notice Served
NOT APPLICABLE		

Signed - Applicant:

--

Or signed - Agent:

--

Date (DD/MM/YYYY):

05/07/2011

26. Planning Application Requirements - Checklist

Please read the following checklist to make sure you have sent all the information in support of your proposal. Failure to submit all information required will result in your application being deemed invalid. It will not be considered valid until all information required by the Local Planning Authority has been submitted.

3 copies of a completed and dated application form:



The correct fee:



3 copies of the plan which identifies the land to which the application relates drawn to an identified scale and showing the direction of North:



3 copies of a design and access statement:



3 copies of other plans and drawings or information necessary to describe the subject of the application:



3 copies of the completed, dated Article 7 Certificate (Agricultural Holdings):



3 copies of the completed, dated Ownership Certificate (A, B, C, or D - as applicable):

**27. Declaration**

I/we hereby apply for planning permission/consent as described in this form and the accompanying plans/drawings and additional information.

Signed - Applicant:

--

Or signed - Agent:

--

Date (DD/MM/YYYY):

05/07/2011

(date cannot be pre-application)

28. Applicant Contact Details

Telephone numbers

Country code: National number: Extension number:

Country code: Mobile number (optional):

Country code: Fax number (optional):

Email address (optional):

alasdair.harrison@sunderlandpeacock.com**29. Agent Contact Details**

Telephone numbers

Country code: National number: Extension number:

Country code: Mobile number (optional):

Country code: Fax number (optional):

Email address (optional):

30. Site Visit

Can the site be seen from a public road, public footpath, bridleway or other public land?


☒ Yes☐ NoIf the planning authority needs to make an appointment to carry out a site visit, whom should they contact? *(Please select only one)*☐ Agent☒ Applicant☐ Other (if different from the agent/applicant's details)

If Other has been selected, please provide:


Contact name:

Telephone number:

Email address:

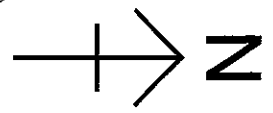


320110559P

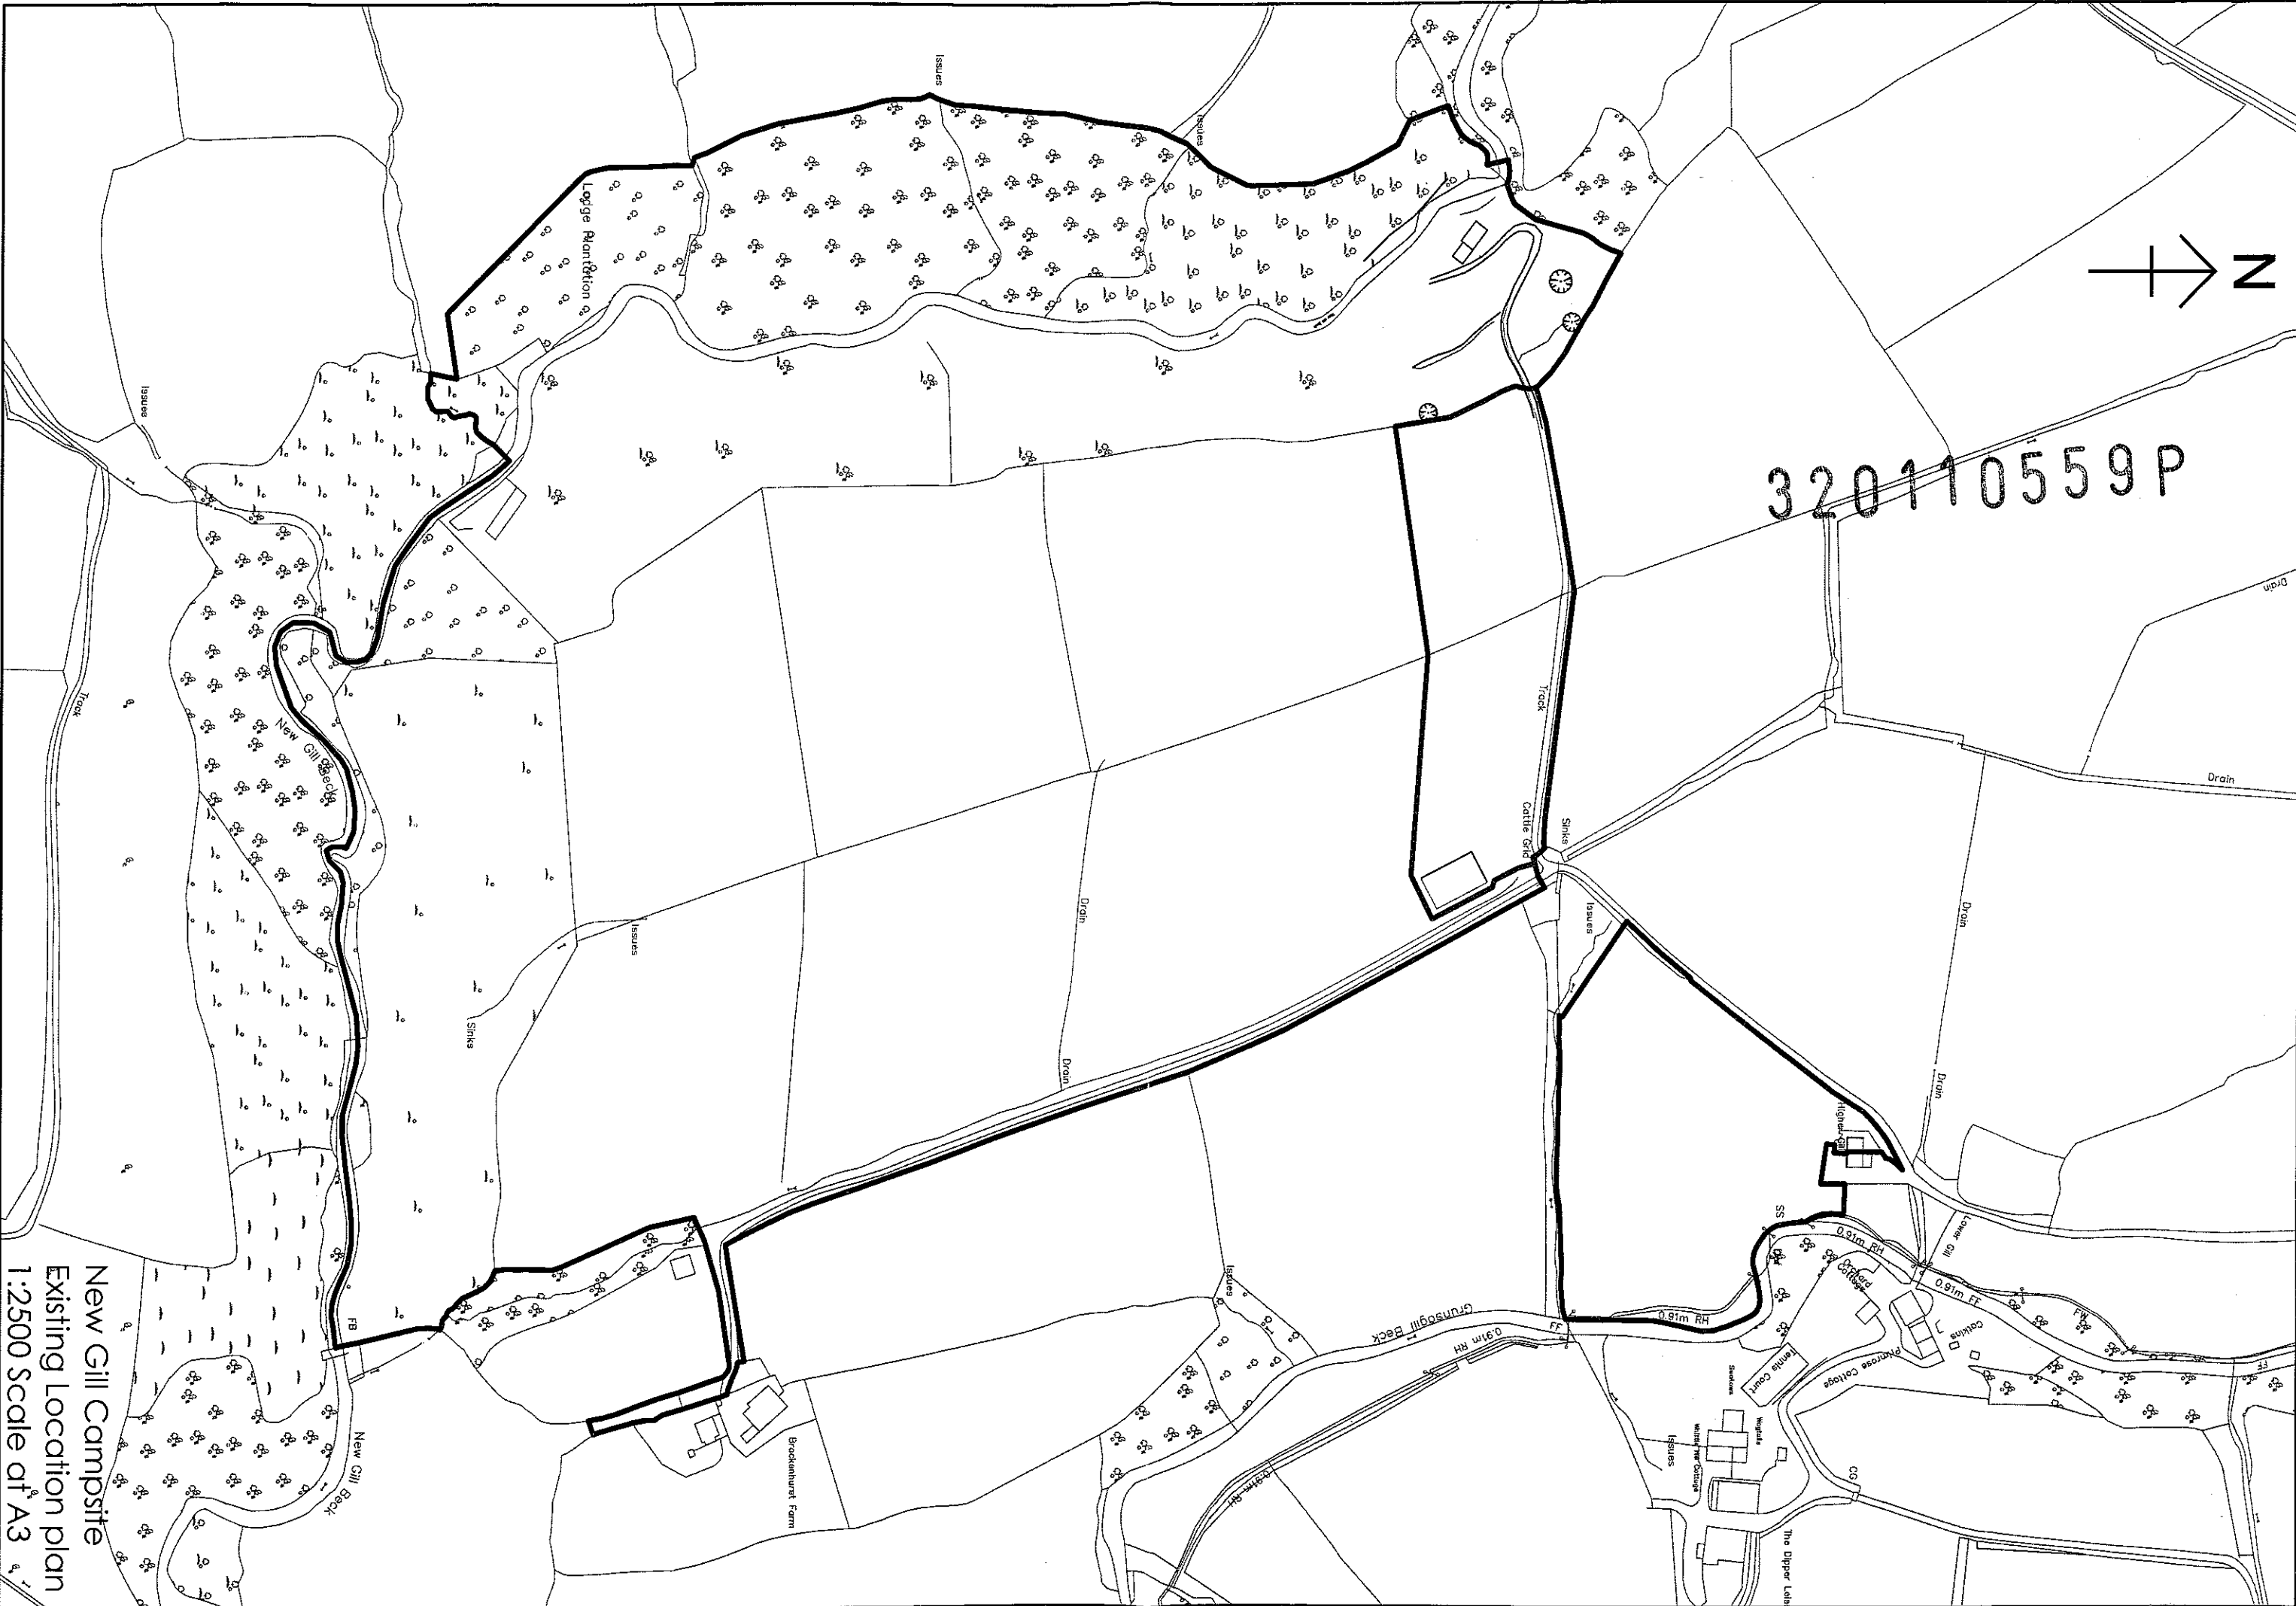


New Gill Campsite
Existing Location plan
1:2500 Scale of A3


Solar thermal and photovoltaic panels
roof mounted to south elevation

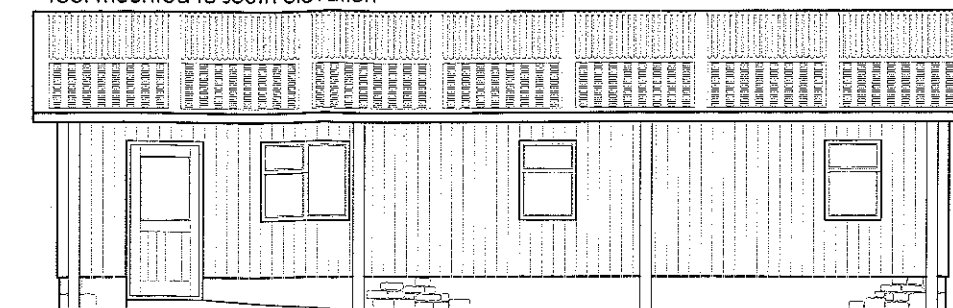


South Elevation 1:100

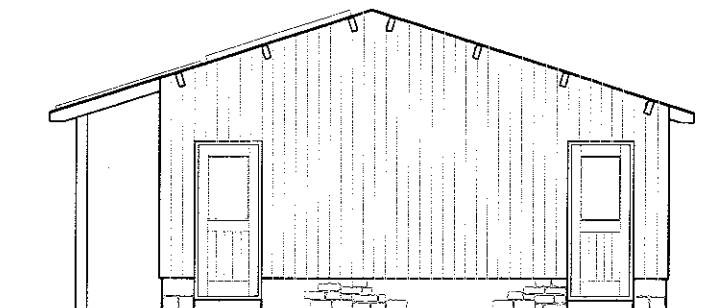


East Elevation 1:100

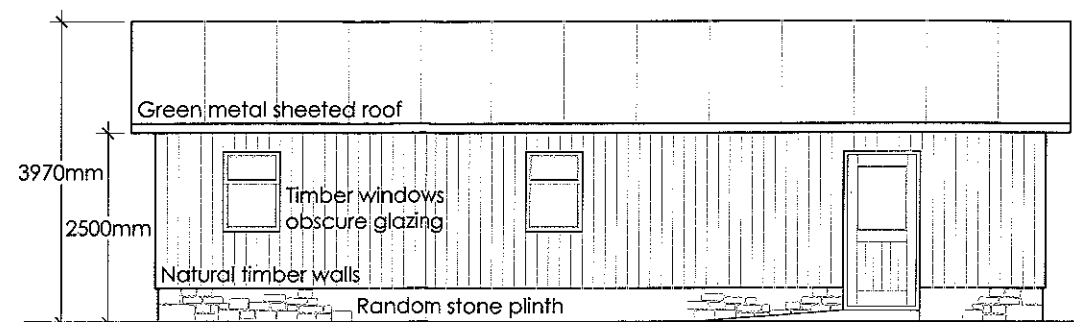


North Elevation 1:100

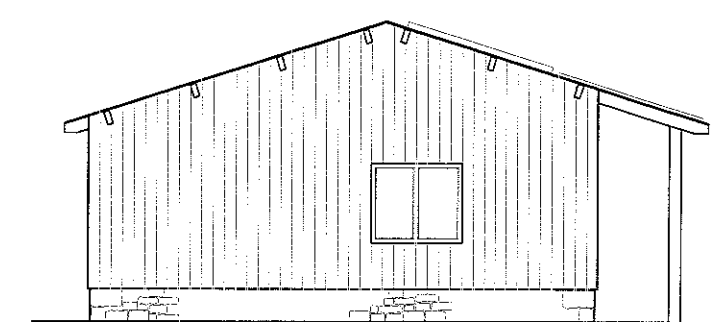

West Elevation 1:100

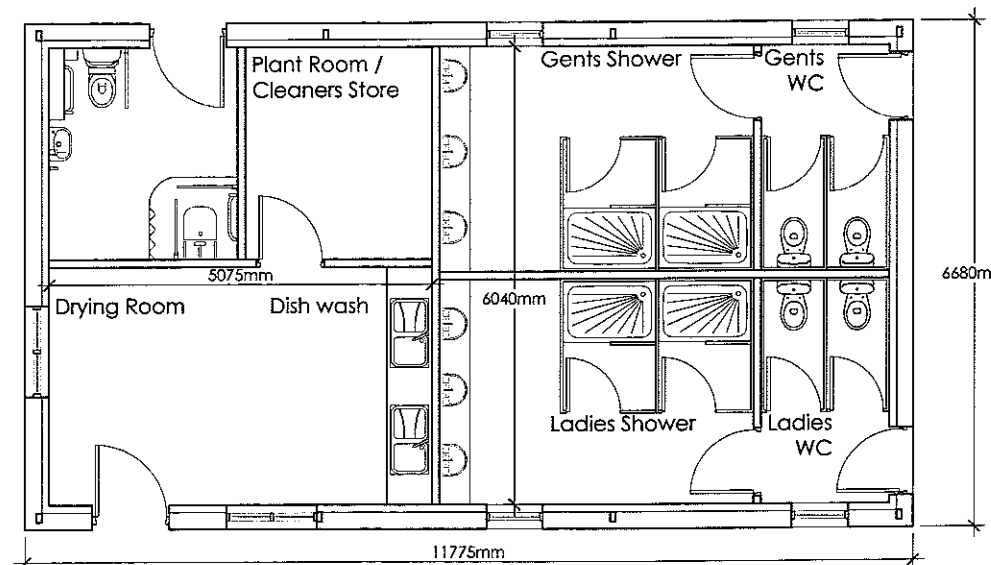

Floor Plan 1:100

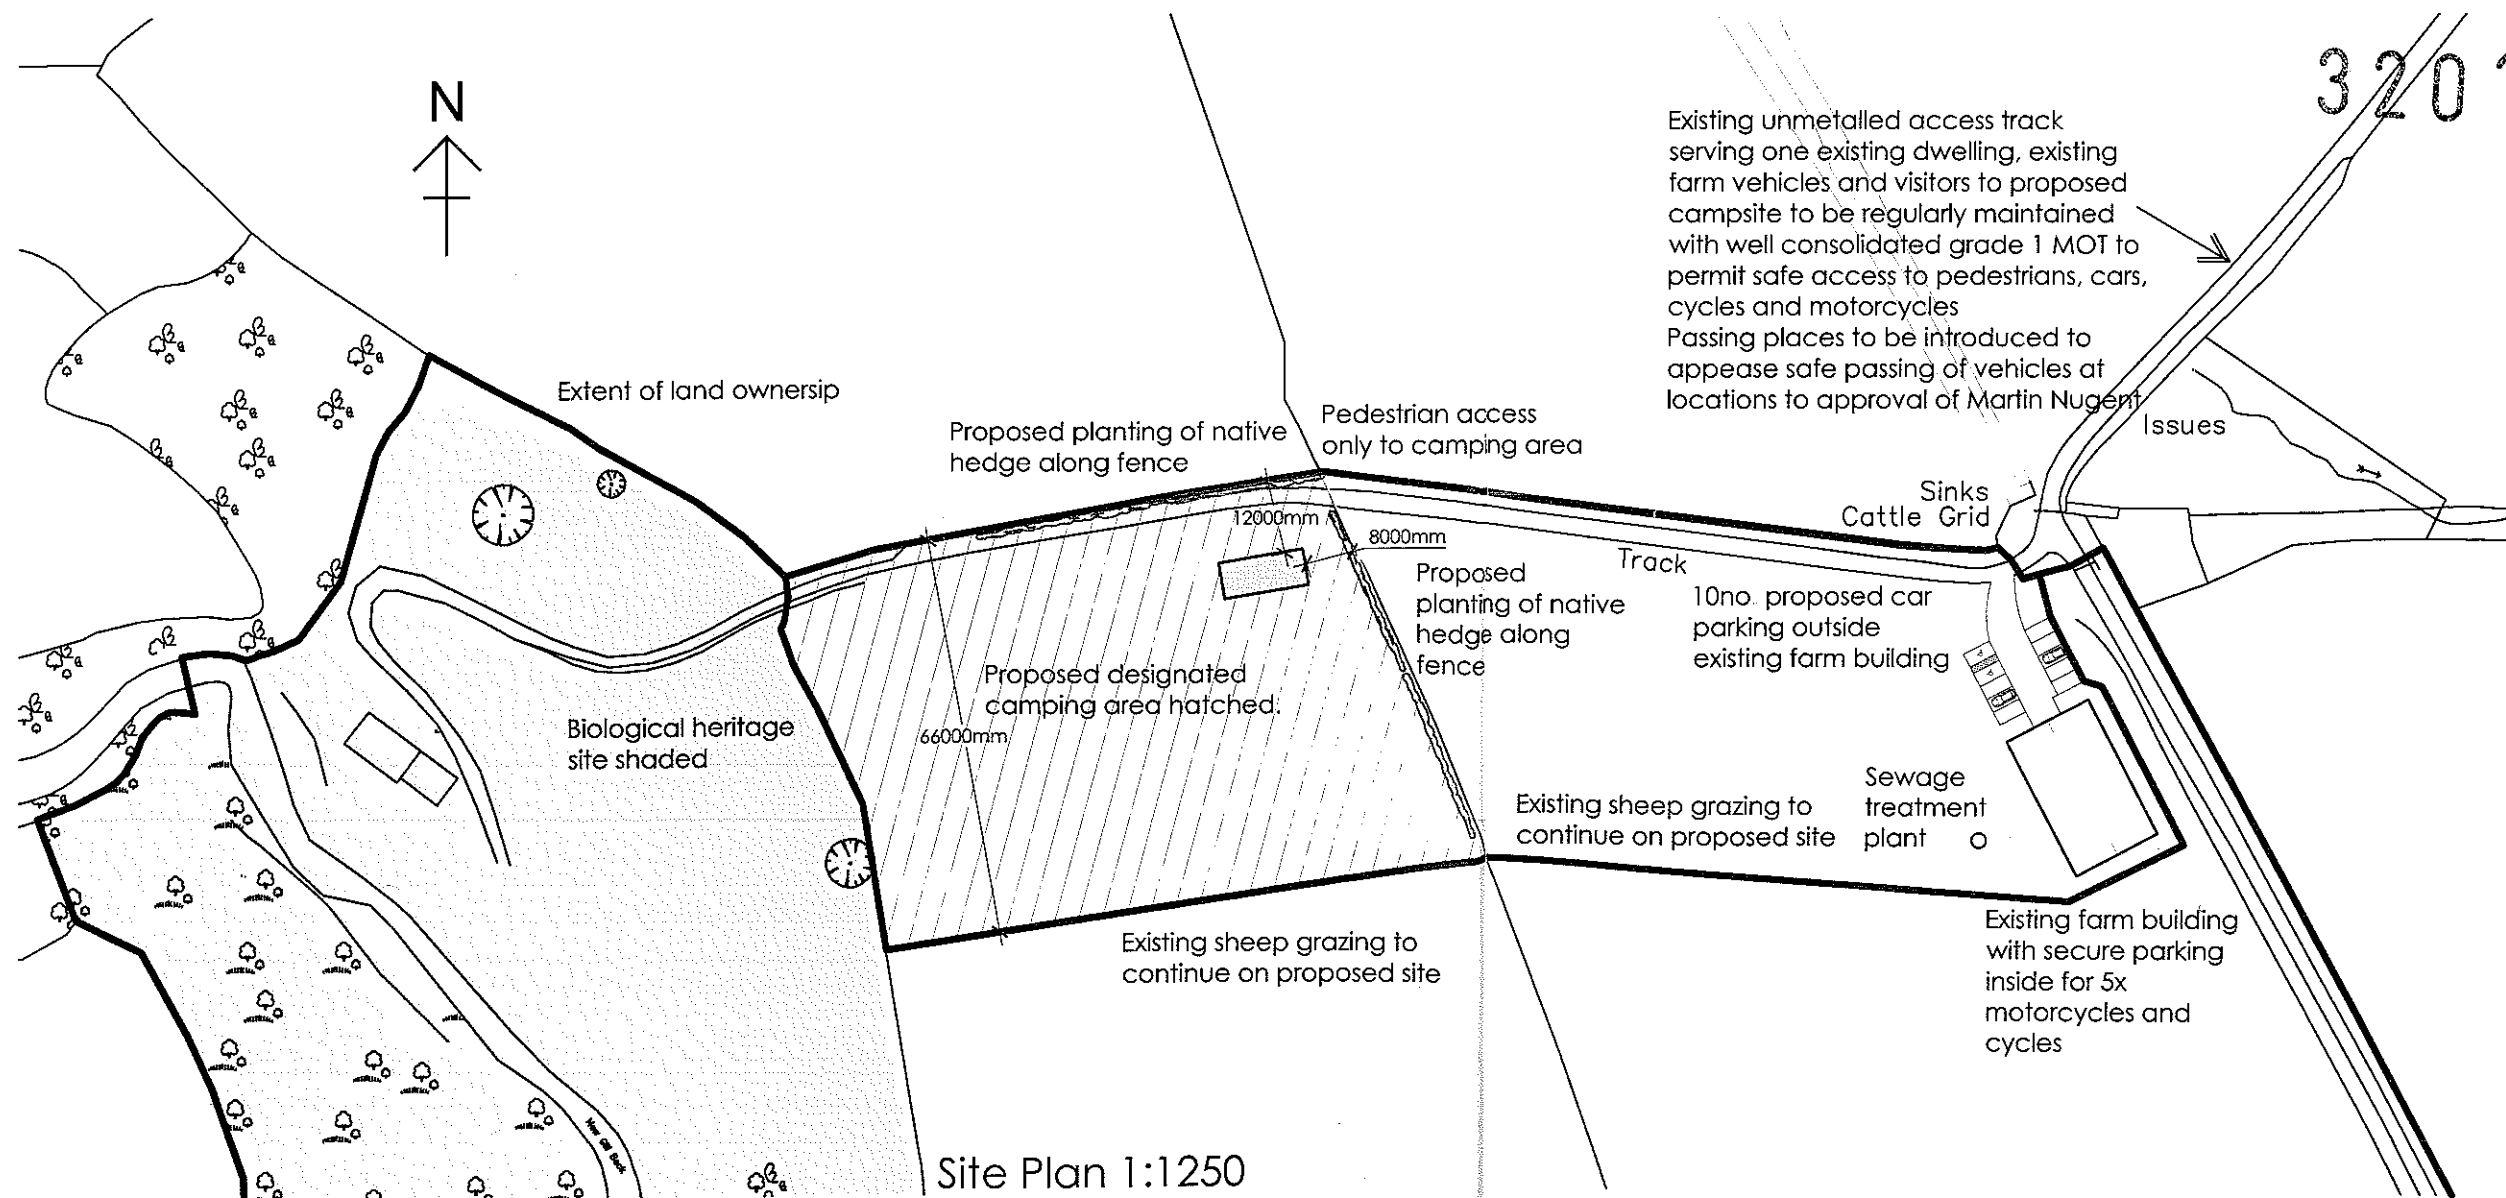

Site Plan 1:1250

320110559P

Existing unmetalled access track
serving one existing dwelling, existing
farm vehicles and visitors to proposed
campsite to be regularly maintained
with well consolidated grade 1 MOT to
permit safe access to pedestrians, cars,
cycles and motorcycles
Passing places to be introduced to
appease safe passing of vehicles at
locations to approval of Martin Nugent

Issues

Rev A - Proposed sanitary building and
camping area relocated into field out of
Biological Heritage Site, building reduced in
area from 75m² to 67m², low pitched roof
added, parking provision indicated outside
existing farm building, pedestrian access only
to proposed building, proposed hedgerow
planting indicated AMH 24/05/11

Client
Mr Alasdair M. Harrison

Job Title
Proposed Sanitary Building to
Form New Gill Campsite
Land at Higher Gill
Tosside, BD23 4SJ

Drawing Title
Proposed Plans and Elevations

Scale
100/1250@A3

Date
22/02/11

Drawn
A.Harrison

spa
SUNDERLAND PEACOCK ARCHITECTS

DWG - 02A

