


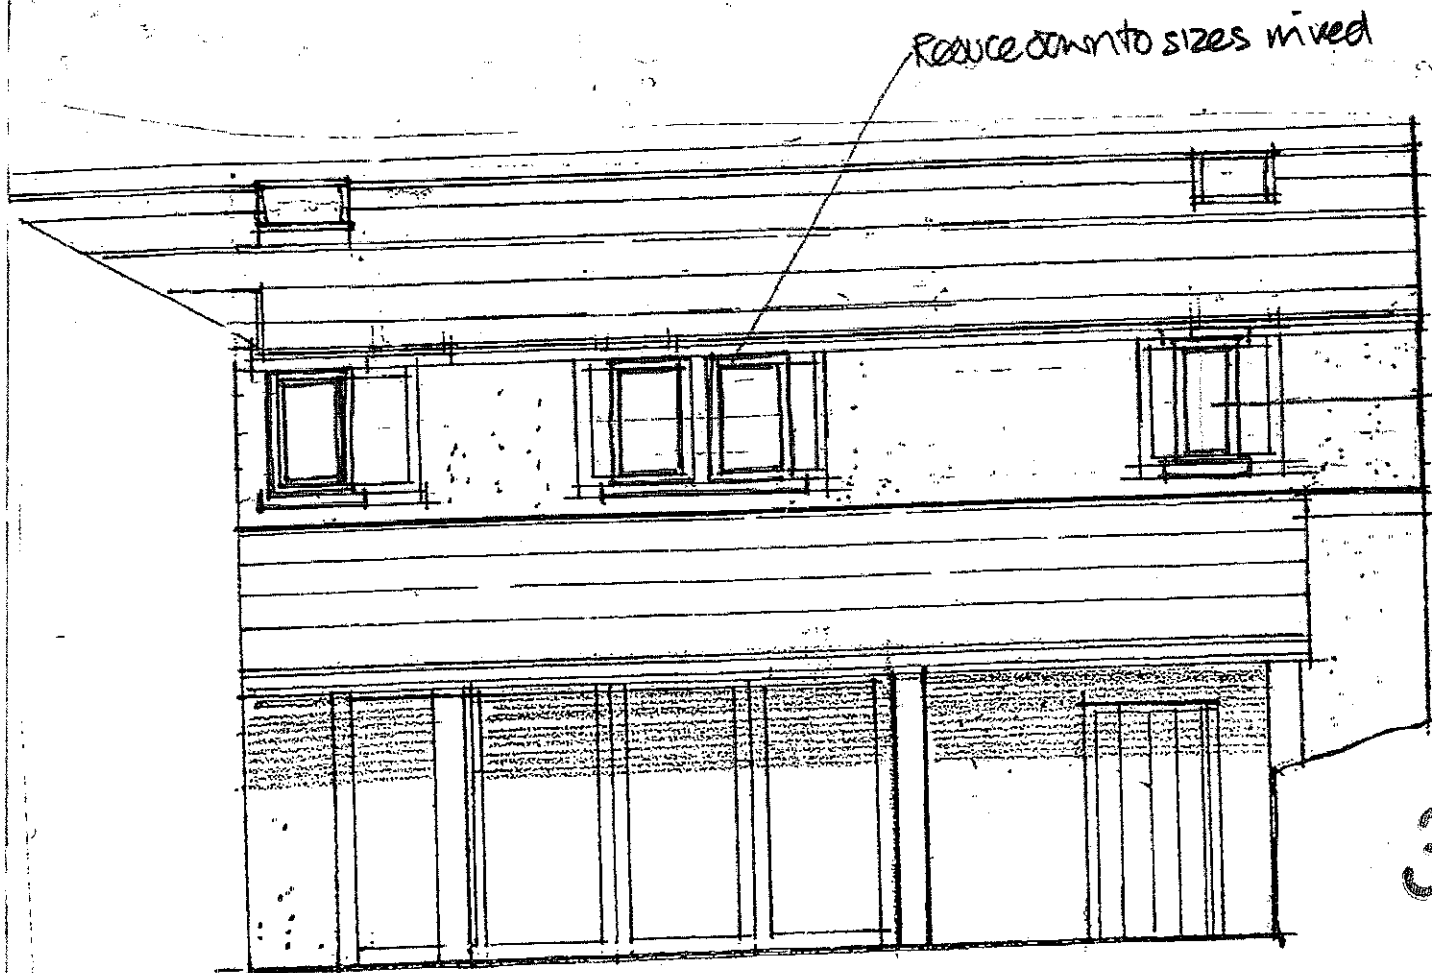

Reduce down to sizes mixed

Obscure glass.

AMENDED PLANS RECEIVED
DATE 30/01/12

3401 10565P

ELEVATION A SOUTH WEST

Dwg No 4104/SK.4